

Address Langlois, Oregon

Certificate No. 30252

Stream Index, Page No. 17-4E

FEES PAID

Date	Amount	Receipt No.
8/20/57	20-	13102
	B. P. Fee	
10/26/62	\$1 Cert. Fee	35922

FEES REFUNDED

Date	Amount	Check No.

Date filed August 20, 1957
Priority August 20, 1957
Action suspended until _____

Returned to applicant
Date of approval September 20, 1957

CONSTRUCTION

Date for beginning September 20, 1958
Date for completion October 1, 1959
Extended to

Date for application of water October 1, 1960
Extended to _____

PROSECUTION OF WORK

Form "A" filed Started
Form "B" filed October 22, 1959
Form "C" filed October 22, 1959

FINAL PROOF

Blank mailed OCTOBER - 2 1962
Proof received
Date certificate issued NOVEMBER 14 1962

ASSIGNMENTS

Date	To Whom	Address	Volume	Page

REMARKS

1.0 c.f.s. from Floras Creek for municipal use.

OCT 12 1959 CARD FOR B

Form C

IMPORTANT—This form is a notice to the State Engineer that permittee is ready to make final proof to the extent to which the water has actually been applied to the intended use under the terms of the permit. Permittee is cautioned that Certificate of Water Right will be issued based on the extent of the quantity and use as determined by the final proof inspection and survey which will be made in response to the filing of this Form C.

NOTE: In the case of an irrigation permit, this Form C should not be mailed to the State Engineer until all of the land described in the permit, which it is intended to irrigate under this permit at any time, has actually been irrigated.
Fill out, detach and mail to the State Engineer, Salem, Oregon, when all of the water has been applied.

Application No. 31809

NOTICE OF COMPLETE APPLICATION OF WATER TO A BENEFICIAL USE

I, Langlois Water Co-operative, the holder of Permit No. 25060

to appropriate the public waters of the state of Oregon, completely applied the waters to a beneficial use in accordance with the terms of said permit, on the 30th day of November, 1958.

Remarks:

IN WITNESS WHEREOF, I have hereunto set my hand this 21st day of October, 1959.
Langlois Water Co-operative Langlois, Oregon
(Signature of Applicant) (Address)

Form B

Application No.

NOTICE OF COMPLETION OF CONSTRUCTION

I, Langlois Water Co-operative, the holder of Permit No. 25060

to appropriate the public waters of the state of Oregon, completed the construction of the works described therein on the 30th day of November, 1958.

Remarks:

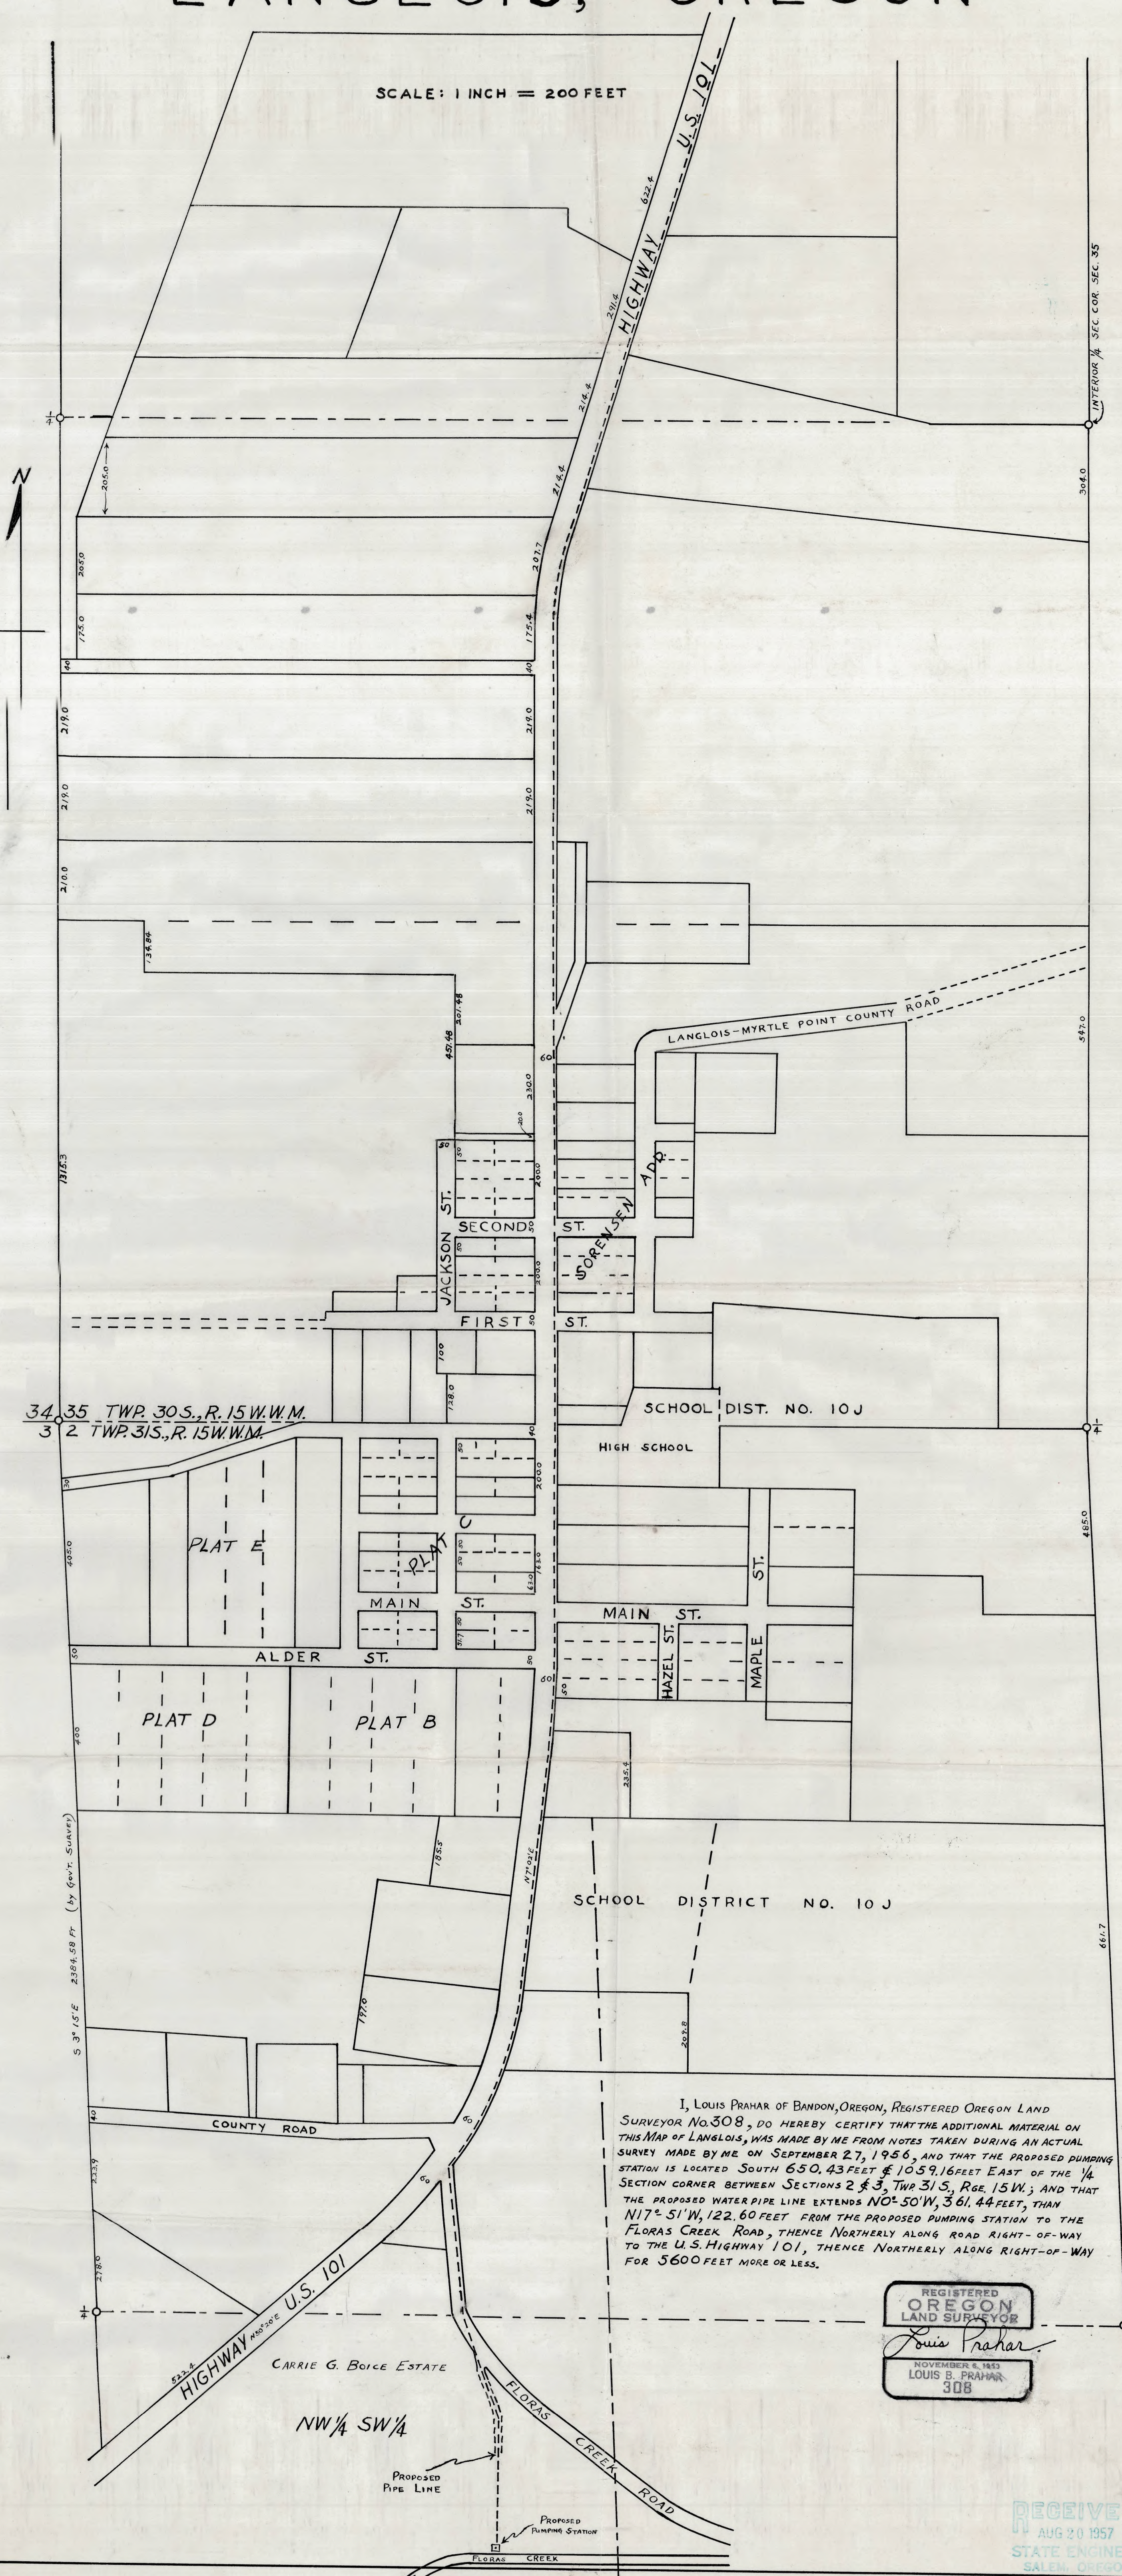
If the works have less capacity than described in the permit, or you have definitely abandoned part of the proposed development, you should so state in order that our records may not be unnecessarily encumbered.

IN WITNESS WHEREOF, I have hereunto set my hand this 21st day of October, 1959.
Langlois Water Co-operative Langlois, Oregon
(Signature of Applicant) (Address)

Fill out, detach, and mail to the State Engineer, Salem, Oregon, when construction work is completed.

LANGLOIS, OREGON

SCALE: 1 INCH = 200 FEET



I, LOUIS PRAHAR OF Bandon, OREGON, REGISTERED OREGON LAND SURVEYOR No. 308, DO HEREBY CERTIFY THAT THE ADDITIONAL MATERIAL ON THIS MAP OF LANGLOIS, WAS MADE BY ME FROM NOTES TAKEN DURING AN ACTUAL SURVEY MADE BY ME ON SEPTEMBER 27, 1956, AND THAT THE PROPOSED PUMPING STATION IS LOCATED SOUTH 650.43 FEET & 1059.16 FEET EAST OF THE 1/4 SECTION CORNER BETWEEN SECTIONS 2 & 3, TWP. 31 S., R. 15 W.; AND THAT THE PROPOSED WATER PIPE LINE EXTENDS NORTH 50° 15' W., 361.44 FEET, THEN N17° 51' W., 122.60 FEET FROM THE PROPOSED PUMPING STATION TO THE FLORAS CREEK ROAD, THENCE NORTHERLY ALONG ROAD RIGHT-OF-WAY TO THE U.S. HIGHWAY 101, THENCE NORTHERLY ALONG RIGHT-OF-WAY FOR 5600 FEET MORE OR LESS.



RECEIVED
AUG 20 1957
STATE ENGINEER
SALEM, OREGON

STATE OF OREGON
COUNTY OF CURRY

RECEIVED
OCT 19 1962
STATE ENGINEER
HLEM. OREGON

CERTIFICATE OF WATER RIGHT

This Is to Certify, That LANGLOIS WATER CO-OPERATIVE

of Langlois, State of Oregon, has made proof to the satisfaction of the STATE ENGINEER of Oregon, of a right to the use of the waters of Floras Creek a tributary of Pacific Ocean for the purpose of municipal use

under Permit No. 25060 of the State Engineer, and that said right to the use of said waters has been perfected in accordance with the laws of Oregon; that the priority of the right hereby confirmed dates from August 20, 1957

that the amount of water to which such right is entitled and hereby confirmed, for the purposes aforesaid, is limited to an amount actually beneficially used for said purposes, and shall not exceed 1.0 cubic feet per second

or its equivalent in case of rotation, measured at the point of diversion from the stream. The point of diversion is located in the NW $\frac{1}{4}$ SW $\frac{1}{4}$, Sec. 2, T. 31 S., R. 15 W., W.M.

The amount of water used for irrigation, together with the amount secured under any other right existing for the same lands, shall be limited to ----- of one cubic foot per second per acre,

and shall conform to such reasonable rotation system as may be ordered by the proper state officer.

A description of the place of use under the right hereby confirmed, and to which such right is appurtenant, is as follows:

SW $\frac{1}{4}$ NW $\frac{1}{4}$
Lot 4 (NW $\frac{1}{4}$ NW $\frac{1}{4}$)
Lot 3 (NE $\frac{1}{4}$ NW $\frac{1}{4}$)
Section 2
T. 31 S., R. 15 W., W.M.
NE $\frac{1}{4}$ SW $\frac{1}{4}$
NW $\frac{1}{4}$ SW $\frac{1}{4}$
SW $\frac{1}{4}$ SW $\frac{1}{4}$ as projected within Couch DLC 37
Lot 1 (SW $\frac{1}{4}$ SW $\frac{1}{4}$)
SE $\frac{1}{4}$ SW $\frac{1}{4}$
Section 35
T. 30 S., R. 15 W., W.M.

The right to the use of the water for the purposes aforesaid is restricted to the lands or place of use herein described.

THIS IS A DRAFT OF WATER RIGHT CERTIFICATE

See other side for instructions and final proof to be executed by permittee.

STATE OF OREGON

STATE ENGINEER

WATER RESOURCES DEPARTMENT

SALEM

October 2, 1962

REFER TO
FILE NO. 31809

516 PUBLIC SERVICE BLDG.
25 FINANCE BUILDING
170 12TH STREET S. E.

Langlois Water Co-operative
Langlois
Oregon

Gentlemen:

On the reverse side of this paper is a copy of a draft of water right certificate to confirm the right under Permit No. 25060. You are requested to examine this draft and if you find it correctly describes the appropriation of water made, execute the following final proof. A fee of \$1.00 is required for recording your certificate of water right in the office of the County Clerk. The fee of \$1.00, together with this signed draft, must be returned to the State Engineer.

Very truly yours,

CHRIS L. WHEELER

LEWIS A. STANLEY

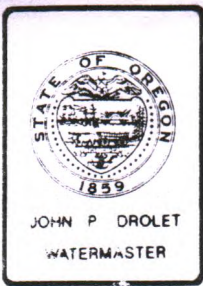
State Engineer

FINAL PROOF

I have read the draft of water right certificate shown on the reverse side of this paper and as final proof of appropriation of water I hereby certify that the water has been used as described in said draft.

Oct. 8, 1962
(Date)

R. P. Zucker
(Signature)



RECEIVED

JAN 28 1999

Water Resources Department

COOS COUNTY ANNEX, 290 NORTH CENTRAL ST., COQUILLE, OREGON 97423 PHONE 396-3121

26 January 1999

EXT. 254

Chuck Nordstrum, Director
Curry County Public Services Dept.
Curry County Courthouse Annex
94235 Moore Street
Gold Beach, OR 97415

file # 31809

Dear Mr. Nordstrum:

This office is today in receipt of the Notice of Pre-application Meeting for the proposed Waller zone change. Thank you for the opportunity to comment.

Should the applicants plan to connect to the Langlois Water District, this office would have no comment regarding the proposed zone change providing that the District remains within its authorized 1cfs appropriation allowed in its 1957 water right.

Should the applicant plan to appropriate public water in the form of groundwater from one or more drilled wells, then the applicant would be required to meet water well construction standards for that source.

If you have questions, please get in touch.

Sincerely,

John P. Drolet
Watermaster, District 19

JPD/dt

CF: AJC
Dwight French (for files)
Chris Hood (Stuntzner Eng.)

Waller01.D19

Permit No. 25060

Application No. 31809

County Curry

Proof of Appropriation of Water

1. Name Langlois Water Co-operative 2. Address Langlois, Oregon
3. Source of supply Floras Creek
Tributary of - Pacific Ocean
4. Amount of water 1.0 c.f.s. 5. Priority date August 20, 1957 ¹⁰⁻¹⁻⁶⁰
6. Use municipal use
7. Location of point of diversion NW 1/4 SW 1/4 (Legal Subdivision) Sec. 2, Twp. 31 S, Range 15 W, W. M.
8. The description of land given below corresponds to that found in your permit covering land to be irrigated, or, if for other purposes, the place of use.

Township	Range	Section	Legal Subdivision	No. Acres Actually Irrigated
31 S	15 W	2	SW 1/4 NW 1/4	Municipal
		(2)	lot 4 (NW 1/4 NW 1/4)	"
		(3)	lot 3 (NE 1/4 NW 1/4)	"
30 S	15 W	35	(1) lot 1 (SW 1/4 SW 1/4)	"
		(2)	SW 1/4 SW 1/4 as prej. w/in Coach DLC 37	"
		(5)	NW 1/4 SW 1/4	"
		(6)	SE 1/4 SW 1/4	"
		(9)	NE 1/4 SW 1/4	"
			Domestic users within these areas. Use will be restricted to not more than 1/2 acre per family for irrigation of lawn and garden.	

I have read the above and foregoing proof of appropriation of water; I know the contents thereof, and that the facts therein stated are true.

IN WITNESS WHEREOF, I have hereunto set my hand this day of

19.....

REPORT OF PERSON MAKING INSPECTION

Description of works:

PRESSURE OF 170 PSI

PRESSURE OF 123 PSI

Pump: #1 { PACIFIC MOD. #1 1/2 BD LHV DIRCENT. - 1 1/2 x 2" } #2 { PACIFIC MOD. #1 1/2 BD LHV DIRCENT. 1 1/2 x 2" }
 Motor: { GE 10 HP @ 3530 RPM 3 PH } { GE 10 HP @ 3480 RPM 3 PH }

Pumps may be used ~~in~~ alone in emergency, however normally used together.

4" transite main line, 2" plastic laterals.

Mrs. Boston

64 users; some commercial, two schools.

Have dug pit or well beneath creek to pump from - perforated on bottom. Do not pump directly from creek. This helps to filter water.

Info: Mrs. Aldrop, whose husband maintains system and Mrs. Boston, secretary.

Main line shown on map. Lateral lines supply users in 7 "40's" listed on form.

I,, do hereby certify that I have made an inspection of the works described herein and in Permit No., on the day of, 19....., and found the foregoing statements and descriptions of works to be accurate. In my opinion the appropriation has been completed to the extent of and I recommend the issuance of water right certificate for this amount.

(Quantity of water in second-feet or acre-feet)

NOTICE TO INSPECTORS

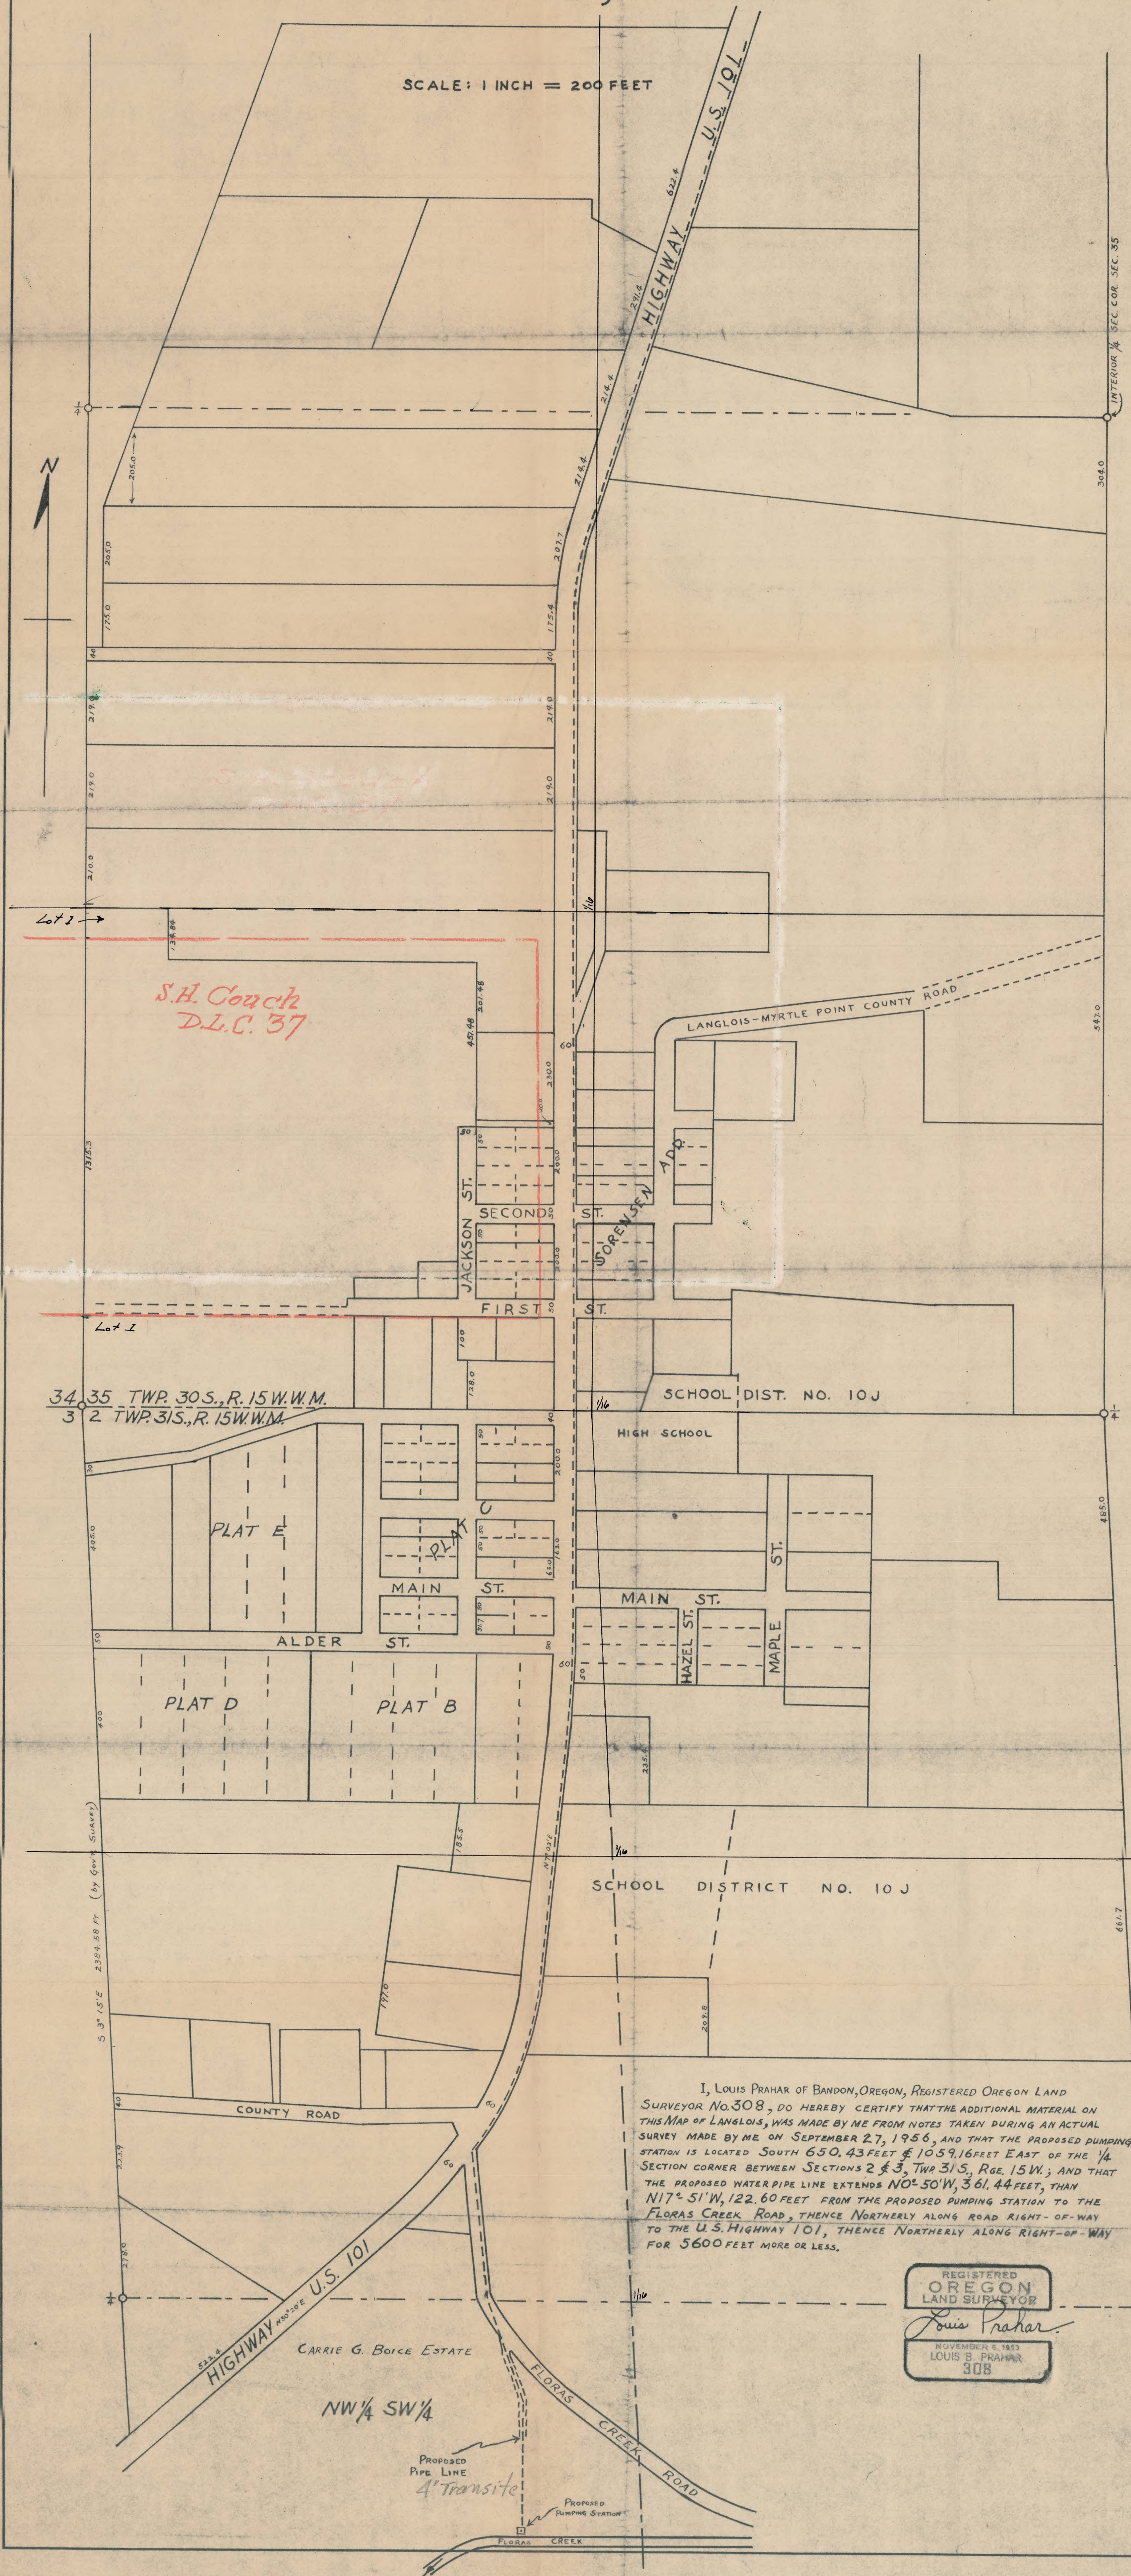
If conditions do not justify the above report by you, please return this form without your signature, with a full report by letter.

(Name)

(Title)

LANGLOIS, OREGON

SCALE: 1 INCH = 200 FEET



I, LOUIS PRAHAR OF BANDON, OREGON, REGISTERED OREGON LAND SURVEYOR No. 308, DO HEREBY CERTIFY THAT THE ADDITIONAL MATERIAL ON THIS MAP OF LANGLOIS, WAS MADE BY ME FROM NOTES TAKEN DURING AN ACTUAL SURVEY MADE BY ME ON SEPTEMBER 27, 1956, AND THAT THE PROPOSED PUMPING STATION IS LOCATED SOUTH 650.43 FEET & 1059.16 FEET EAST OF THE 1/4 SECTION CORNER BETWEEN SECTIONS 2 & 3, TWP 31S, RGE. 15W; AND THAT THE PROPOSED WATER PIPE LINE EXTENDS N0° 50' W, 361.44 FEET, THEN N17° 51' W, 122.60 FEET FROM THE PROPOSED PUMPING STATION TO THE FLORAS CREEK ROAD, THENCE NORTHERLY ALONG ROAD RIGHT-OF-WAY TO THE U.S. HIGHWAY 101, THENCE NORTHERLY ALONG RIGHT-OF-WAY FOR 5600 FEET MORE OR LESS.

REGISTERED
OREGON
LAND SURVEYOR
Louis Prahar
NOVEMBER 6, 1953
LOUIS B. PRAHAR
308

October 1, 1973

H.G.E. Incorporated
5th and Highland Streets
Coos Bay, OR 97420

Attention: Mr. Gary Dyer

Dear Mr. Dyer:

Enclosed is information you have requested in regards to Langlois Water Co-operative and flows of Floras Creek.

Langlois Water Co-operative holds certificate numbered 30252 which is evidence of the right to appropriate 1.00 cubic foot per second of water from Floras Creek for municipal use in the following described tract:

SW $\frac{1}{4}$ NW $\frac{1}{4}$
Lot 4 (NW $\frac{1}{4}$ NW $\frac{1}{4}$)
Lot 3 (NE $\frac{1}{4}$ NW $\frac{1}{4}$)
Section 2
T. 31 S., R. 15 W., W. M.
NE $\frac{1}{4}$ SW $\frac{1}{4}$
NW $\frac{1}{4}$ SW $\frac{1}{4}$
SW $\frac{1}{4}$ SW $\frac{1}{4}$ as projected within Couch DLC 37
Lot 1 (SW $\frac{1}{4}$ SW $\frac{1}{4}$)
SE $\frac{1}{4}$ SW $\frac{1}{4}$
Section 35
T. 30 S., R. 15 W., W. M.

This right has a priority date of August 20, 1957.

In regards to your question pertaining to stream flow of Floras Creek, I have enclosed zerox copies of our record of measurements of Floras Creek. Included is the date and location where the measurement was taken, and the discharge in cubic feet per second flowing at the time of the measurement.

HCG.E. Incorporated
October 1, 1973
Page 2

The ^{State} Surface Water Resources Board established a minimum flow of 5.0 cubic foot per second on Floras Creek between the Highway 101 crossing and a point $\frac{1}{2}$ mile downstream, the order is dated September 29, 1969 and is subject to existing rights.

Very truly yours,

VESTAL R. GARNER
Assistant

VRG:tml
Enclosures

October 22, 1962

Langlois Water Cooperative
Langlois
Oregon

Gentlemen:

This will acknowledge receipt of the signed draft of the proposed certificate in connection with permit number 25060 and your check number 288 for \$1.00 which was made payable to the County Clerk.

The recording fees are submitted by the State Engineer to the various county clerks, covering groups of certificates, so I am returning your check and request that a new one be submitted made payable to the State Engineer.

Very truly yours,

CHRIS L. WHEELER
State Engineer

By
Trevor Jones, Assistant

TJ:jp
Enc.

30

251 FINANCE BUILDING
170 12TH STREET, S.E.

STATE OF OREGON
STATE ENGINEER
WATER RESOURCES DEPARTMENT
SALEM

REFER TO
FILE NO. 31809

October 22, 1959

Langlois Water Co-operative
Langlois, Oregon

Gentlemen:

This will acknowledge receipt of your notice to the effect that complete application of water has been made under Permit No. 25060.

Pursuant to your report and in line with the general practice of this office a survey will be made at a later date. After this survey, proof may be made and certificate issued covering the actual use of water as found by the engineer. In case of irrigation, any lands described in the permit that have not been irrigated will be automatically eliminated from the water right.

In the meantime, the permit which you hold will be valid evidence of the water right in question so long as you continue to use the water.

Very truly yours,

Lewis A. Stanley
LEWIS A. STANLEY
State Engineer

Form 128

lks

October 23, 1957

Mr. Myron D. Spady
Attorney at Law
Bandon Lawyers' Building
Bandon, Oregon

Dear Mr. Spady:

In response to your letter of October 18, application No. 31809 was approved by issuance of State Engineer's permit No. 25060 on September 20, 1957 which granted the right to appropriate not to exceed 1.0 cubic foot per second of water from Floras Creek for municipal use, and transmitted to the Langlois Water Cooperative with our letter of that date.

Applications for permits do not go before the Water Resources Board but are acted upon by the State Engineer.

Very truly yours,

LEWIS A. STANLEY
State Engineer

By
Chris L. Wheeler, Assistant

CLW:eh

MYRON D. SPADY
ATTORNEY AT LAW

BANDON LAWYERS' BUILDING
BANDON, OREGON
TELEPHONE 1901

October 18, 1957

State Engineer
Water Resources Department
Salem, Oregon

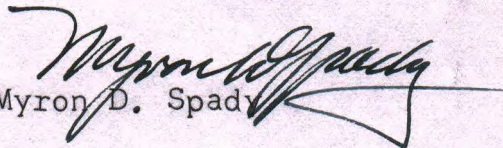
RECEIVED
OCT 22 1957
STATE ENGINEER
SALEM, OREGON

Re: File No. 31809, Langlois Water Co-operative
Attention: Chris L. Wheeler

Dear Sir:

In your letter of September 12, 1957, you indicated that the application of Langlois Water Co-operative would be reviewed at the next meeting of what I assume is the Water Resources Board. Since one month has passed I assume that the Board has met. If they meet less frequently than once a month, can you tell me when we can expect the application to be considered.

Very truly yours,


Myron D. Spady

MDS:ao

Fingerprint Quality
Fileliner Band
OPTIONAL FINGER CONTAINER

September 20, 1957

Langlois Water Co-operative
Langlois
Oregon

Gentlemen:

Enclosed find Application No. 31809, Permit No. 25060 with
blueprint.

PLEASE READ CAREFULLY THE FOLLOWING INSTRUCTIONS

Your permit has been recorded in this office but you should hold the original permit as evidence of your water right. If the land is sold an assignment to the new owner should be recorded in this office. Assignment blanks will be furnished upon request.

The permit, which appears on the last page of the application, limits the time within which you may begin and complete construction of your project. According to the law you must begin actual construction work within one year from the date of issuance of the permit or your right will be lost. The State Engineer is authorized to extend the time for completion of the project on proper showing but has no authority to extend the time limit for beginning of construction work.

Forms are attached to the permit for your convenience in submitting notice when construction begins, when it is completed and when the water has been completely applied to the proposed use, unless you have already submitted such information.

If your use of water is for irrigation, proof can be made and certificate issued only after you have actually irrigated ALL of the land described in the permit which you intend to irrigate at any time.

Whenever a measuring device becomes necessary for the proper distribution of water, the permittee will be required to install one to the satisfaction of the State Engineer as provided by ORS 540.310 and 540.330.

In connection with your proposed appropriation, please be advised that the late summer flow in most of the streams is required to satisfy existing rights and your permit as provided by law, grants a right to use water only when there is a surplus in the source involved over and above that required to satisfy prior rights.

Very truly yours,



LEWIS A. STANLEY
State Engineer

31809

September 12, 1957

Myron D. Spady
Attorney at Law
Bandon Lawyers' Building
Bandon, Oregon

Dear Mr. Spady:

This will acknowledge receipt of returned Application
No. 31809 in the name of Langlois Water Co-operative.

The application now appears to be in satisfactory form
and is being placed in line for approval by issuance of a
permit with the next group.

Very truly yours,

LEWIS A. STANLEY
State Engineer

By
Chris L. Wheeler
Assistant

mb
cc: Langlois Water Co-operative

MYRON D. SPADY
ATTORNEY AT LAW

BANDON LAWYERS' BUILDING
BANDON, OREGON
TELEPHONE 1901

September 5, 1957

RECEIVED
SEP 6 1957
STATE ENGINEER
SALEM, OREGON

Office of the State Engineer
Water Resources Department
Salem, Oregon

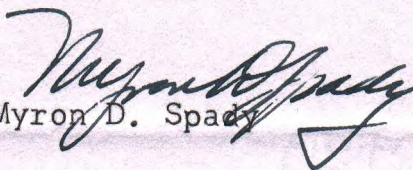
Attention: James W. Carver, Jr.

Re: File #31809

Dear Sir:

I have corrected the application as you suggested, showing the point of diversion being in Township Thirty-one (31) South. Number five is correct. The pipe line will terminate in Township Thirty (30) South. The dates in 12, 13 and 14 are still satisfactory. Work has been done and it is anticipated that the project will be completed before December 1, 1957. I enclose herewith the corrected application.

Very truly yours,


Myron D. Spady

MDS:ao
Enclosure

September 4, 1957

Myron D. Spady
Attorney at Law
Bandon Lawyer's Building
Bandon, Oregon

Dear Mr. Spady:

This will acknowledge receipt of your letter of August 19, 1957, transmitting an application in the name of Langlois Water Co-operative for a permit to appropriate 1.0 c.f.s. from Floras Creek for municipal use within the community of Langlois, the accompanying tracing and payment of fees in the amount of \$20 for which our Receipt No. 13102 is enclosed.

The application has been examined, given file No. 31809, and the following defects are noted.

Items 4 & 5: The application indicates that the point of diversion is located within T 30 S, however, the map and other data shows it to be in T 31 S.

With reference to items 12, 13 & 14 you may wish to amend the listed dates.

For your convenience in the correction of the application it is returned herewith being endorsed so that in order to retain its date of priority it must be returned to this office on or before November 4, 1957.

Very truly yours,

LEWIS A. STANLEY
State Engineer

By *Chw*
James W. Carver, Jr.
Assistant

JWC:mb
Enc: receipt, application
cc: Langlois Water Co-operative

MYRON D. SPADY
ATTORNEY AT LAW

BANDON LAWYERS' BUILDING
BANDON, OREGON
TELEPHONE 1901

August 19, 1957

RECEIVED
AUG 20 1957
STATE ENGINEER
SALEM, OREGON

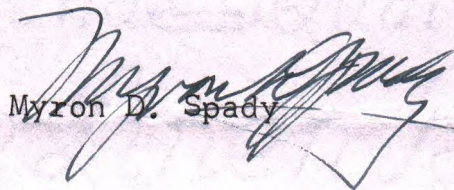
Office of State Engineer
Water Resources Department
Salem, Oregon

Re: Langlois Water Co-operative

Dear Sir:

I enclose Application for Permit to
Appropriate Public Waters amended according
to your suggestions, and under separate
cover a map of the water system on tracing
paper. I also enclose my check in the
amount of \$20.00 for examination fee and
recording fee.

Very truly yours,


Myron D. Spady

MDS:al
Enclosure

fend
later

December 6, 1956

Mr. Myron D. Spady
Attorney at Law
Bandon, Oregon

Dear Mr. Spady:

This will acknowledge receipt of your letter of November 13, 1956, transmitting an application, in the name of the Langlois Water Co-operative, for a permit to appropriate 1.0 cubic feet of water per second from Floras Creek for domestic supplies and domestic irrigation for some 75 families, and the accompanying print of a map of the area. However, since the necessary fees were not received with the application it cannot yet be filed.

The application has been given a preliminary examination and the following observations are noted.

Map: To allow us to make the blueprint copies necessary to the processing of the application the map must be submitted on a good quality transparent tracing cloth or tracing paper.

Application-Item 3: With reference to other data, unless the irrigation of other than not to exceed $\frac{1}{2}$ acre of non-commercial lawn and garden per family is intended, it would appear that the word "municipal" might better describe the intended use of water.

Item 8: The place of use should be listed as being within specific 40 acre tracts of the U. S. Government Survey.

Fees: Unless the irrigation of other than not to exceed $\frac{1}{2}$ acre of non-commercial lawn and garden per family is intended the fees necessary to this application as it is now written are an examination fee of \$10 and a recording fee (for the use of water for domestic purposes) of \$10, making a total of \$20.

Mr. Myron D. Spady

-2-

December 6, 1956

For your convenience in the further completion of the application as noted above we are returning herewith both the application and the print.

Very truly yours,

LEWIS A. STANLEY
State Engineer

By
James W. Carver, Jr.
Assistant

JWC:gw
enc: application, print
cc: Langlois Water Co-operative

MYRON D. SPADY
ATTORNEY AT LAW

BANDON LAWYERS' BUILDING
BANDON, OREGON
TELEPHONE 1901

November 13, 1956

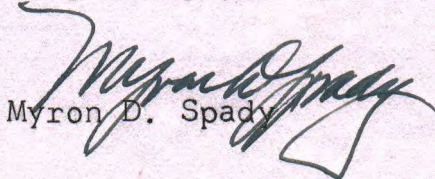
State Engineer
Salem, Oregon

RECEIVED
NOV 19 1956
STATE ENGINEER
SALEM, OREGON

Dear Sirs:

I enclose Application for Permit to Appropriate Public Waters of the State of Oregon for Langlois Water Co-operative, and a map showing the location of the point of diversion and the proposed pipe lines. If you have any questions concerning the map I would like to have you communicate directly with Mr. Prahar the registered surveyor who made the map for us.

Very truly yours,


Myron D. Spady

MDS:ao

Faint background text: Quality Title Linen Bond COTTON FIBRE CONTENT