



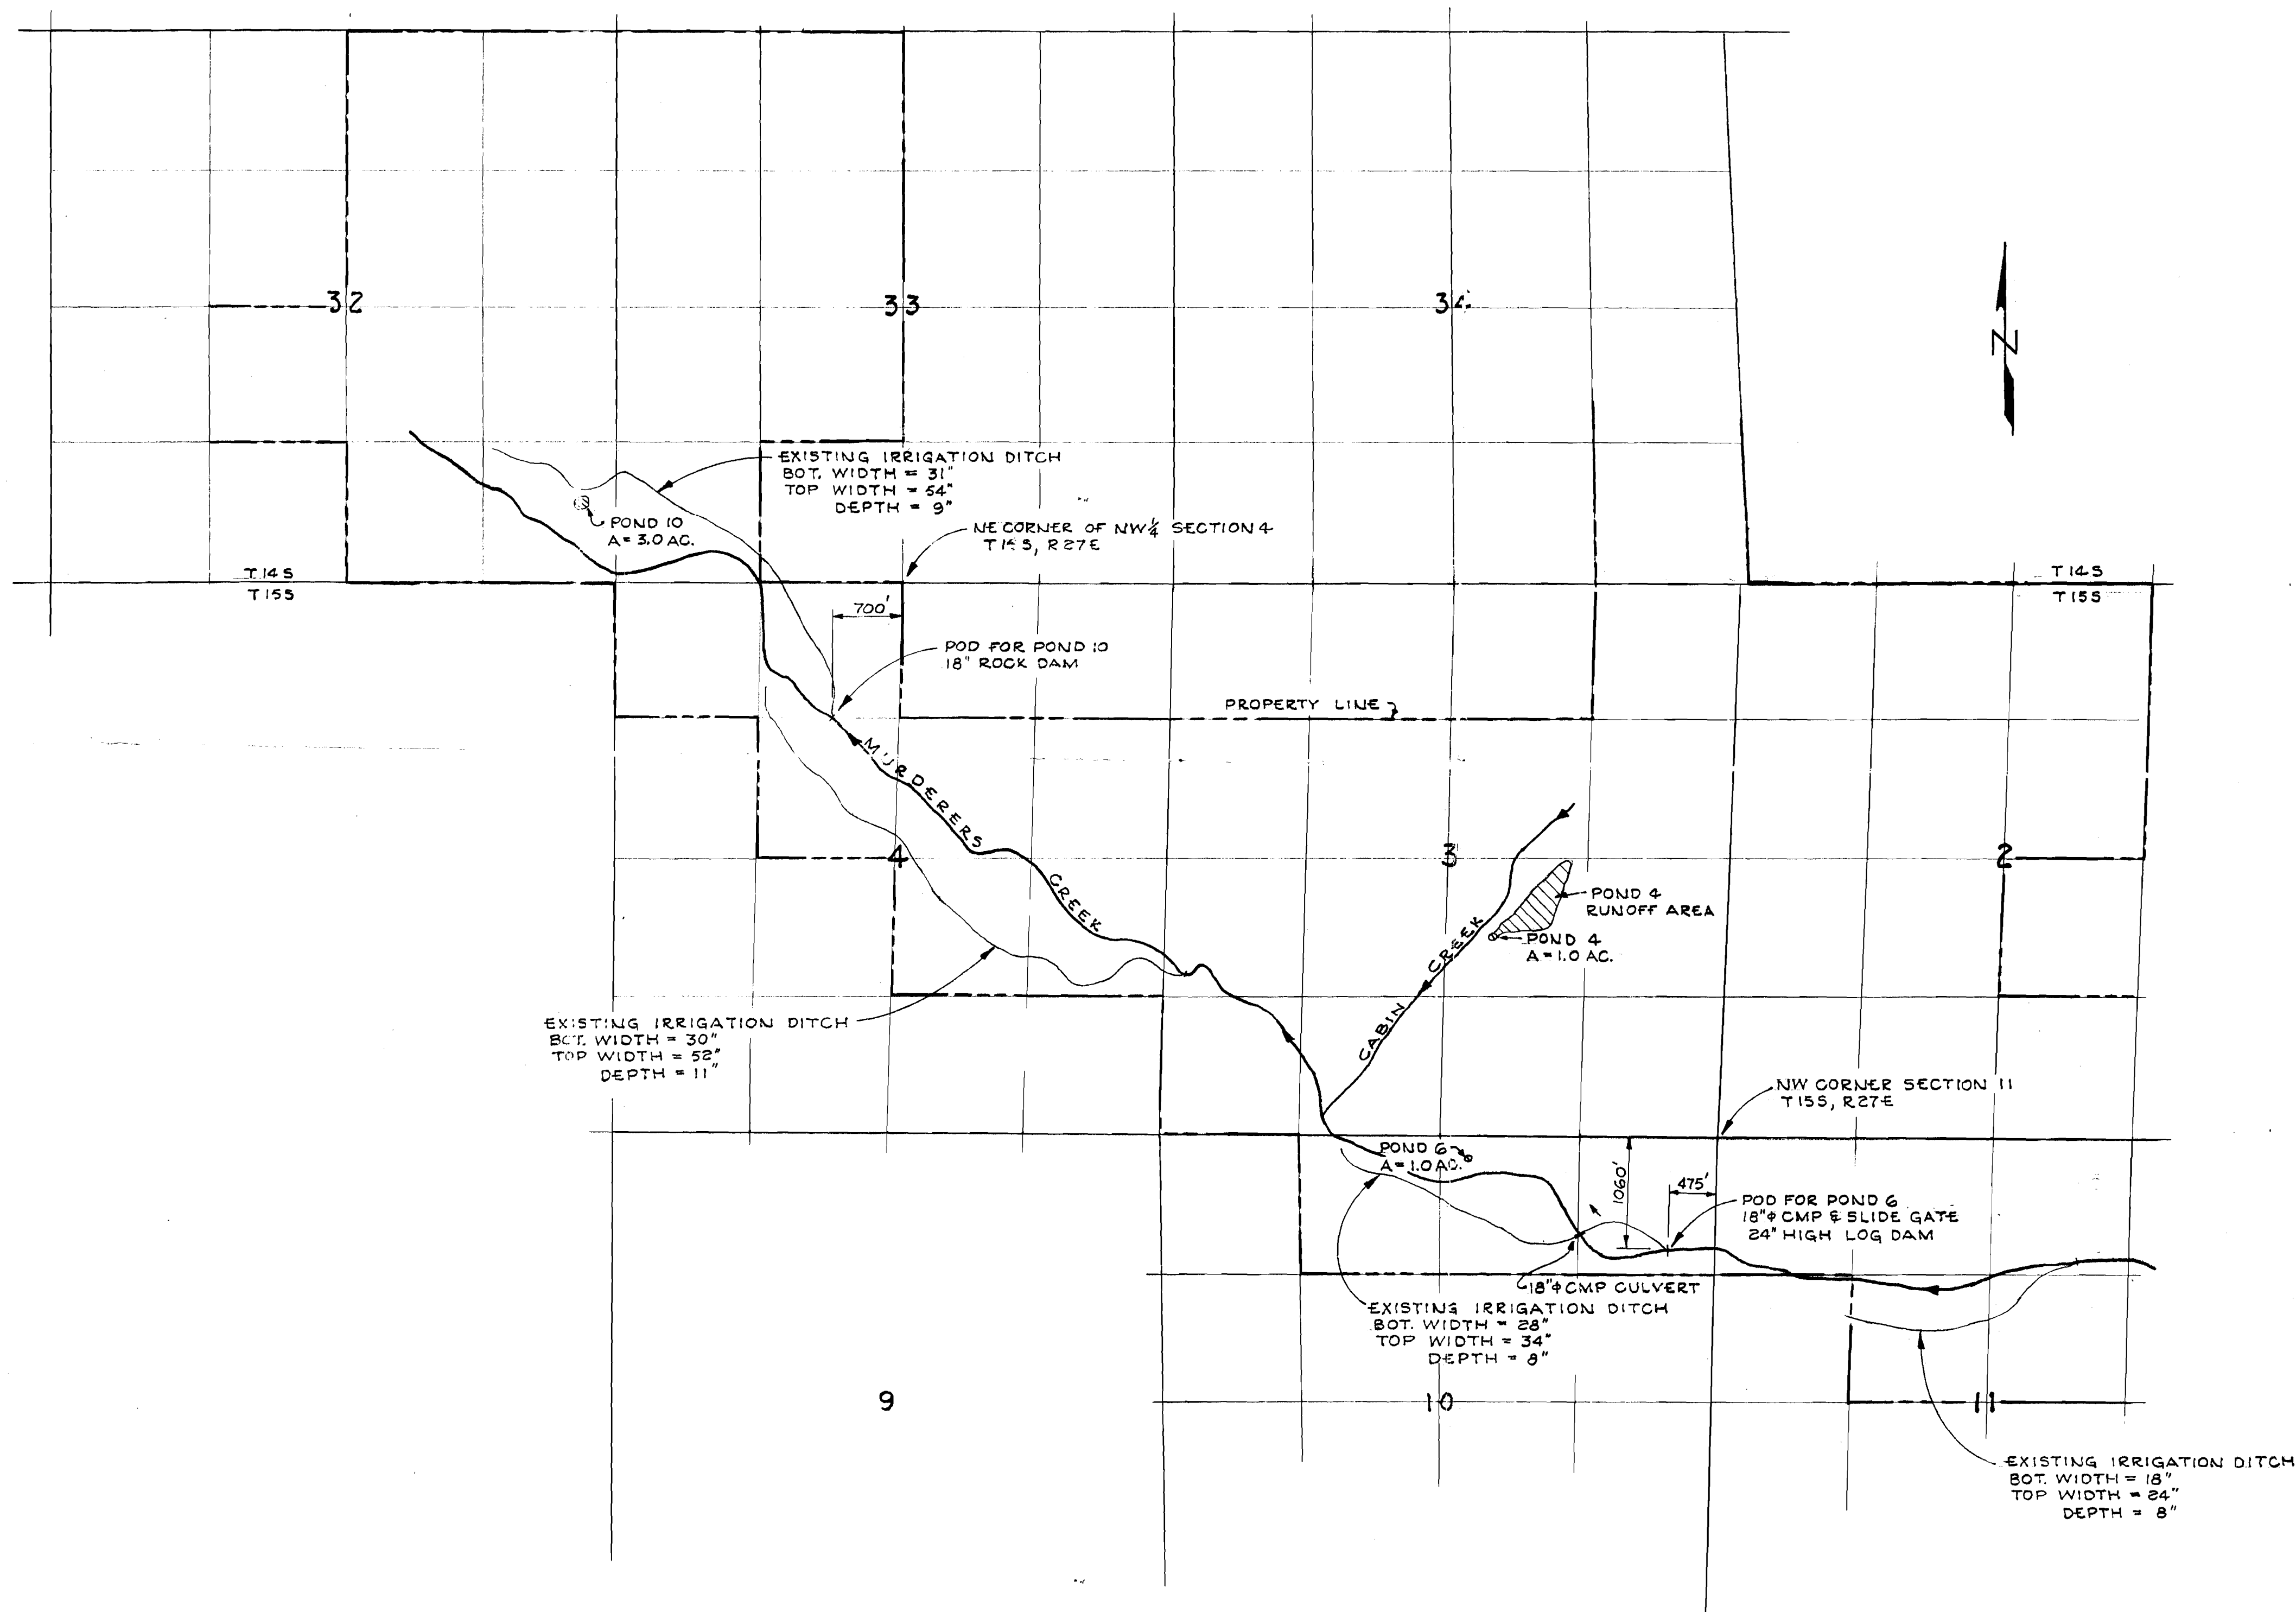

Application No. R-72353
Permit No. R012039

APPLICATION R-72353 AS AMENDED 10/28/94
TRANSFER T-6700 AS AMENDED 10/28/94

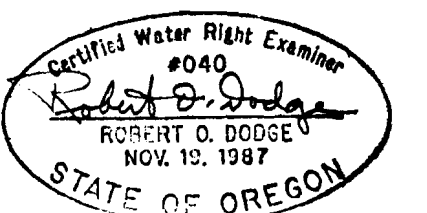

APPLICATION NO. T-6700
R-72353

AMENDED 10/28/94 REVISIONS		DEPARTMENT OF FISH & WILDLIFE STATE OF OREGON	
		MURDERERS CREEK W.M.A.	
		WATER RIGHTS MAP T14, 15S, R27E GRANT COUNTY SCALE: 1" = 1000'	
		CHIEF ENGINEER	
DATE DEC. 1991		APPROVED	
DESIGN BY		DIRECTOR	
DRAWN BY ROD		FILE NO.	
CHECKED BY		SHEET 1 OF 1	