

28

27


MAP TO ACCOMPANY APPLICATION
TO
APPROPRIATE SURFACE WATER
FOR
RESERVOIR STORAGE
(DOCUMENTATION OF EXISTING USE)

APPLICANT: HIDEAWAY HILLS INC.
% RANDELL GUYER
2710 MAIN ST.
BAKER CITY, ORE. 97814


THIS MAP IS FOR THE PURPOSE OF
IDENTIFYING THE WATER RIGHT
LOCATION ONLY AND HAS NO INTENT
TO PROVIDE DIMENSIONS OR
LOCATION OF PROPERTY OWNER-
SHIP LINES.

LOCATION OF POINT OF DIVERSION (FROM NW COR SEC. 34)
POND 4 & 5; 561 ft. South & 223 ft. West
POND 6; 1243 ft. South & 363 ft. West

LOCATION OF PLACE OF USAGE:
POND 4 & 5; NE $\frac{1}{4}$ SW $\frac{1}{4}$ SEC. 34
POND 6; SE $\frac{1}{4}$ NE $\frac{1}{4}$ SEC. 33 & SW $\frac{1}{4}$ NW $\frac{1}{4}$ SEC. 34

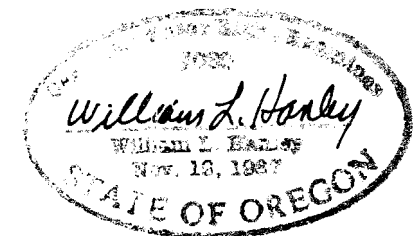


PREPARED OCT. 18, 1991 BY
WILLIAM L. HANLEY, OWRE #060

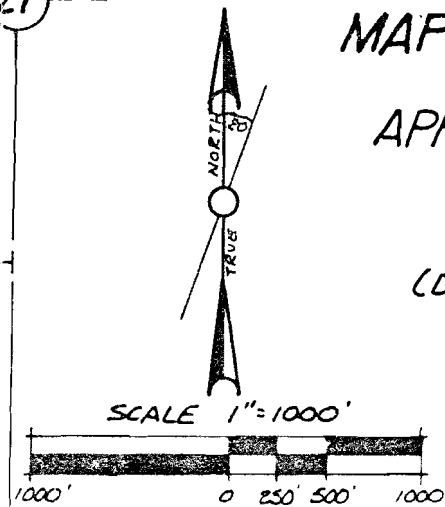

EXISTING RIGHTS ARE
MARKED THUS

REFER TO PERMIT NOS.
15695, 18011 & R-908.

INDICATES BOUNDARY,
HIDEAWAY HILLS, INC.,
WITH PUBLIC LANDS

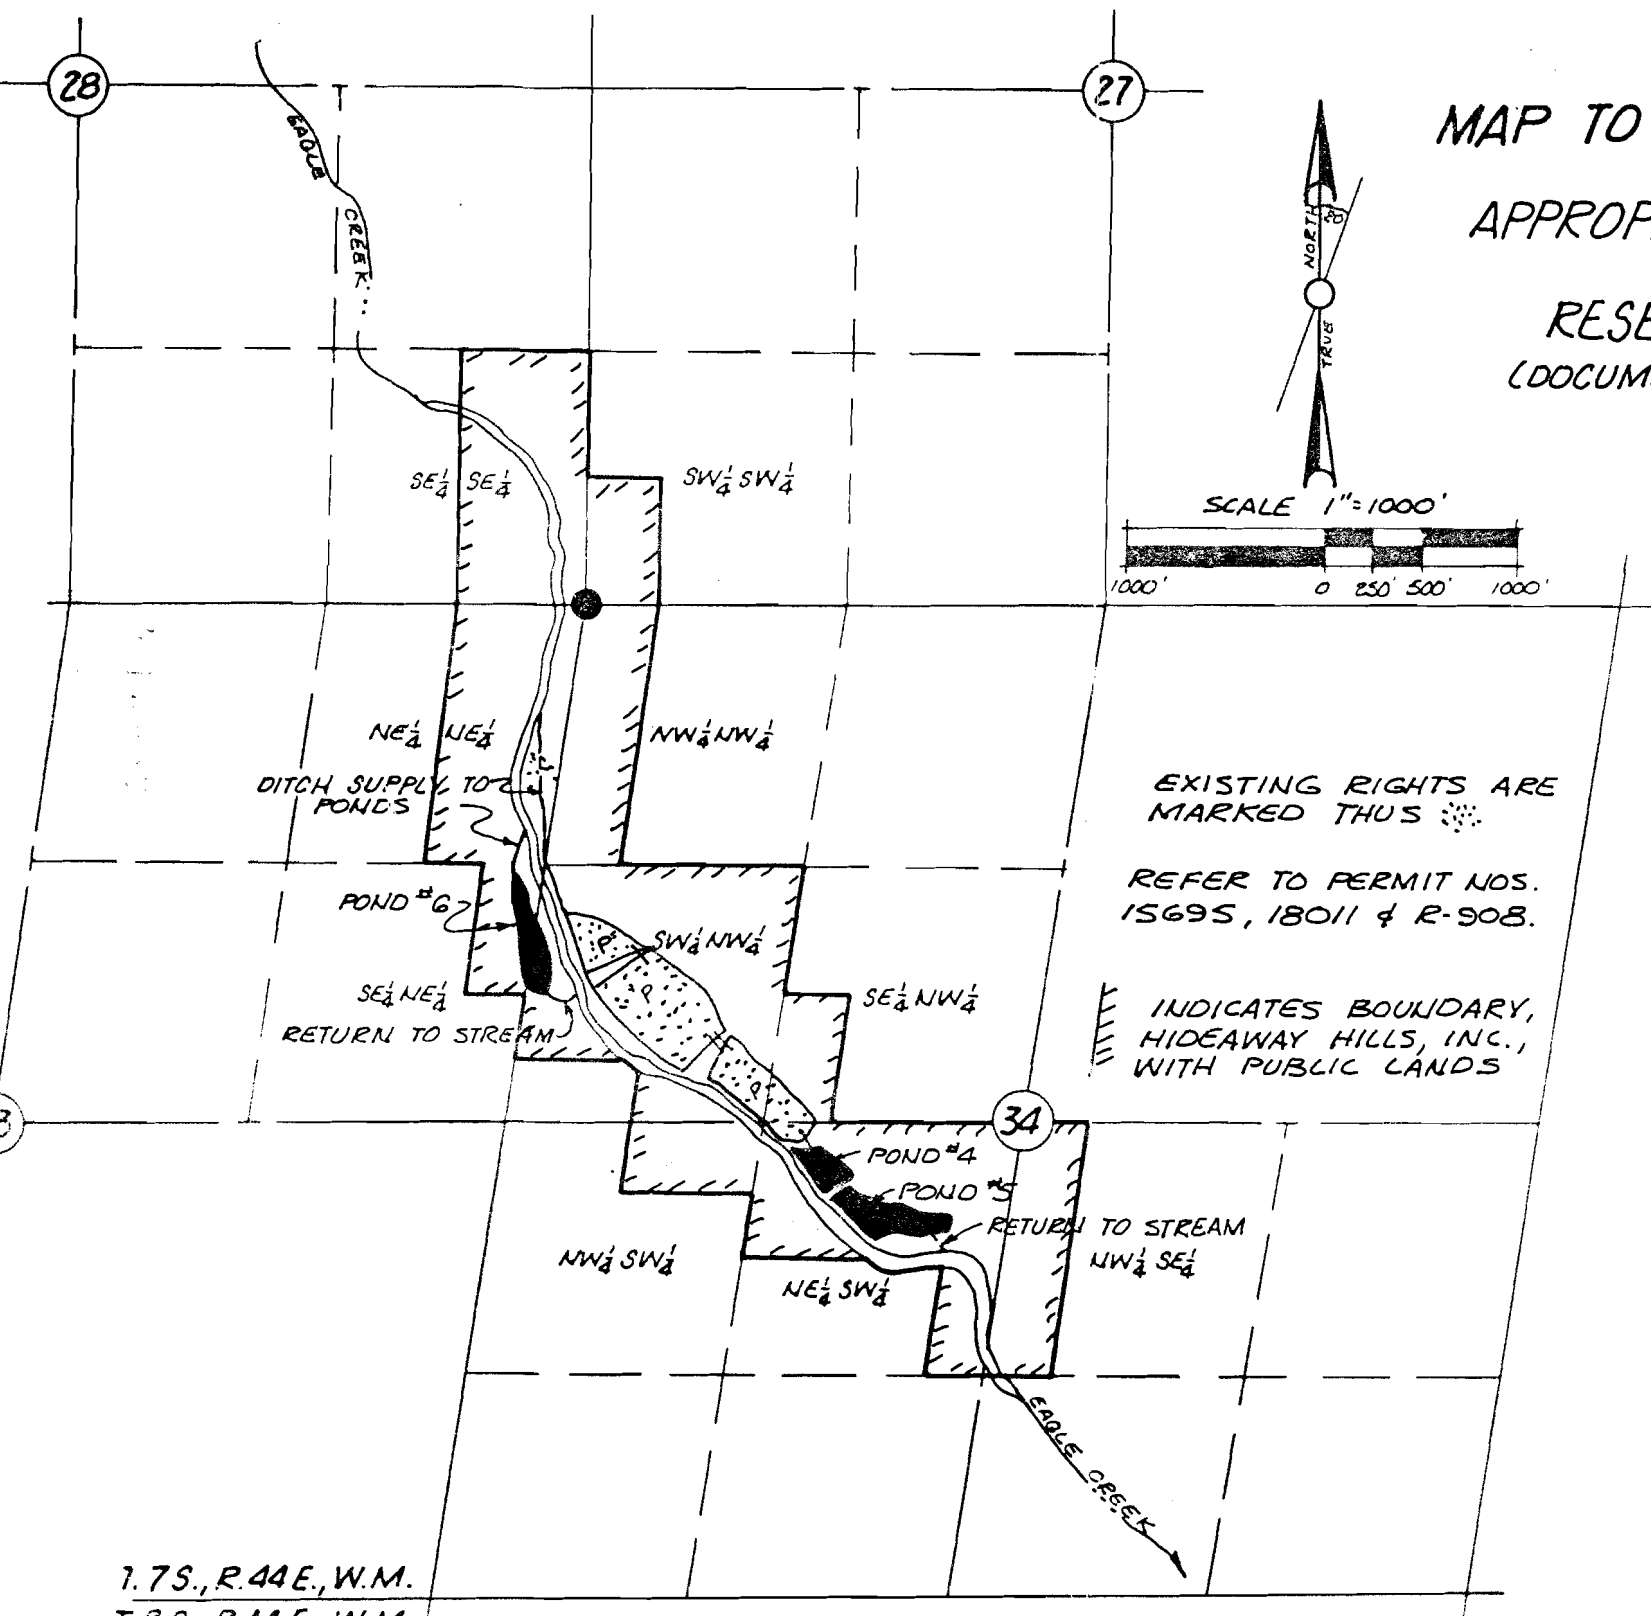

1.7S., R.44E., W.M.
T.3S. R.44E., W.M.