



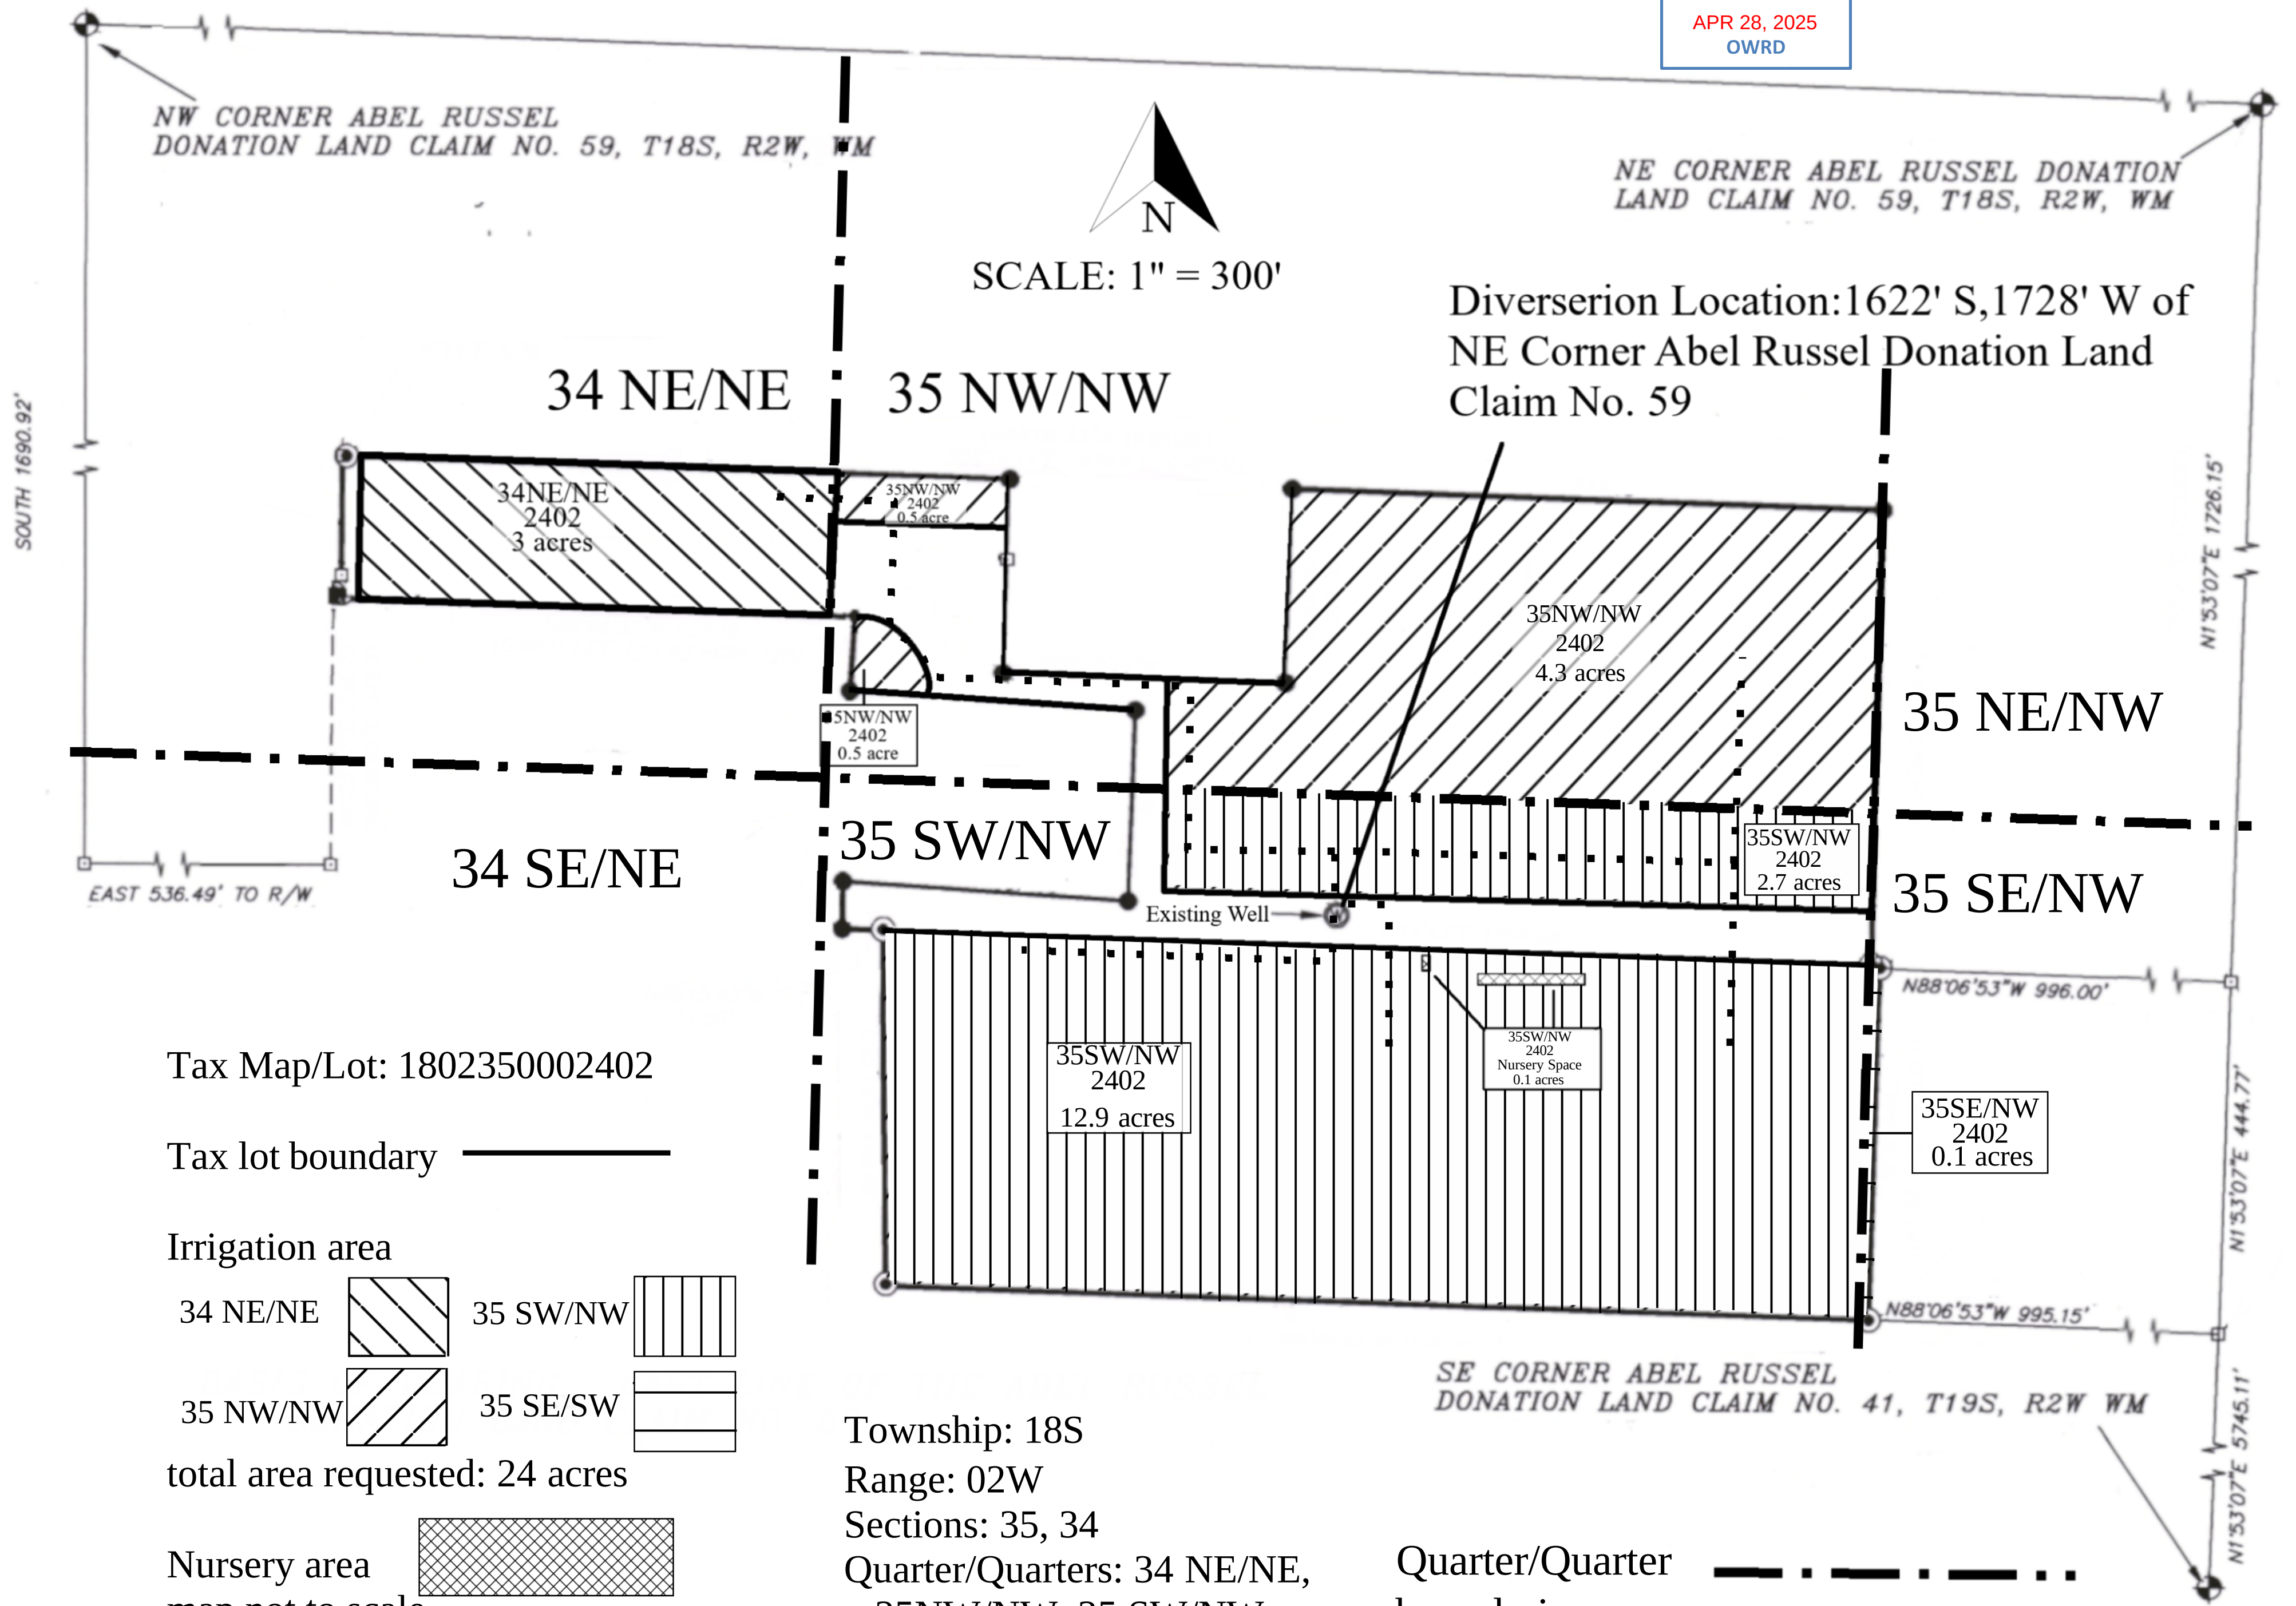

Tax Map/Lot: 1802350002402


Tax lot boundary —————

Irrigation area

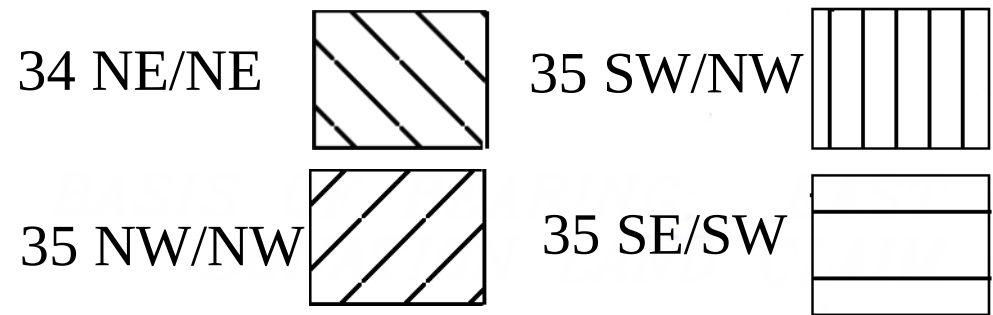

total area requested: 24 acres

Nursery area

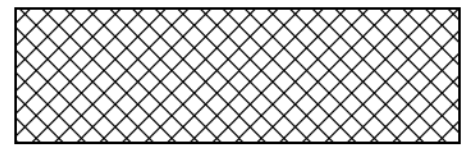

map not to scale

total area requested: 0.1 acres

Diversion Location (W) (35SW/NW)

Township: 18S

Range: 02W

Sections: 35, 34

Quarter/Quarters: 34 NE/NE,
35NW/NW, 35 SW/NW,
35 SE/NW

Tax lot: 2402

Quarter/Quarter

boundaries

Proposed Pipelines

