


**T37S R5W, WM,
JOSEPHINE COUNTY, OR**

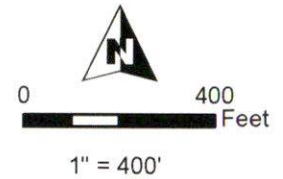

- Pump & Meter
- Ditch
- Pipeline
- Section
- Quarter Quarter
- Tax Lot
- Sump - Bulge
- POU IR
- POU IS

Received

JUN 30 2025

OWRD


Received

MAY 12 2025

OWRD




RENEWS: 06/30/2026

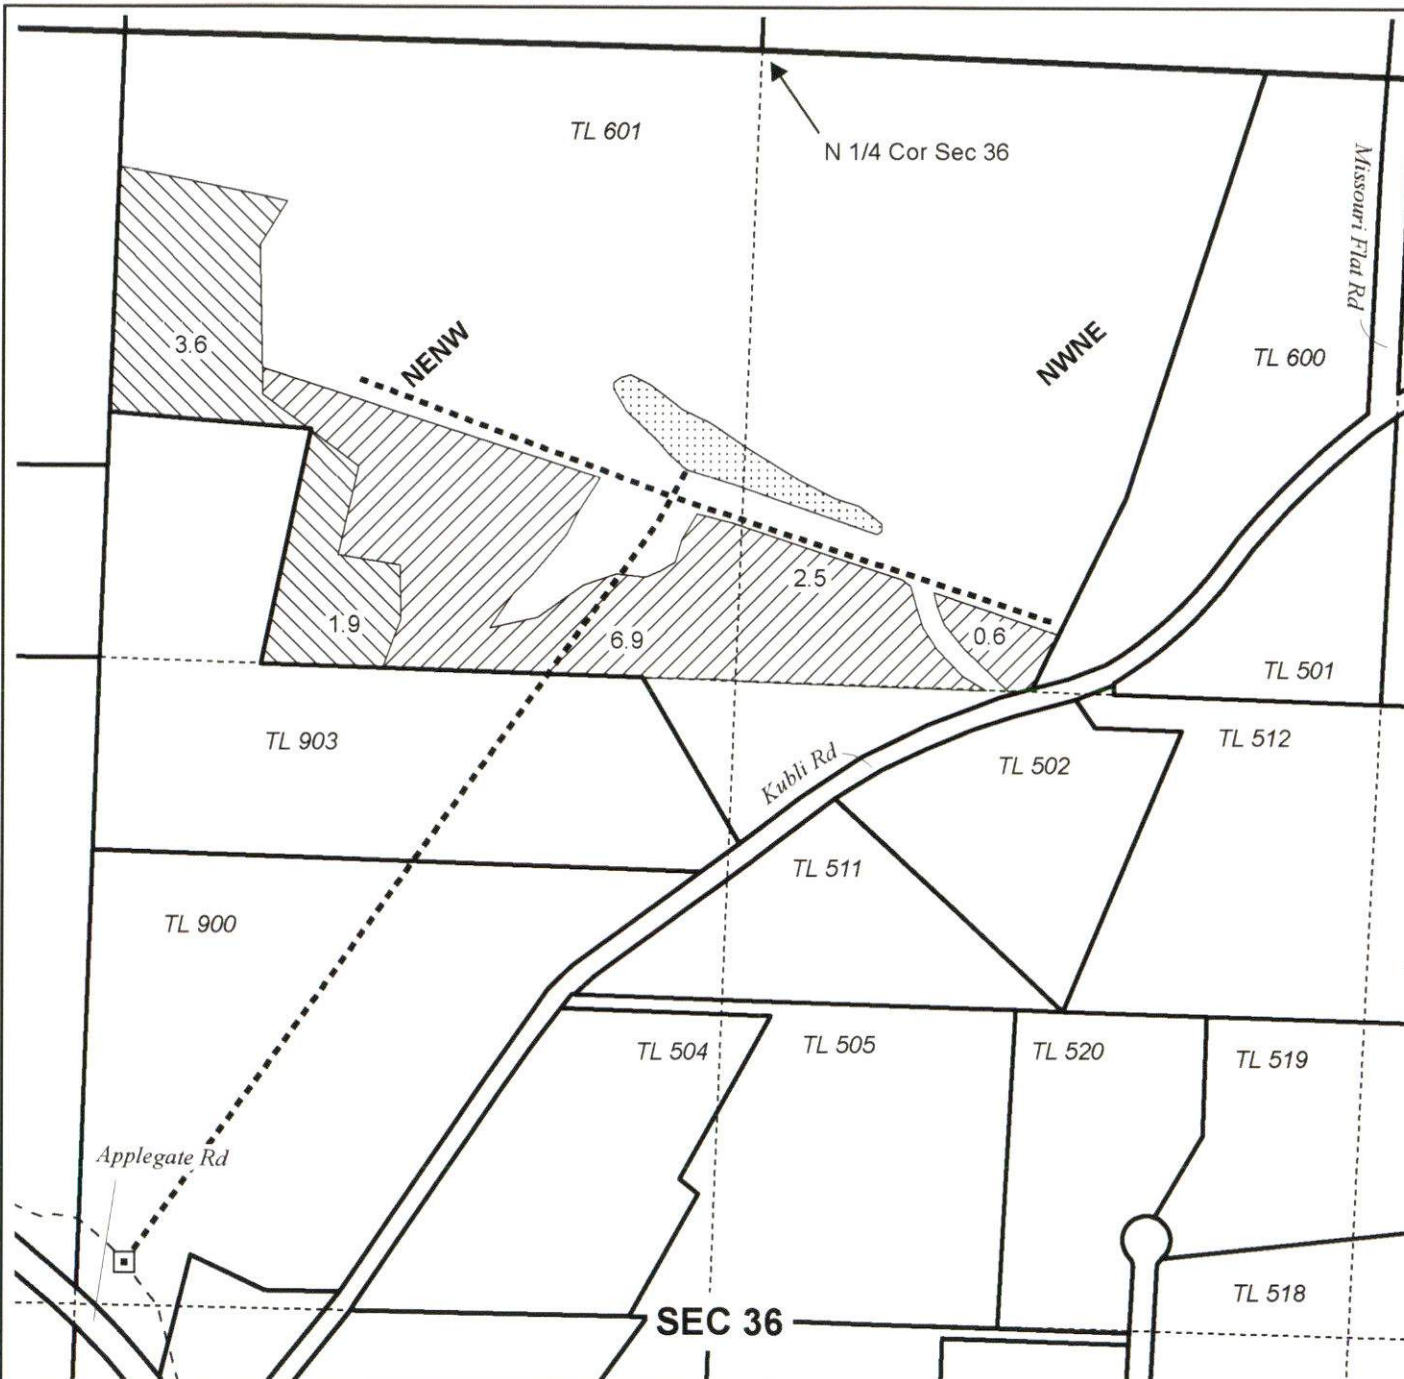




**T37S R5W,
T38S R5W, &
T38S R4W, WM,
JOSEPHINE COUNTY, OR**

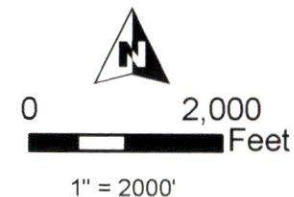

- Pump
- POD
- ⊙ Fish Screen & Bypass
- Pipeline
- Ditch
- Applegate River
- Township
- Section
- Quarter Quarter
- POU IR
- POU IS

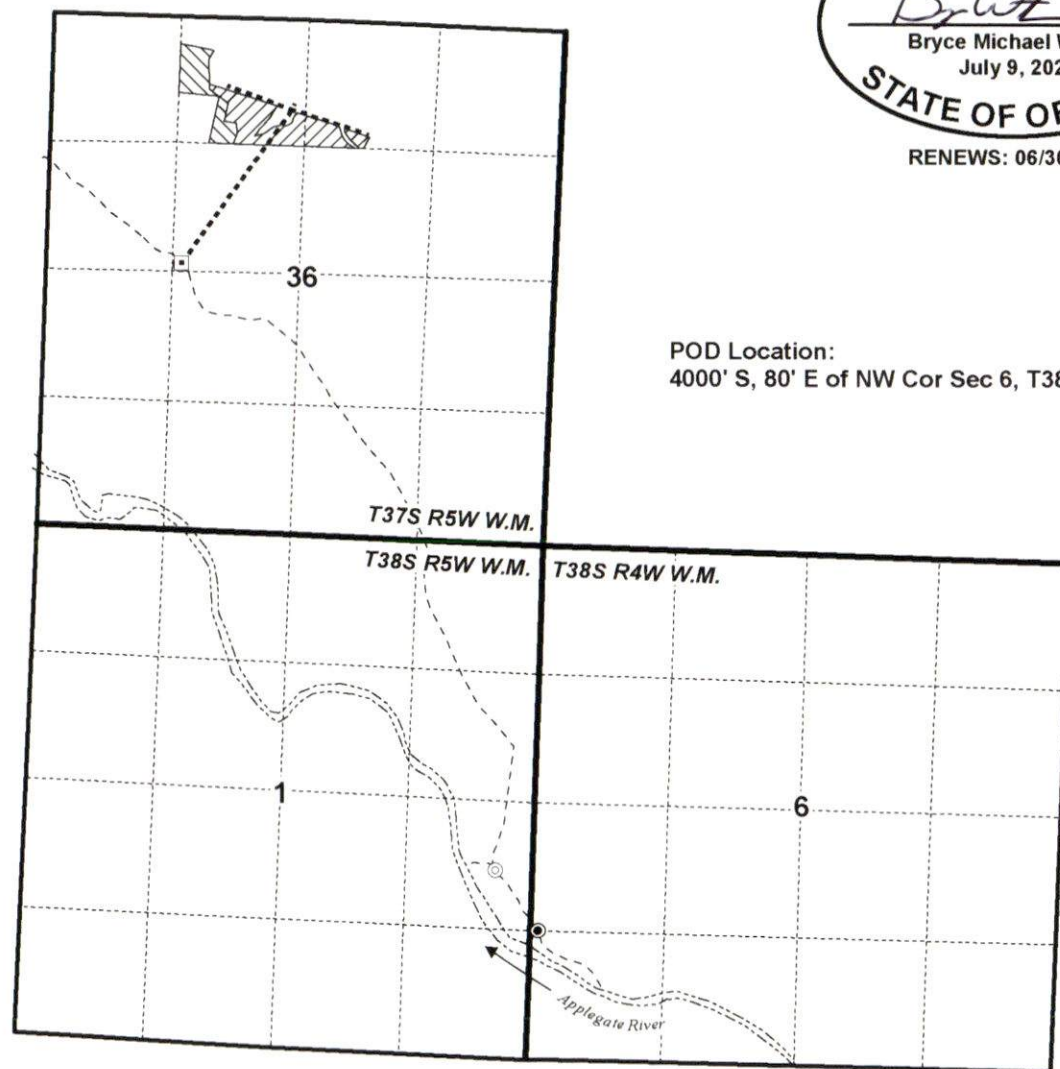

POD Location:
4000' S, 80' E of NW Cor Sec 6, T38S R4W, W.M.

Received
JUN 30 2025
OWRD

Received
MAY 12 2025
OWRD

