



LEGEND

- ⊙ Proposed Point of Appropriation (POA)
- • Conveyance Line
- ▨ Place of Use (POU) – Irrigation, 61.84 ac.
- ▨ Place of Use (POU) – Storage (Fortier Pond), 20.05 ac.
- All Other Features
- Tax Lot
- ↗ Major Road
- ~ Watercourse

LOCATION DESCRIPTION

Well 2, LINN 63786

Located 110 feet North and 1,605 feet East from the SW corner of Section 17, Township 12 South, Range 2 West (W.M.)

Well 4

Located 1,600 feet North and 1,995 feet East from the SW corner of Section 17, Township 12 South, Range 2 West (W.M.)

Application for a Permit to Use Groundwater for Irrigation and Storage Luke Fortier

Linn County

Township 12 South, Range 2 West (W.M.)

Received by OWRD

AUG 25 2025


Salem, OR


DISCLAIMER

This map was prepared for the purpose of identifying the location of a water right only and it is not intended to provide legal dimensions or location of property ownership lines.

Date: August 30, 2024

Data Sources: BLM, ESRI, OWRD, USGS

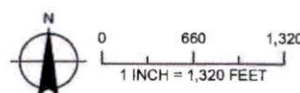

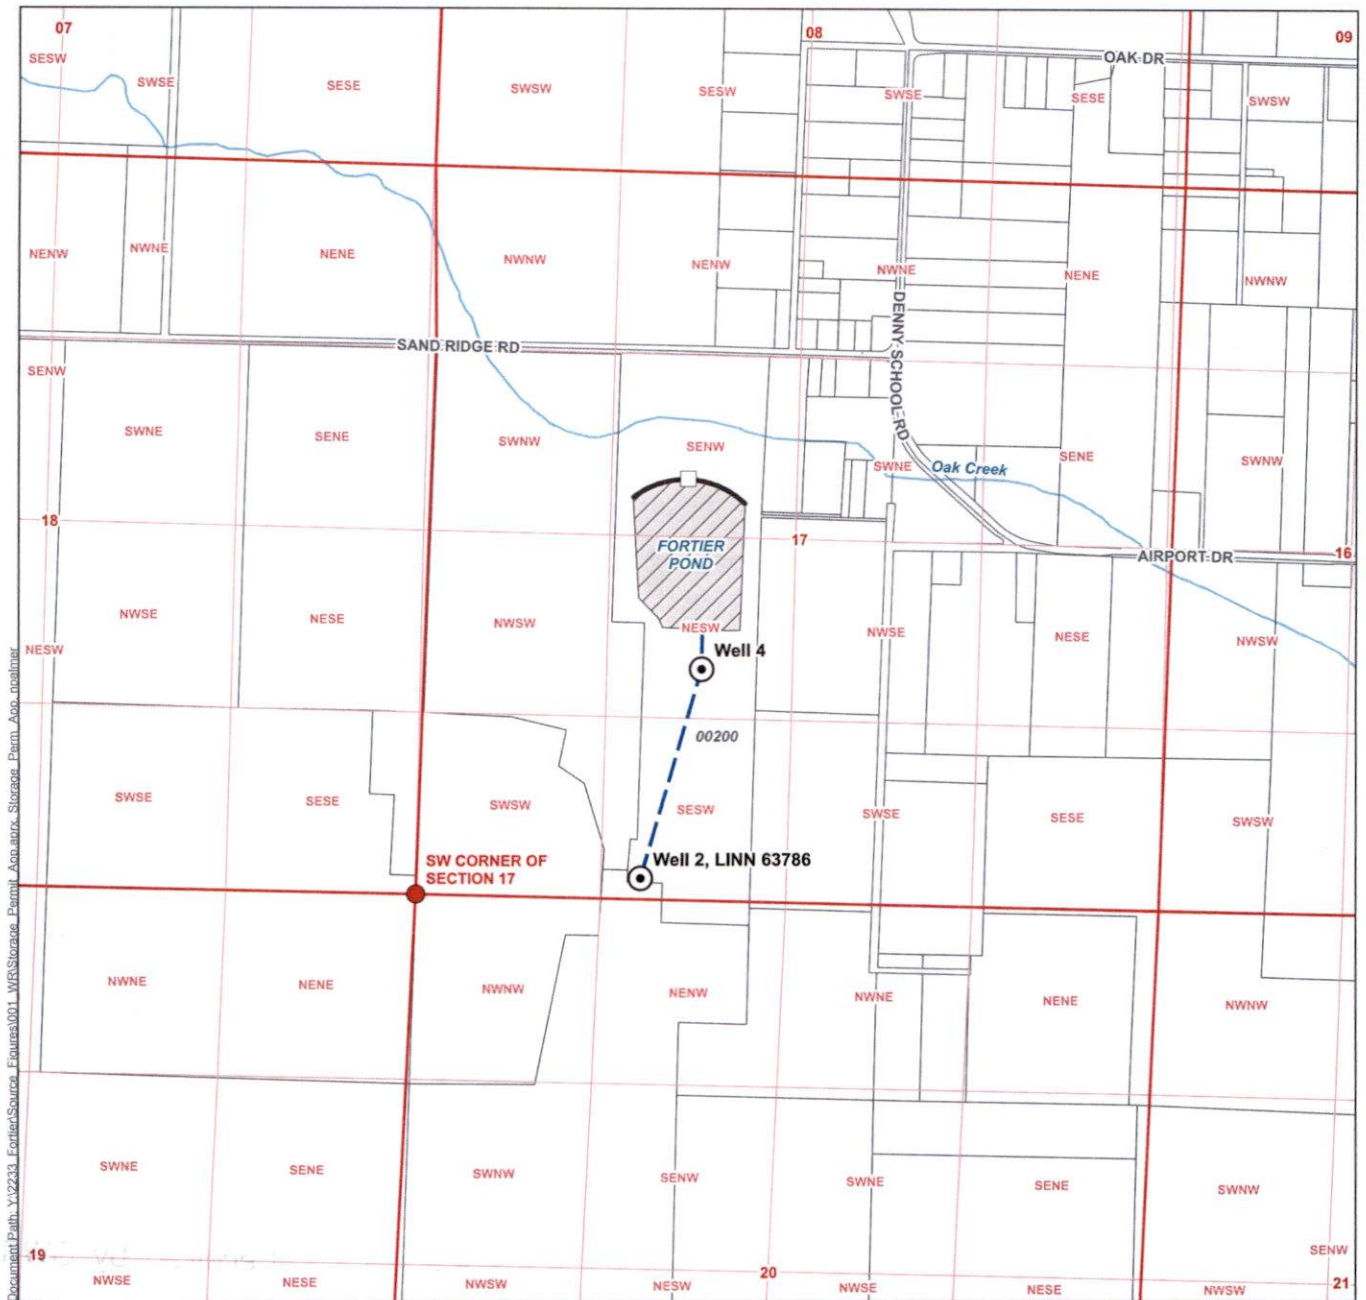

LEGEND

- Proposed Point of Appropriation (POA)
- Center_Dam
- Conveyance Line
- Dam
- ▨ Place of Use (POU) – Storage (Fortier Pond), 17 ac.

All Other Features

- Tax Lot
- Major Road
- Watercourse

Storage Permit Application on (Alternate Process)-Fortier Linn County Township 12 South, Range 2 West (W.M.)

Received by OWRD

AUG 25 2025

Salem, OR

LOCATION DESCRIPTION

Well 2, LINN 63786

Located 110 feet North and 1,605 feet East from the SW corner of Section 17, Township 12 South, Range 2 West (W.M.)

Well 4

Located 1,600 feet North and 1,995 feet East from the SW corner of Section 17, Township 12 South, Range 2 West (W.M.)

Center of Dam

Located 3,000 feet North and 1,890 feet East from the SW corner of Section 17, Township 12 South, Range 2 West (W.M.)

DISCLAIMER

This map was prepared for the purpose of identifying the location of a water right only and it is not intended to provide legal dimensions or location of property ownership lines.

Date: November 5, 2024
Data Sources: BLM, ESRI, OWRD, USGS

