


BUTTER CREEK CATTLE C/O STEVE CURRIN
T1S, R28E, W.M.
MORROW COUNTY
MAP 1 OF 2

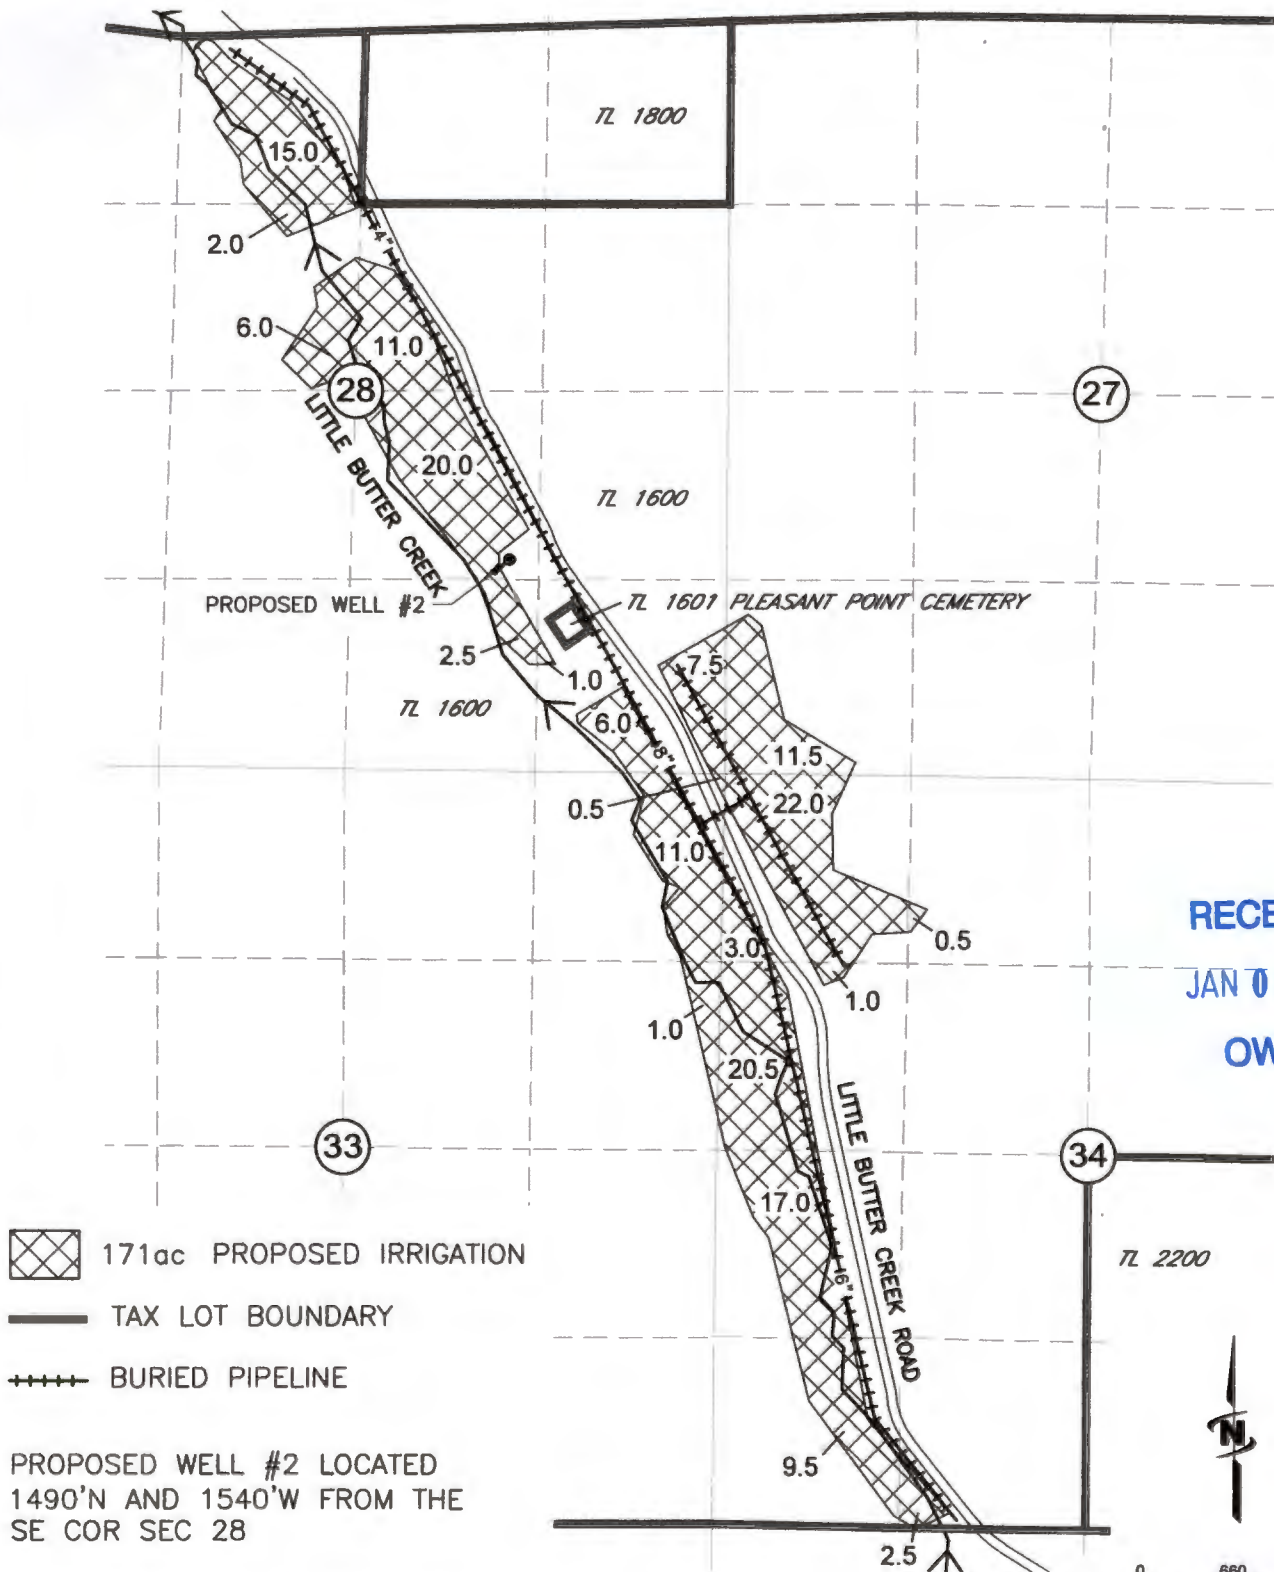


RECEIVED
JAN 02 2024
OWRD

NOTE:
THE PURPOSE OF THIS MAP IS TO IDENTIFY THE APPROXIMATE LOCATION OF THE WATER RIGHT. IT IS NOT INTENDED TO PROVIDE INFORMATION RELATIVE TO THE LOCATION OF PROPERTY OWNERSHIP BOUNDARY LINES.

DRAWING: \\Kwkfiles\Public\Project\30-08-016 - Porfily Water Rights Consulting\--00 Misc Engineering\Cad\CURRIN\CURRIN_WRMMap.dwg
PRINTED BY: kvaldovinos on 12/19/23 01:30 PM

BUTTER CREEK CATTLE C/O STEVE CURRIN
T2S, R28E, W.M.
MORROW COUNTY
MAP 2 OF 2

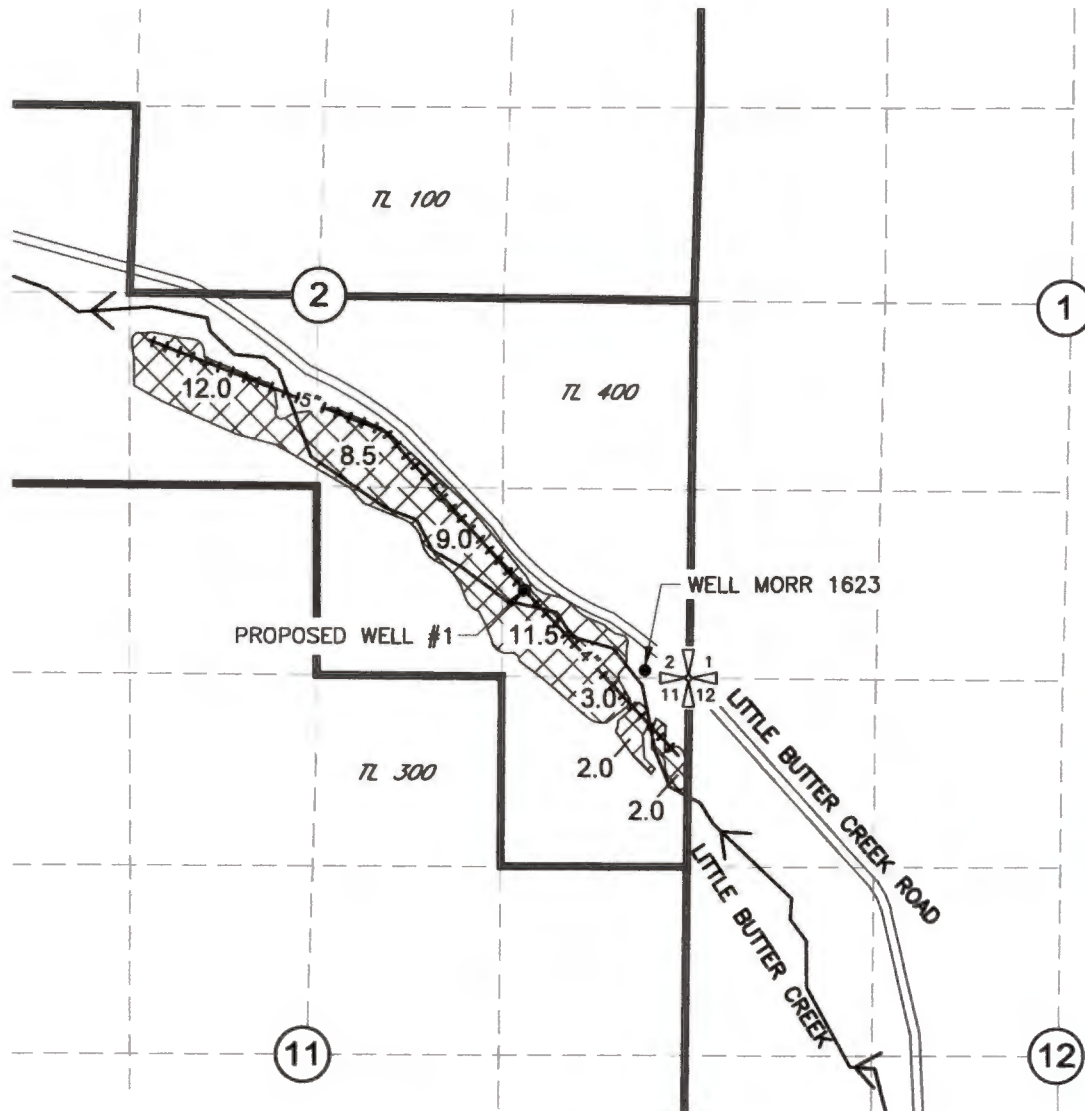

RECEIVED
JAN 02 2024
OWRD



48ac PROPOSED IRRIGATION



TAX LOT BOUNDARY



BURIED PIPELINE

PROPOSED WELL #1 LOCATED
605'N AND 1180'W FROM THE
SE COR SEC 2

WELL MORR 1623 LOCATED
20'N AND 315'W FROM THE
SE COR SEC 2

NOTE:
THE PURPOSE OF THIS MAP IS TO IDENTIFY THE APPROXIMATE LOCATION OF THE WATER
RIGHT. IT IS NOT INTENDED TO PROVIDE INFORMATION RELATIVE TO THE LOCATION OF
PROPERTY OWNERSHIP BOUNDARY LINES.

DRAWING: \\Kwkfiles\Public\Project\30-08-016 - Porfily Water Rights Consulting\--00 Misc Engineering\Cad\CURRIN\CURRIN_WRMMap.dwg
PRINTED BY: kvaldovinos on 12/19/23 01:31 PM

