


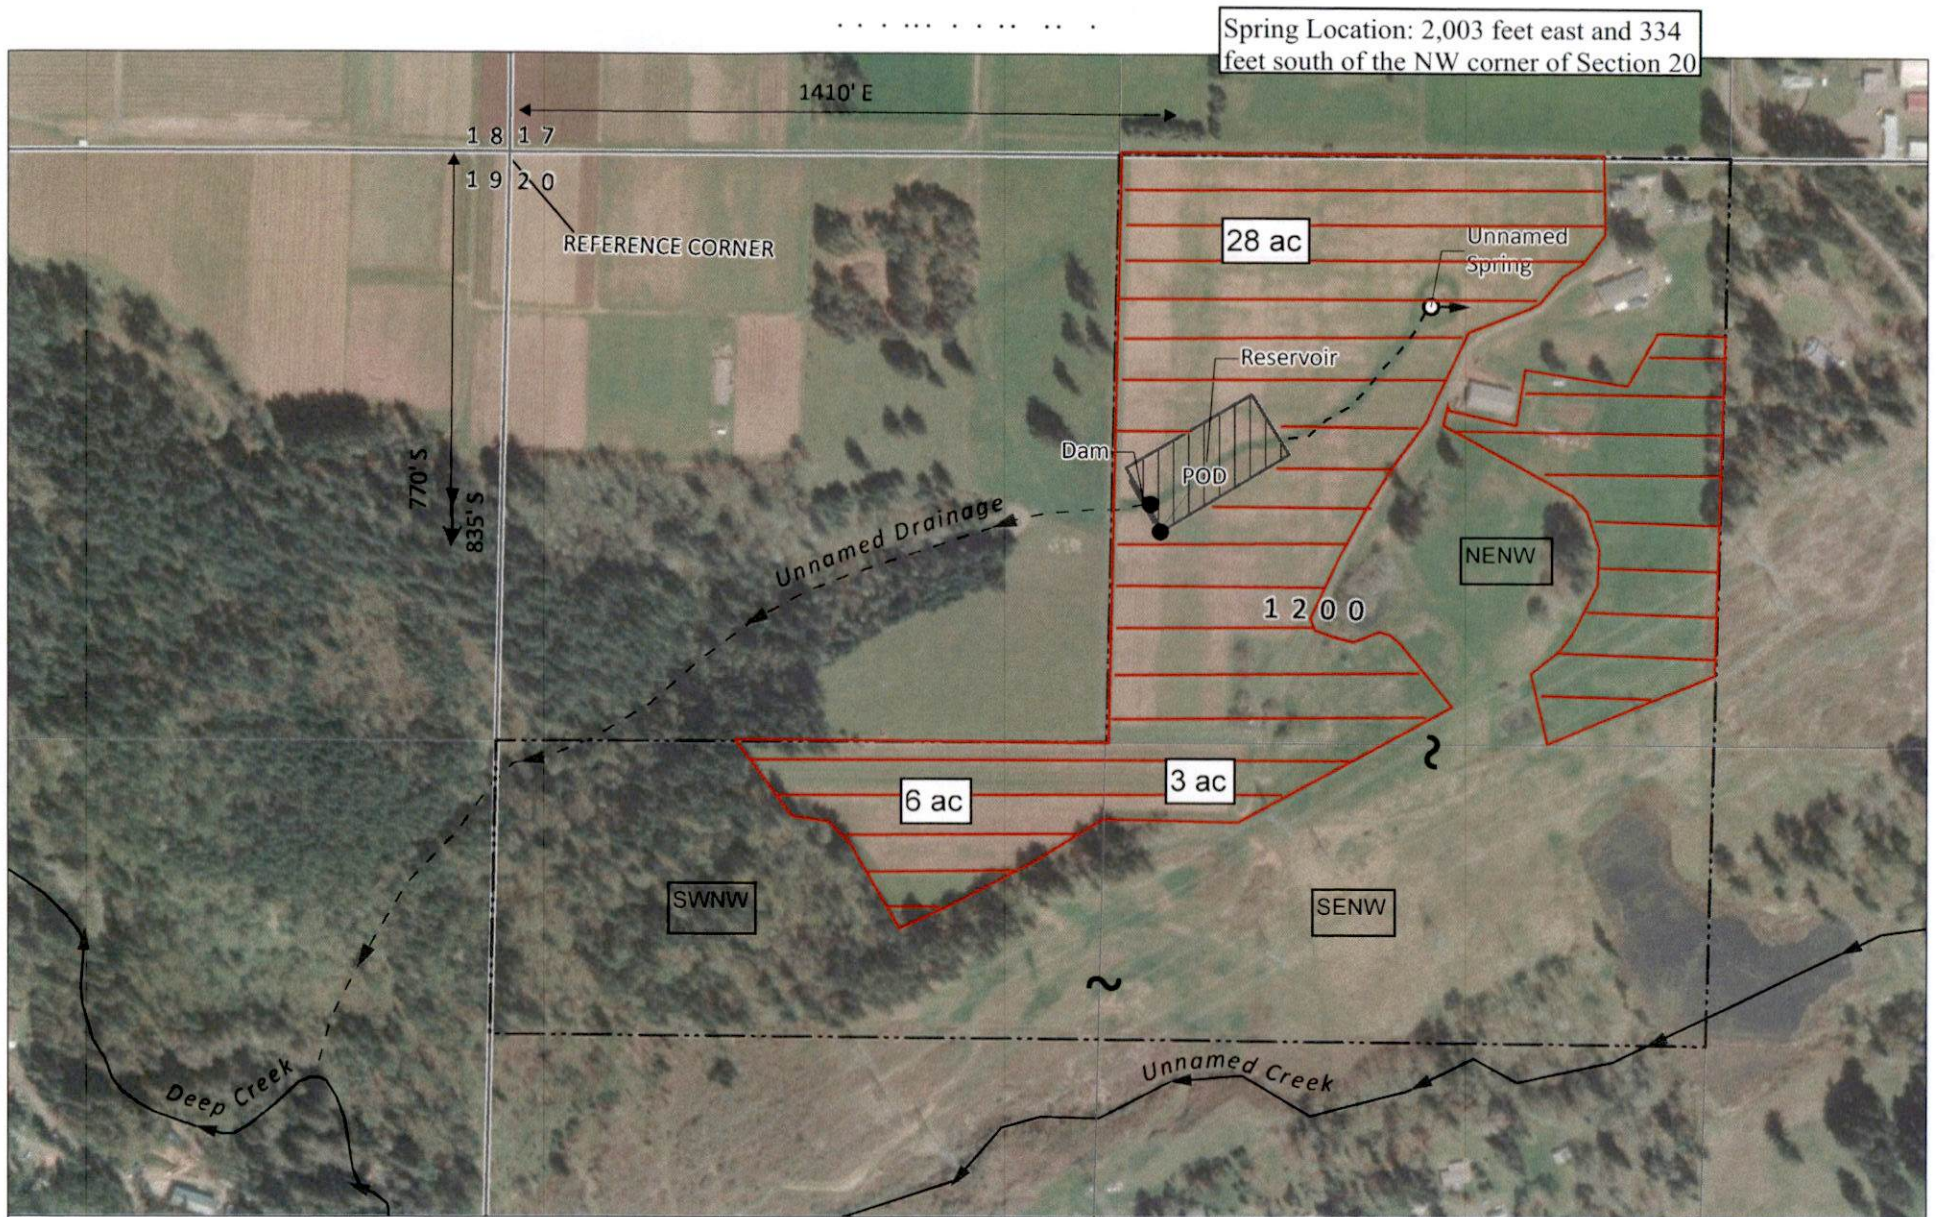

● POD/DAM

○ Unnamed Spring

Proposed Place of Use

This map is not intended to provide legal dimensions or locations of property ownership lines.

Received

OCT 09 2025

OWRD




1 INCH = 400 FEET

Secondary

Superseded

T2S. R4E. W.M.

Spring Location: 2,003 feet east and 334 feet south of the NW corner of Section 20

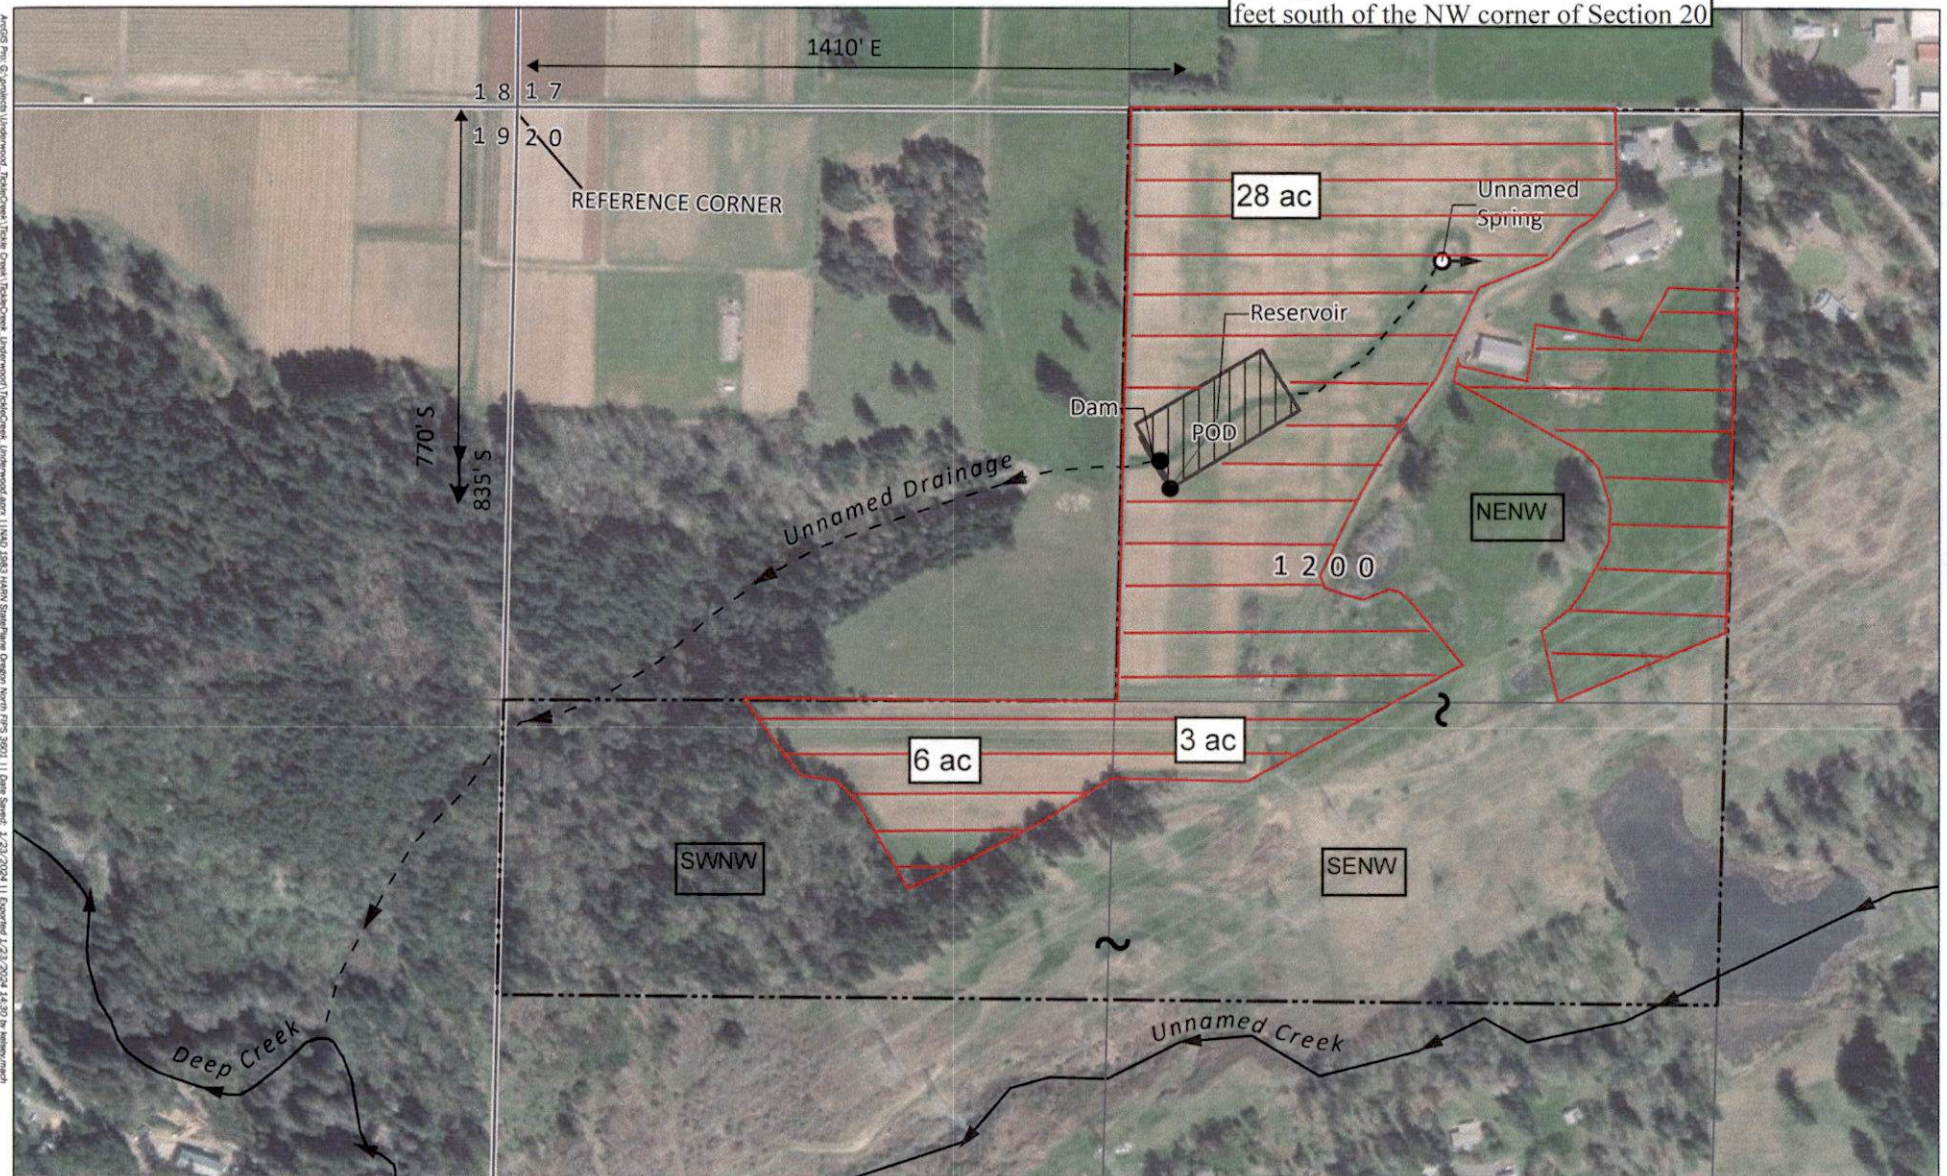

LEGEND:

- POD/DAM
- Unnamed Spring
- Proposed Place of Use

This map is not intended to provide legal dimensions or locations of property ownership lines.

Received by OWRD
OCT 13 2025
Salem, OR



0 200 400
Feet
1 INCH = 400 FEET

Secondary Application Map
Underwood Living Trust
Clackamas County, Oregon