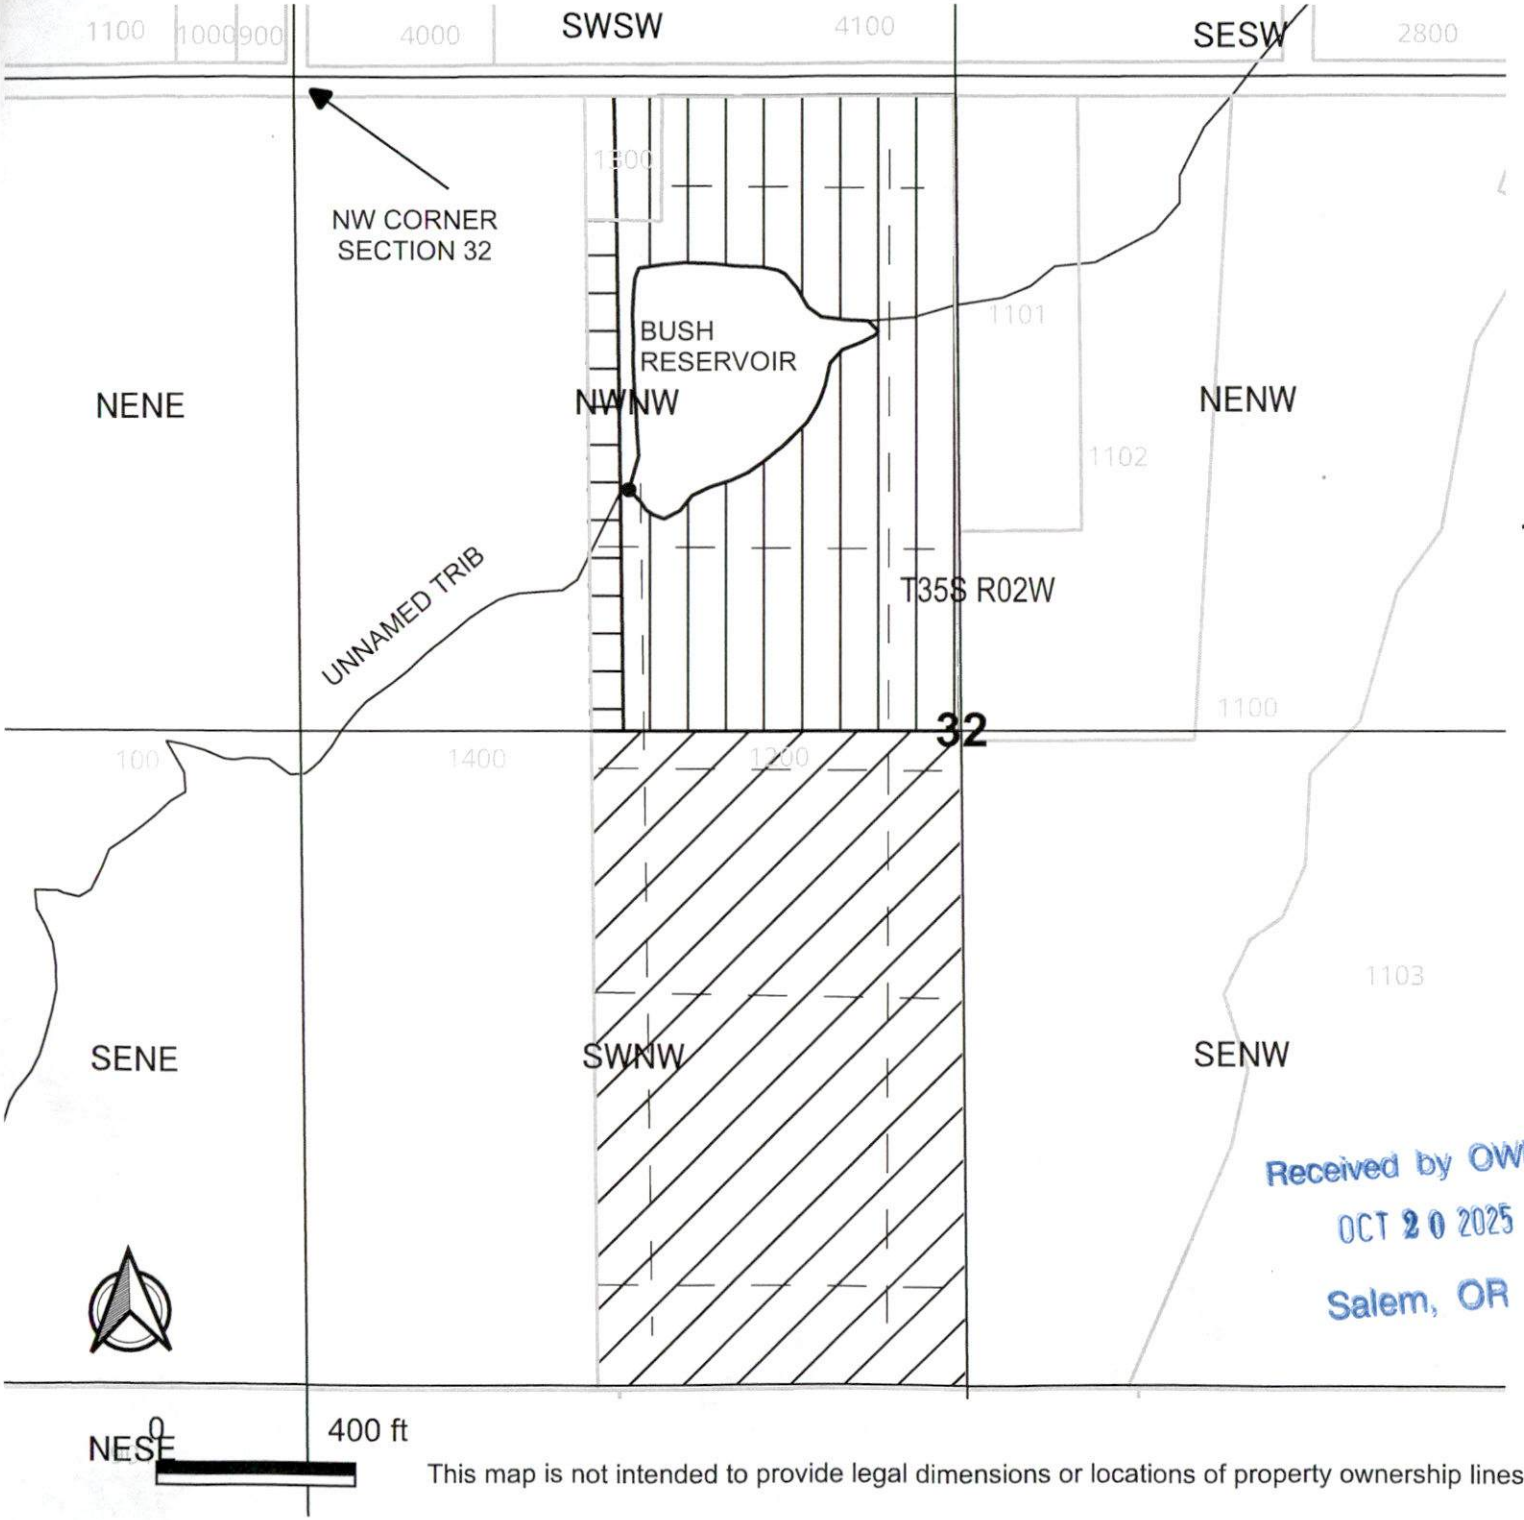


PARADISE MANAGEMENT
GROUP LLC
POB 238
GARBERVILLE, CA 95442

BUSH RESERVOIR
SECONDARY WATER RIGHT
APPLICATION

SECTION 32, TOWNSHIP 35 S
RANGE 2 W, W.M.
JACKSON COUNTY OREGON

- C-37561 C-41238 POD and METER
 820' SOUTH and 650' WEST
 FROM NW CORNER
 SECTION 32, T35S R2W
- POU SW NW S32 - 22.5 ACS
 IRRIGATION AND NURSERY
- C-37561 POU NW NW S32
 15.0 ACS
- C-41238 POU NW NW S32
 1.5 ACS
- IRRIGATION LINE AND
 DRIP TAPE

Received by OWRD
OCT 20 2025
Salem, OR

ParsonsWater Consulting LLC
rick.parsons@parsonwater.com
541.499.0257 303.667.5067

This map is not intended to provide legal dimensions or locations of property ownership lines