


Santiam Irrigation District

2025 District Transfer Application "On" Map

E-RECEIVED


FEB 2, 2026

OWRD

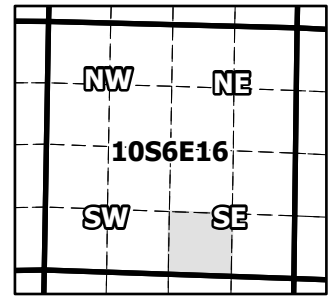

Certificates:

for MARK W ALLEN & ELLEN S RAGAN REV TRUST

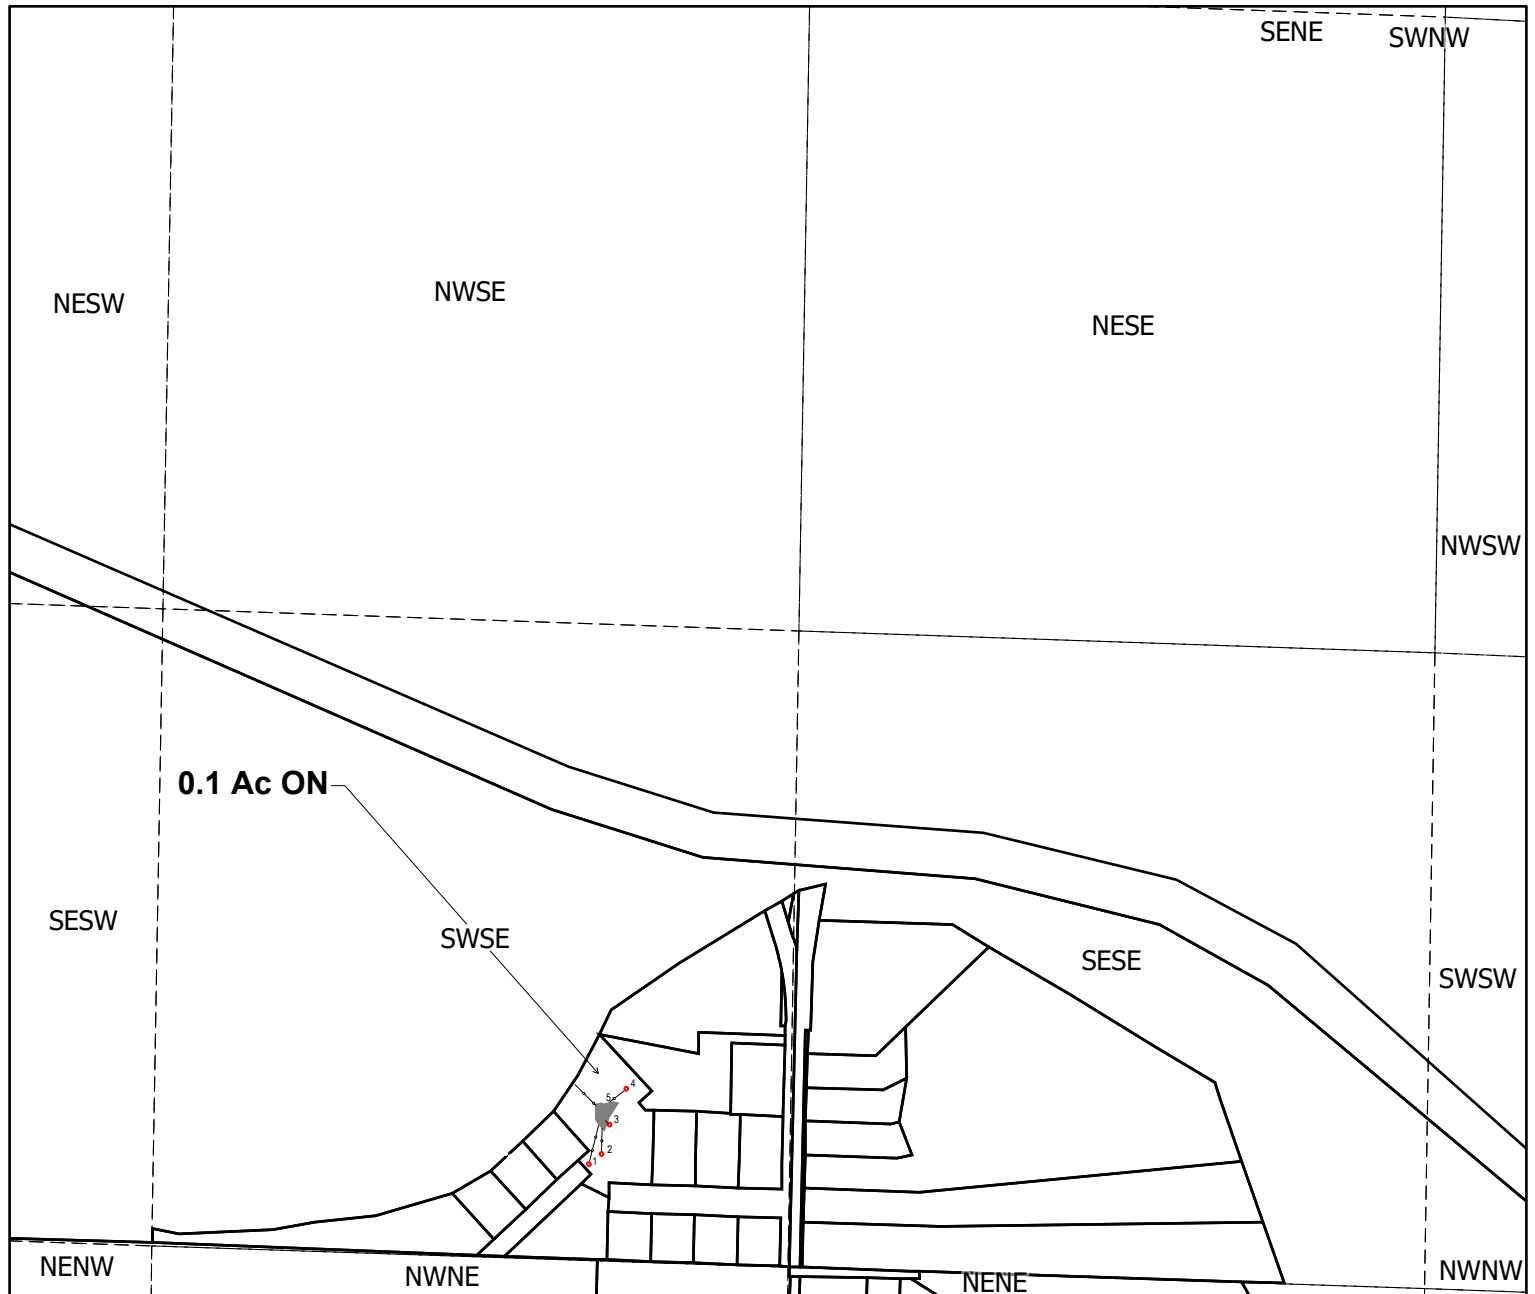

Taxlot 10S06E16-D0-00400, 10-6-16-SW/SE: 0.1 Acres On, 1.0 Acres Total

Cert:

Date: 04-03-2025, 0.10 Acres

Proposed Reservoir Located 315 feet North and 390 feet West from SE corner of the SWSE QQ
 Spring 1 Located 160 feet North and 455 feet West from SE corner of the SWSE QQ
 Spring 2 Located 180 feet North and 420 feet West from SE corner of the SWSE QQ
 Spring 3 Located 250 feet North and 390 feet West from SE corner of the SWSE QQ
 Spring 4 Located 340 feet North and 340 feet West from SE corner of the SWSE QQ
 Dam 5 Located 265 feet North and 385 feet West from SE corner of the SWSE QQ

--- Pipe / Conveyance Line

■ Proposed Place of Use

□ Taxlots

• Spring Location



1 inch = 400 feet

iam Irrigation District | April 2025