


P.O.D. DESCRIPTIONS:

POD#1: HAWMAN FARMS P.O.D. AND PUMPING STATION
(3250 HP) LOCATED 9360'N & 3530'W FROM THE SE CORNER
SEC 17, T5N, R30E, WM

POD#2: ROYAL COLUMBIA FARMS P.O.D. & PUMPING STATION
(2800 HP) LOCATED 2860' N AND 70' E FROM THE
SW CORNER OF SEC 8, T5N, R30E, WM

POD#3: JB LAND P.O.D. & PUMPING STATION (1750 HP)
LOCATED 460' N & 1680' E FROM THE SW CORNER
OF SEC 7, T5N R30E, WM

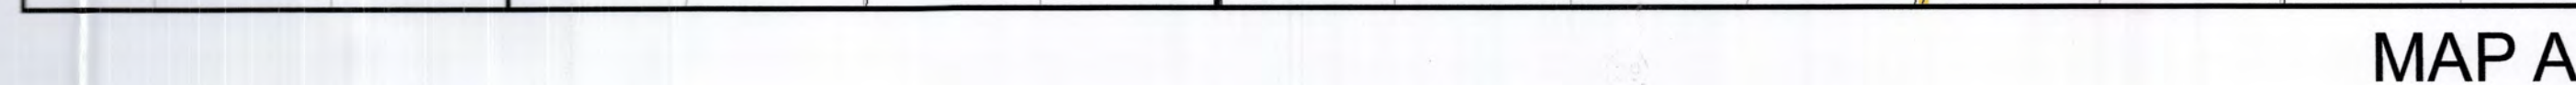

MAP A

Legend

-  Existing Pipeline
 Proposed New Pipeline
 Umatilla_Tax_Lots
 1722.3 Acres - New Ground
 1,177.1 Acres of Existing Permit S55127 (Permit total is 6,681.9 Ac)

Acres that are described on this application map that are also described in Permit S-55127 will not be claimed irrigated under Permit S-55127 at the time of Claim of Beneficial Use for this Permit. At the time of approving this application we request these acres to be cancelled from Permit S-55127.


This map was prepared for the purpose of identifying the location of a water right only and it is not intended to provide legal dimension or locations of property ownership lines.

RECEIVED
DEC 09 2019
OWRD



1 inch = 1,320 feet



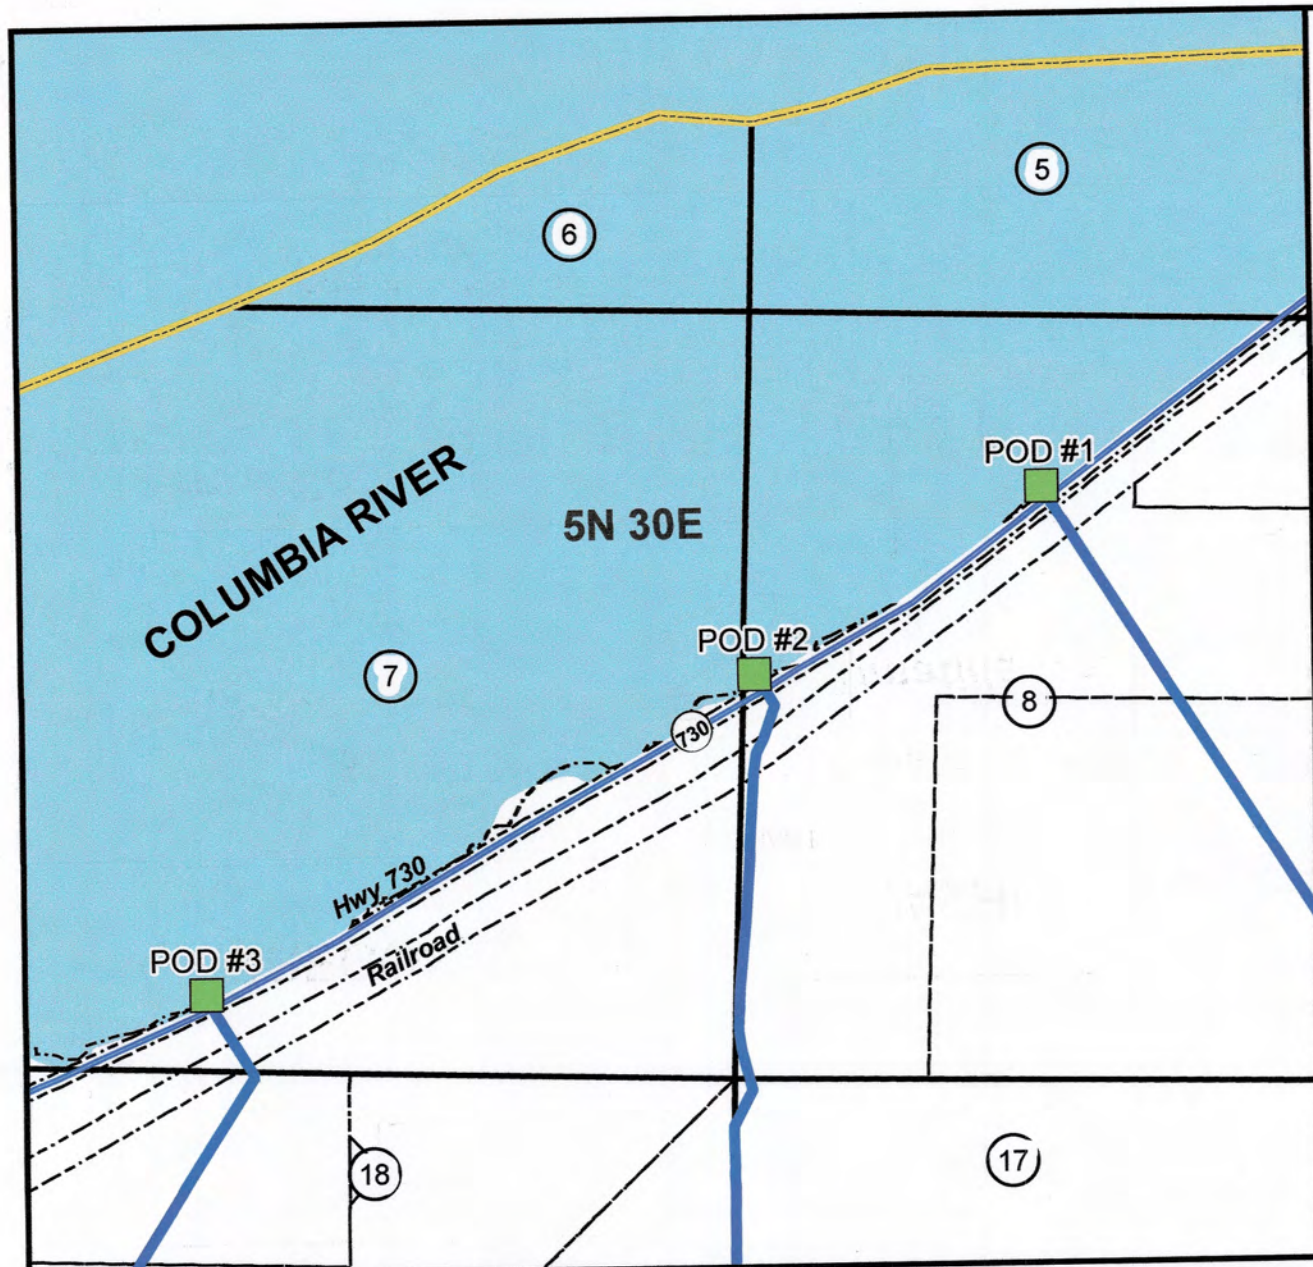

MAP B



PERMIT APPLICATION MAP IN THE NAME OF COLD SPRINGS CANYON, LLC T4N & T5N, R29E & R30E, W.M., UMATILLA COUNTY

P.O.D. DESCRIPTIONS:

POD#1: HAWMAN FARMS P.O.D. AND PUMPING STATION (3250 HP) LOCATED 9360' N & 3530' W FROM THE SE CORNER SEC 17, T5N, R30E, WM

POD#2: ROYAL COLUMBIA FARMS P.O.D. & PUMPING STATION (2800 HP) LOCATED 2860' N AND 70' E FROM THE SW CORNER OF SEC 8, T5N, R30E, WM

POD#3: JB LAND P.O.D. & PUMPING STATION (1750 HP) LOCATED 460' N & 1680' E FROM THE SW CORNER OF SEC 7, T5N R30E, WM

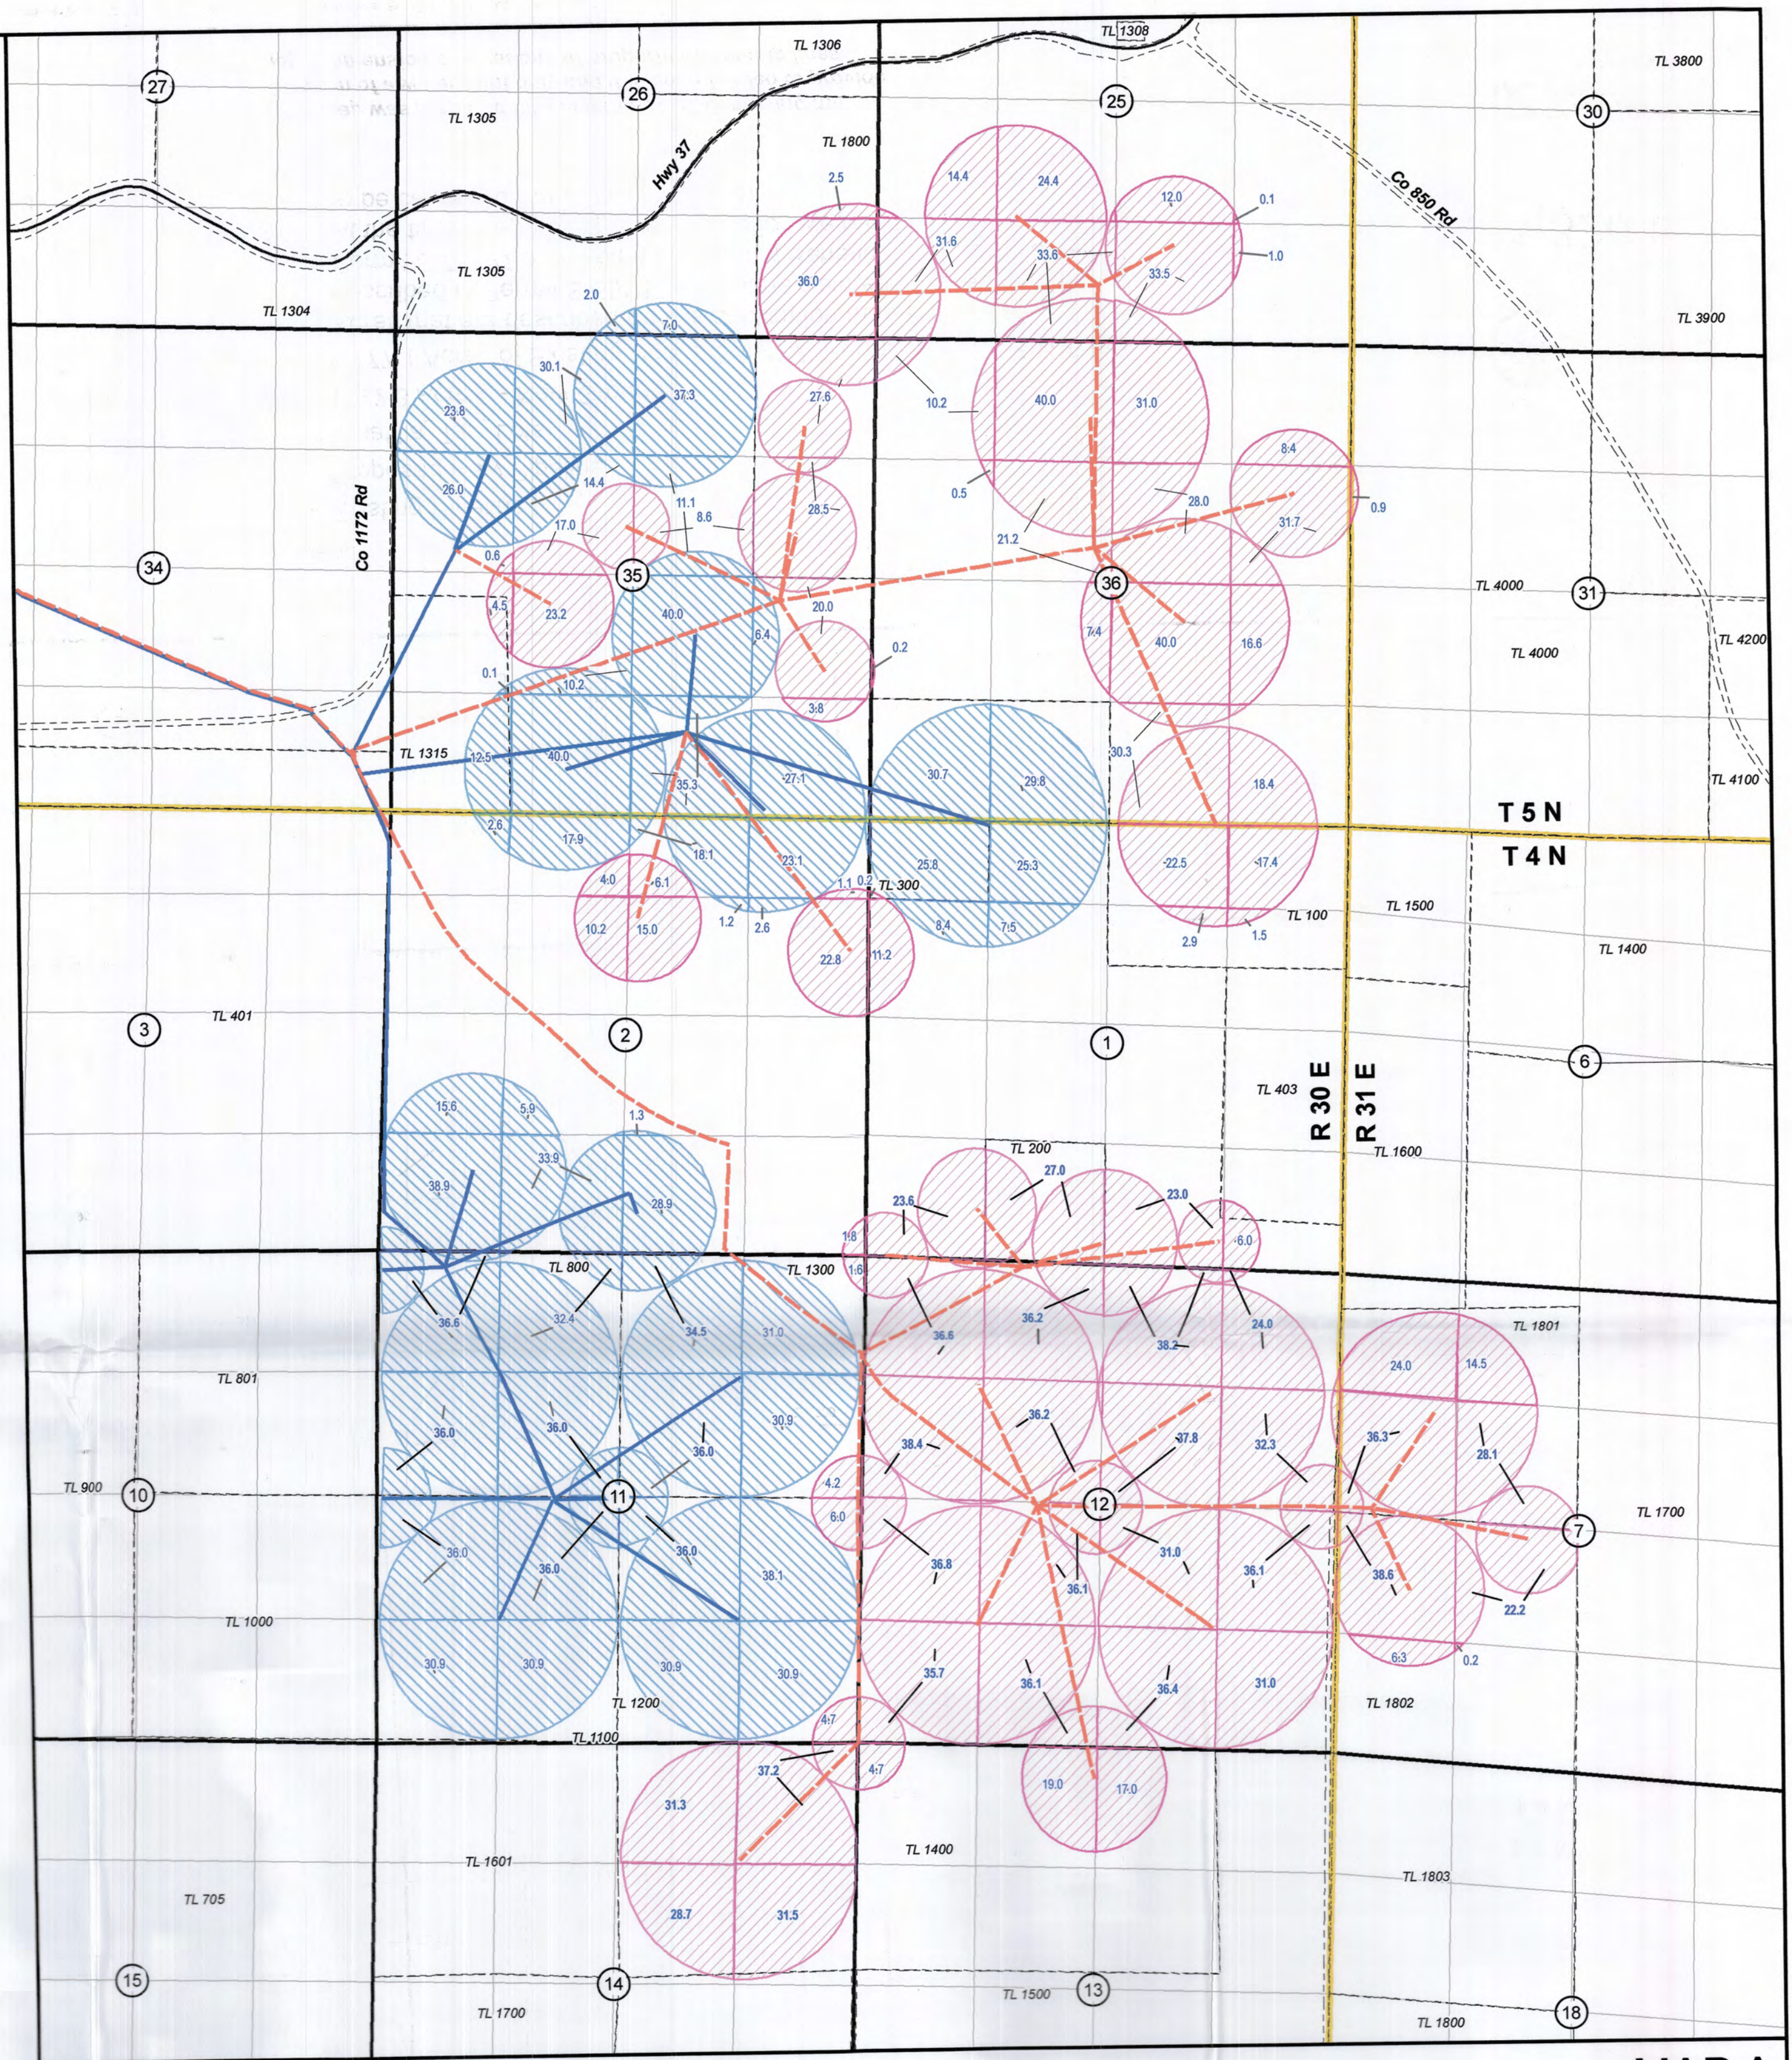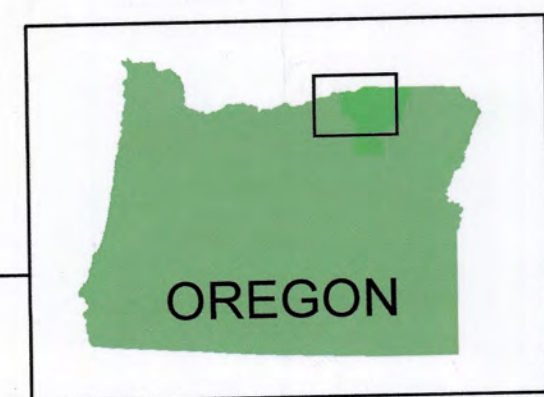

MAP A

Legend

- Existing Pipeline
 - Proposed New Pipeline
 - Umatilla Tax Lots
 - 1722.3 Acres - New Ground
 - 1,177.1 Acres of Existing Permit S55127 (Permit total is 6,681.9 Ac)
- Acres that are described on this application map that are also described in Permit S-55127 will not be claimed irrigated under Permit S-55127 at the time of Claim of Beneficial Use for this Permit. At the time of approving this application we request these acres to be cancelled from Permit S-55127.




1 inch = 1,320 feet



This map was prepared for the purpose of identifying the location of a water right only and it is not intended to provide legal dimension or locations of property ownership lines.

RECEIVED
DEC 09 2019
OWRD

OVERALL LAYOUT, LOCATIONS OF POINTS OF DIVERSION AND DISTRIBUTION SYSTEM

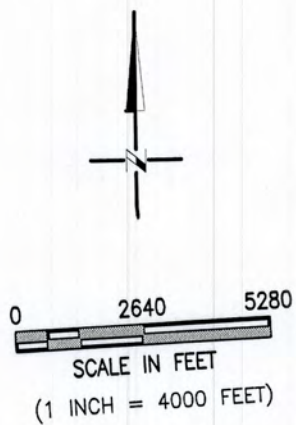

EXISTING CIRCLE IRRIGATION MACHINE


22

CIRCLE NO. (TYPICAL)

RECEIVED
DEC 09 2019
OWRD




PERMIT APPLICATION MAP
IN THE NAME OF COLD SPRINGS CANYON, LLC
T4N & T5N, R29E & R30E, W.M., UMATILLA COUNTY
MAP C

OVERALL LAYOUT, LOCATIONS OF POINTS OF DIVERSION AND DISTRIBUTION SYSTEM

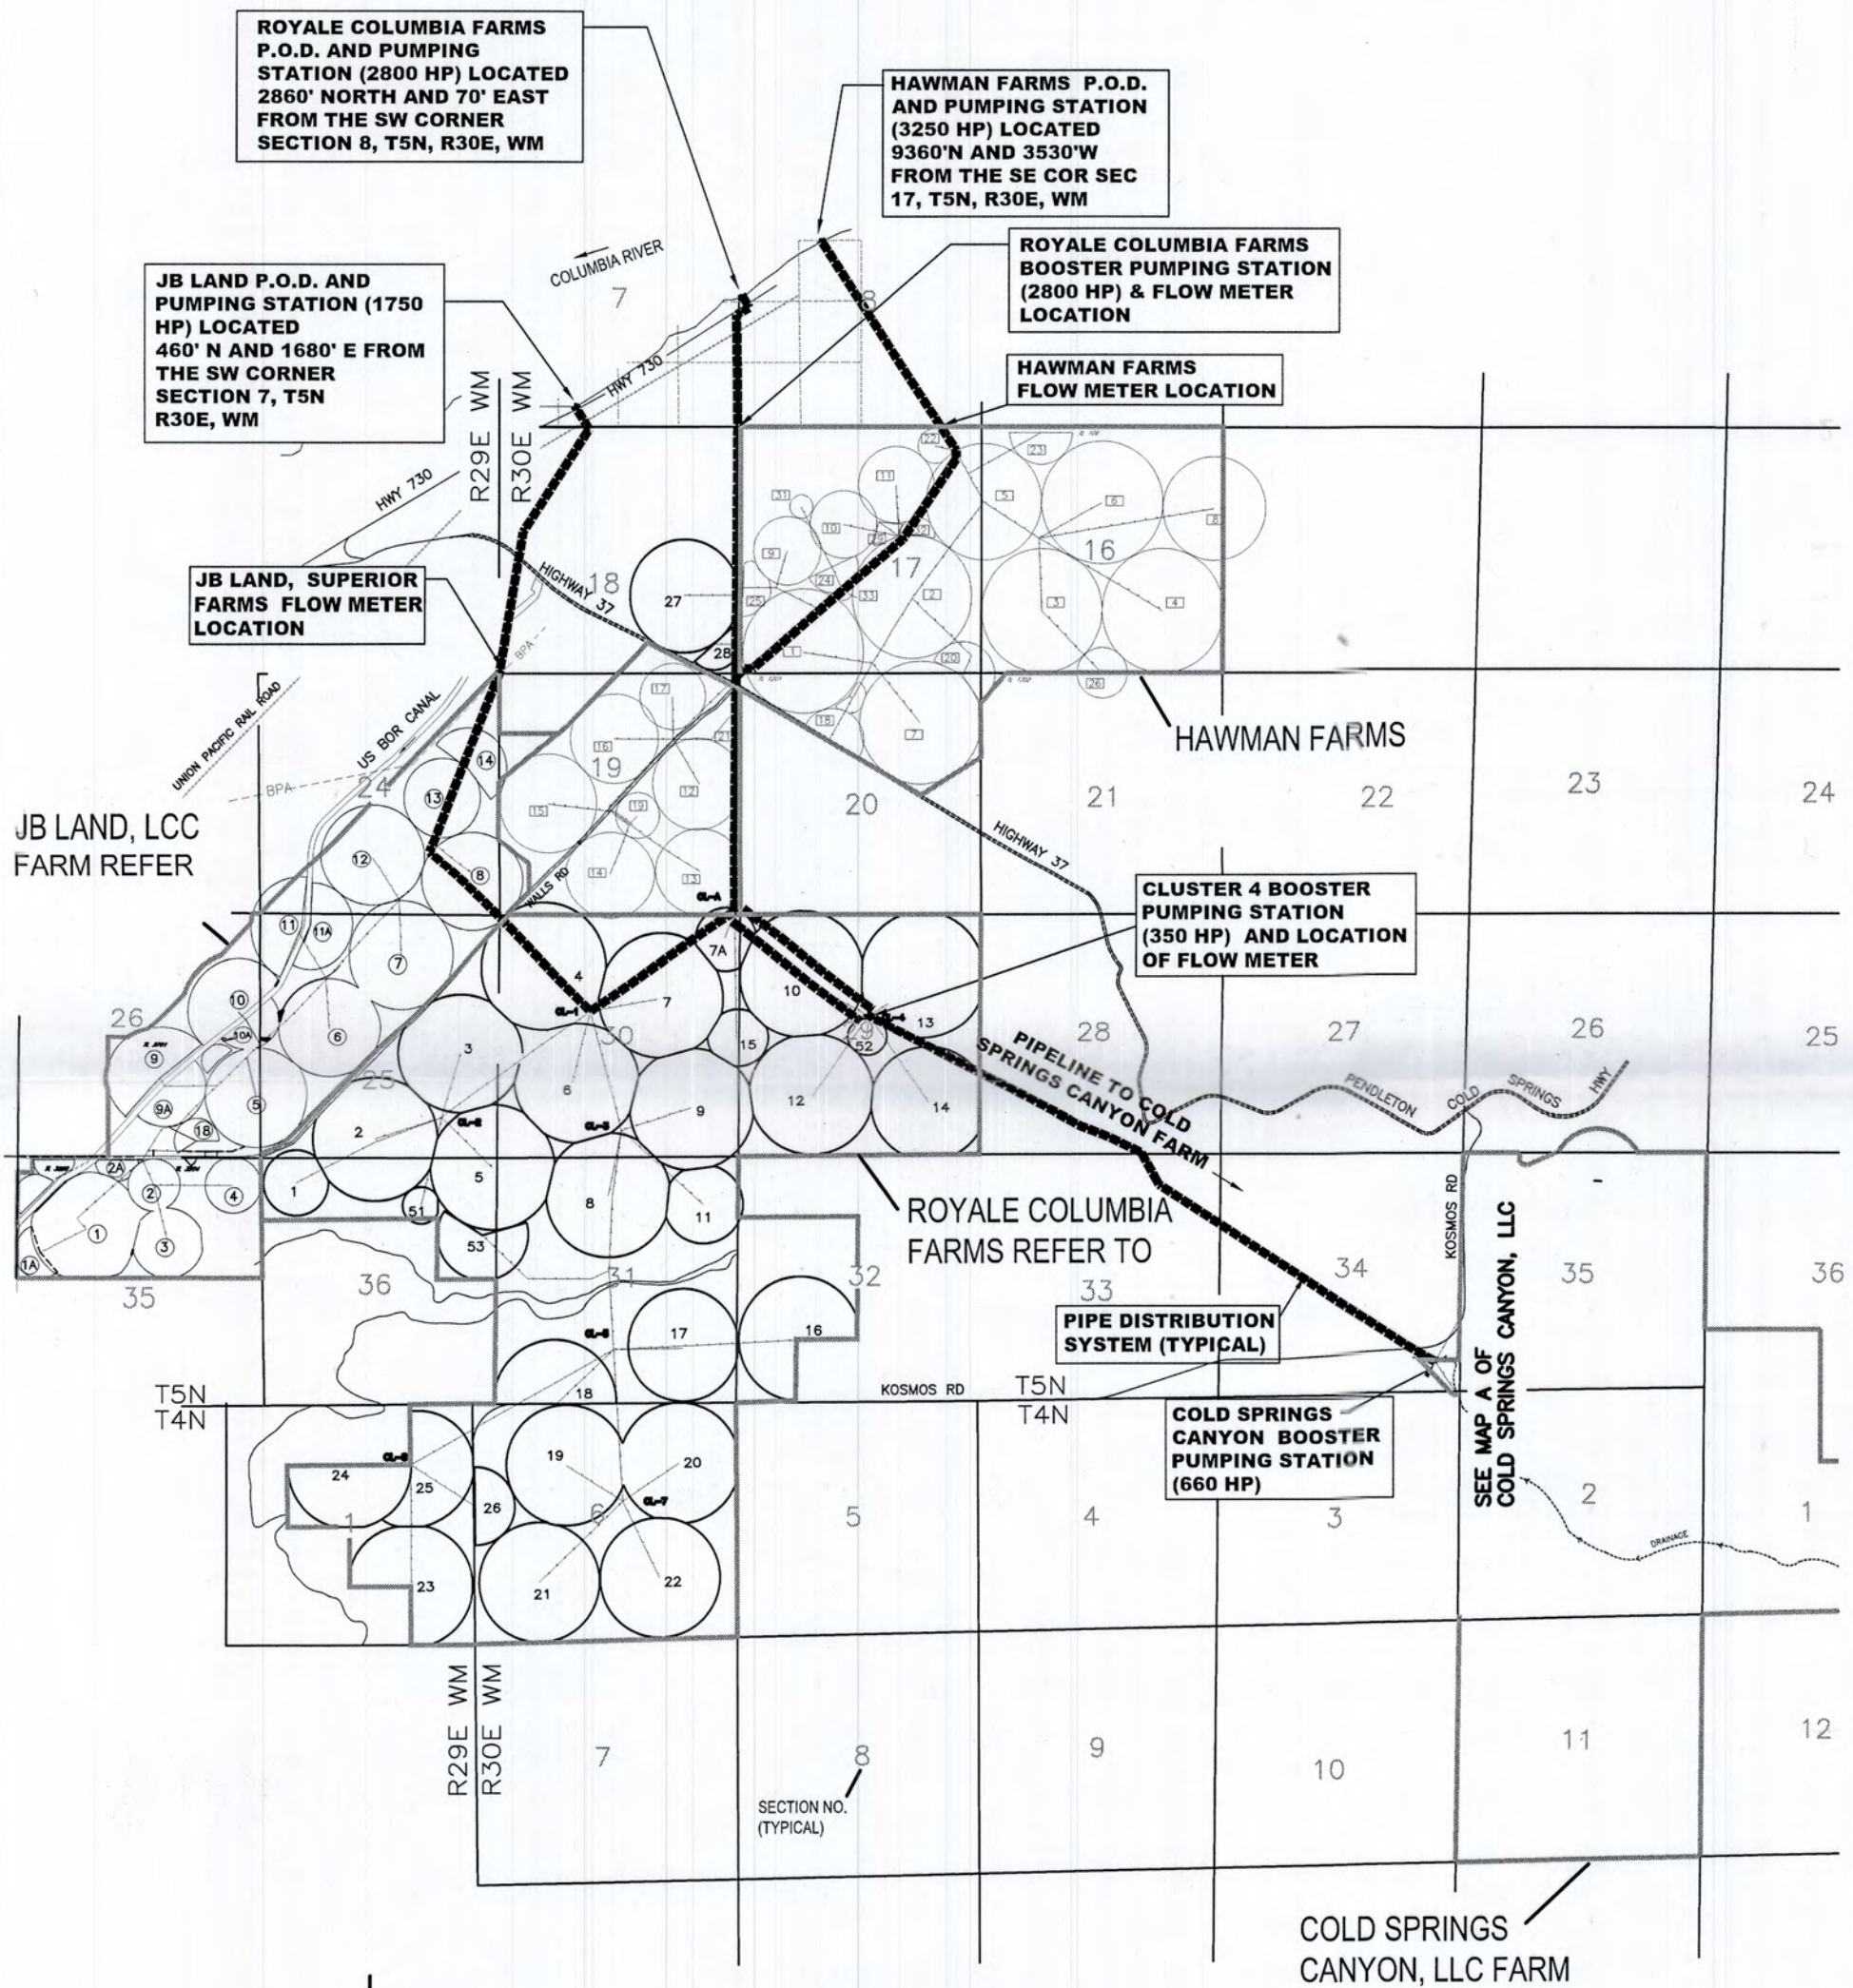


PERMIT APPLICATION MAP
 IN THE NAME OF COLD SPRINGS CANYON, LLC
 T4N & T5N, R29E & R30E, W.M., UMATILLA COUNTY
 MAP C

OVERALL LAYOUT, LOCATIONS OF POINTS OF DIVERSION AND DISTRIBUTION SYSTEM

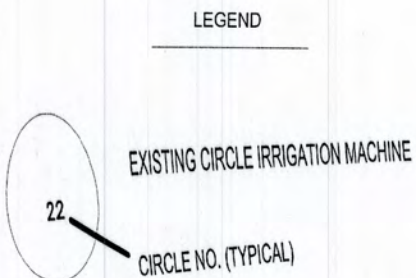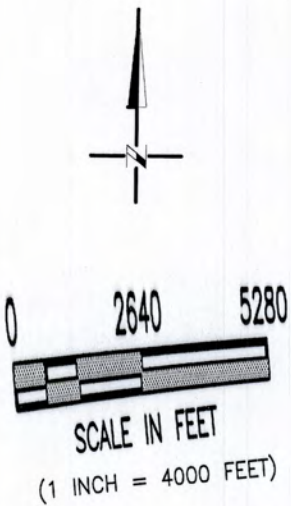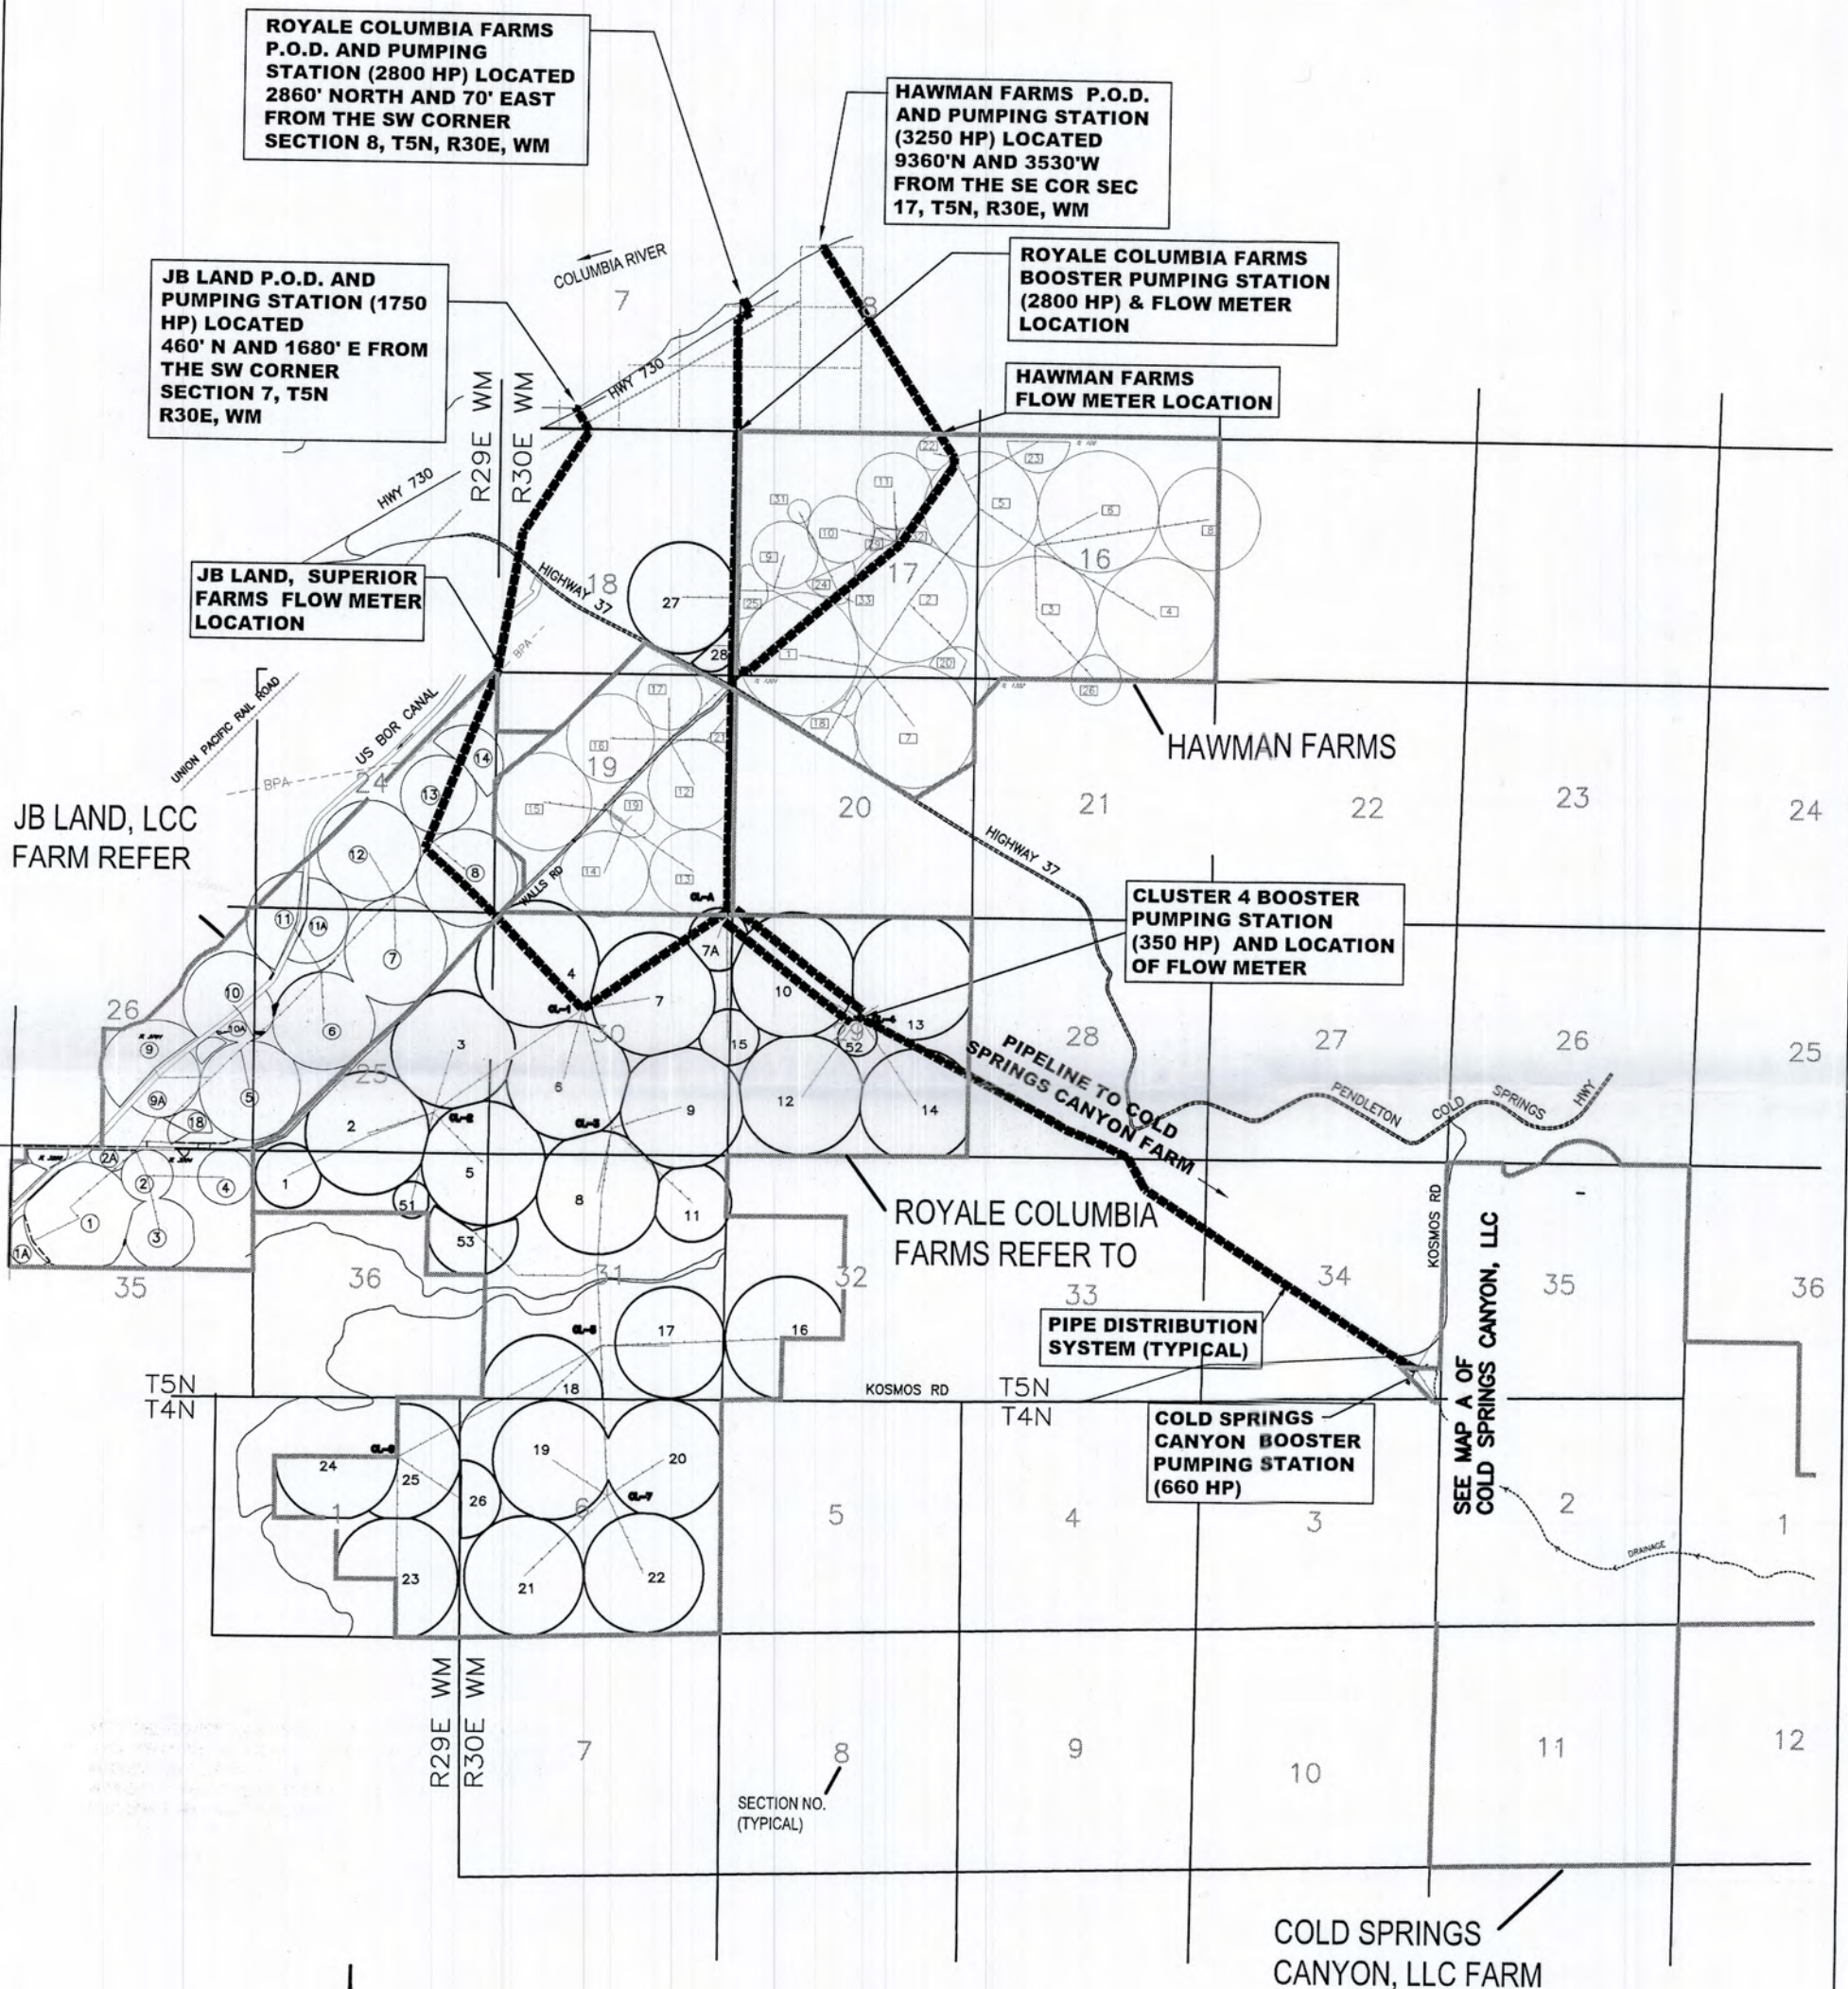

RECEIVED
 DEC 09 2019
 OWRD

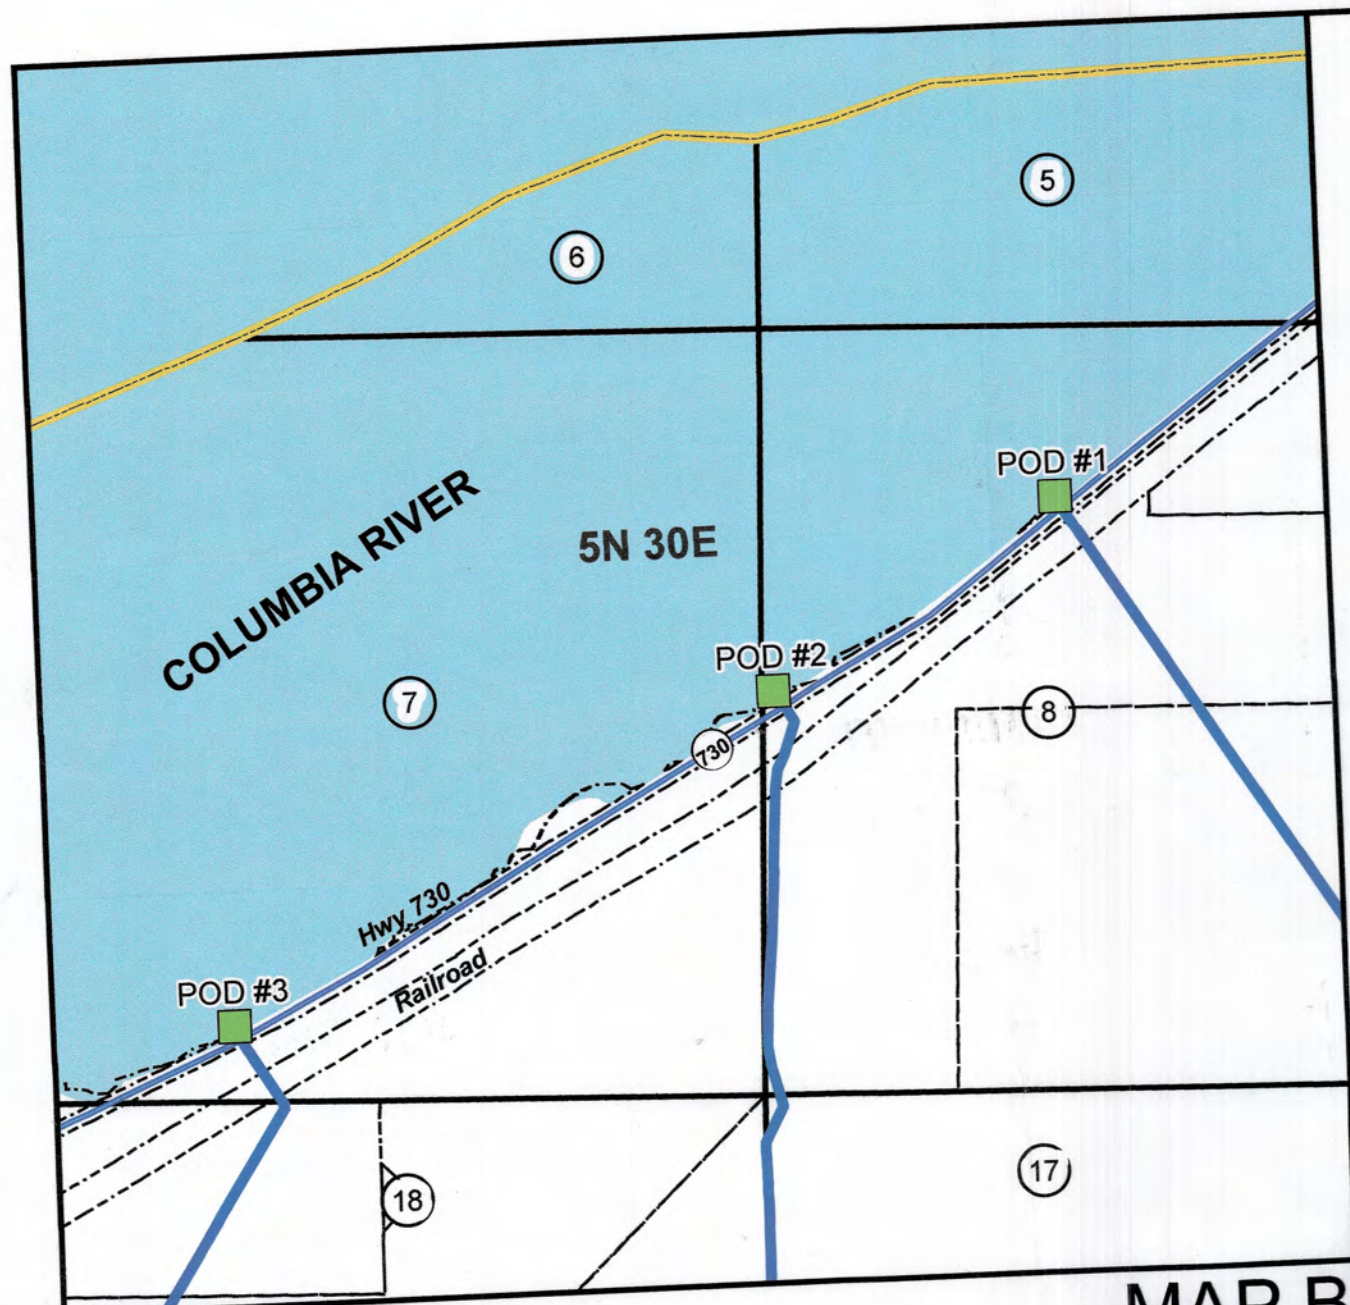

MAP B




PERMIT APPLICATION MAP IN THE NAME OF COLD SPRINGS CANYON, LLC T4N & T5N, R29E & R30E, W.M., UMATILLA COUNTY

P.O.D. DESCRIPTIONS:

POD#1: HAWMAN FARMS P.O.D. AND PUMPING STATION (3250 HP) LOCATED 9360' N & 3530' W FROM THE SE CORNER SEC 17, T5N, R30E, WM

POD#2: ROYAL COLUMBIA FARMS P.O.D. & PUMPING STATION (2800 HP) LOCATED 2860' N AND 70' E FROM THE SW CORNER OF SEC 8, T5N, R30E, WM

POD#3: JB LAND P.O.D. & PUMPING STATION (1750 HP) LOCATED 460' N & 1680' E FROM THE SW CORNER OF SEC 7, T5N R30E, WM

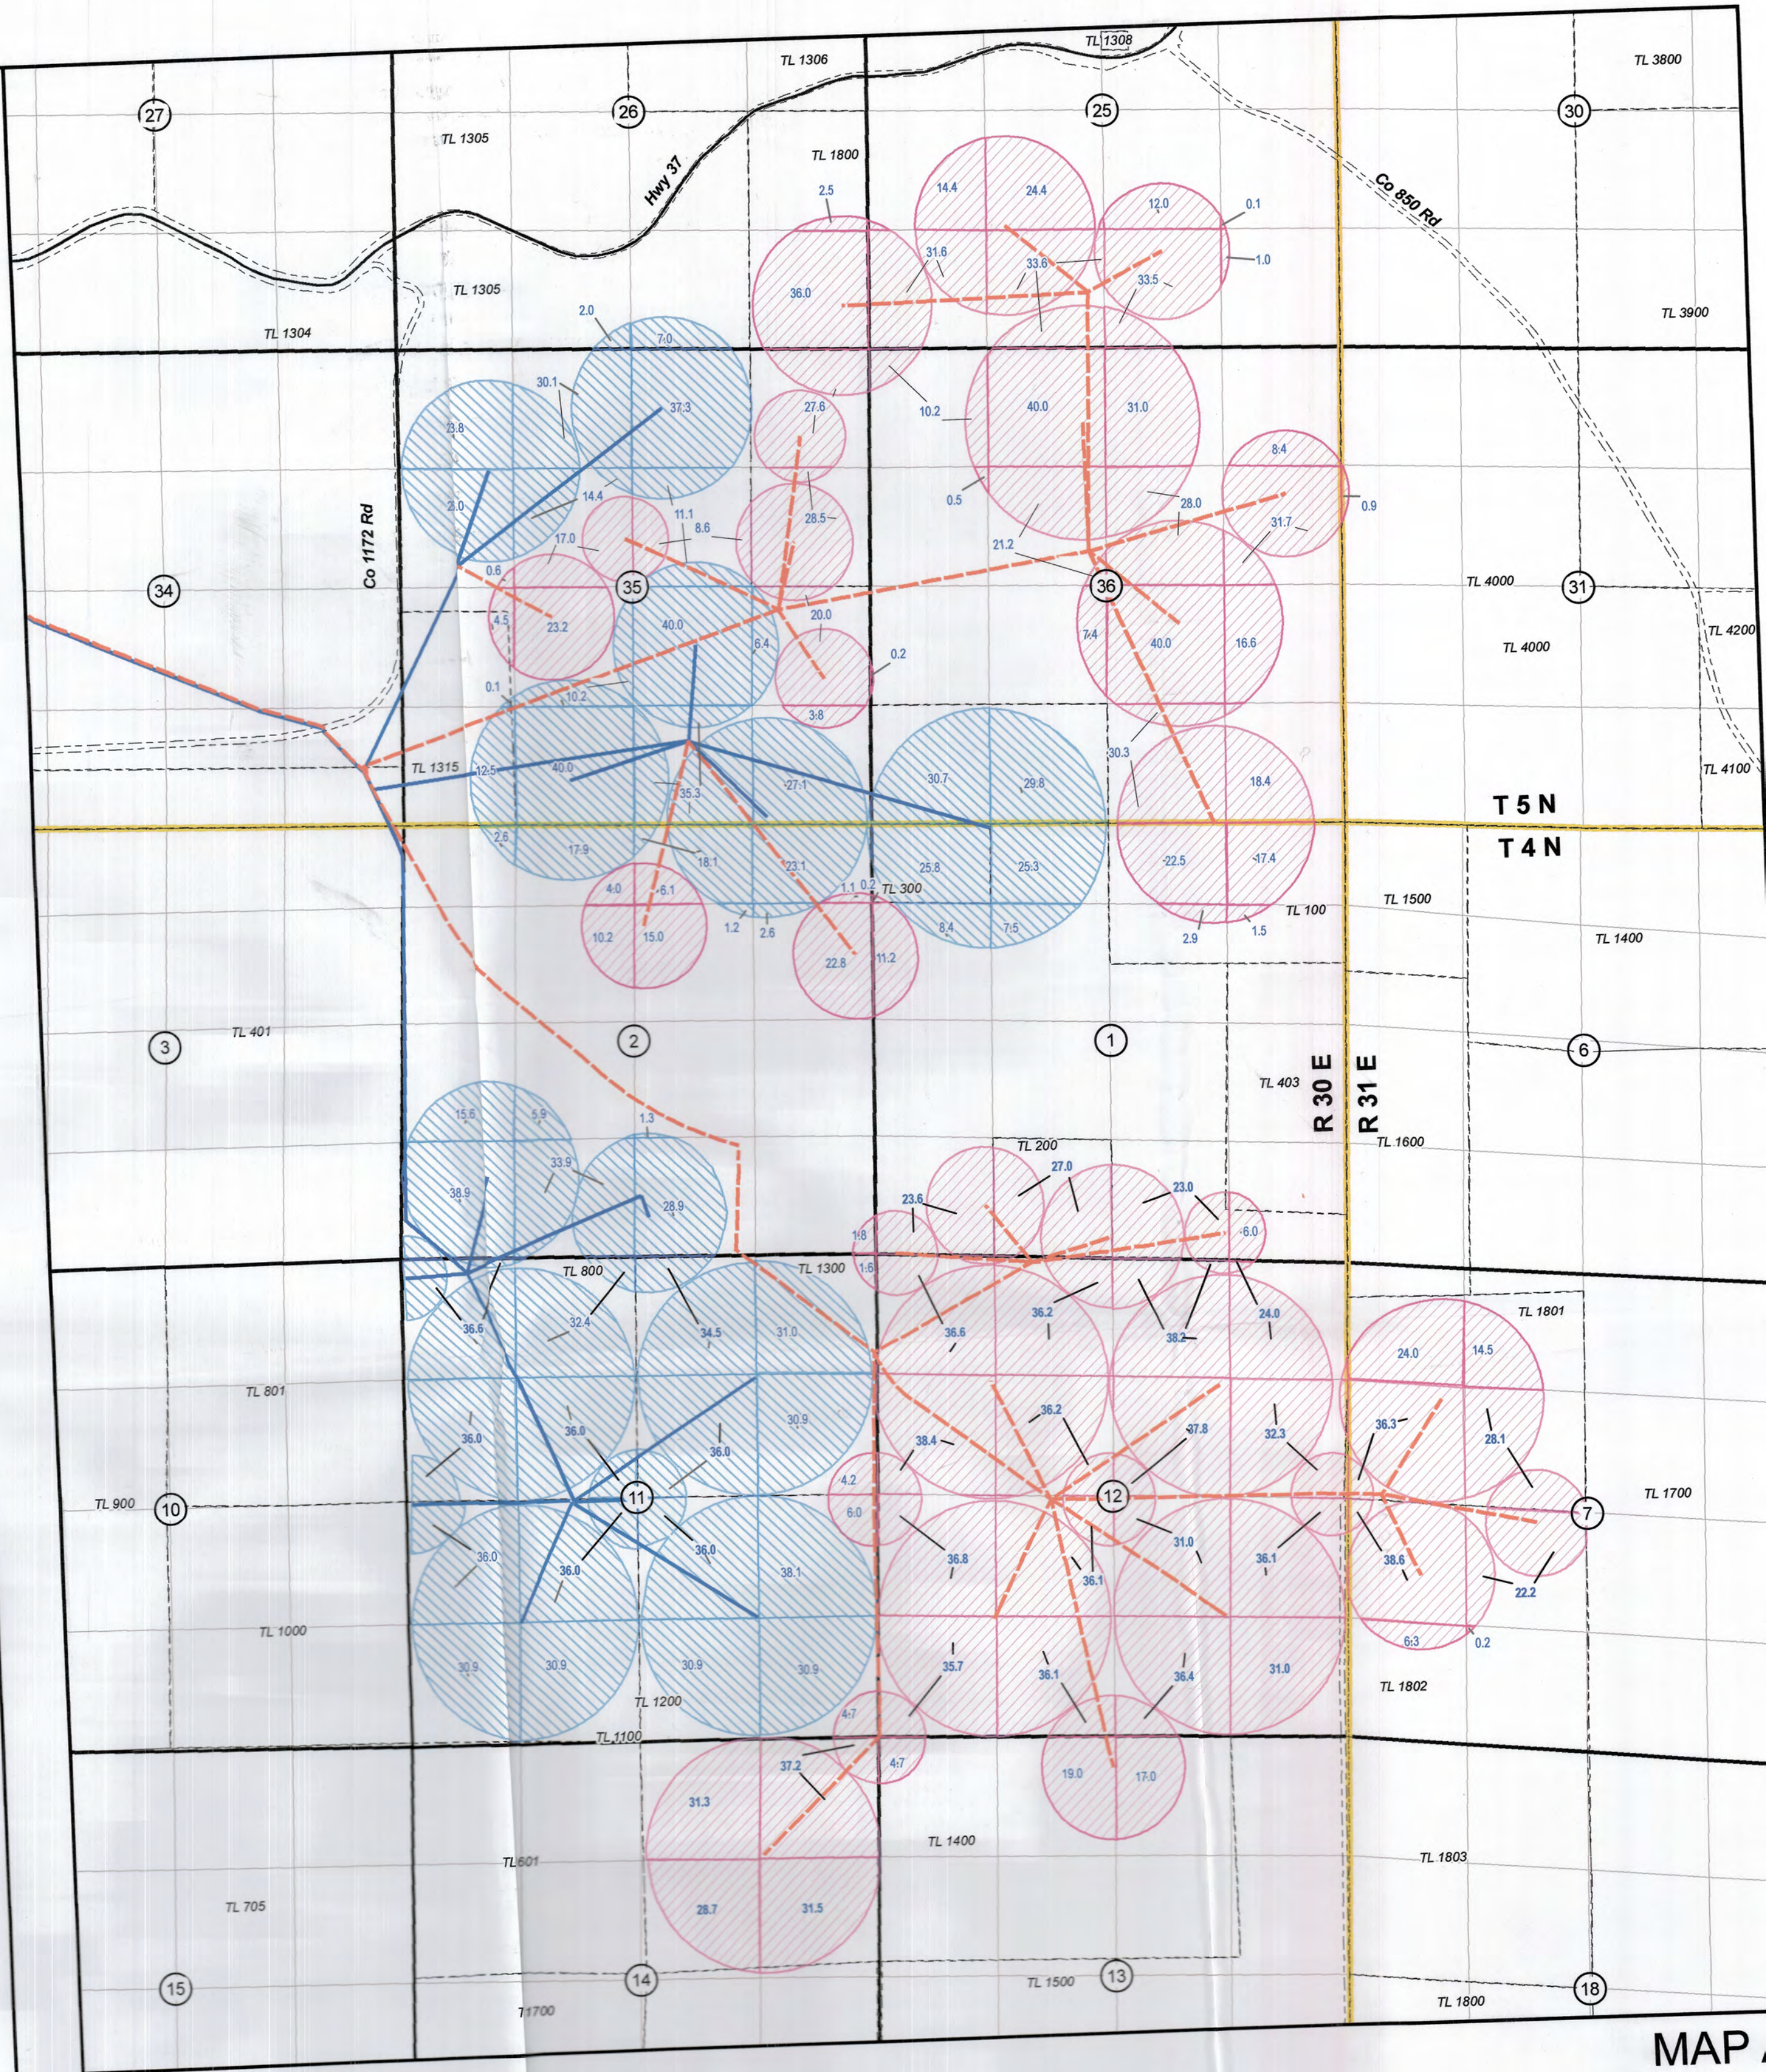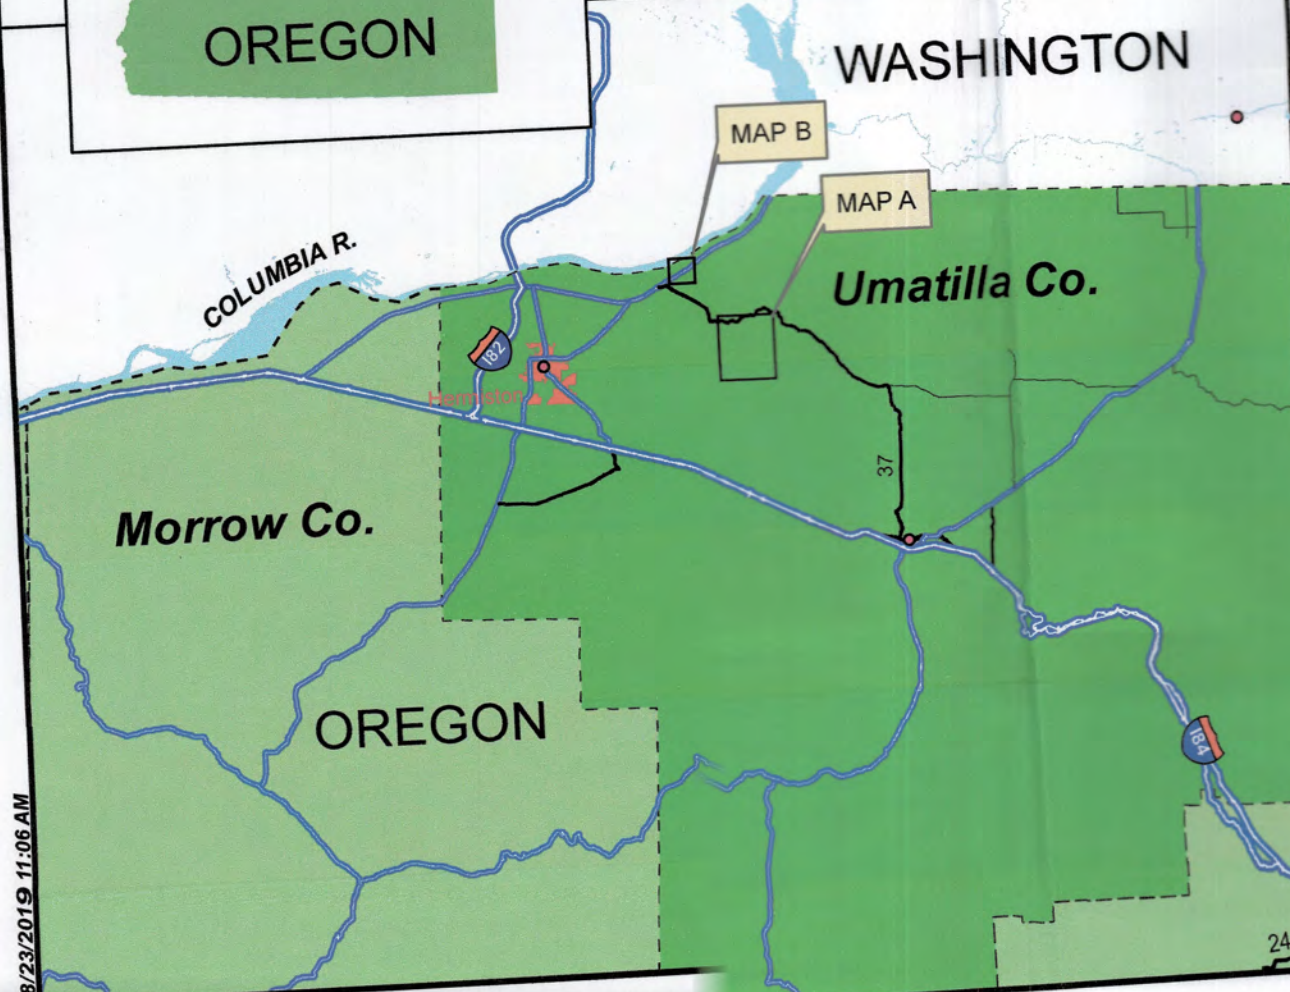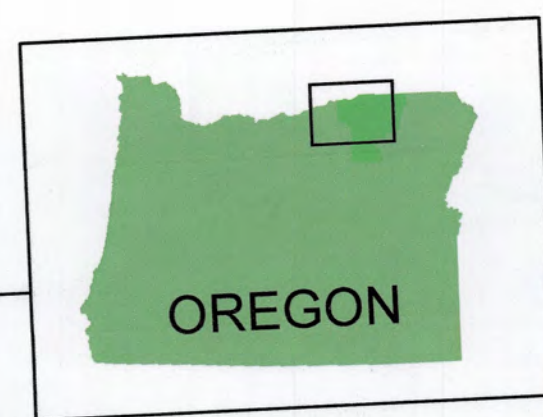

MAP A

Legend

- Existing Pipeline
 - Proposed New Pipeline
 - Umatilla Ta Lots
 - 1722.3 Acres - New Ground
 - 1,177.1 Acres of Existing Permit S55127 (Permit total is 6,681.9 Ac)
- Acres that are described on this application map that are also described in Permit S-55127 will not be claimed irrigated under Permit S-55127 at the time of Claim of Beneficial Use for this Permit. At the time of approving this application we request these acres to be canceled from Permit S-55127.

This map was prepared for the purpose of identifying the location of a water right only and it is not intended to provide legal dimension or locations of property ownership lines.



1 inch = 1,320 feet



08/23/2019 11:06 AM