

TETHEROW CROSSING PHASE II

A SUBDIVISION IN THE S1/2 OF SECTION 25 AND THE N1/2 AND A PORTION OF THE S1/2 OF
SECTION 36, T14S, R12E, WM.

PLAT No. 193

Surveyor's Certificate:


I, Clell Goodwin, first duly sworn, depose and say that I have correctly surveyed and marked, with proper monuments, the lands represented on the plat of "Tetherow Crossing - Phase II" consisting of 221.61 acres and 62 lots. Beginning at the Northeast Corner of Section 36, T14S, R12E WM. thence S 89° 51' 21" W a distance of 572.04 feet to a 3 inch iron pipe marking the Initial Point of the plat and the True Point of Beginning for this description, thence along the arc of a 181.38 foot radius curve which has a central angle of 23° 37' 12" and a chord which bears S 32° 50' 37" W a distance of 74.24 feet, thence S 21° 02' 01" W a distance of 614.29 feet, thence along the arc of a 657.08 foot radius curve which has a central angle of 19° 38' 44" and a chord which bears S 30° 51' 23" W a distance of 224.20 feet, thence S 49° 19' 15" E a distance of 60.00 feet, thence S 31° 45' 14" E a distance of 924.77 feet, thence S 81° 29' 35" W a distance of 50.00 feet, thence S 53° 20' 05" W a distance of 394.45 feet, thence S 1° 17' 42" E a distance of 86.33 feet, thence S 63° 19' 15" W a distance of 719.49 feet, thence S 0° 30' 55" W a distance of 186.70 feet, thence N 68° 21' 21" W a distance of 203.87 feet, thence S 87° 03' 04" W a distance of 264.37 feet, thence N 88° 33' 34" W a distance of 475.10 feet, thence S 89° 43' 47" W a distance of 281.01 feet, thence S 0° 31' 00" W a distance of 449.73 feet more or less to the centerline of the Deschutes River, thence following said centerline downstream N 83° 16' 36" W a distance of 879.68 feet, thence S 82° 47' 53" W a distance of 160.00 feet, thence along the arc of a bend in the river which has a radius of 343.03 feet, a central angle of 132° 29' 30" and a chord which bears N 30° 57' 21" W a distance of 627.94 feet; thence N 26° 53' 02" E a distance of 241.05 feet, thence along the arc of a bend in the river which has a radius of 264.60 feet, a central angle of 71° 31' 58" and a chord which bears N 19° 15' 18" W a distance of 309.30 feet; thence S 83° 59' 19" W a distance of 191.69 feet, thence along the arc of a bend in the river which has a radius of 427.33 feet, a central angle of 44° 56' 08" and a chord which bears N 57° 47' 40" W a distance of 326.62 feet; thence along the arc of a bend in the river which has a radius of 608.97 feet, a central angle of 18° 08' 13" and a chord which bears N 36° 40' 06" W a distance of 191.96 feet; thence leaving the centerline of the Deschutes River on a line bearing N 49° 13' 11" E a distance of 2187.38 feet, thence N 11° 07' 12" E a distance of 798.66 feet, thence N 25° 41' 32" E a distance of 622.78 feet, thence along the arc of a 180.00 foot radius curve which has a central angle of 27° 11' 21" and a chord which bears S 49° 19' 55" E a distance of 84.62 feet, thence S 62° 55' 34" E a distance of 47.73 feet, thence along the arc of a 320.00 foot radius curve which has a central angle of 31° 56' 00" and a chord which bears S 46° 57' 33" E a distance of 176.05 feet, thence S 30° 59' 34" E a distance of 475.32 feet, thence S 19° 44' 11" E a distance of 60.00 feet, thence along the arc of a 119.29 foot radius curve which has a central angle of 30° 15' 52" and a chord which bears N 85° 23' 45" E a distance of 62.28 feet, thence S 79° 28' 19" E a distance of 641.85 feet, thence S 88° 33' 46" E a distance of 88.22 feet, thence along the arc of a 470.00 foot radius curve which has a central angle of 42° 36' 07" and a chord which bears S 67° 15' 44" E a distance of 341.47 feet, thence S 45° 57' 40" E a distance of 530.53 feet, thence S 44° 39' 13" W a distance of 89.40 feet to the True Point of Beginning.

REGISTERED
PROFESSIONAL
LAND SURVEYOR

Clell Goodwin

OREGON
JULY 31, 1978
CLELL GOODWIN
1078Dated this 25 day of April, 1978.Subscribed and sworn before me this 25 day of April, 1978.Notary Public for the State of Oregon Richard ClarkMy commission expires March 16, 1982

EASEMENT DETAIL

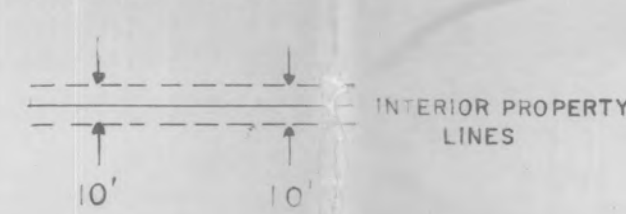

ALL STREET R/W ARE 10' UNLESS OTHERWISE SHOWN

BLDG. SETBACK IS 50'

DEDICATION:

Be it known that we, William W. Durfee and Bernice G. Durfee, are the owners of the lands shown hereon and have caused said lands to be surveyed and platted into streets and lots as shown, and do hereby submit this plat for approval and record. We do hereby dedicate to the use of the public forever all streets on this plat of "Tetherow Crossing, Phase II, henceforth to be so known.

William W. Durfee
William W. Durfee

Bernice G. Durfee
Bernice G. Durfee

ACKNOWLEDGEMENT:

On this 9 day of May, 1978, before me appeared William W. Durfee and Bernice G. Durfee, to me known to be the identical persons described in and who executed the foregoing dedication and acknowledged to me that they executed the same freely and voluntarily for the purpose therein named.

Subscribed and sworn before me this 9 day of May, 1978


My commission expires March 16, 1982 Richard Clark
Notary Public

APPROVALS:

DIRECTOR OF PUBLIC WORKS John A. Cabell DATE 5/26/78COUNTY PLANNING COMMISSION W. G. Monahan DATE 6-7-78COUNTY PLANNING DIRECTOR John W. Bodtner DATE 6-5-78COUNTY SURVEYOR John W. Bodtner DATE 4/25/78COUNTY COMMISSIONER Whit A. Young DATE 6/2/78COUNTY COMMISSIONER Bob Monahan DATE 6/7/78


INDEX MAP
FOR
TETHEROW CROSSING PHASE II

Application No. G 8754
Permit No. G 8258

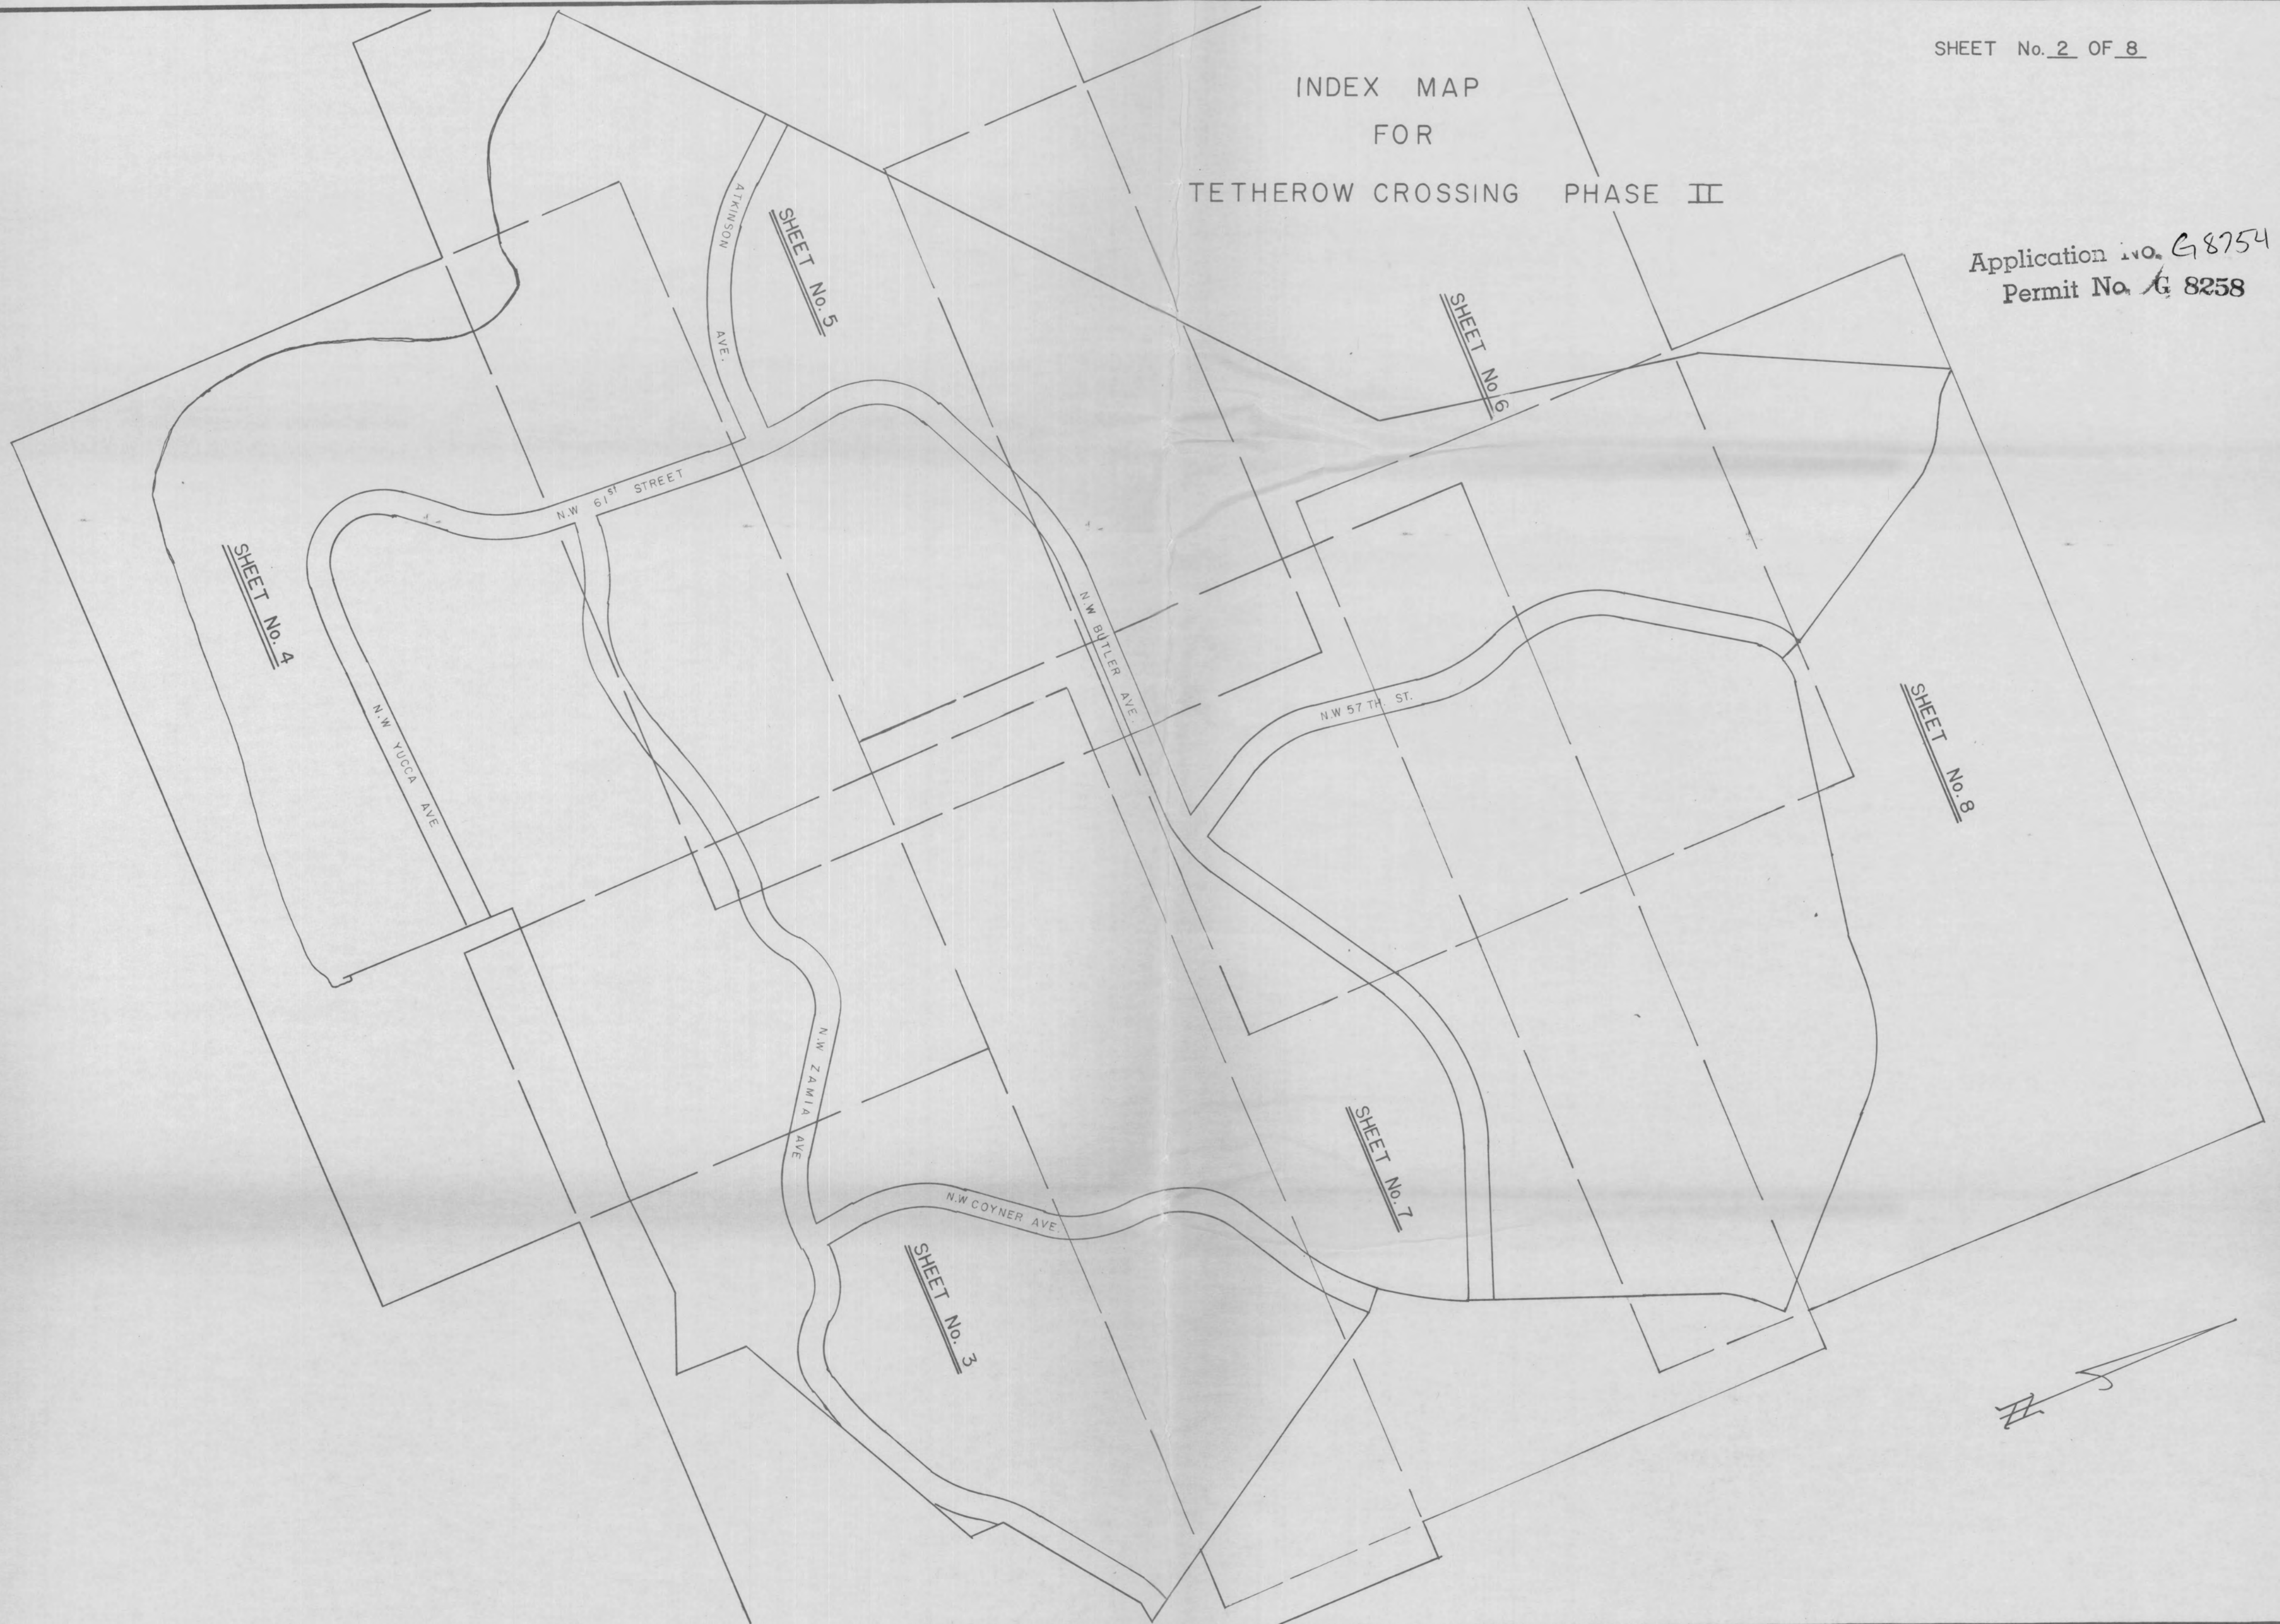


TETHEROW CROSSING PHASE II
SHEET No. 3 OF 8

Application No. G 8754
Permit No. G 8258

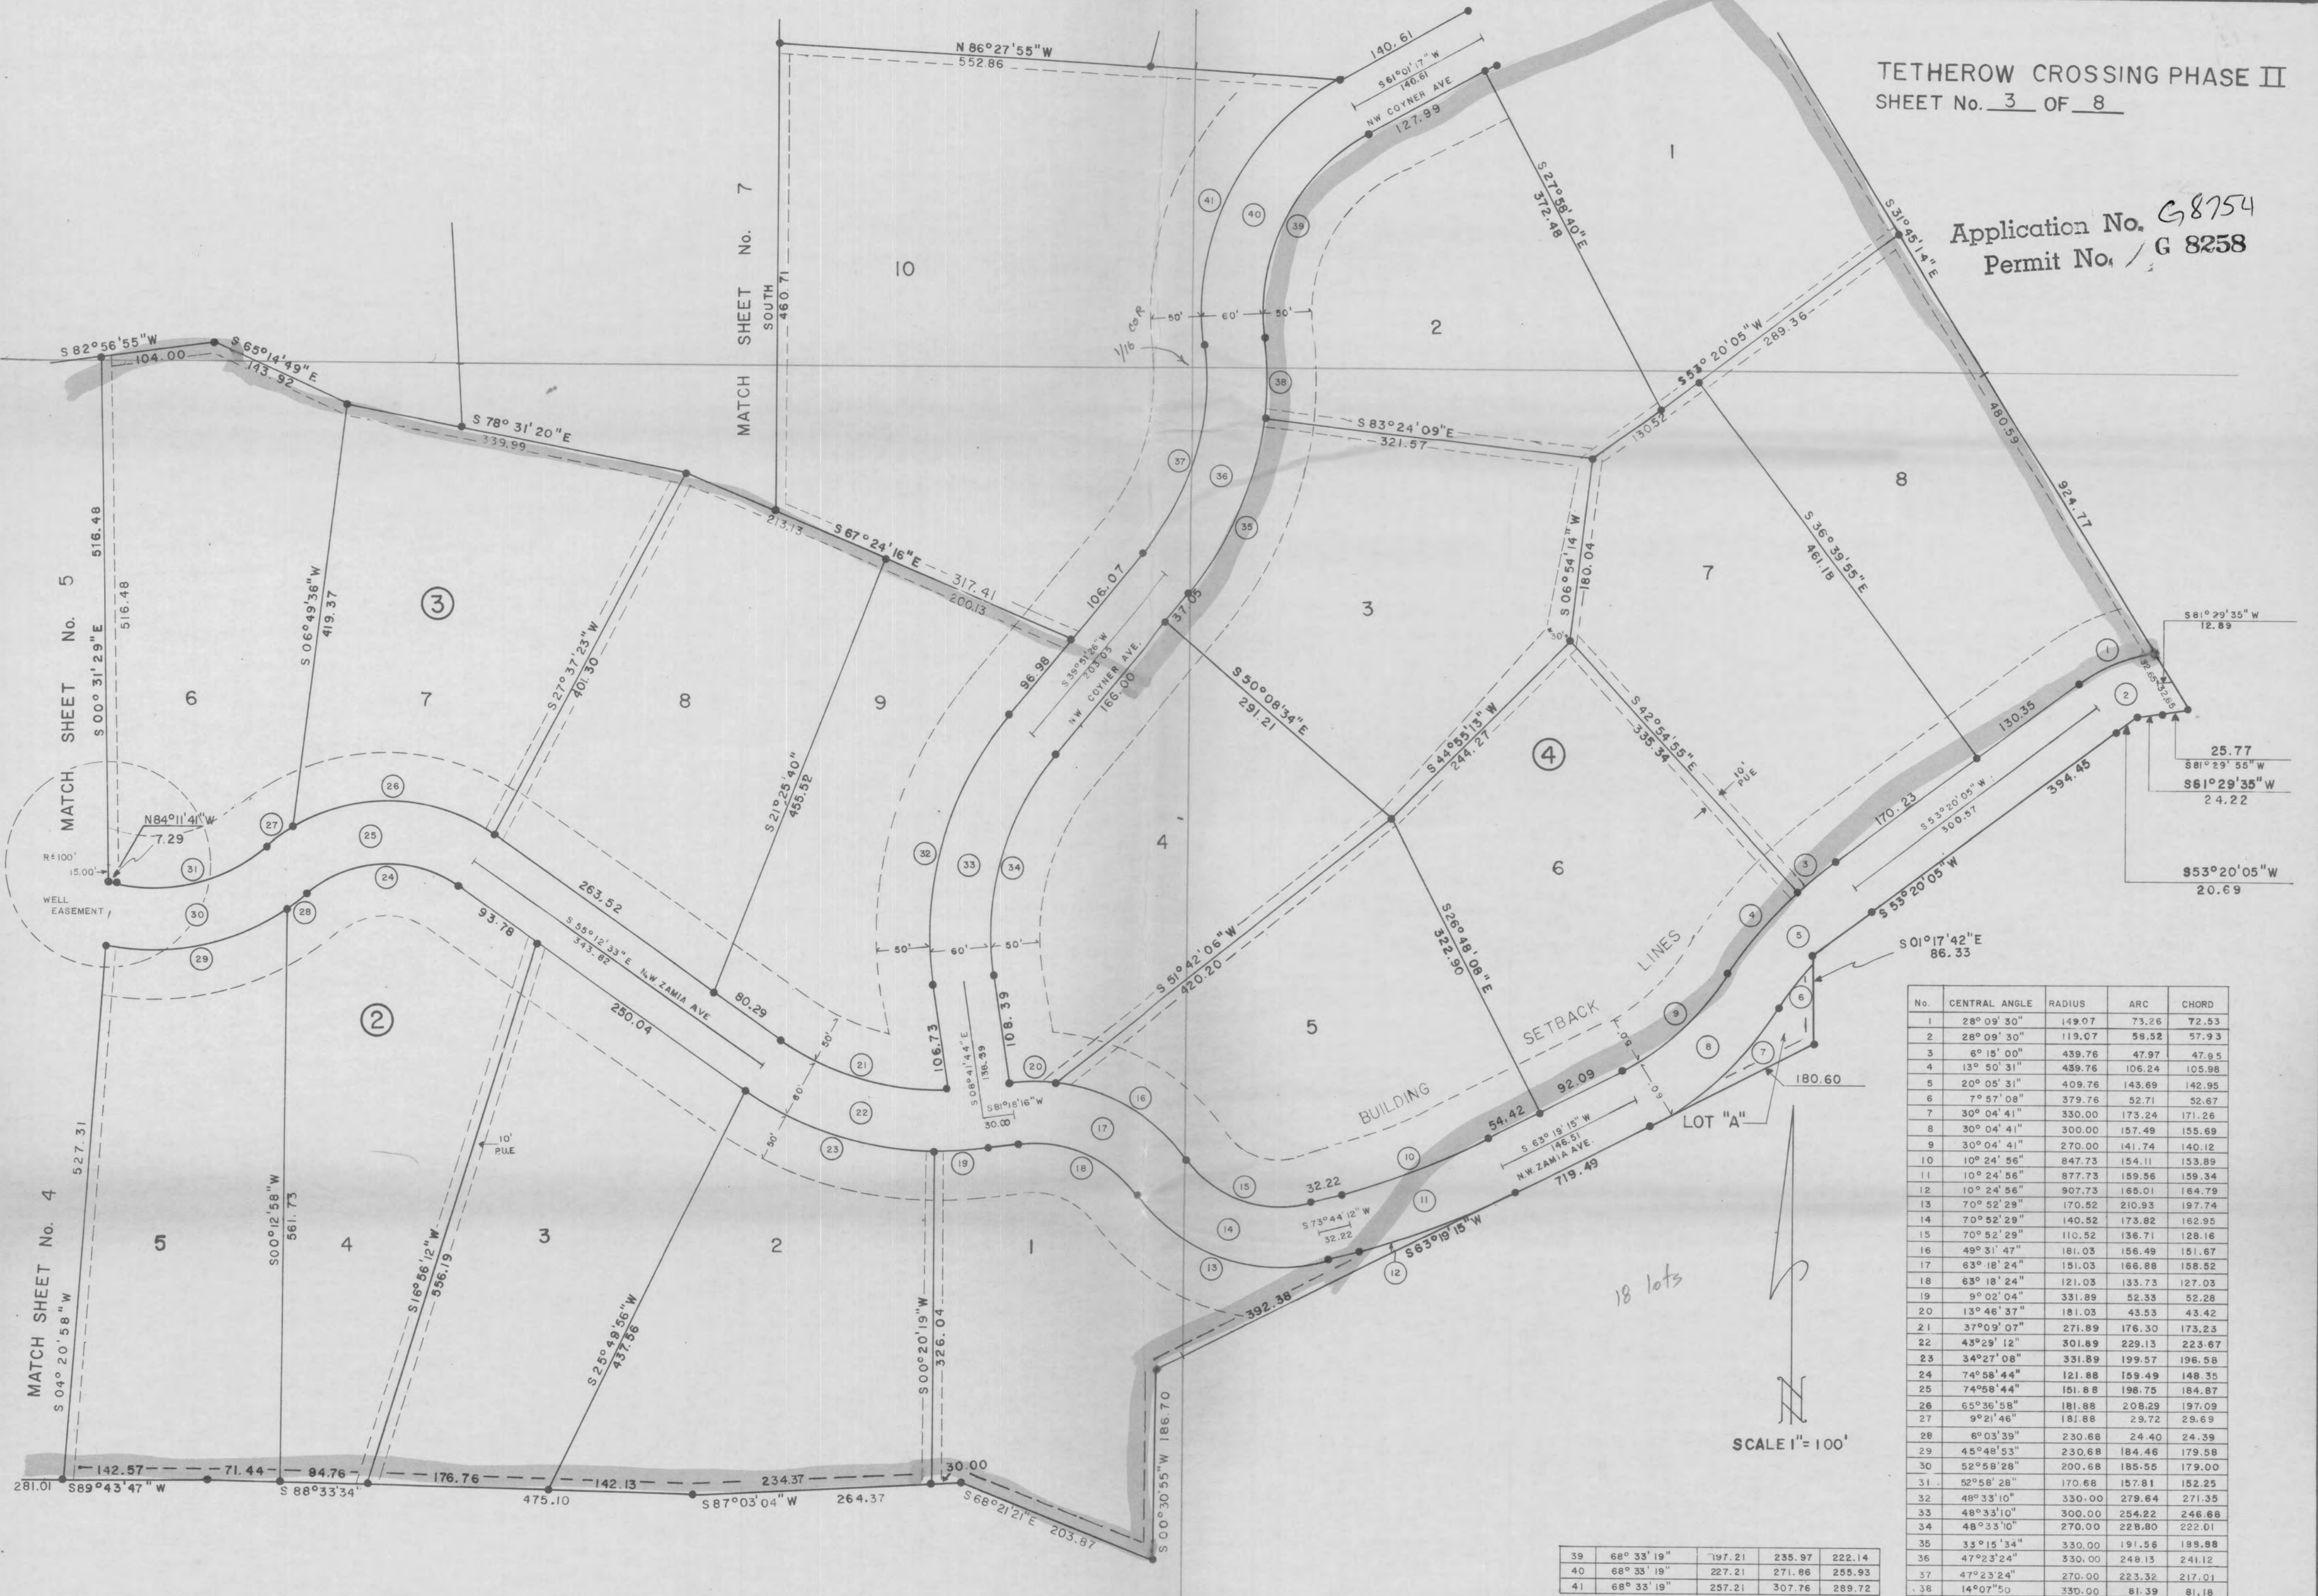

TETHEROW CROSSING PHASE II
SHEET No. 4 OF 8

AL. No. 6754
Permit No. 8258

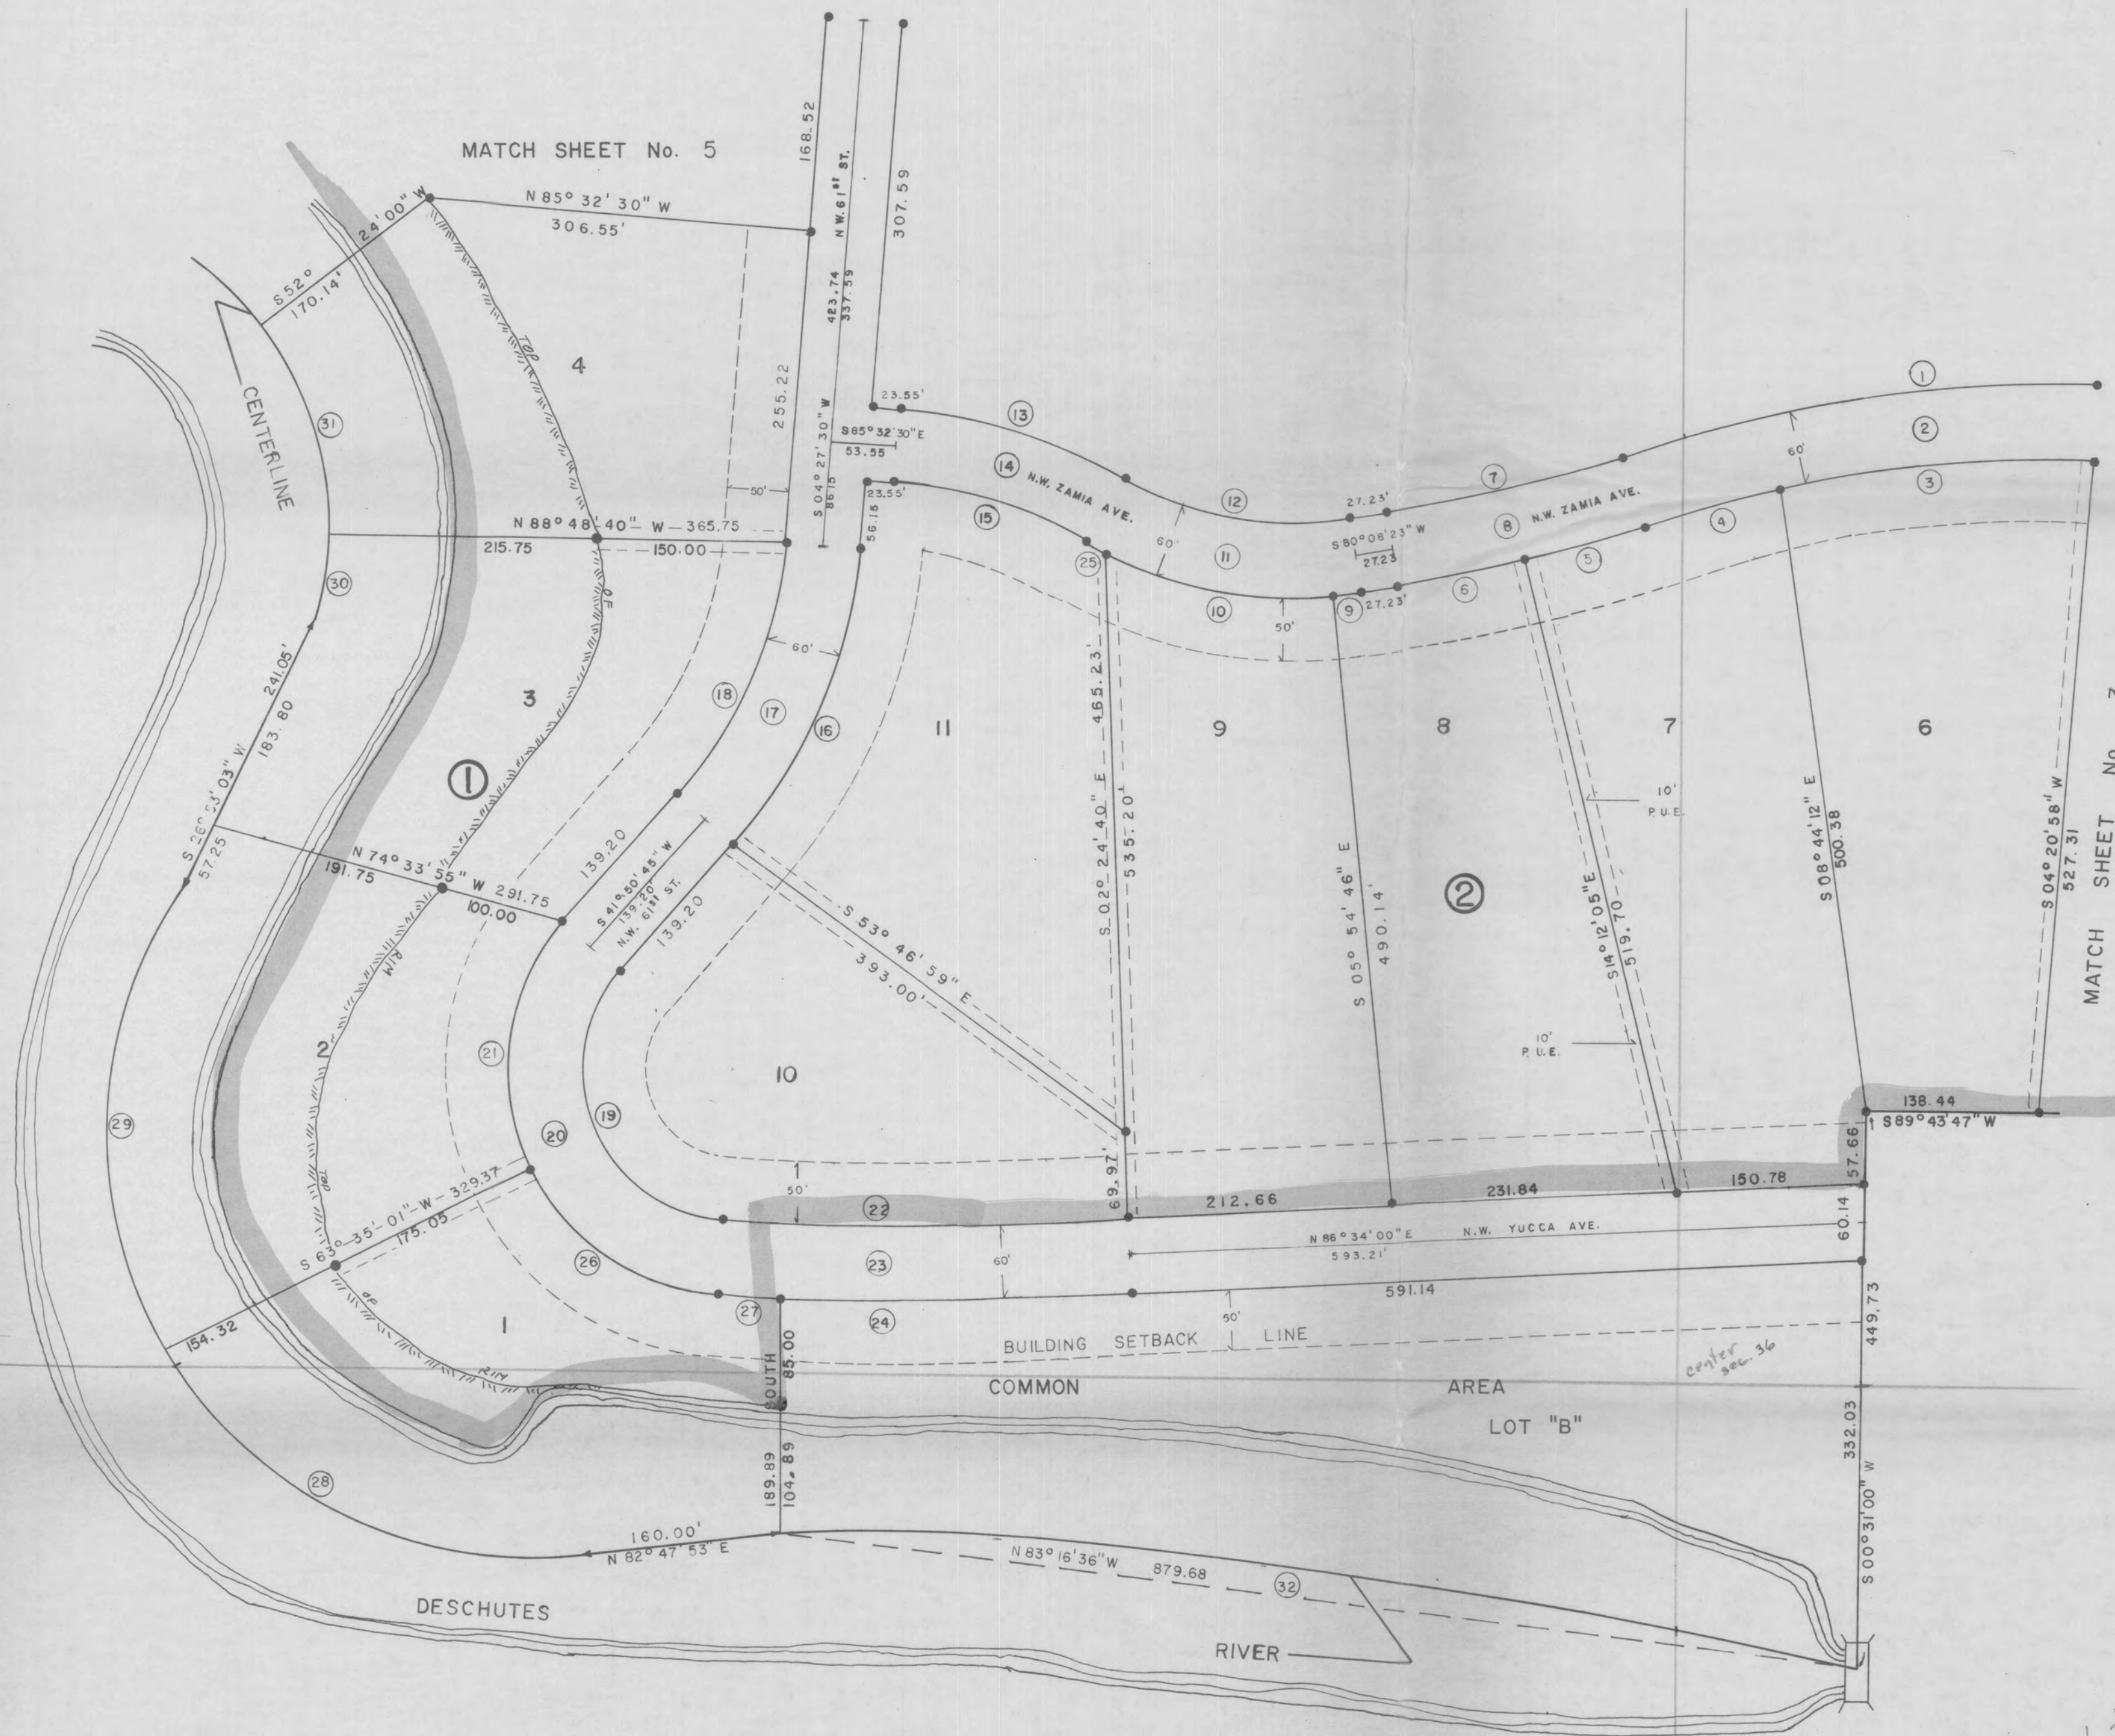

NO	CENTRAL ANGLE	RADIUS	ARC	CHORD
1	16° 57' 02"	1321.39	390.92	389.50
2	16° 57' 02"	1291.39	382.05	380.66
3	11° 40' 02"	1261.39	256.86	256.42
4	5° 09' 05"	1261.39	113.41	113.37
5	3° 55' 29"	1418.40	97.16	97.14
6	4° 20' 27"	1418.40	107.46	107.44
7	8° 15' 56"	1358.40	195.96	195.79
8	8° 15' 56"	1388.40	200.29	200.12
9	3° 56' 52"	330.00	22.74	22.73
10	33° 00' 34"	330.00	190.12	187.50
11	40° 15' 19"	300.00	210.78	206.47
12	40° 15' 19"	270.00	189.70	185.82
13	25° 56' 11"	415.73	188.19	186.59
14	25° 56' 11"	385.73	174.61	173.12
15	25° 56' 11"	355.73	161.03	159.86
16	37° 23' 14"	399.43	260.64	256.04
17	37° 23' 14"	369.43	241.07	236.81
18	37° 23' 14"	339.43	221.49	217.58
19	128° 55' 44"	120.00	270.03	216.56
20	128° 55' 44"	150.00	337.54	270.70
21	68° 15' 44"	180.00	214.45	201.99
22	6° 21' 01"	2975.24	329.76	329.59
23	6° 21' 01"	3005.24	333.08	332.91
24	5° 24' 41"	3035.24	286.67	286.56
25	3° 17' 53"	330.00	19.00	18.99
26	60° 39' 60"	180.00	190.59	181.81
27	0° 56' 20"	3035.24	49.74	49.74
28	66° 30' 26"	343.03	398.18	376.20
29	65° 59' 04"	343.03	395.05	373.58
30	15° 19' 60"	264.60	70.81	70.60
31	38° 46' 41"	264.60	179.08	175.68
32	7° 04' 55"	712.49	880.24	879.68


10 lots

TETHEROW CROSSING PHASE II
SHEET No. 5 OF 8

Application No. C8754
Permit No. G 8258

No.	CENTRAL ANGLE	RADIUS	ARC	CHORD
1	23° 38' 29"	507.81	209.53	208.05
2	23° 38' 29"	477.81	197.15	195.76
3	23° 38' 29"	447.81	184.78	183.47
4	20° 11' 30"	230.00	81.05	80.64
5	54° 30' 37"	230.00	218.82	210.66
6	74° 42' 07"	200.00	260.76	242.68
7	74° 42' 07"	170.00	221.65	206.28
8	7° 14' 10"	1153.25	145.65	145.55
9	6° 33' 08"	1123.25	128.46	128.39
10	4° 56' 47"	1093.25	94.38	94.35
11	13° 42' 31"	595.29	142.43	142.09
12	16° 05' 03"	655.29	183.95	183.35
13	21° 08' 32"	655.29	241.81	240.44
14	50° 07' 39"	625.29	547.06	529.78
15	26° 03' 09"	595.29	270.68	268.36
16	10° 21' 59"	595.29	107.70	107.56
17	12° 54' 04"	655.29	147.55	147.24
18	5° 01' 42"	1093.25	95.95	95.92
19	6° 34' 05"	1123.25	128.76	128.69
20	5° 53' 03"	1153.25	118.44	118.38
21	25° 56' 11"	415.73	188.19	186.59
22	40° 15' 19"	270.00	189.70	185.82
23	2° 07' 45"	1358.40	50.48	50.48
24	6° 08' 11"	1358.40	145.49	145.42
25	6° 51' 54"	1321.39	158.32	158.23
26	8° 19' 20"	1321.39	191.93	191.76
27	17° 25' 17"	264.60	80.45	80.14
28	2° 00' 00"	427.33	14.92	14.92
29	35° 31' 08"	427.33	264.91	260.69
30	1° 45' 49"	1321.39	40.67	40.67
31	7° 25' 00"	427.33	55.32	55.28
32	18° 08' 13"	608.97	192.77	191.96


SCALE: 1" = 100'

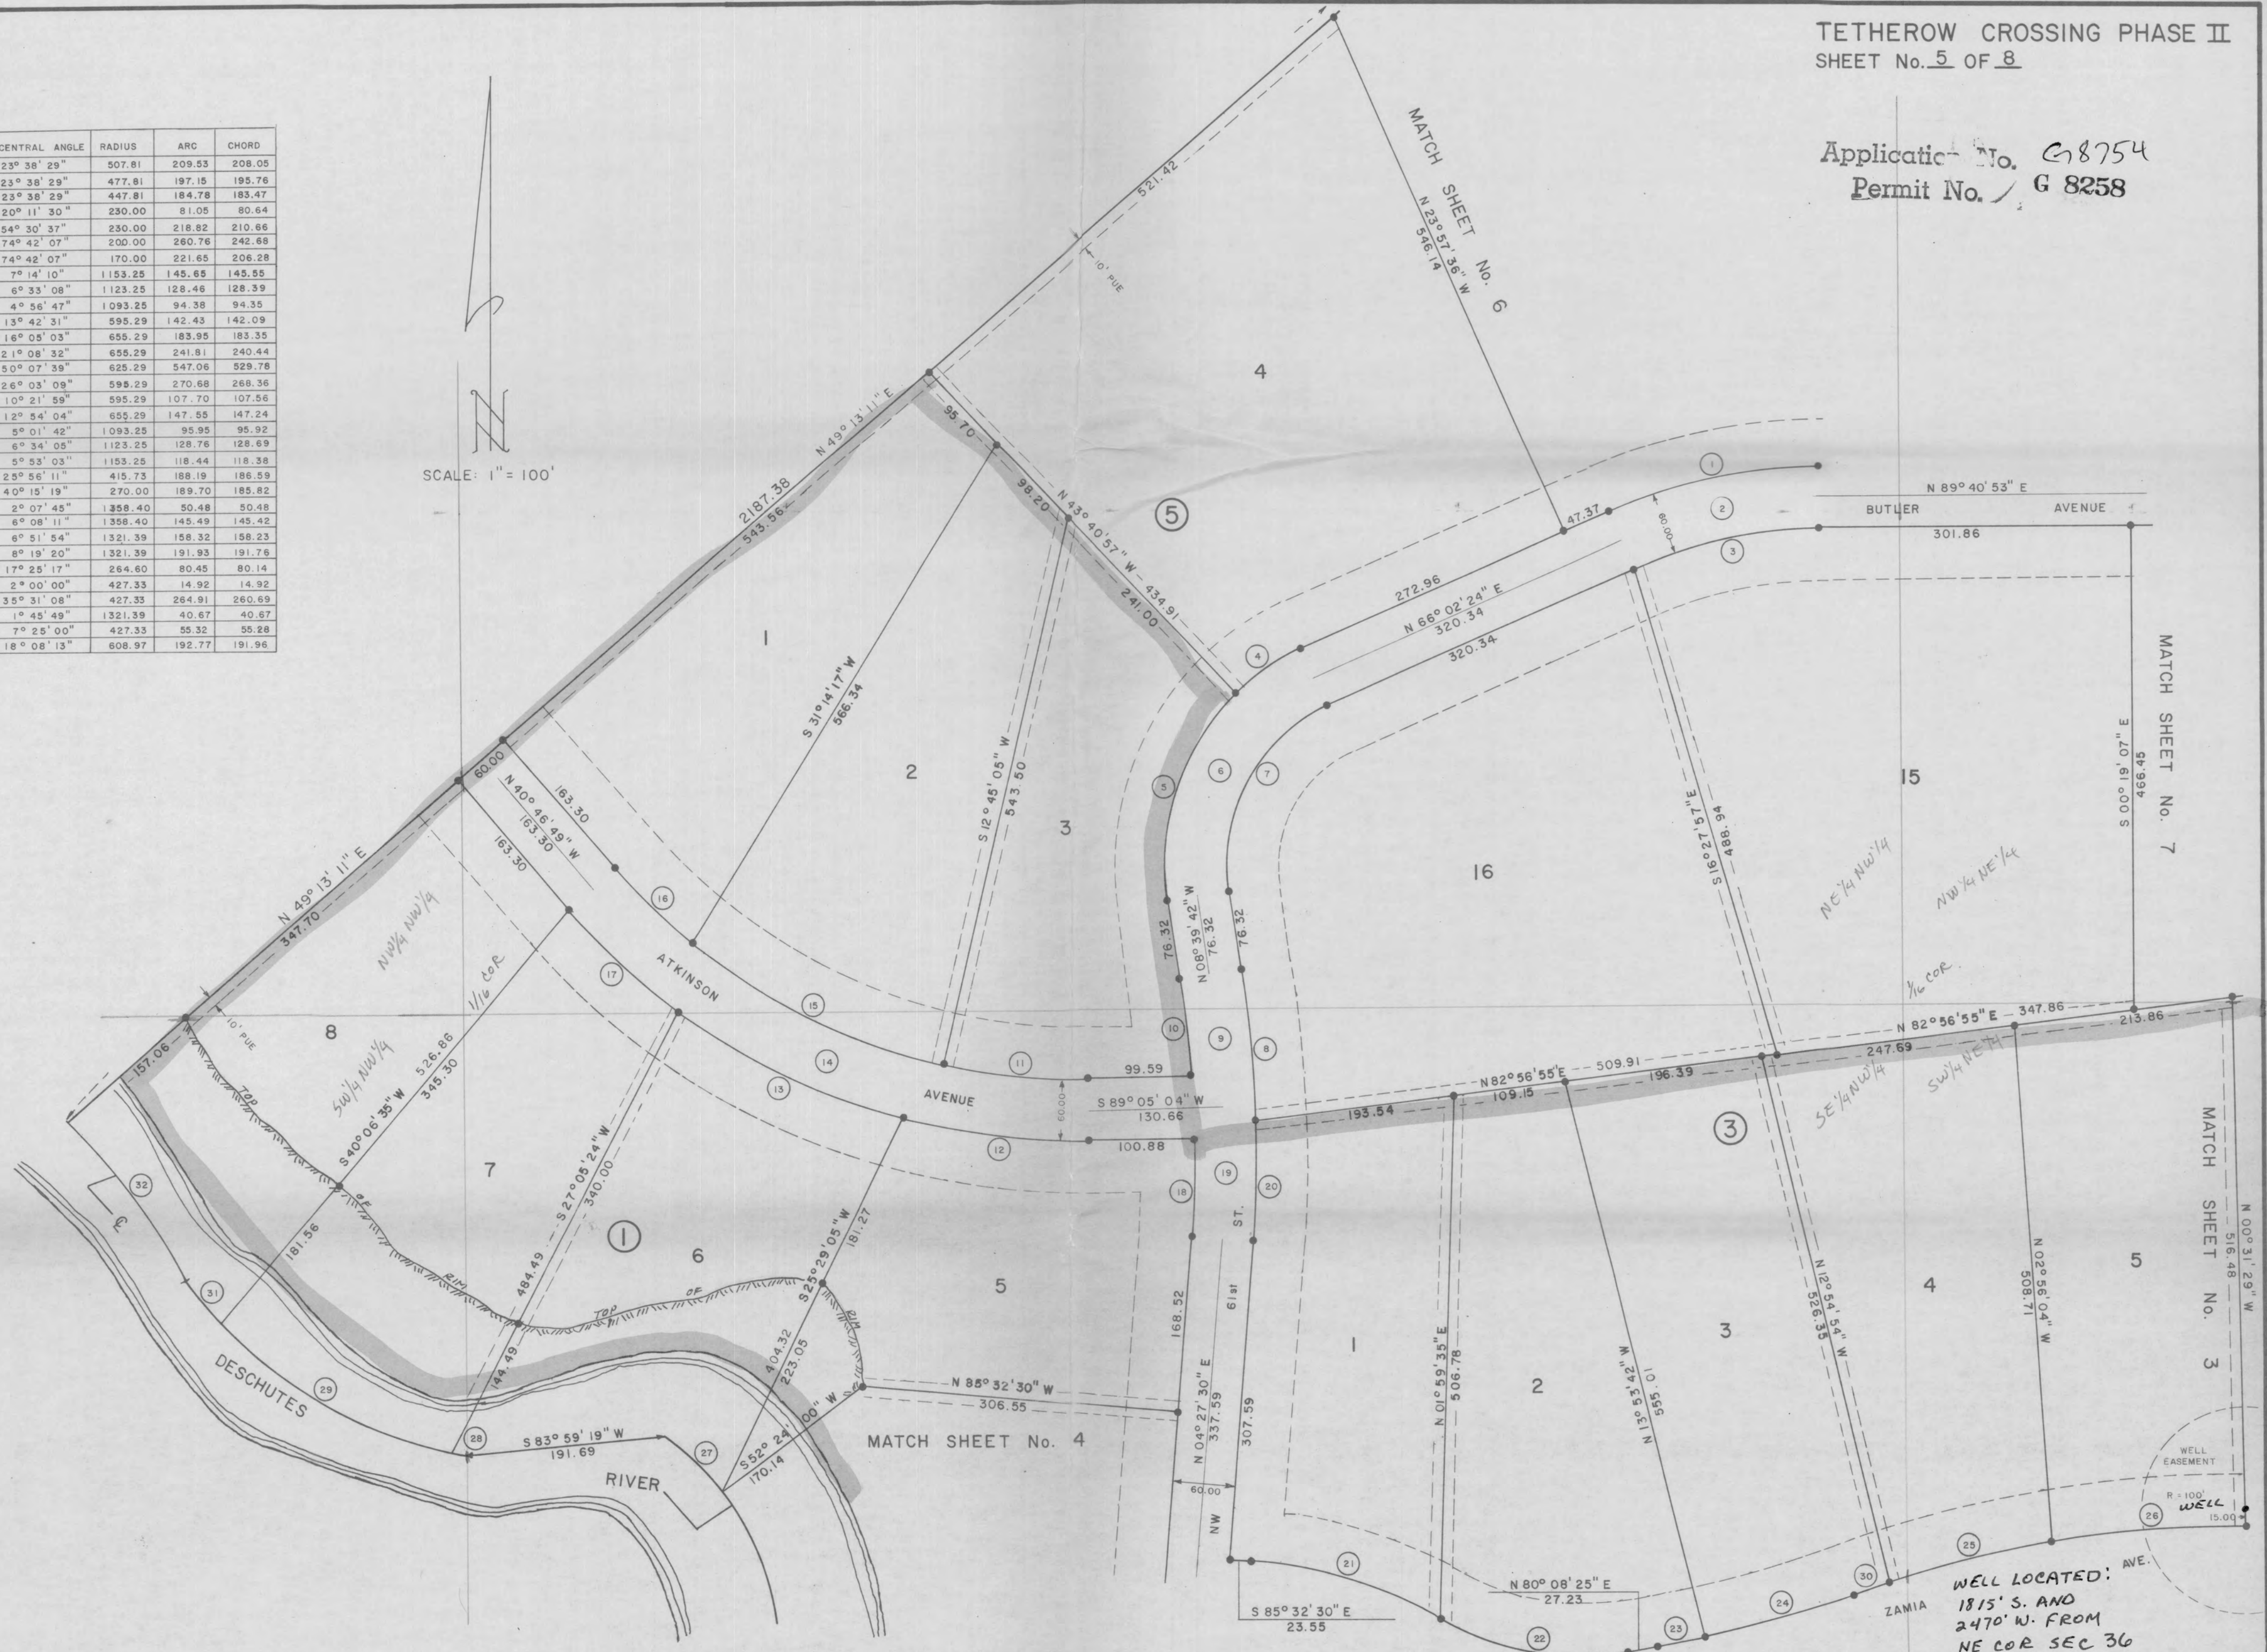

12 or 15 lots

TETHEROW CROSSING PHASE II
SHEET No. 6 OF 8

Application No. C-8754
Permit No. G 8258

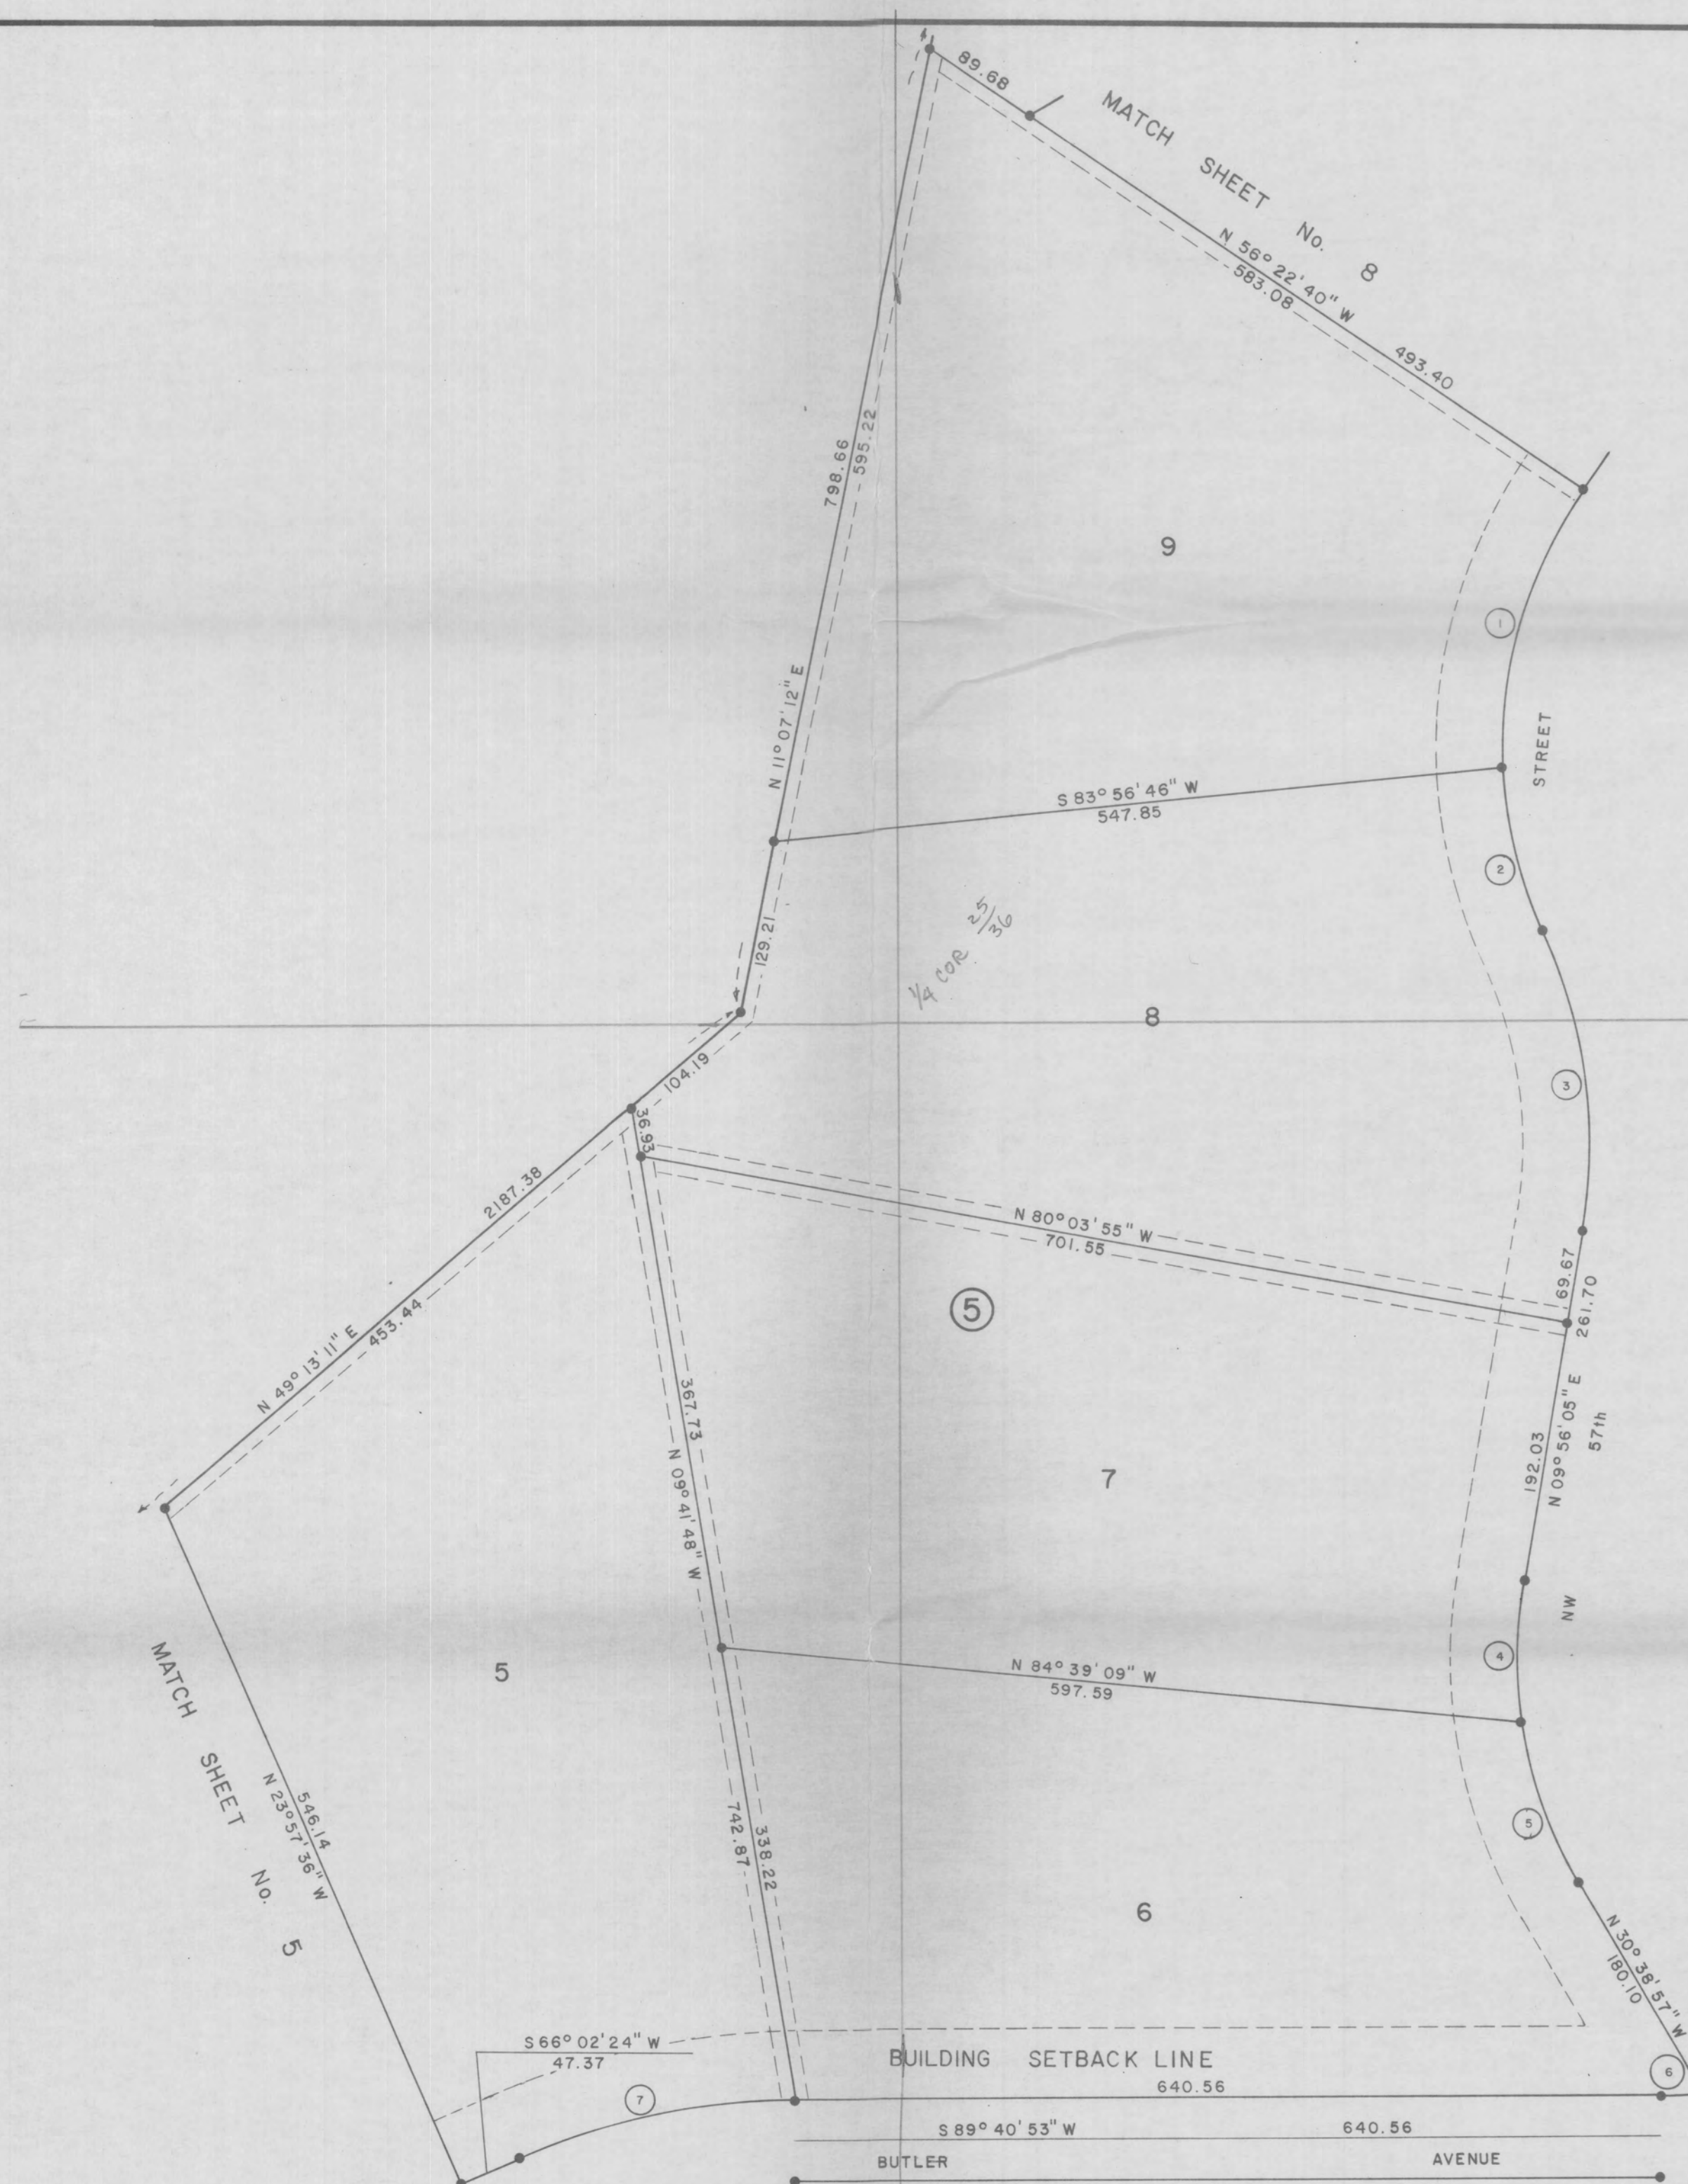


No.	CENTRAL ANGLE	RADIUS	ARC	CHORD
1	37° 15' 44"	330.00	214.61	210.85
2	21° 55' 22"	330.00	126.27	125.50
3	35° 13' 01"	366.62	225.35	221.82
4	18° 49' 57"	330.00	108.47	107.98
5	21° 45' 05"	330.00	125.28	124.53
6	6° 40' 59"	270.00	31.49	31.48
7	23° 38' 29"	507.81	209.53	208.05

5 lots

TETHEROW CROSSING PHASE II

SHEET No. 7 OF 8

sec 25
SEC 36 Application No. G8754
Permit No. G 8258

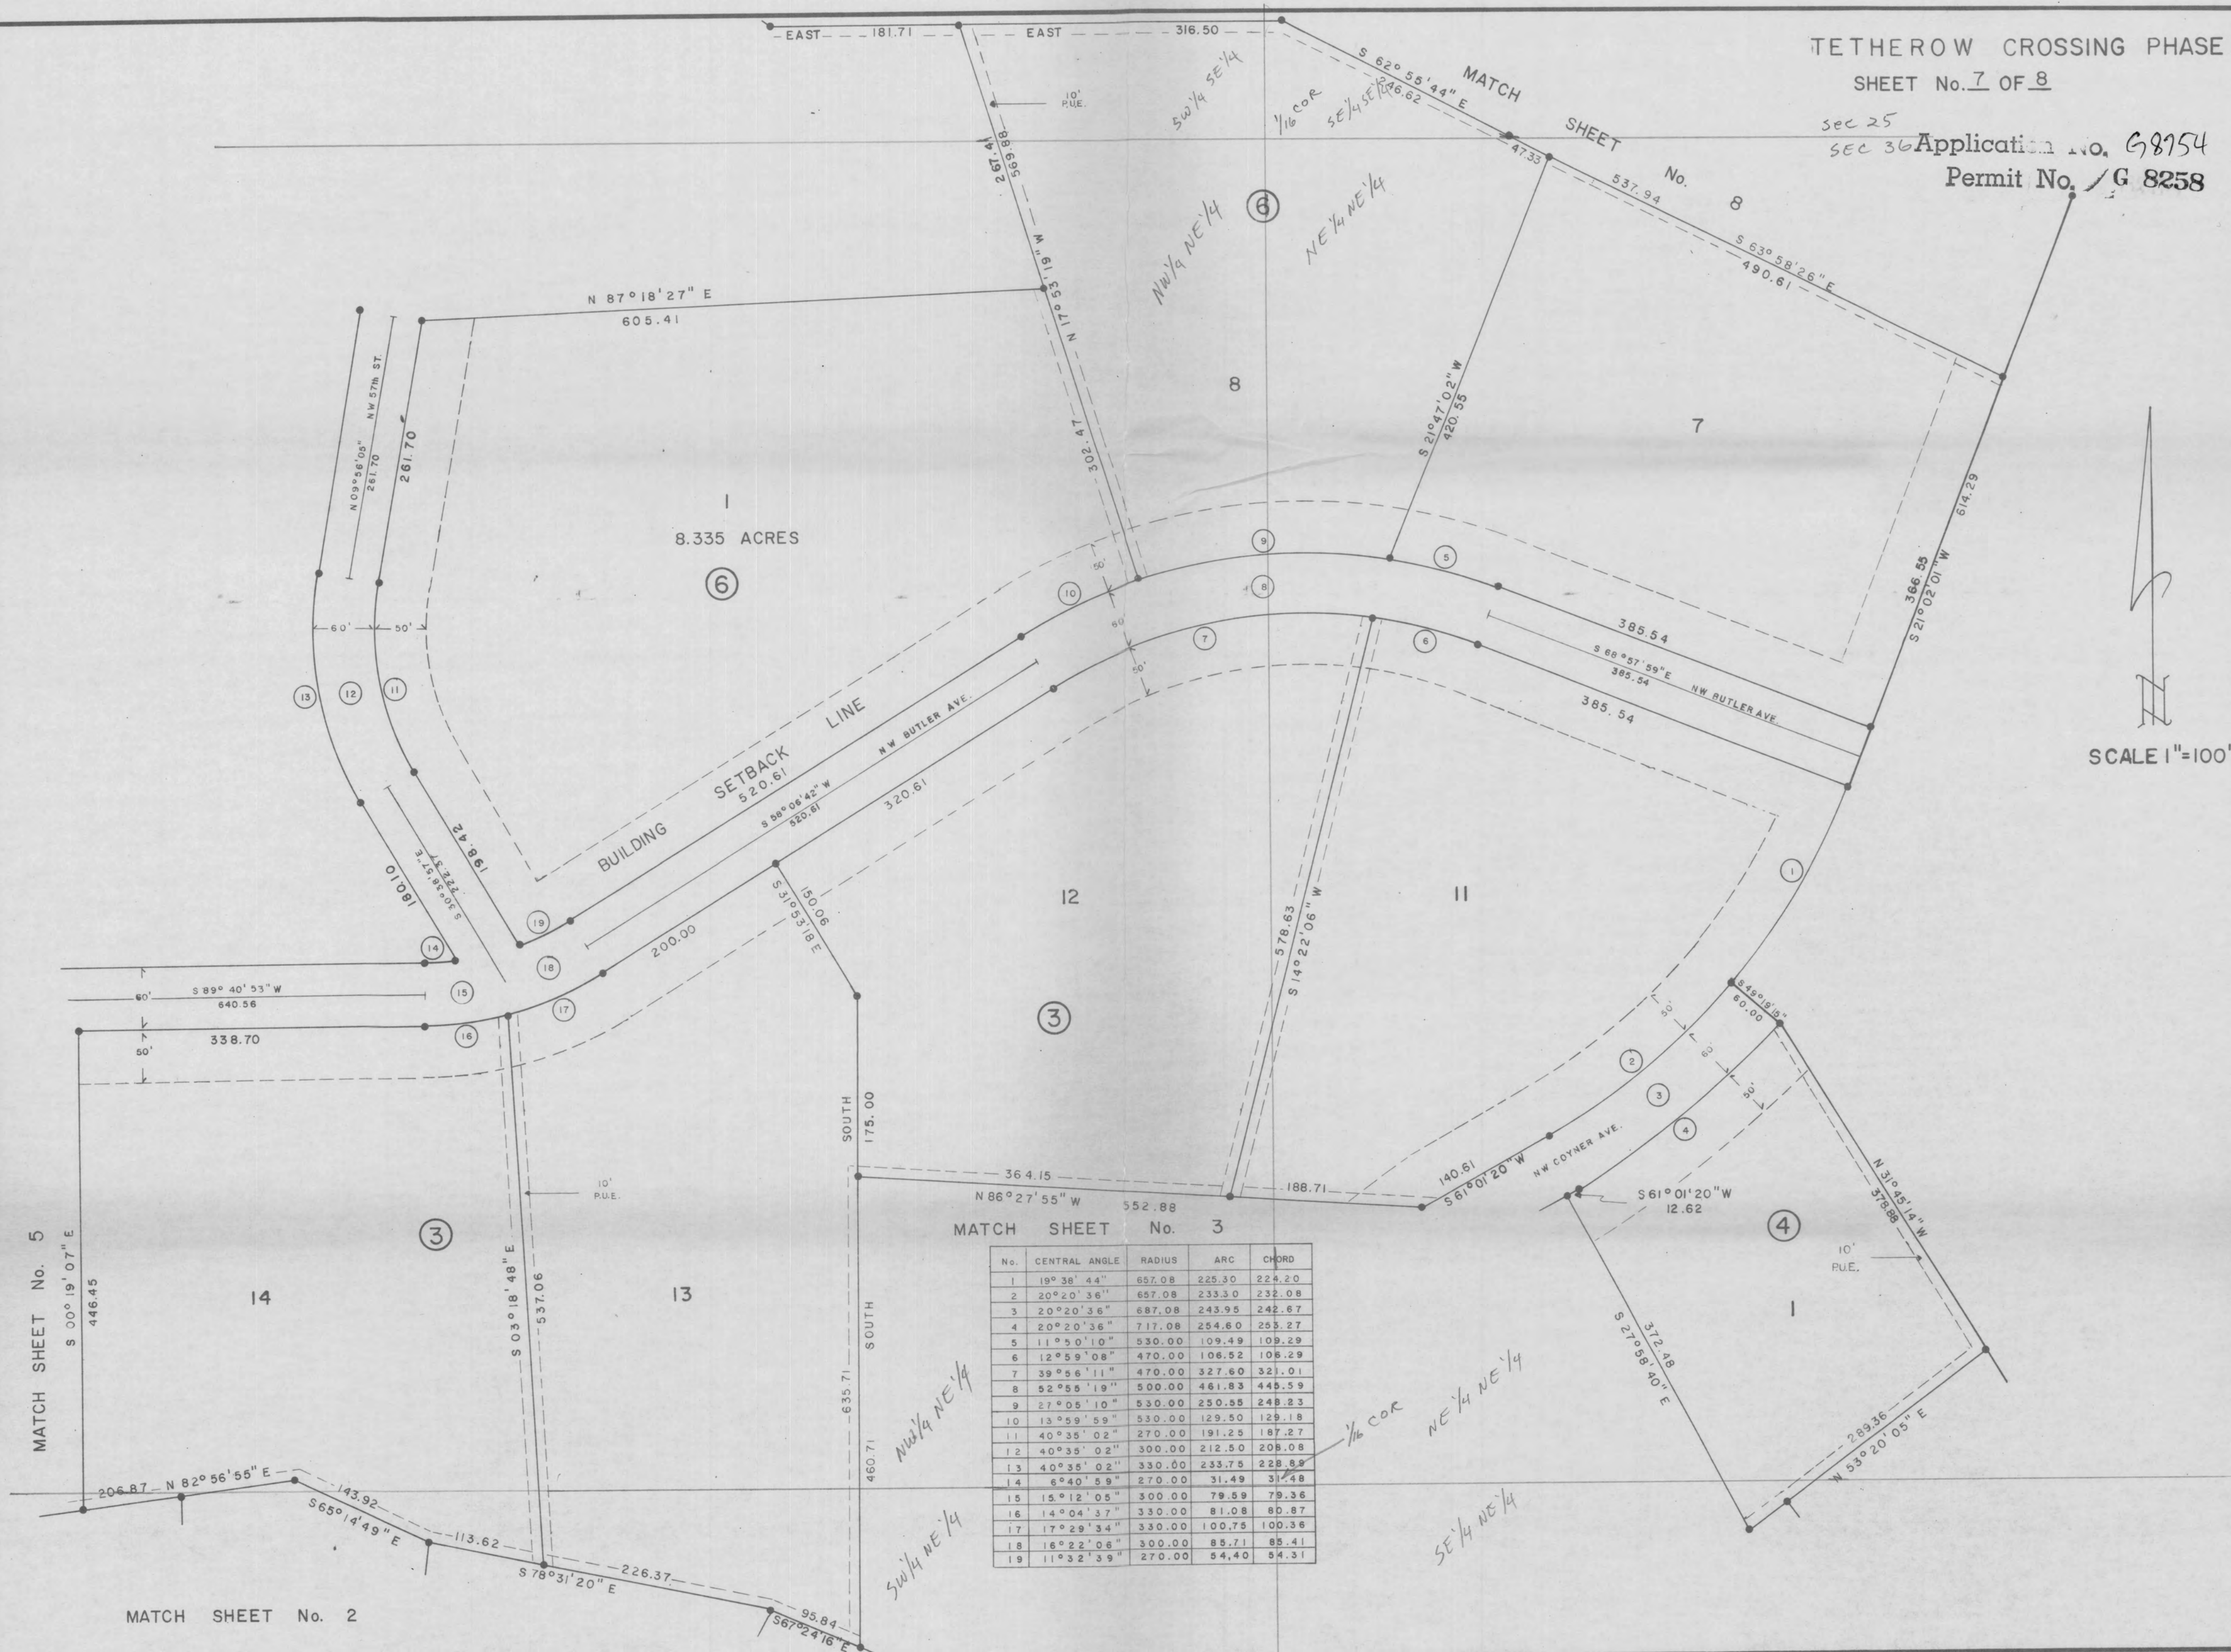


TETHEROW CROSSING PHASE II
SHEET No. 8 OF 8

Application No. 62754
Permit No. G 8258



No.	CENTRAL ANGLE	RADIUS	ARC	CHORD
1	23° 37' 12"	181.38	74.77	74.24
2	42° 36' 07"	470.00	349.47	341.47
3	30° 15' 52"	119.29	63.01	62.28
4	36° 21' 39"	119.29	78.70	74.44
5	36° 21' 39"	149.29	94.74	93.16
6	36° 21' 39"	179.29	113.78	111.88
7	31° 55' 60"	320.00	178.35	176.05
8	27° 11' 21"	180.00	85.42	84.62
9	59° 11' 06"	330.00	340.88	325.93
10	59° 11' 06"	300.00	309.89	296.30
11	59° 11' 06"	270.00	278.90	266.67
12	35° 13' 01"	426.62	262.23	258.12
13	35° 13' 01"	396.62	243.79	239.97
14	35° 13' 01"	366.62	225.35	221.82



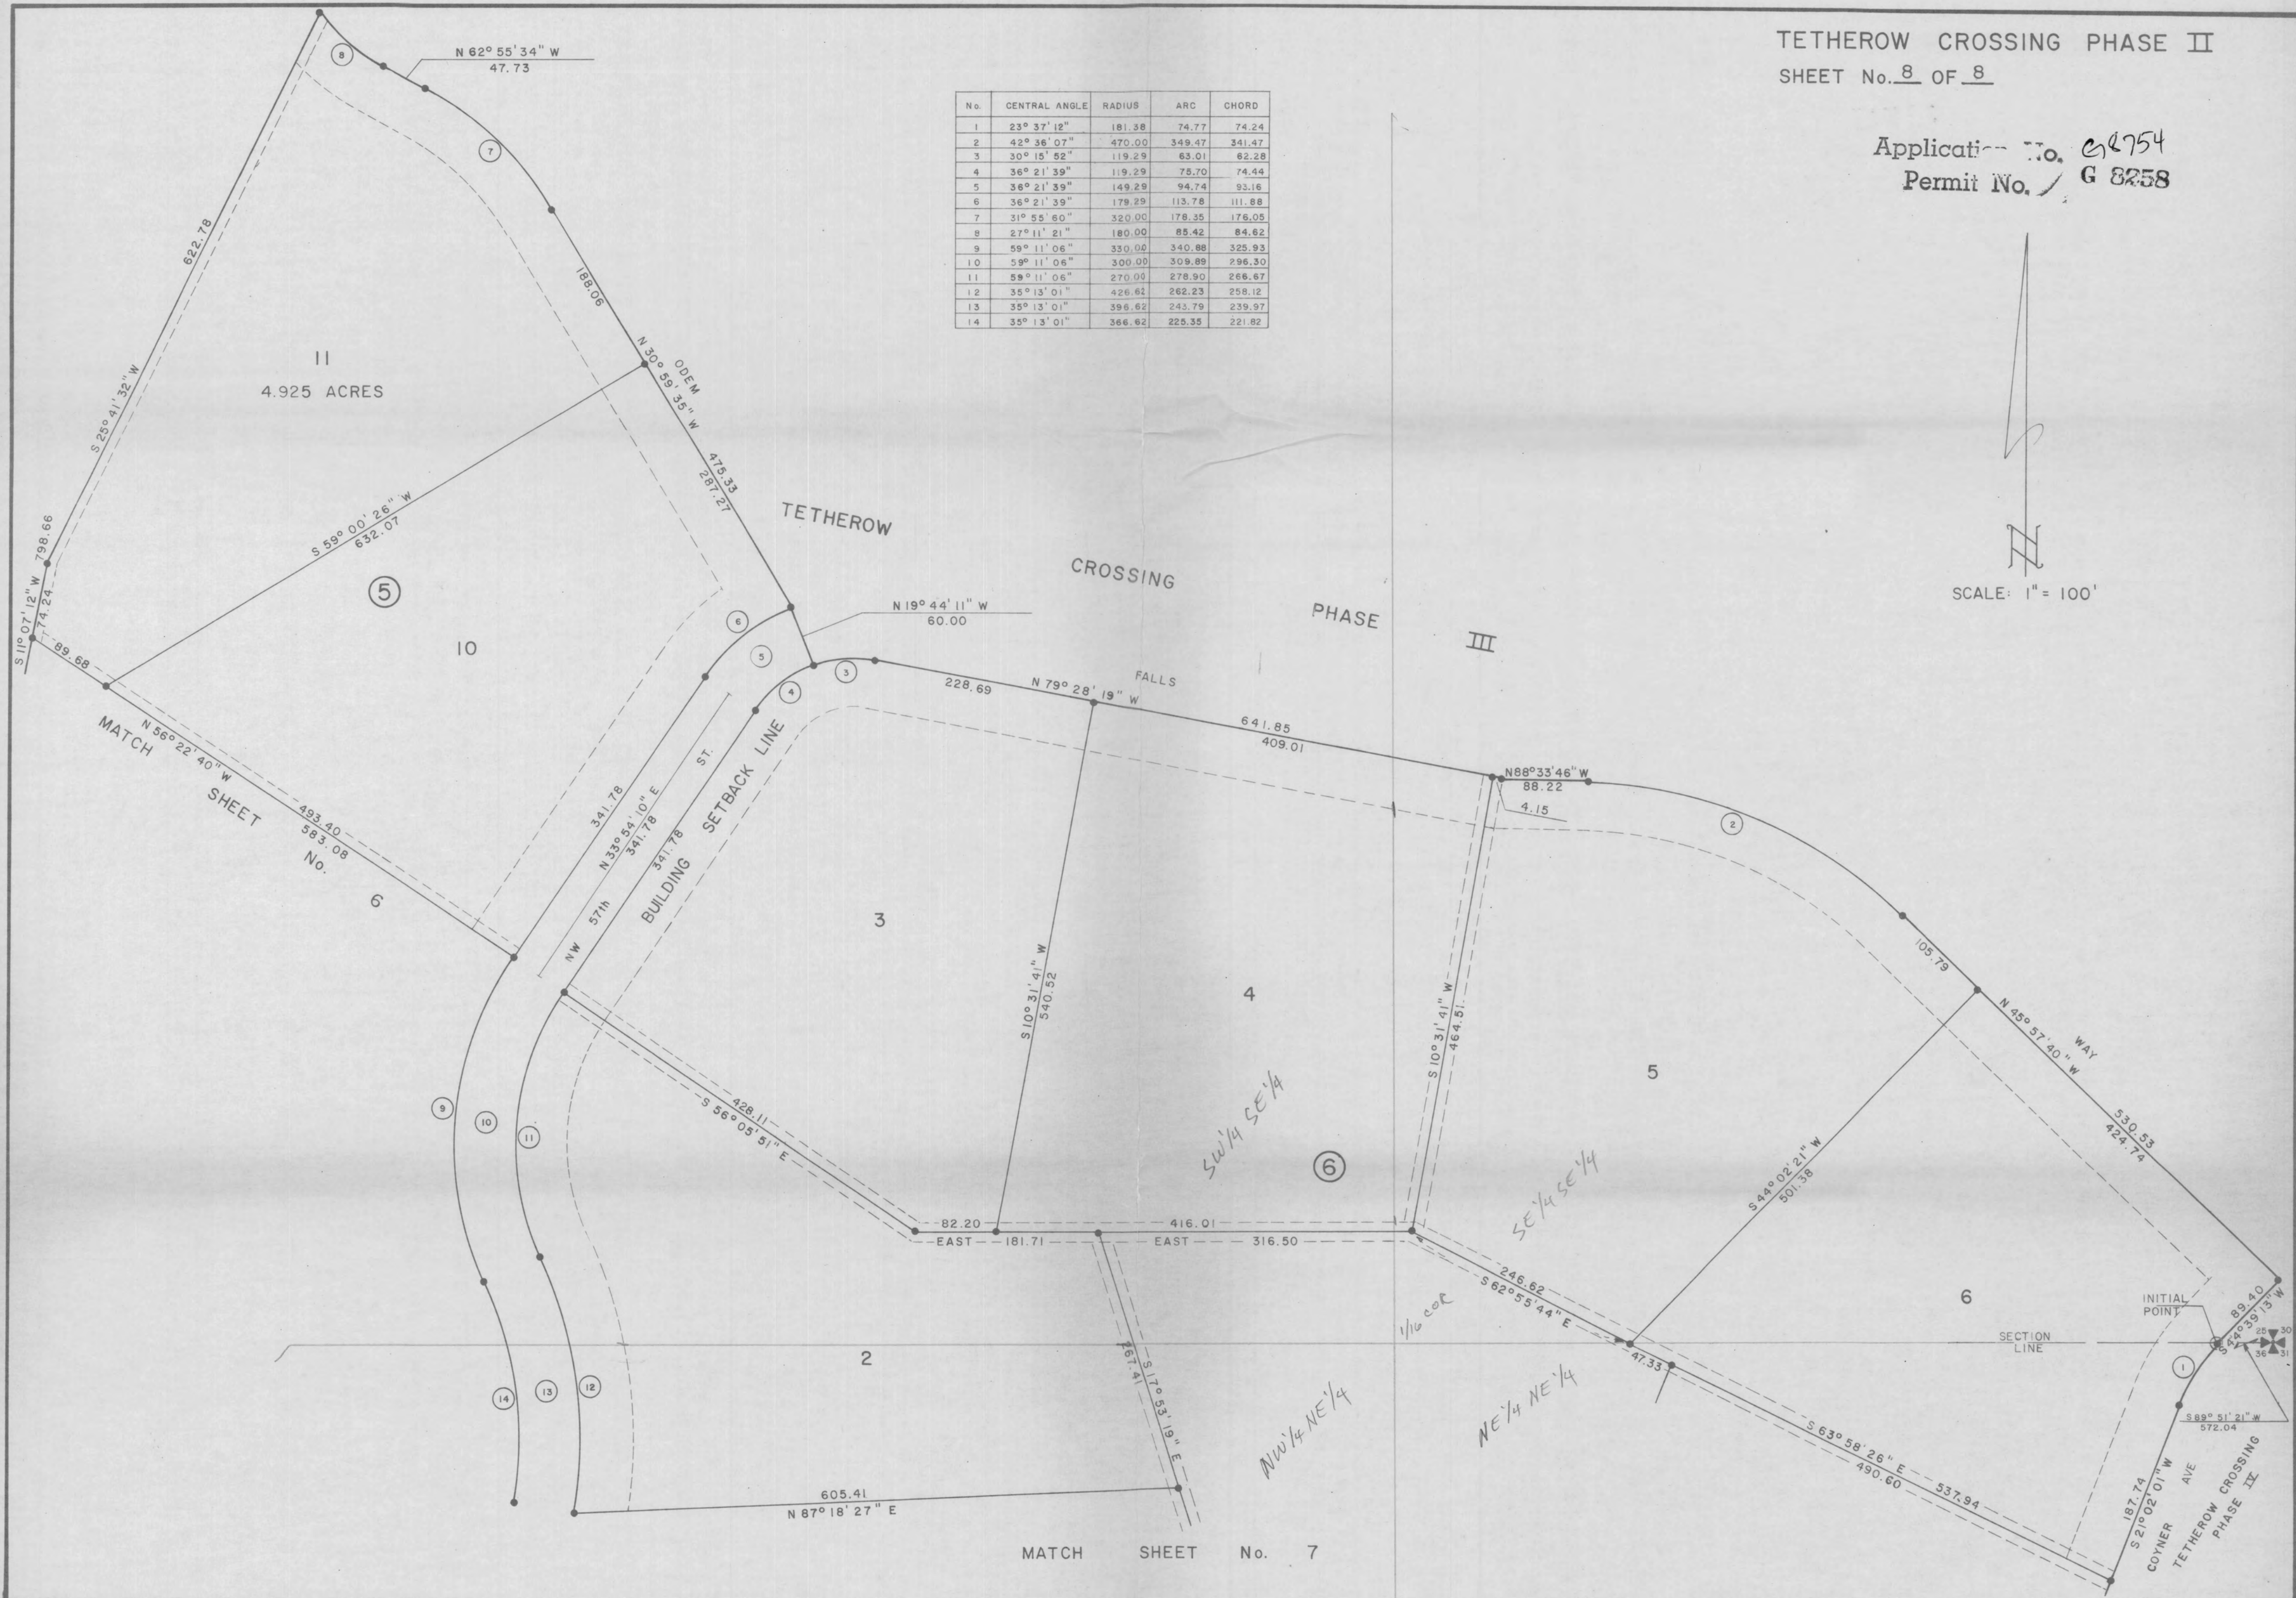


MATCH SHEET No. 7

6 lots

RECEIVED
APR 19 1978
WATER RESOURCES DEPT.
SALEM, OREGON

hst8 - 9

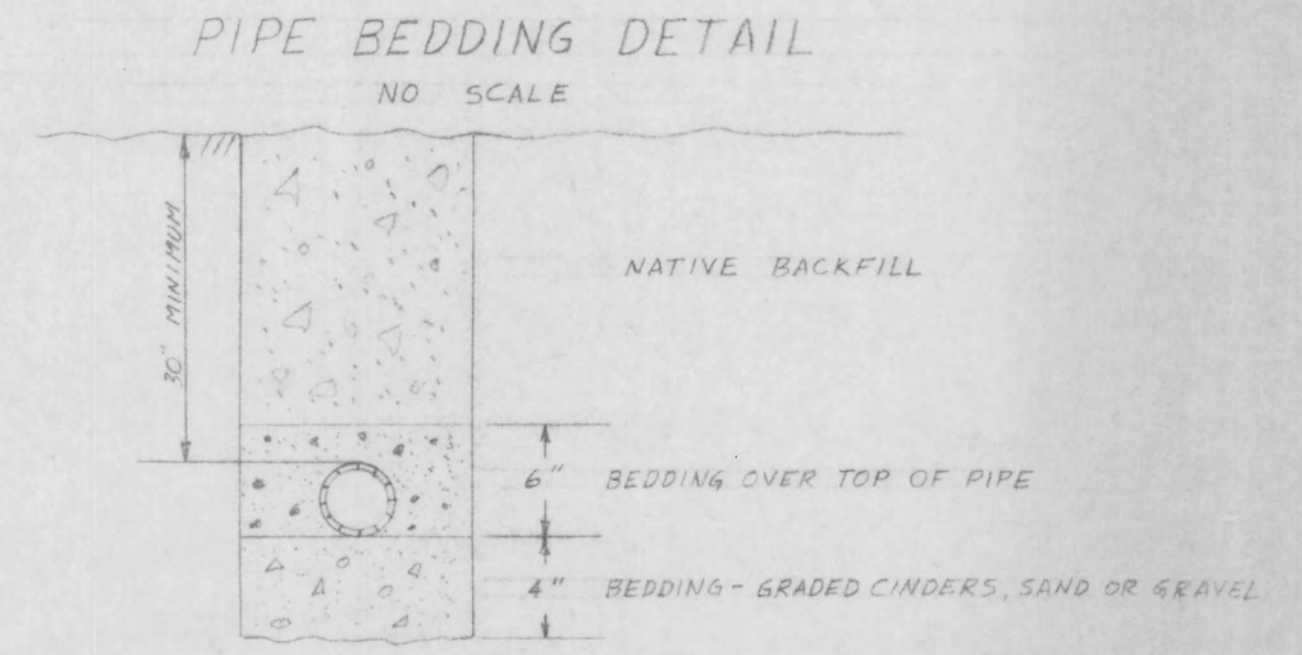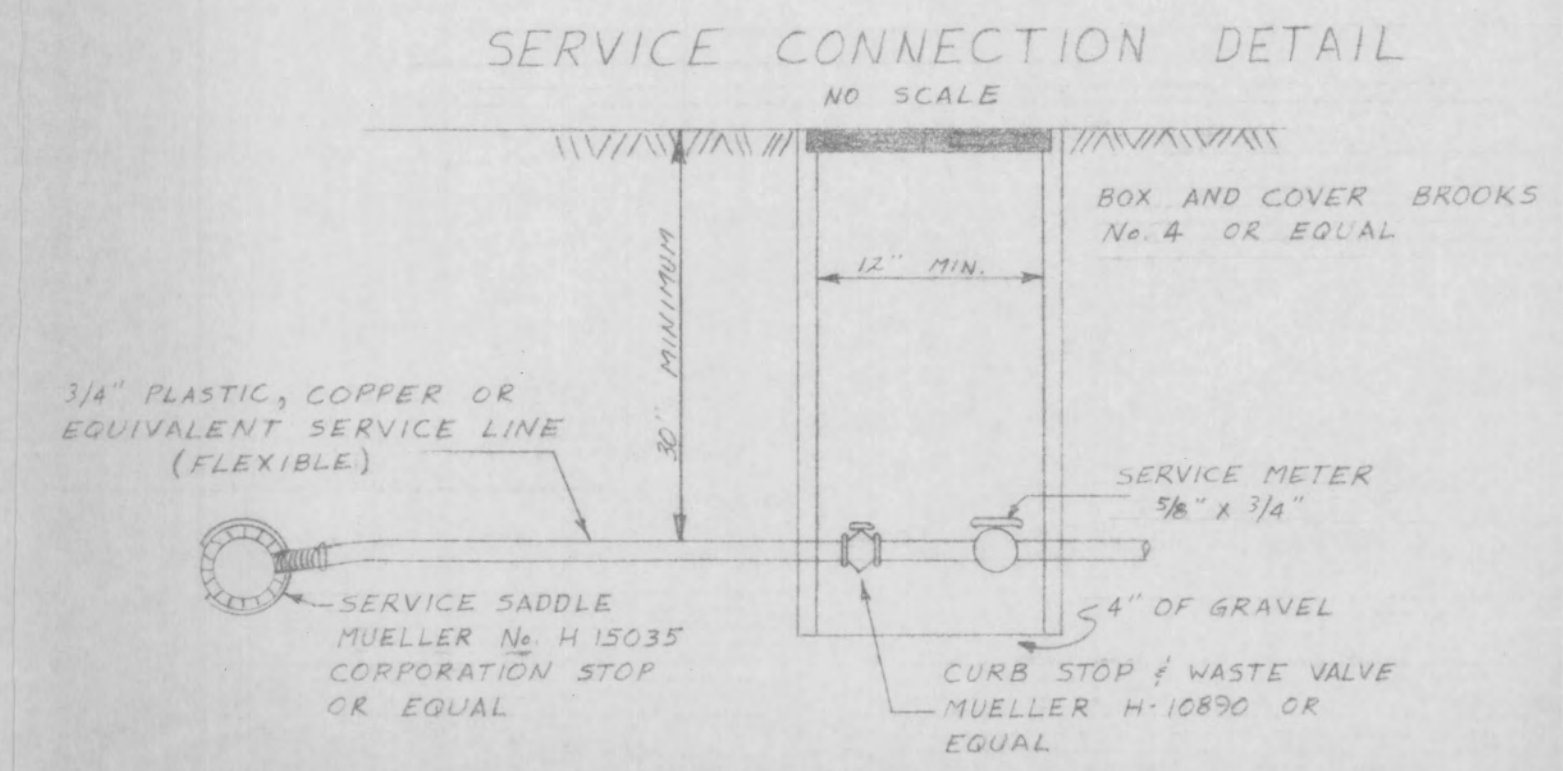
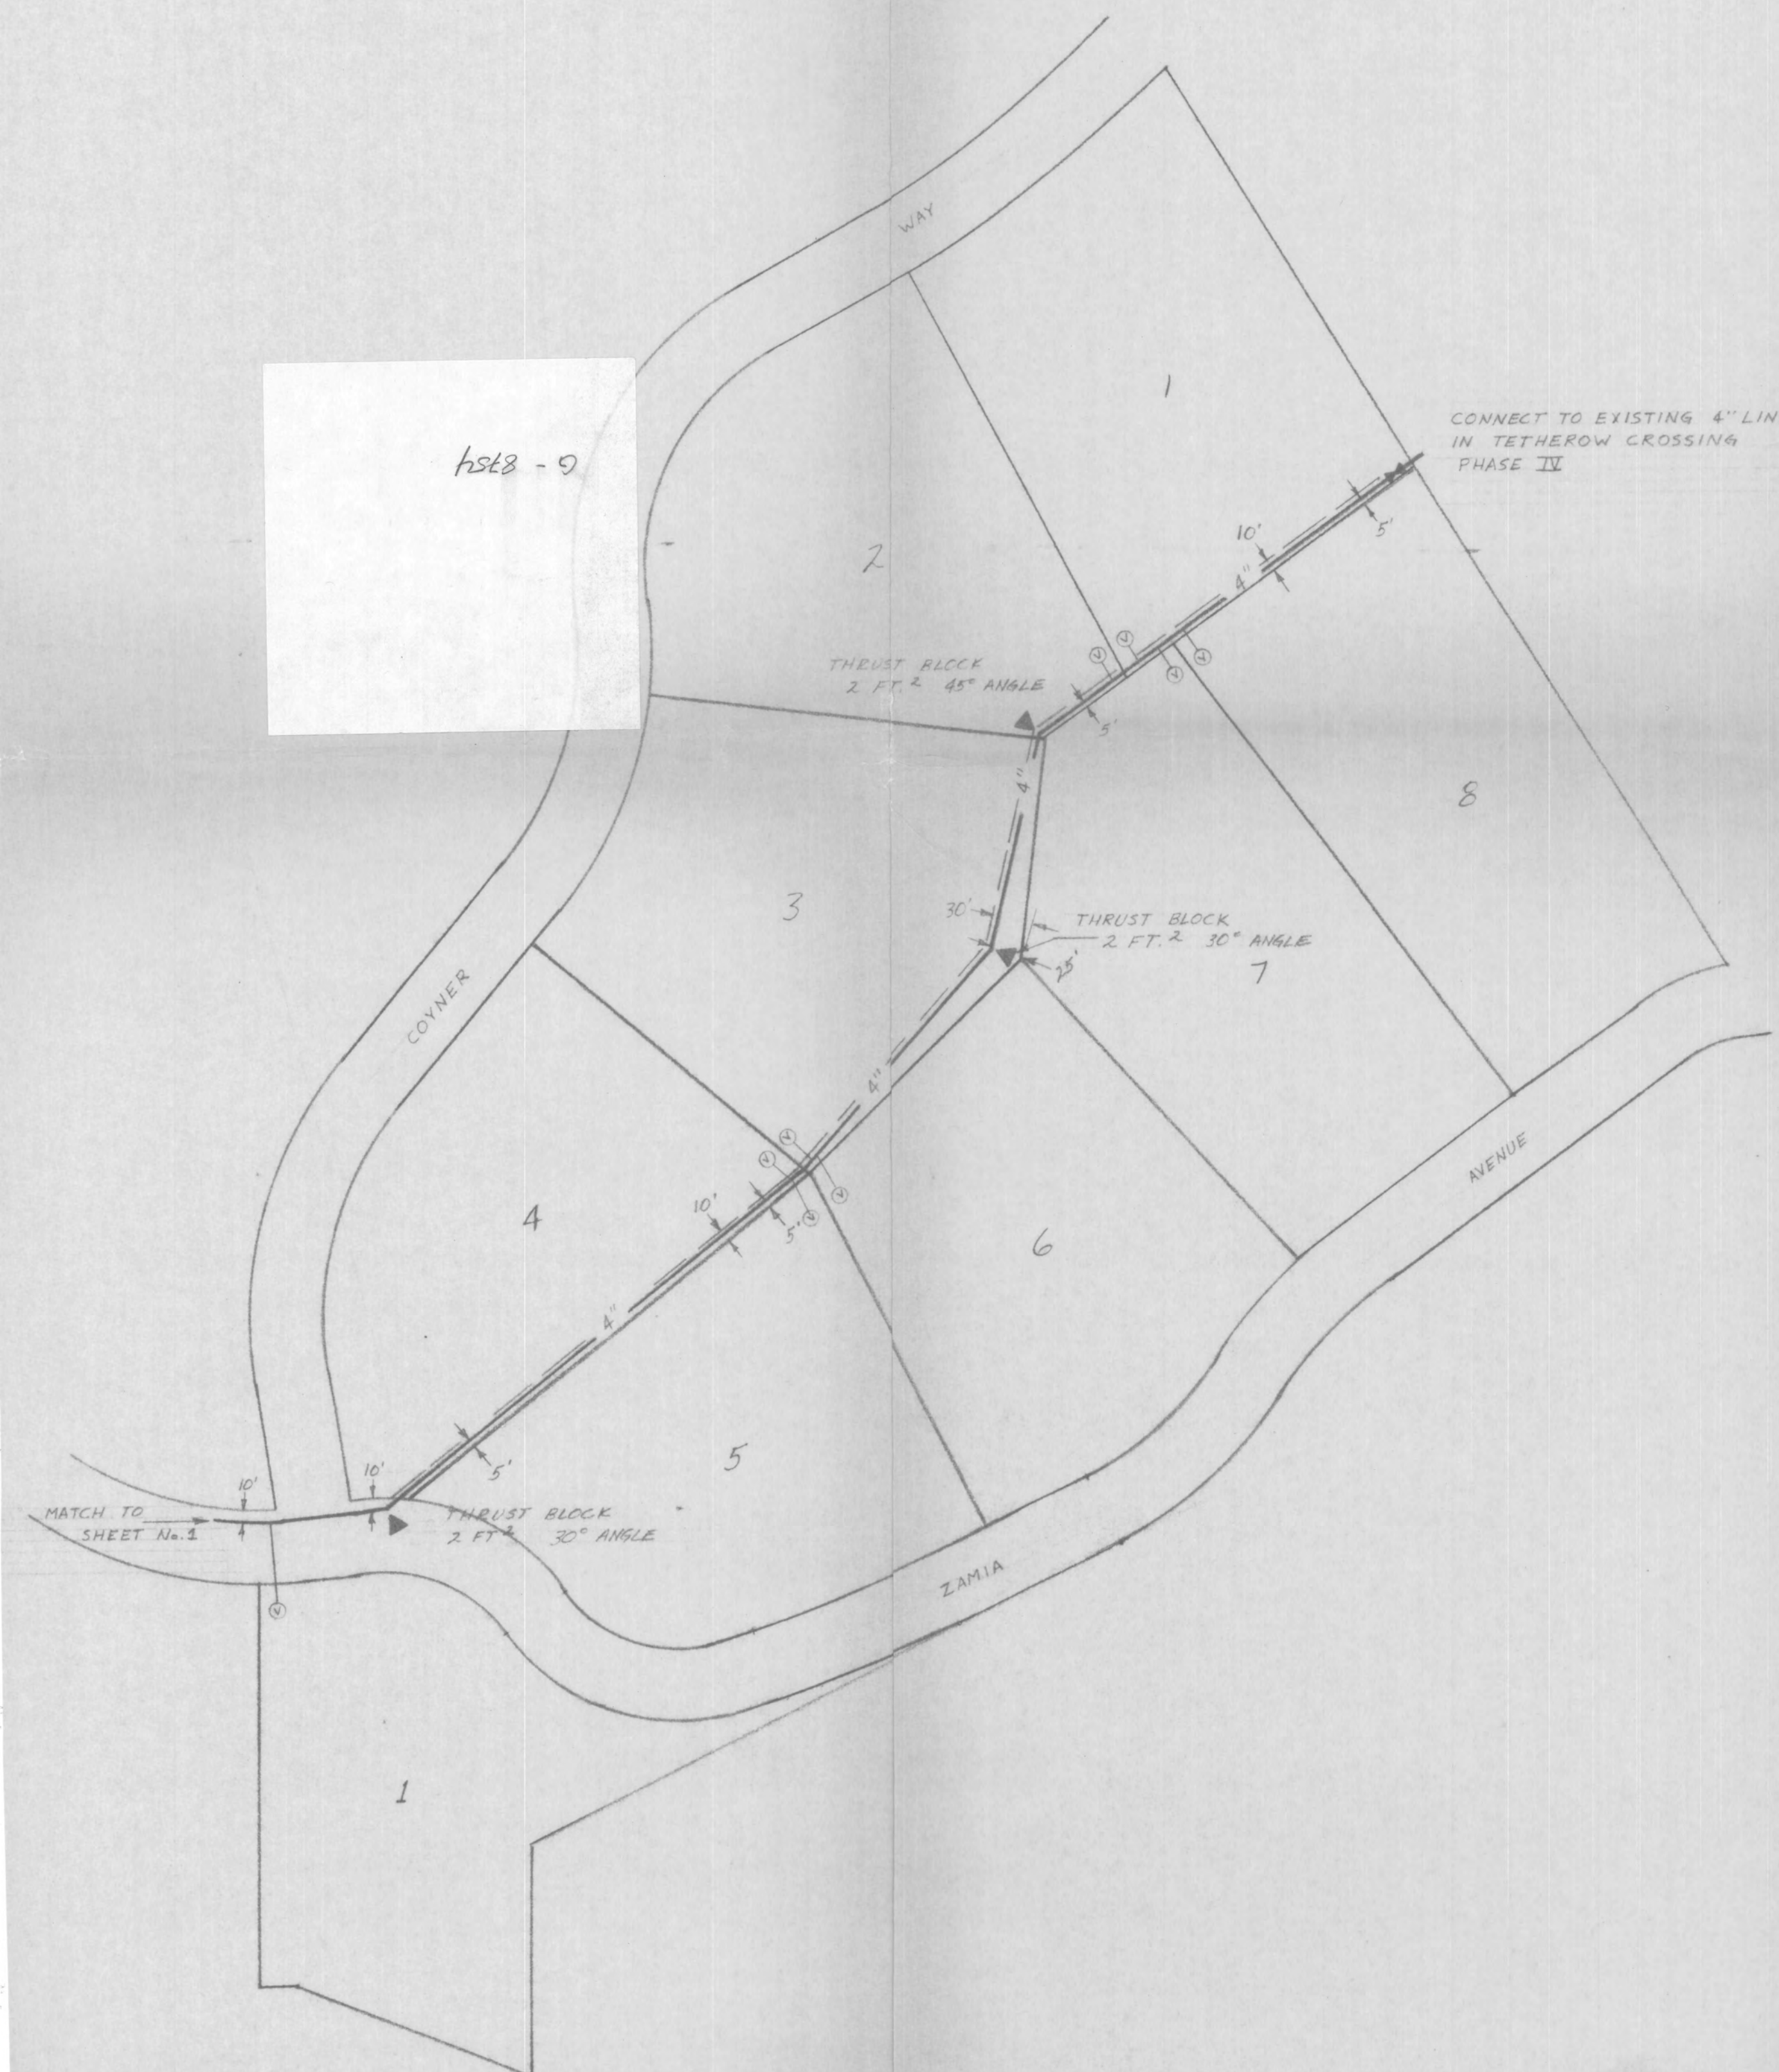


GENERAL NOTES

- (1) TOTAL NUMBER SINGLE FAMILY WATER SERVICES = 39
- (2) SEPTIC TANKS & DRAIN FIELDS CANNOT BE LOCATED NEARER THAN 100 FT. TO WELL OR TO FEET OF WATER LINES
- (3) MINIMUM - 30" COVER OVER PIPE
- (4) ALL VALVES TO BE FITTED WITH A VALVE BOX ASSEMBLY CONSISTING OF THE TOP SECTION, COVER, AND THE EXTENSION SECTION. THE TOP SECTION SHALL BE CAST IRON WITH AN OVERALL LENGTH OF 15 INCHES. INSIDE DIAMETER OF THE BARREL SHALL BE 6 1/8 INCHES. THE EXTENSION STEM SHALL BE STEEL WATER WELL CASING WITH AN OUTSIDE DIAMETER OF 6 INCHES.
- (5) GATE VALVES 2 1/2 INCHES AND SMALLER SHALL BE ALL BRONZE NON-RISING STEM. GATE VALVES 3 INCHES AND LARGER SHALL BE DESIGNED FOR 150 PSI MINIMUM WORKING PRESSURE, NON-RISING STEM, DOUBLE DISC TYPE WITH PARALLEL OR INCLINED SEATS, BOTTOM WEDGING, AND HAVE 2 INCH SQUARE OPERATING NUTS. VALVES SHALL BE DESIGNED FOR THE TYPE OF JOINT USED FOR THE PIPE TO WHICH THE VALVES ARE CONNECTED.

Application No. G-8754
Permit No. G 8258




	NORTHWEST SURVEYS 251 S. 6TH ST. REDMOND, OREGON			
	TETHEROW CROSSING, PHASE II WATER DISTRIBUTION SYSTEM			
	DESIGN BY:	AHK	DATE:	FEB. 1978
	DRWN. BY:	RCC	SCALE:	1" = 100'
CHK. BY:	AHK			
				SHEET No. 2 OF 3

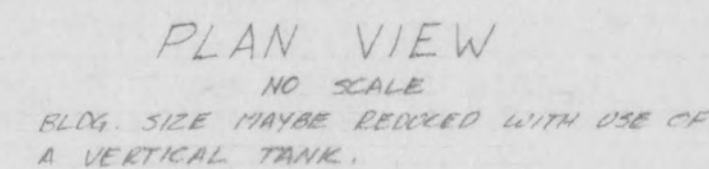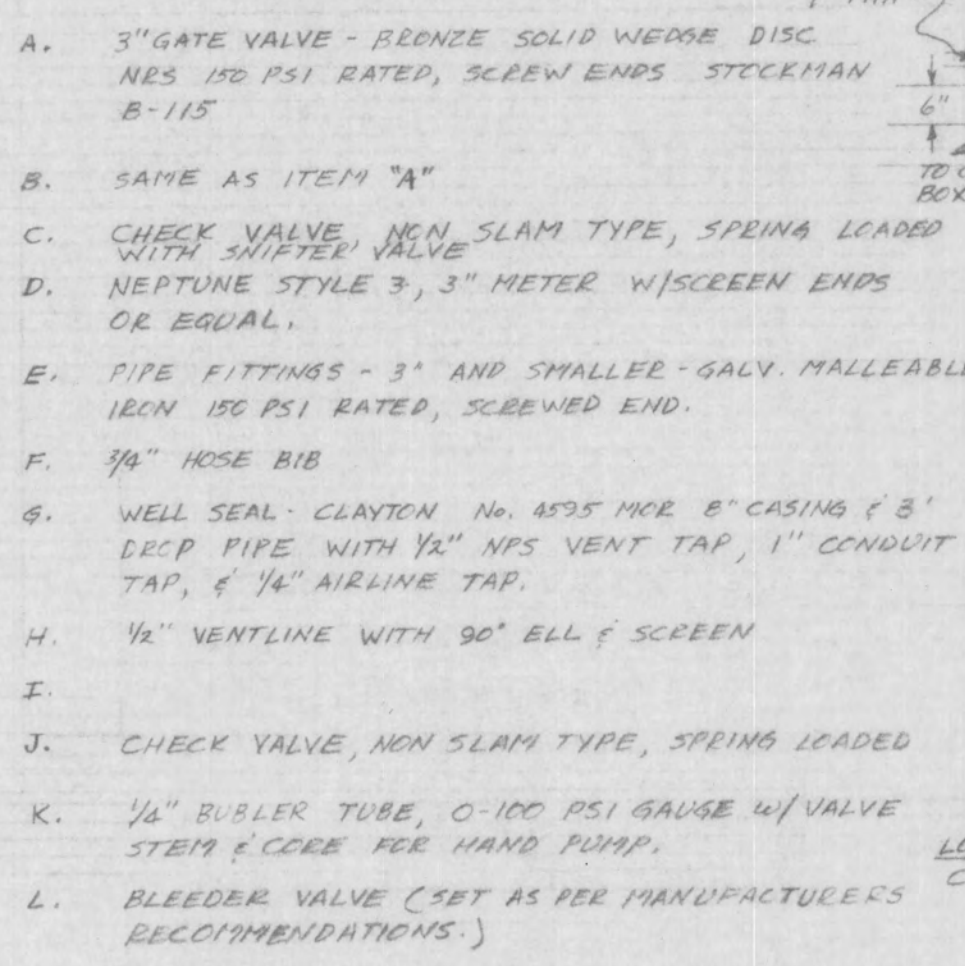

RECEIVED
APR 19 1978
WATER RESOURCES DEPT.
SALEM, OREGON

NOTE AA: WELL PUMP LOCATION AND SIZE SUBJECT TO REVIEW AFTER SUBMISSION OF DRILLER'S LOG TO THE ENGINEER. ANTICIPATE PUMP SIZING IS REDJACKET SST 6-1253A, 10 HP OR EQUAL.

39 SINGLE FAMILY SERVICES - 120GPM @ 190 FEET TDH

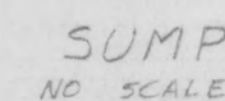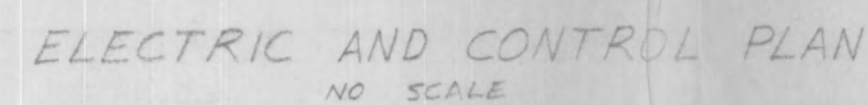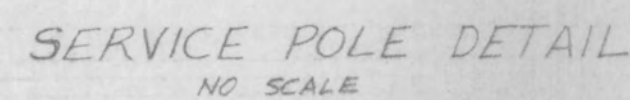

TETHEROW CROSSING PHASE II

IN SEC. 36, AND THE S. 1/2 SEC. 25, T.14S., R. 12E., W.M.

AVION WATER CO. INC.

ENGINEERING DEPT.

9-15-80

DW

LEGEND

4" DOMESTIC MAIN

VALVE
SERVICE
BLOW-OFF
ACCOUNT NO.
WELL




file for an extension



NOTE: EACH ACCOUNT NO. REPRESENTS
A FAMILY UNIT SERVED.

All lots will be served
as needed.

Total: 4 units now
being served

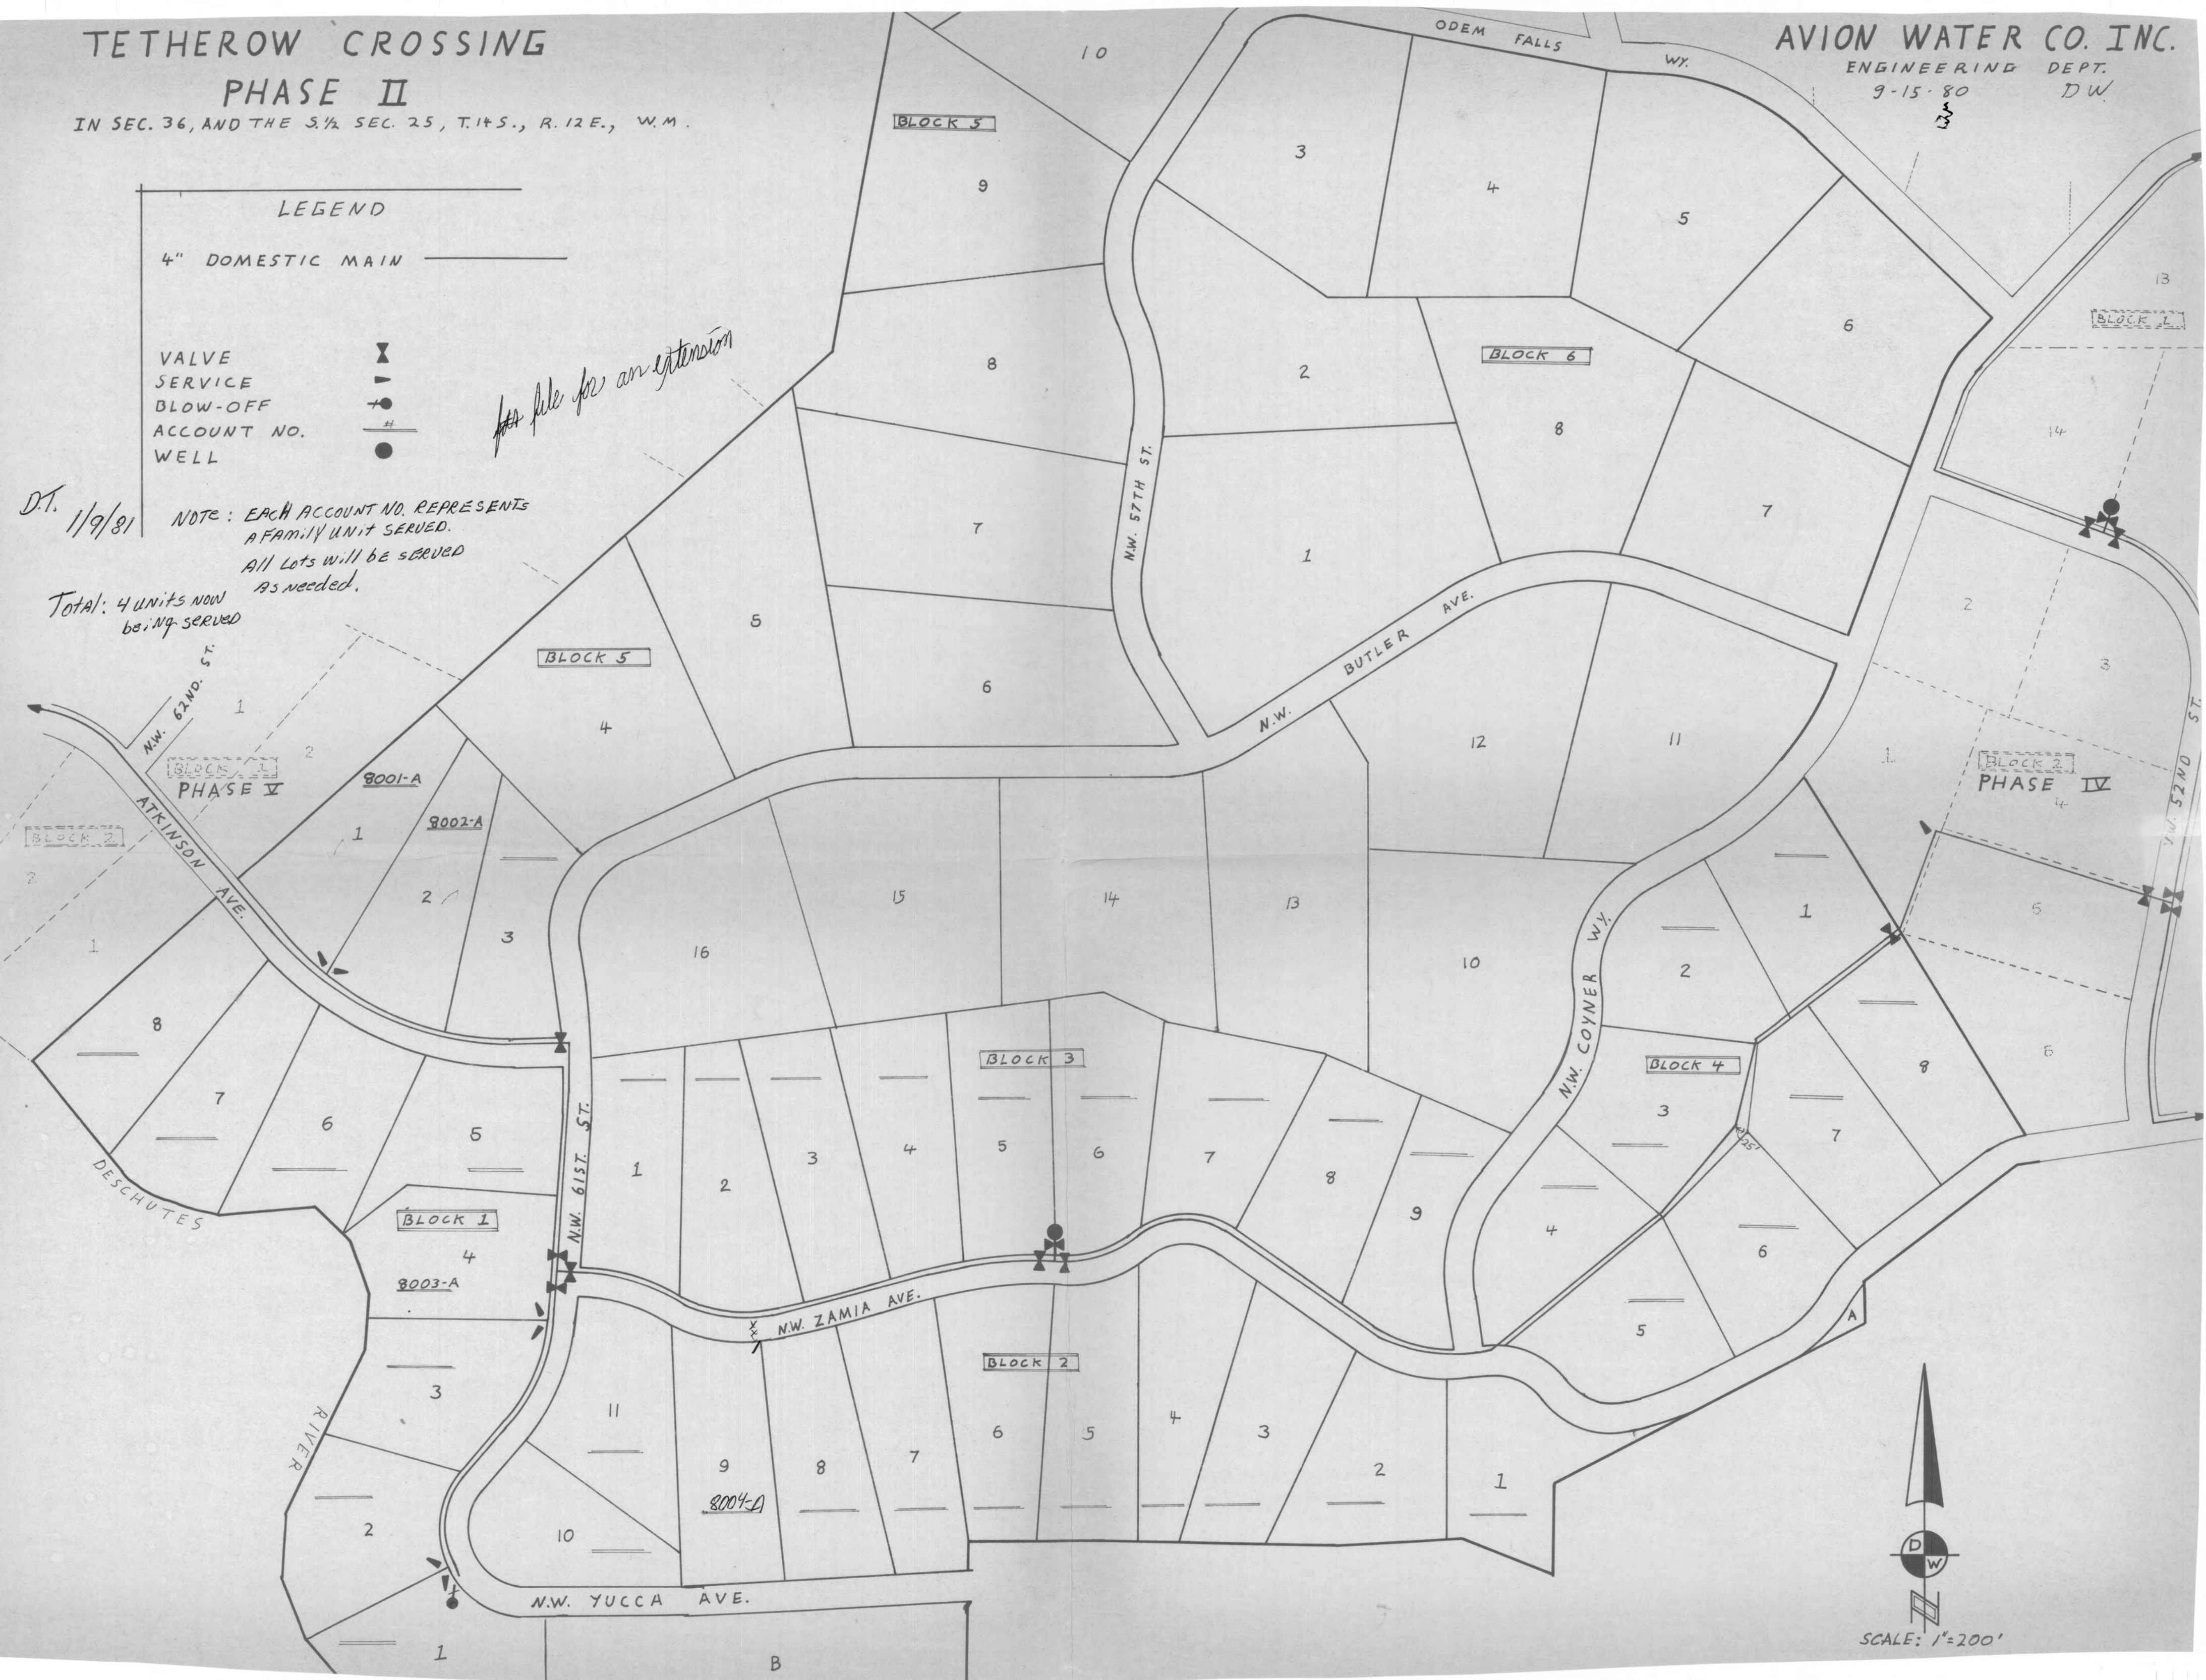

SCALE: 1"=200'

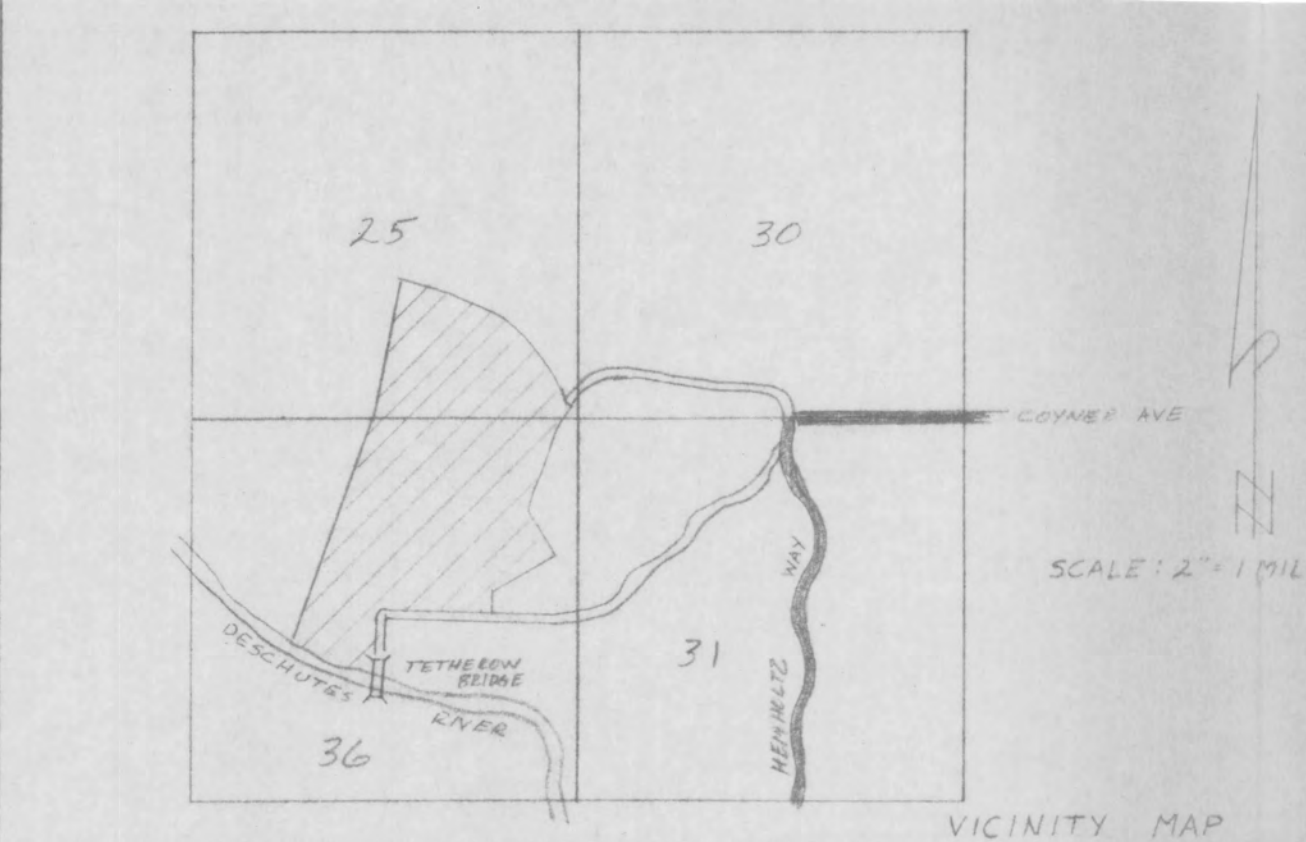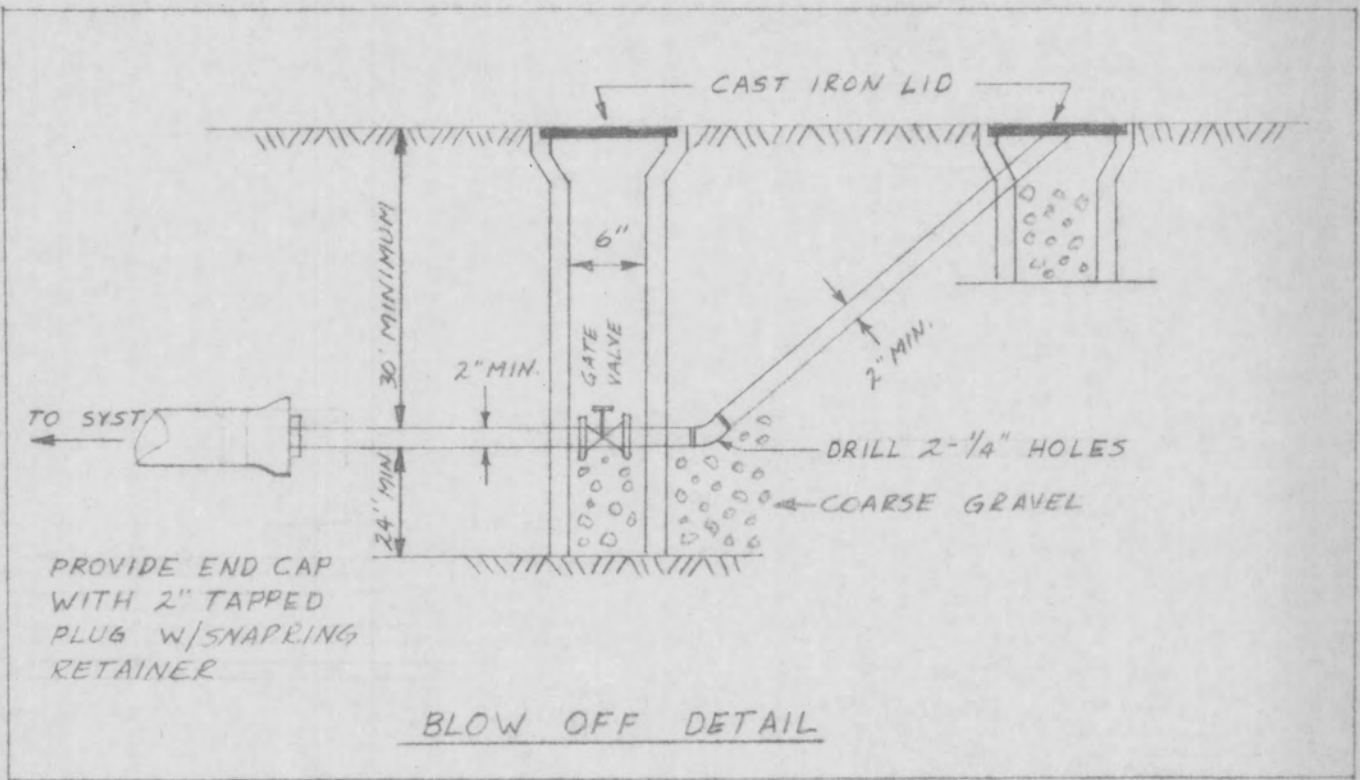

- LEGEND**
- 4" — INDICATES PVC 160 PSI WATER LINE OF SIZE SHOWN
 - X — INDICATES CAST IRON GATE VALVE
 - ⊙ INDICATES 3/4" COPPER OR EQUAL SERVICE LINE WITH STOP & WASTE VALVE. FINAL LOCATION OF SERVICE TO BE DETERMINED AT TIME OF CONSTRUCTION.

Application No. G-8754
Permit No. G 8258

RECEIVED
APR 19 1978
WATER RESOURCES DEPT.
SALEM, OREGON

NORTHWEST SURVEYS 251 S. 6TH ST. REDMOND, OREGON			
TETHEROW CROSSING, PHASE II			
WATER DISTRIBUTION SYSTEM			
DESIGN BY	ANK	DATE	FEB 1978
DWN. BY	RCC	SCALE	1" = 100'
CHK. BY	ANK	SHEET	No. 1 OF 3

TETHEROW CROSSING PHASE II

A SUBDIVISION IN THE S1/2 OF SECTION 25 AND THE N1/2 AND A PORTION OF THE S1/2

SECTION 36, T14S, R12E, WM.

PLAT No. 193

Surveyor's Certificate:


I, Clell Goodwin, first duly sworn, depose and say that I have correctly surveyed and marked, with proper monuments, the lands represented on the plat of "Tetherow Crossing - Phase II" consisting of 221.61 acres and 62 lots. Beginning at the Northeast Corner of Section 36, T14S, R12E WM. thence S 89° 51' 21" W a distance of 572.04 feet to a 3 inch iron pipe marking the Initial Point of the plat and the True Point of Beginning for this description, thence along the arc of a 181.38 foot radius curve which has a central angle of 23° 37' 12" and a chord which bears S 32° 50' 37" W a distance of 74.24 feet, thence S 21° 02' 01" W a distance of 614.29 feet, thence along the arc of a 657.08 foot radius curve which has a central angle of 19° 38' 44" and a chord which bears S 30° 51' 23" W a distance of 224.20 feet, thence S 49° 19' 15" E a distance of 60.00 feet, thence S 31° 45' 14" E a distance of 924.77 feet, thence S 81° 29' 35" W a distance of 50.00 feet, thence S 53° 20' 05" W a distance of 394.45 feet, thence S 1° 17' 42" E a distance of 86.33 feet, thence S 63° 19' 15" W a distance of 719.49 feet, thence S 0° 30' 55" W a distance of 186.70 feet, thence N 68° 21' 21" W a distance of 203.87 feet, thence S 87° 03' 04" W a distance of 264.37 feet, thence N 88° 33' 34" W a distance of 475.10 feet, thence S 89° 43' 47" W a distance of 281.01 feet, thence S 0° 31' 00" W a distance of 449.73 feet more or less to the centerline of the Deschutes River, thence following said centerline downstream N 83° 16' 36" W a distance of 879.68 feet, thence S 82° 47' 53" W a distance of 160.00 feet, thence along the arc of a bend in the river which has a radius of 343.03 feet, a central angle of 132° 29' 30" and a chord which bears N 30° 57' 21" W a distance of 627.94 feet; thence N 26° 53' 02" E a distance of 241.05 feet, thence along the arc of a bend in the river which has a radius of 264.60 feet, a central angle of 71° 31' 58" and a chord which bears N 19° 15' 18" W a distance of 309.30 feet; thence S 83° 59' 19" W a distance of 191.69 feet, thence along the arc of a bend in the river which has a radius of 427.33 feet, a central angle of 44° 56' 08" and a chord which bears N 57° 47' 40" W a distance of 326.62 feet; thence along the arc of a bend in the river which has a radius of 608.97 feet, a central angle of 18° 08' 13" and a chord which bears N 36° 40' 06" W a distance of 191.96 feet; thence leaving the centerline of the Deschutes River on a line bearing N 49° 13' 11" E a distance of 2187.38 feet, thence N 11° 07' 12" E a distance of 798.66 feet, thence N 25° 41' 32" E a distance of 622.78 feet, thence along the arc of a 180.00 foot radius curve which has a central angle of 27° 11' 21" and a chord which bears S 49° 19' 55" E a distance of 84.62 feet, thence S 62° 55' 34" E a distance of 47.73 feet, thence along the arc of a 320.00 foot radius curve which has a central angle of 31° 56' 00" and a chord which bears S 46° 57' 33" E a distance of 176.05 feet, thence S 30° 59' 34" E a distance of 475.32 feet, thence S 19° 44' 11" E a distance of 60.00 feet, thence along the arc of a 119.29 foot radius curve which has a central angle of 30° 15' 52" and a chord which bears N 85° 23' 45" E a distance of 62.28 feet, thence S 79° 28' 19" E a distance of 641.85 feet, thence S 88° 33' 46" E a distance of 88.22 feet, thence along the arc of a 470.00 foot radius curve which has a central angle of 42° 36' 07" and a chord which bears S 67° 15' 44" E a distance of 341.47 feet, thence S 45° 57' 40" E a distance of 530.53 feet, thence S 44° 39' 13" W a distance of 89.40 feet to the True Point of Beginning.

REGISTERED
PROFESSIONAL
LAND SURVEYOR

Clell Goodwin

OREGON
JULY 30 1978
CLELL GOODWIN
1078Dated this 25 day of APRIL, 1978.Subscribed and sworn before me this 25 day of APRIL, 1978.Notary Public for the State of Oregon Richard ClarkMy commission expires March 16, 1982

EASEMENT DETAIL

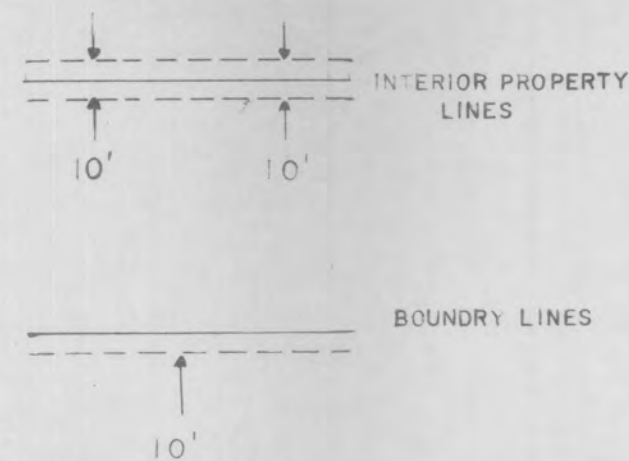

ALL STREET R/W ARE 60' UNLESS OTHERWISE SHOWN

BLDG. SETBACK IS 50'

DEDICATION:

Be it known that we, William W. Durfee and Bernice G. Durfee, are the owners of the lands shown hereon and have caused said lands to be surveyed and platted into streets and lots as shown, and do hereby submit this plat for approval and record. We do hereby dedicate to the use of the public forever all streets on this plat of "Tetherow Crossing, Phase II," henceforth to be so known.

William W. Durfee
William W. Durfee

Bernice G. Durfee
Bernice G. Durfee

ACKNOWLEDGEMENT:

On this 9 day of May, 1978, before me appeared William W. Durfee and Bernice G. Durfee, to me known to be the identical persons described in and who executed the foregoing dedication and acknowledged to me that they executed the same freely and voluntarily for the purpose therein named.

Subscribed and sworn before me this 9 day of May, 1978

My commission expires March 16, 1982 Richard Clark
Notary Public

APPROVALS:

DIRECTOR OF PUBLIC WORKS Don A. Cabell DATE 5/26/78
COUNTY PLANNING COMMISSION Don E. Menden DATE 6-7-78
COUNTY PLANNING DIRECTOR John W. Bodtner DATE 6-5/78
COUNTY SURVEYOR John W. Durfee DATE 4/25/78
COUNTY COMMISSIONER Thos. A. Young DATE 6/7/78
COUNTY COMMISSIONER Bob McManamy DATE 6/7/78
COUNTY COMMISSIONER _____ DATE _____

I hereby certify that all Advalorem taxes, special assessments, fees and other charges required by law to be placed on the 197_ - 197_ tax roll which became a lien on this subdivision or will become a lien during this calendar year but not yet certified to the tax collector for collection have been paid to me.


County Assessor Don A. Cabell Dated _____

I hereby certify that all taxes are paid to this date.

County Treasurer and Tax Collector Richard Clark
Dated 5-8-78


INDEX MAP
FOR
TETHEROW CROSSING PHASE II

Application No. G 8754
Permit No. G 8258

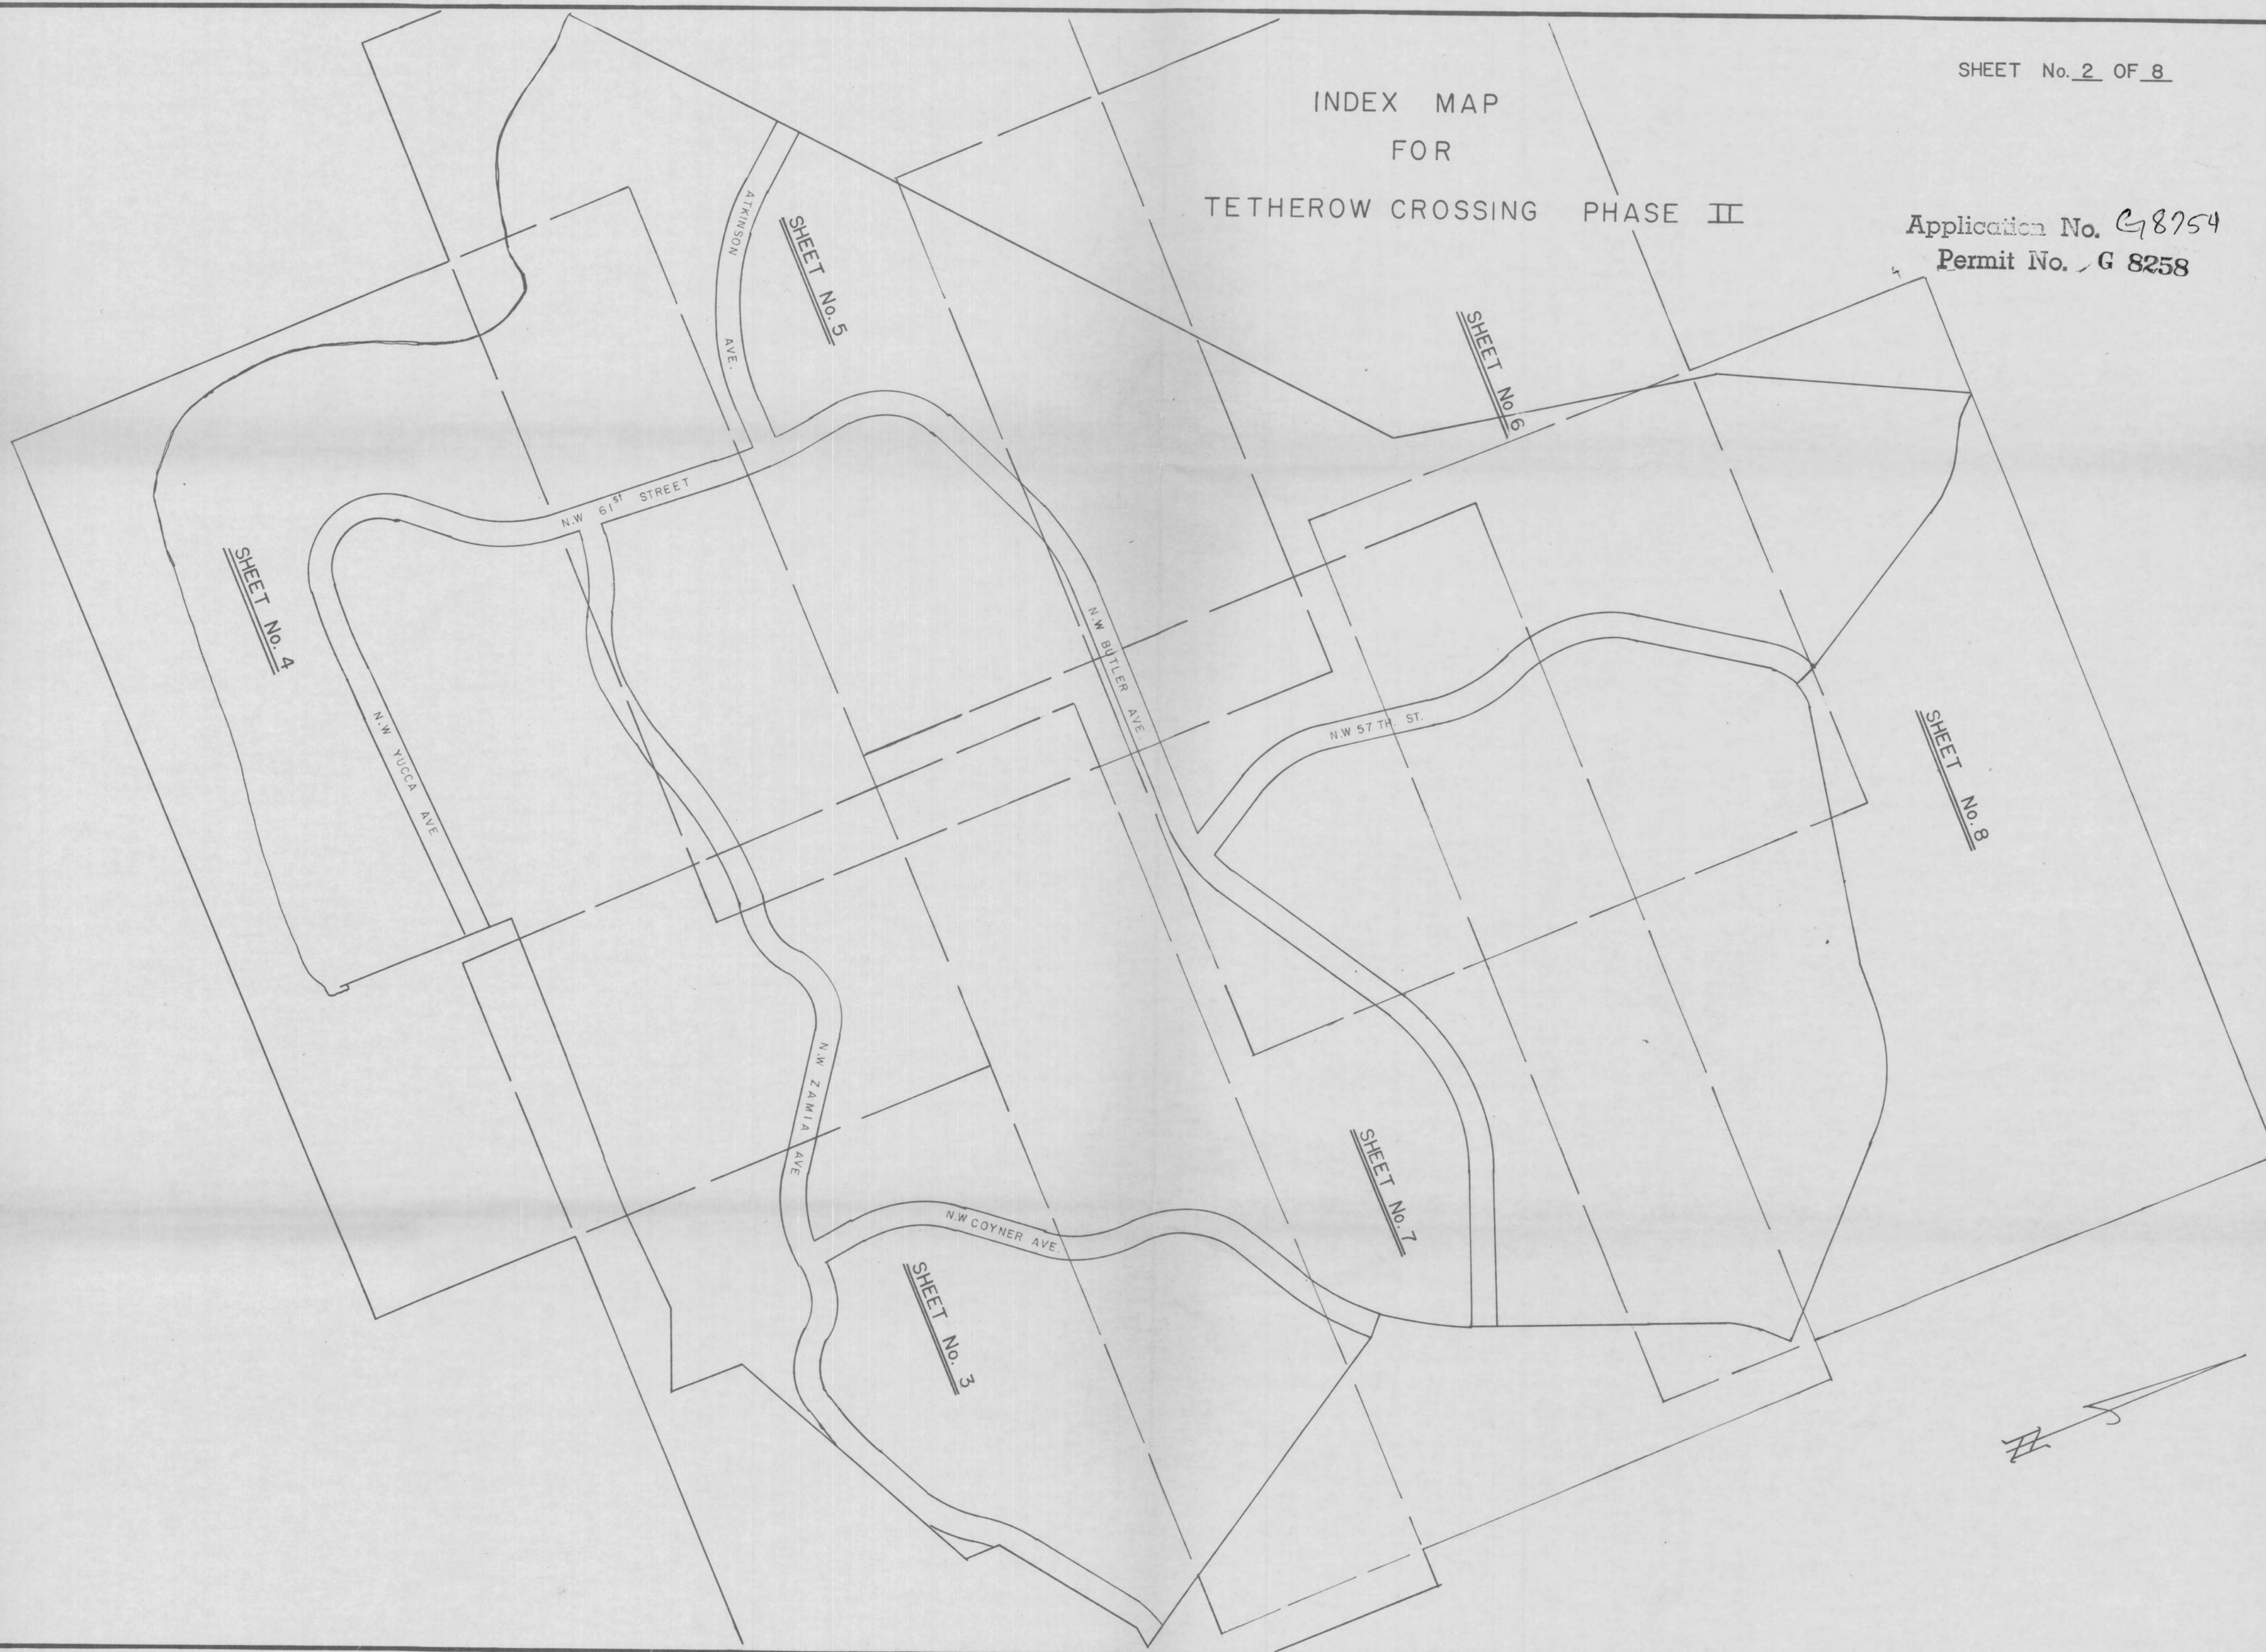


TETHEROW CROSSING PHASE II
SHEET No. 3 OF 8

Application No. G8754
Permit No. /G 8258

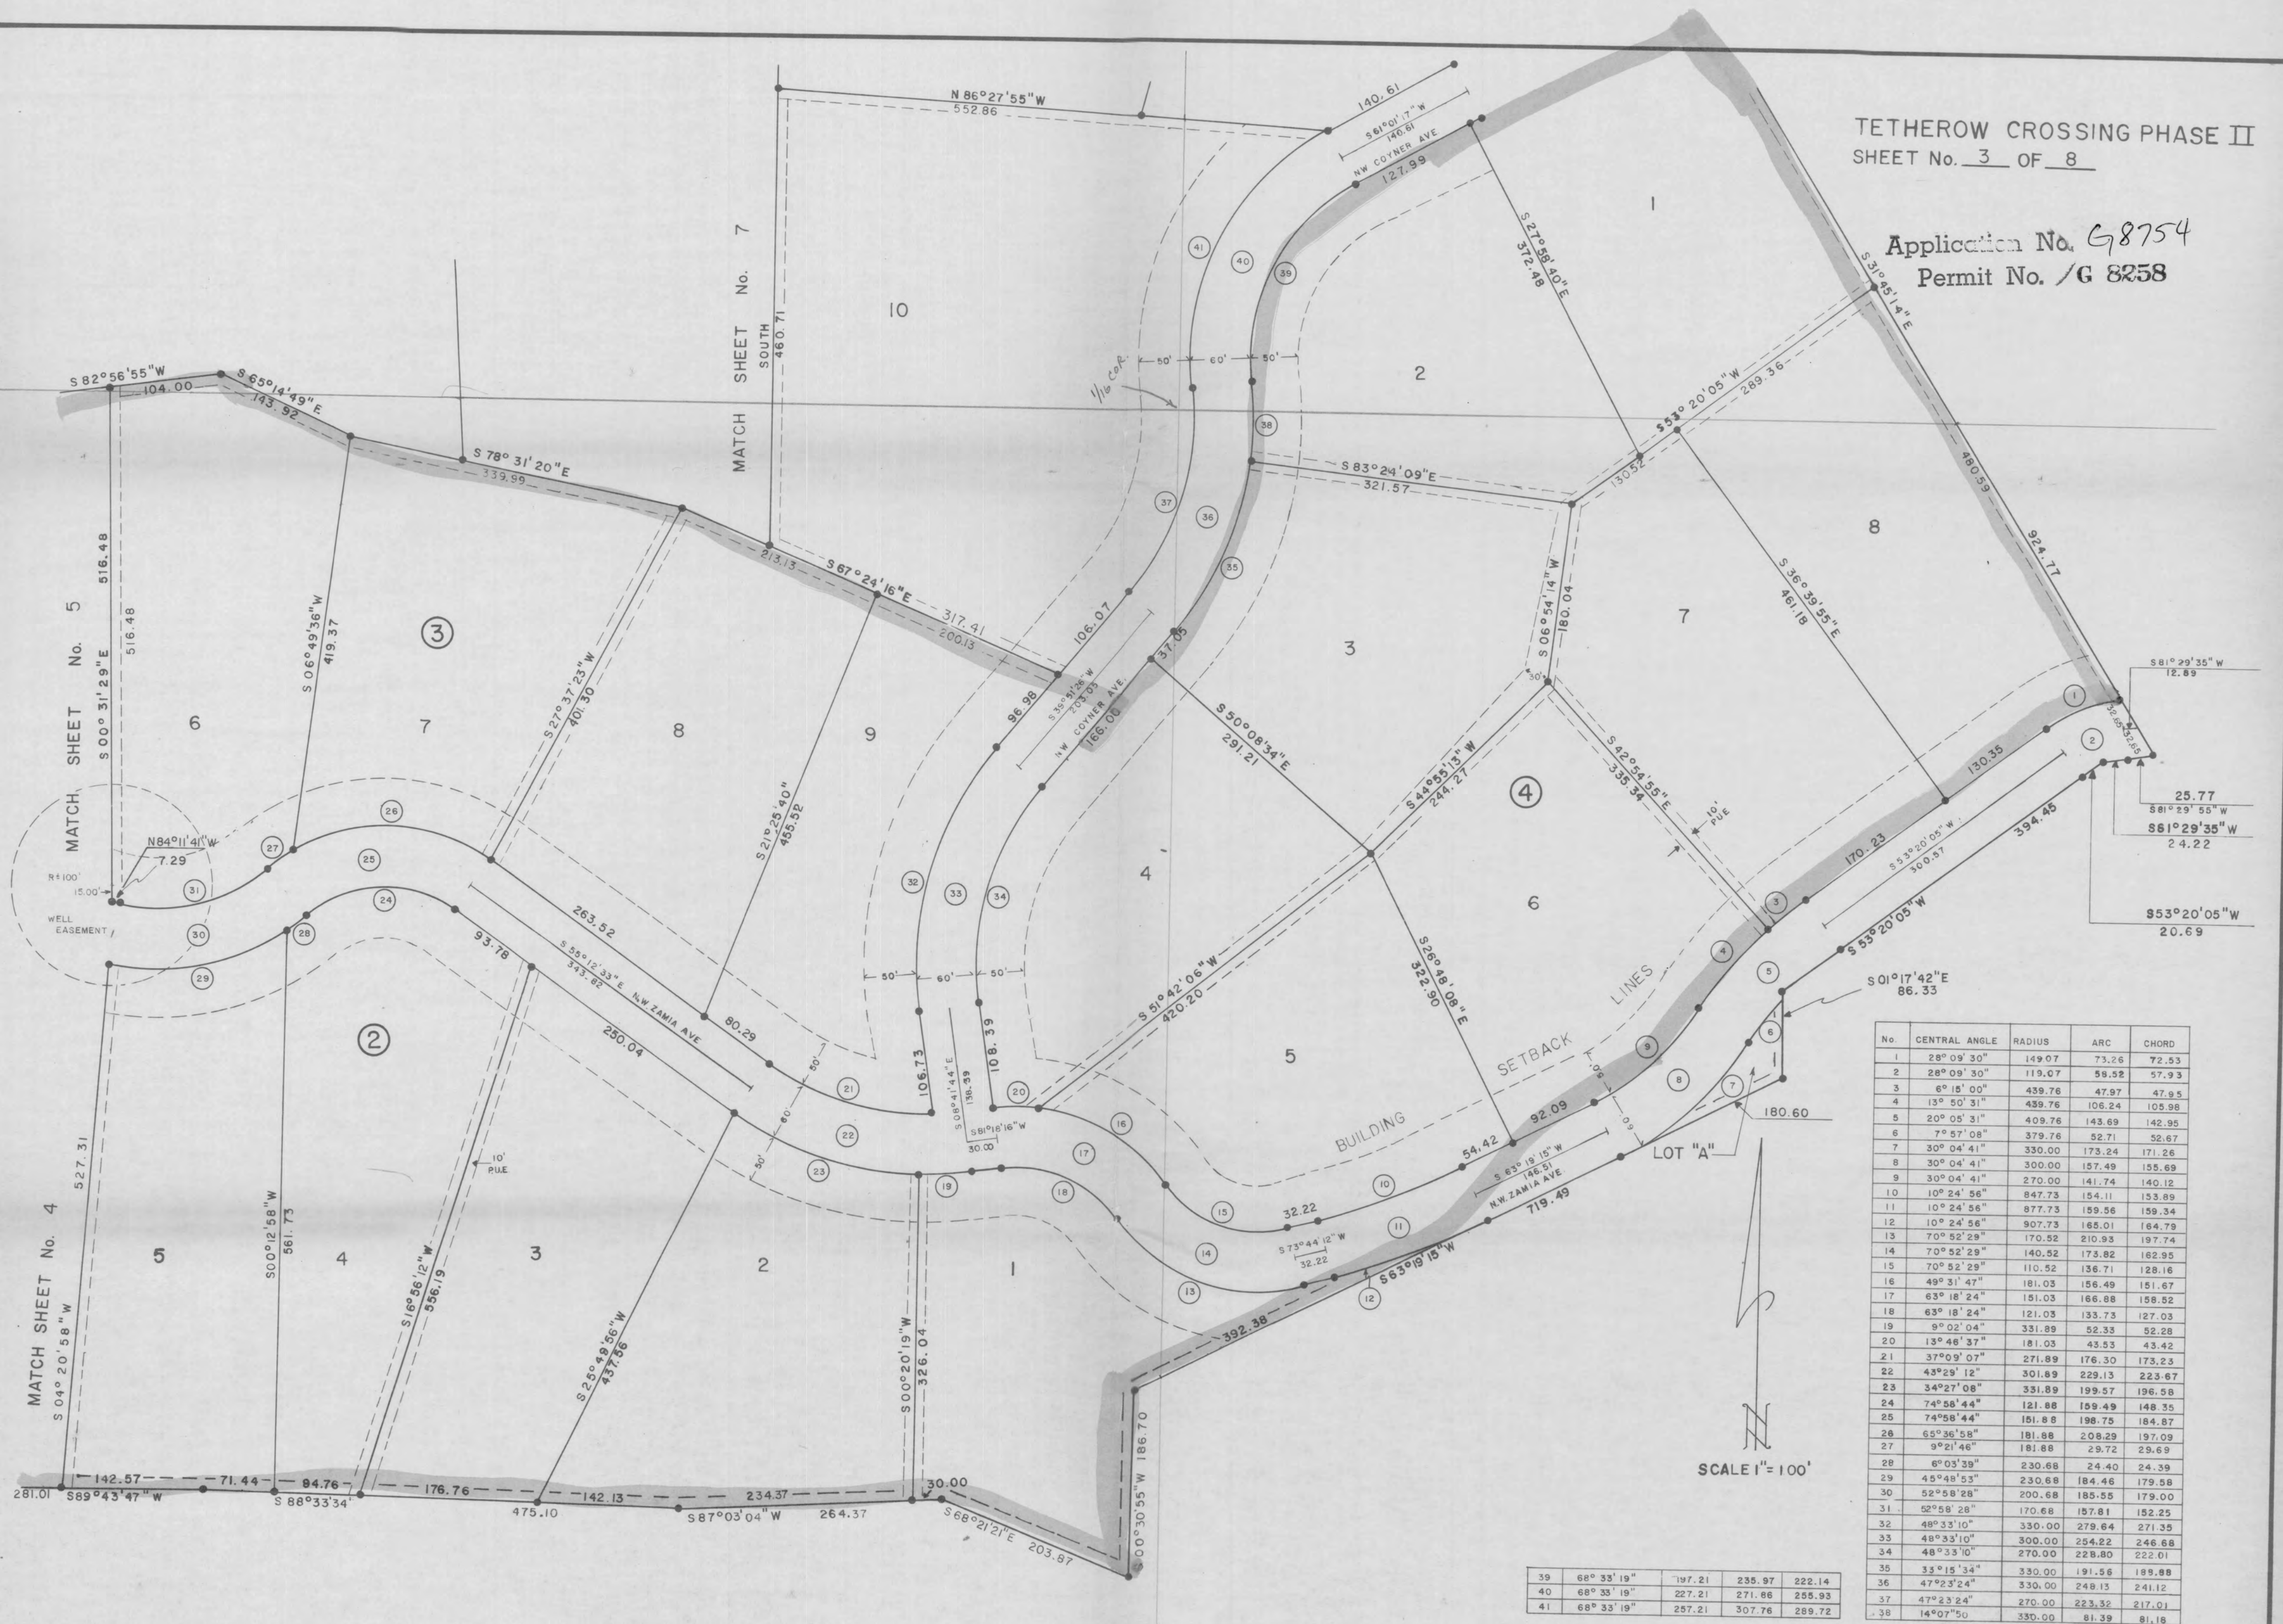

TETHEROW CROSSING PHASE II
SHEET No. 4 OF 8

Application No. **G 8754**
Permit No. **G 8258**

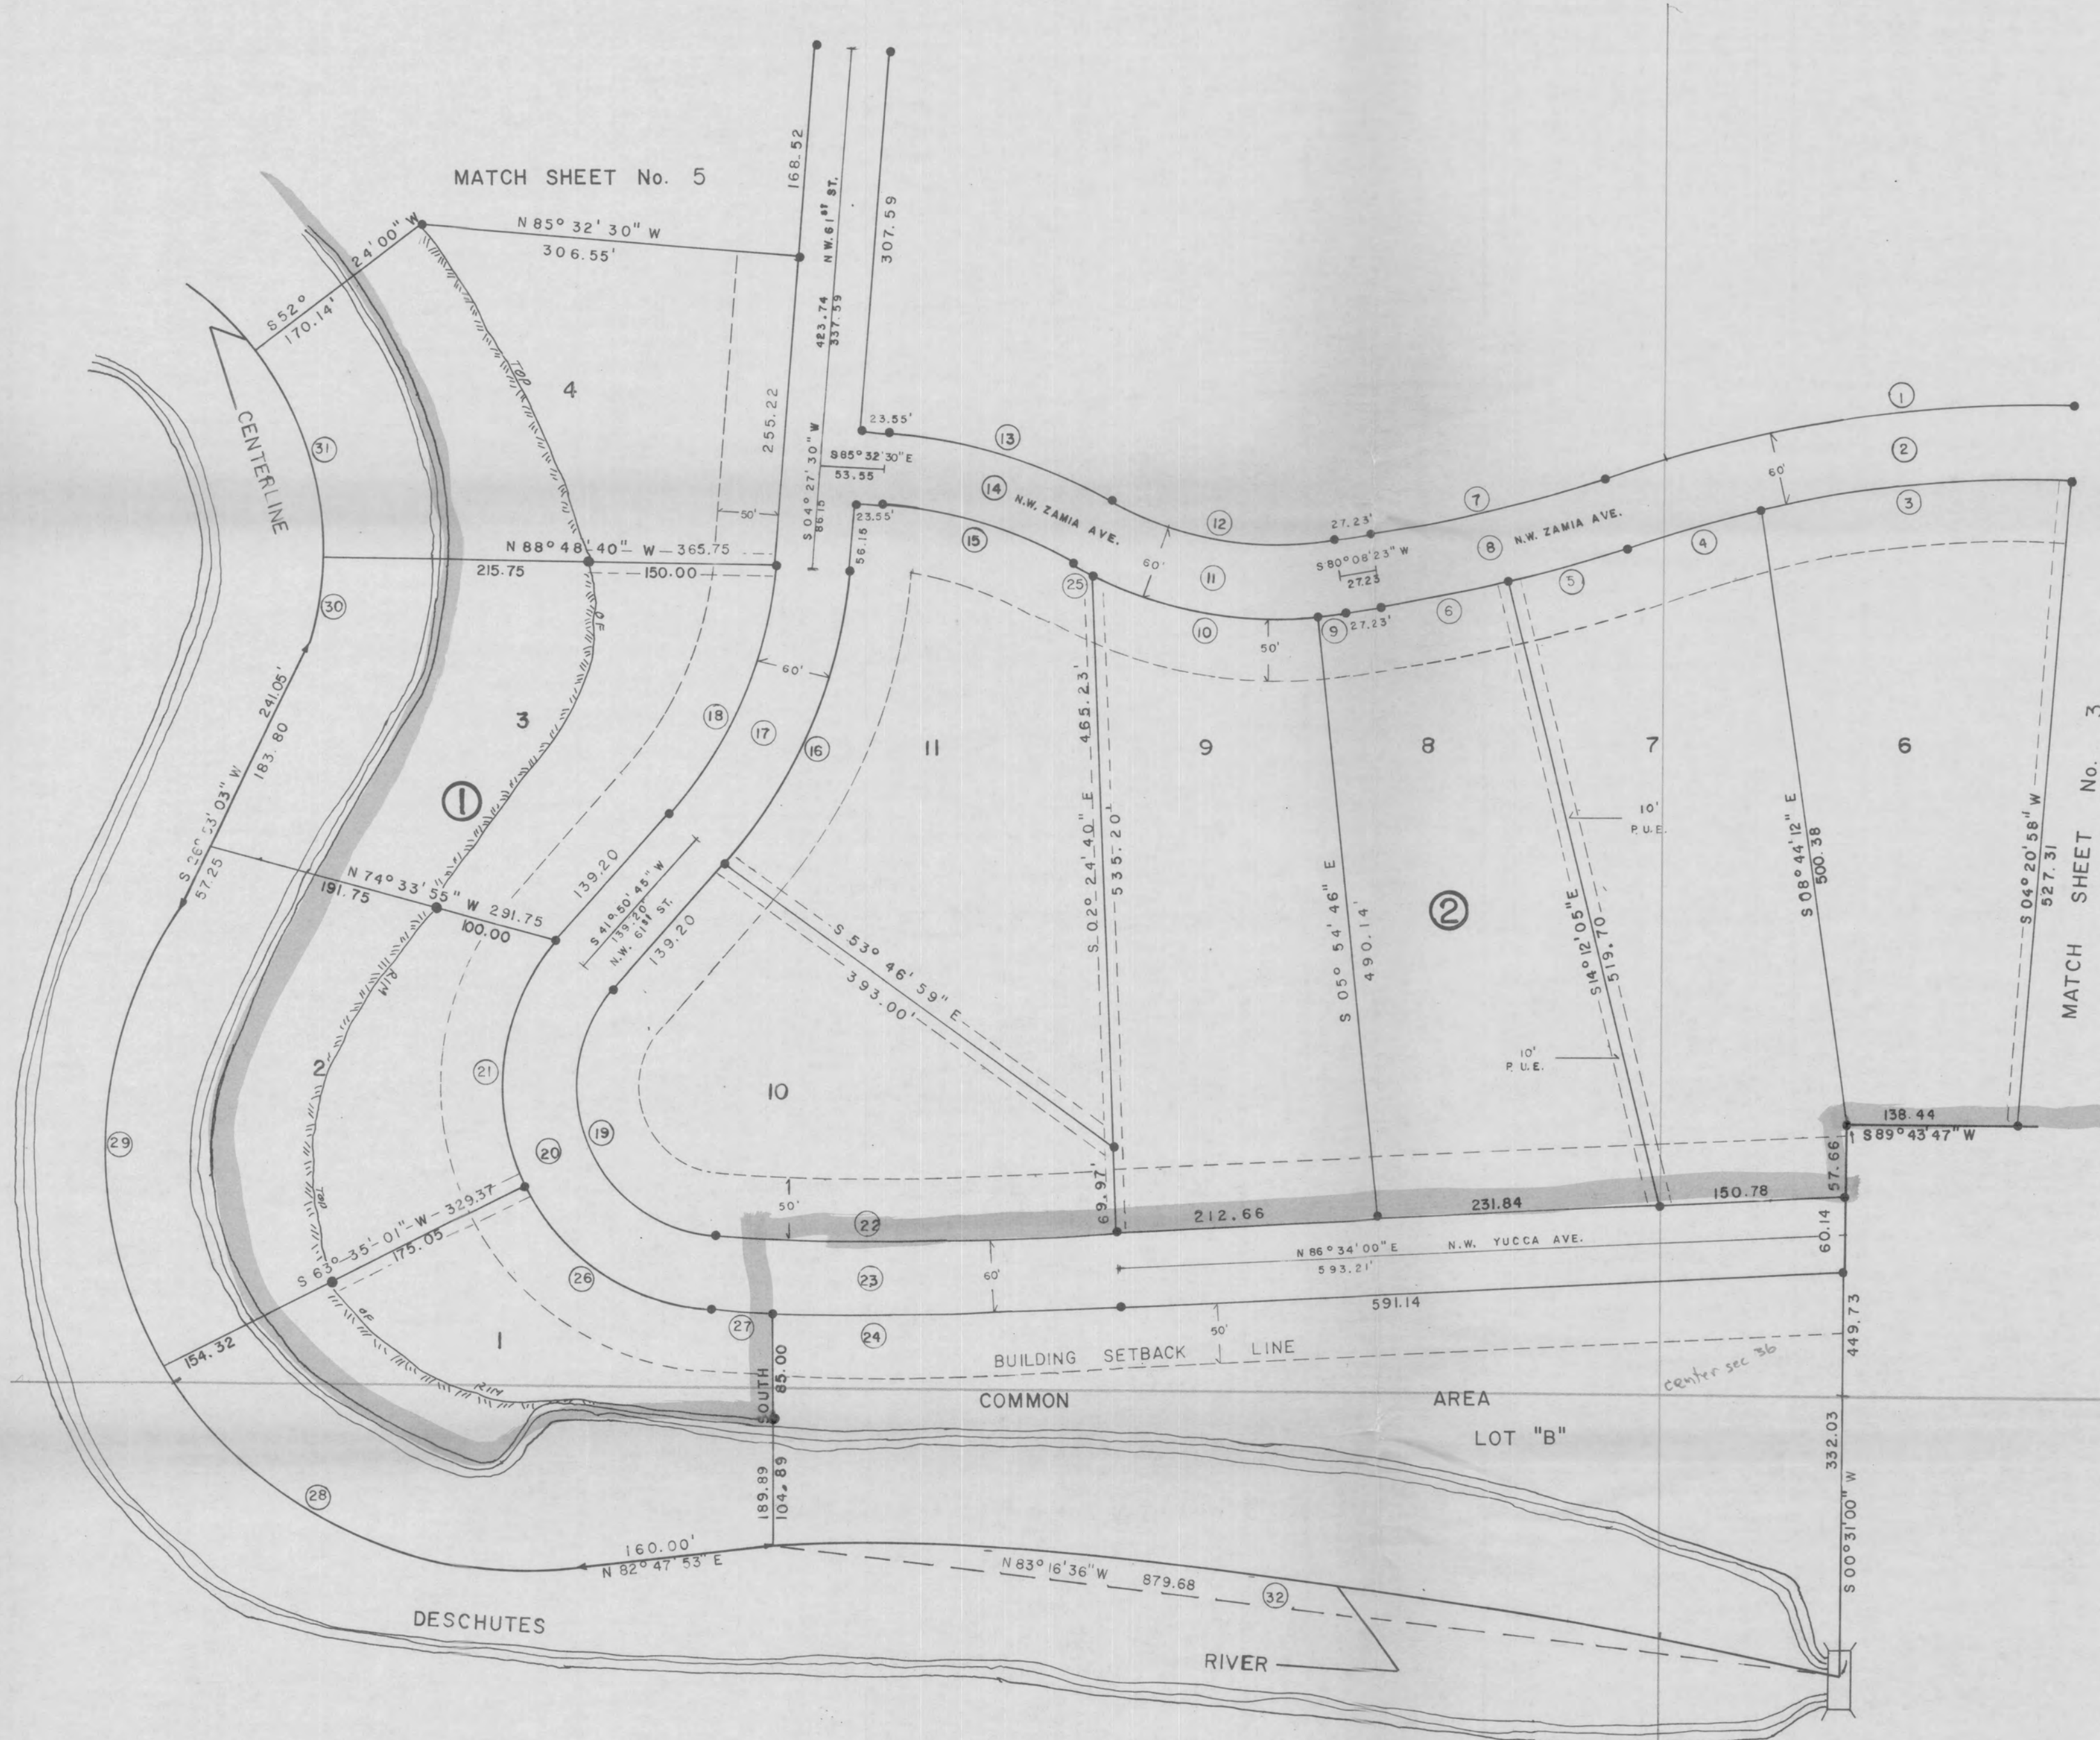


NO	CENTRAL ANGLE	RADIUS	ARC	CHORD
1	16° 57' 02"	1321.39	390.92	389.50
2	16° 57' 02"	1291.39	382.05	380.66
3	11° 40' 02"	1261.39	256.86	256.42
4	5° 09' 05"	1261.39	113.41	113.37
5	3° 55' 29"	1418.40	97.16	97.14
6	4° 20' 27"	1418.40	107.46	107.44
7	8° 15' 56"	1358.40	195.96	195.79
8	8° 15' 56"	1358.40	200.29	200.12
9	3° 56' 52"	330.00	22.74	22.73
10	33° 00' 34"	330.00	190.12	187.50
11	40° 15' 19"	300.00	210.78	206.47
12	40° 15' 19"	270.00	189.70	185.82
13	25° 56' 11"	415.73	188.19	186.59
14	25° 56' 11"	385.73	174.61	173.12
15	25° 56' 11"	355.73	161.03	159.66
16	37° 23' 14"	399.43	260.64	256.04
17	37° 23' 14"	369.43	241.07	236.81
18	37° 23' 14"	339.43	221.49	217.58
19	128° 55' 44"	120.00	270.03	216.56
20	128° 55' 44"	150.00	337.54	270.70
21	68° 15' 44"	180.00	214.45	201.99
22	6° 21' 01"	2975.24	329.76	329.59
23	6° 21' 01"	3005.24	333.08	332.91
24	5° 24' 41"	3035.24	286.67	286.56
25	3° 17' 53"	330.00	19.00	18.99
26	6° 03' 39"	180.00	190.59	181.81
27	0° 56' 20"	3035.24	49.74	49.74
28	66° 30' 26"	343.03	398.18	376.20
29	65° 59' 04"	343.03	395.05	373.58
30	15° 19' 60"	264.60	70.81	70.60
31	38° 46' 41"	264.60	179.08	175.68
32	7° 04' 55"	7121.49	880.24	879.68

TETHEROW CROSSING PHASE II
SHEET No. 5 OF 8

Application No. G8754
Permit No. G 8258

No.	CENTRAL ANGLE	RADIUS	ARC	CHORD
1	23° 38' 29"	507.81	209.53	208.05
2	23° 38' 29"	477.81	197.15	195.76
3	23° 38' 29"	447.81	184.78	183.47
4	20° 11' 30"	230.00	81.05	80.64
5	54° 30' 37"	230.00	218.82	210.66
6	74° 42' 07"	200.00	260.76	242.68
7	74° 42' 07"	170.00	221.65	206.28
8	7° 14' 10"	1153.25	145.65	145.55
9	6° 33' 08"	1123.25	128.46	128.39
10	4° 56' 47"	1093.25	94.38	94.35
11	13° 42' 31"	595.29	142.43	142.09
12	16° 05' 03"	655.29	183.95	183.35
13	21° 08' 32"	655.29	241.81	240.44
14	50° 07' 39"	625.29	547.06	529.78
15	26° 03' 09"	595.29	270.68	268.36
16	10° 21' 59"	595.29	107.70	107.58
17	12° 54' 04"	655.29	147.55	147.24
18	5° 01' 42"	1093.25	95.95	95.92
19	6° 34' 05"	1123.25	128.76	128.69
20	5° 53' 03"	1153.25	118.44	118.38
21	25° 56' 11"	415.73	188.19	186.59
22	40° 15' 19"	270.00	189.70	185.82
23	2° 07' 45"	1358.40	50.48	50.48
24	6° 08' 11"	1358.40	145.49	145.42
25	6° 51' 54"	1321.39	158.32	158.23
26	8° 19' 20"	1321.39	191.93	191.76
27	17° 25' 17"	264.60	80.45	80.14
28	2° 00' 00"	427.33	14.92	14.92
29	35° 31' 08"	427.33	264.91	260.69
30	1° 45' 49"	1321.39	40.67	40.67
31	7° 25' 00"	427.33	55.32	55.28
32	18° 08' 13"	608.97	192.77	191.96


SCALE: 1" = 100'

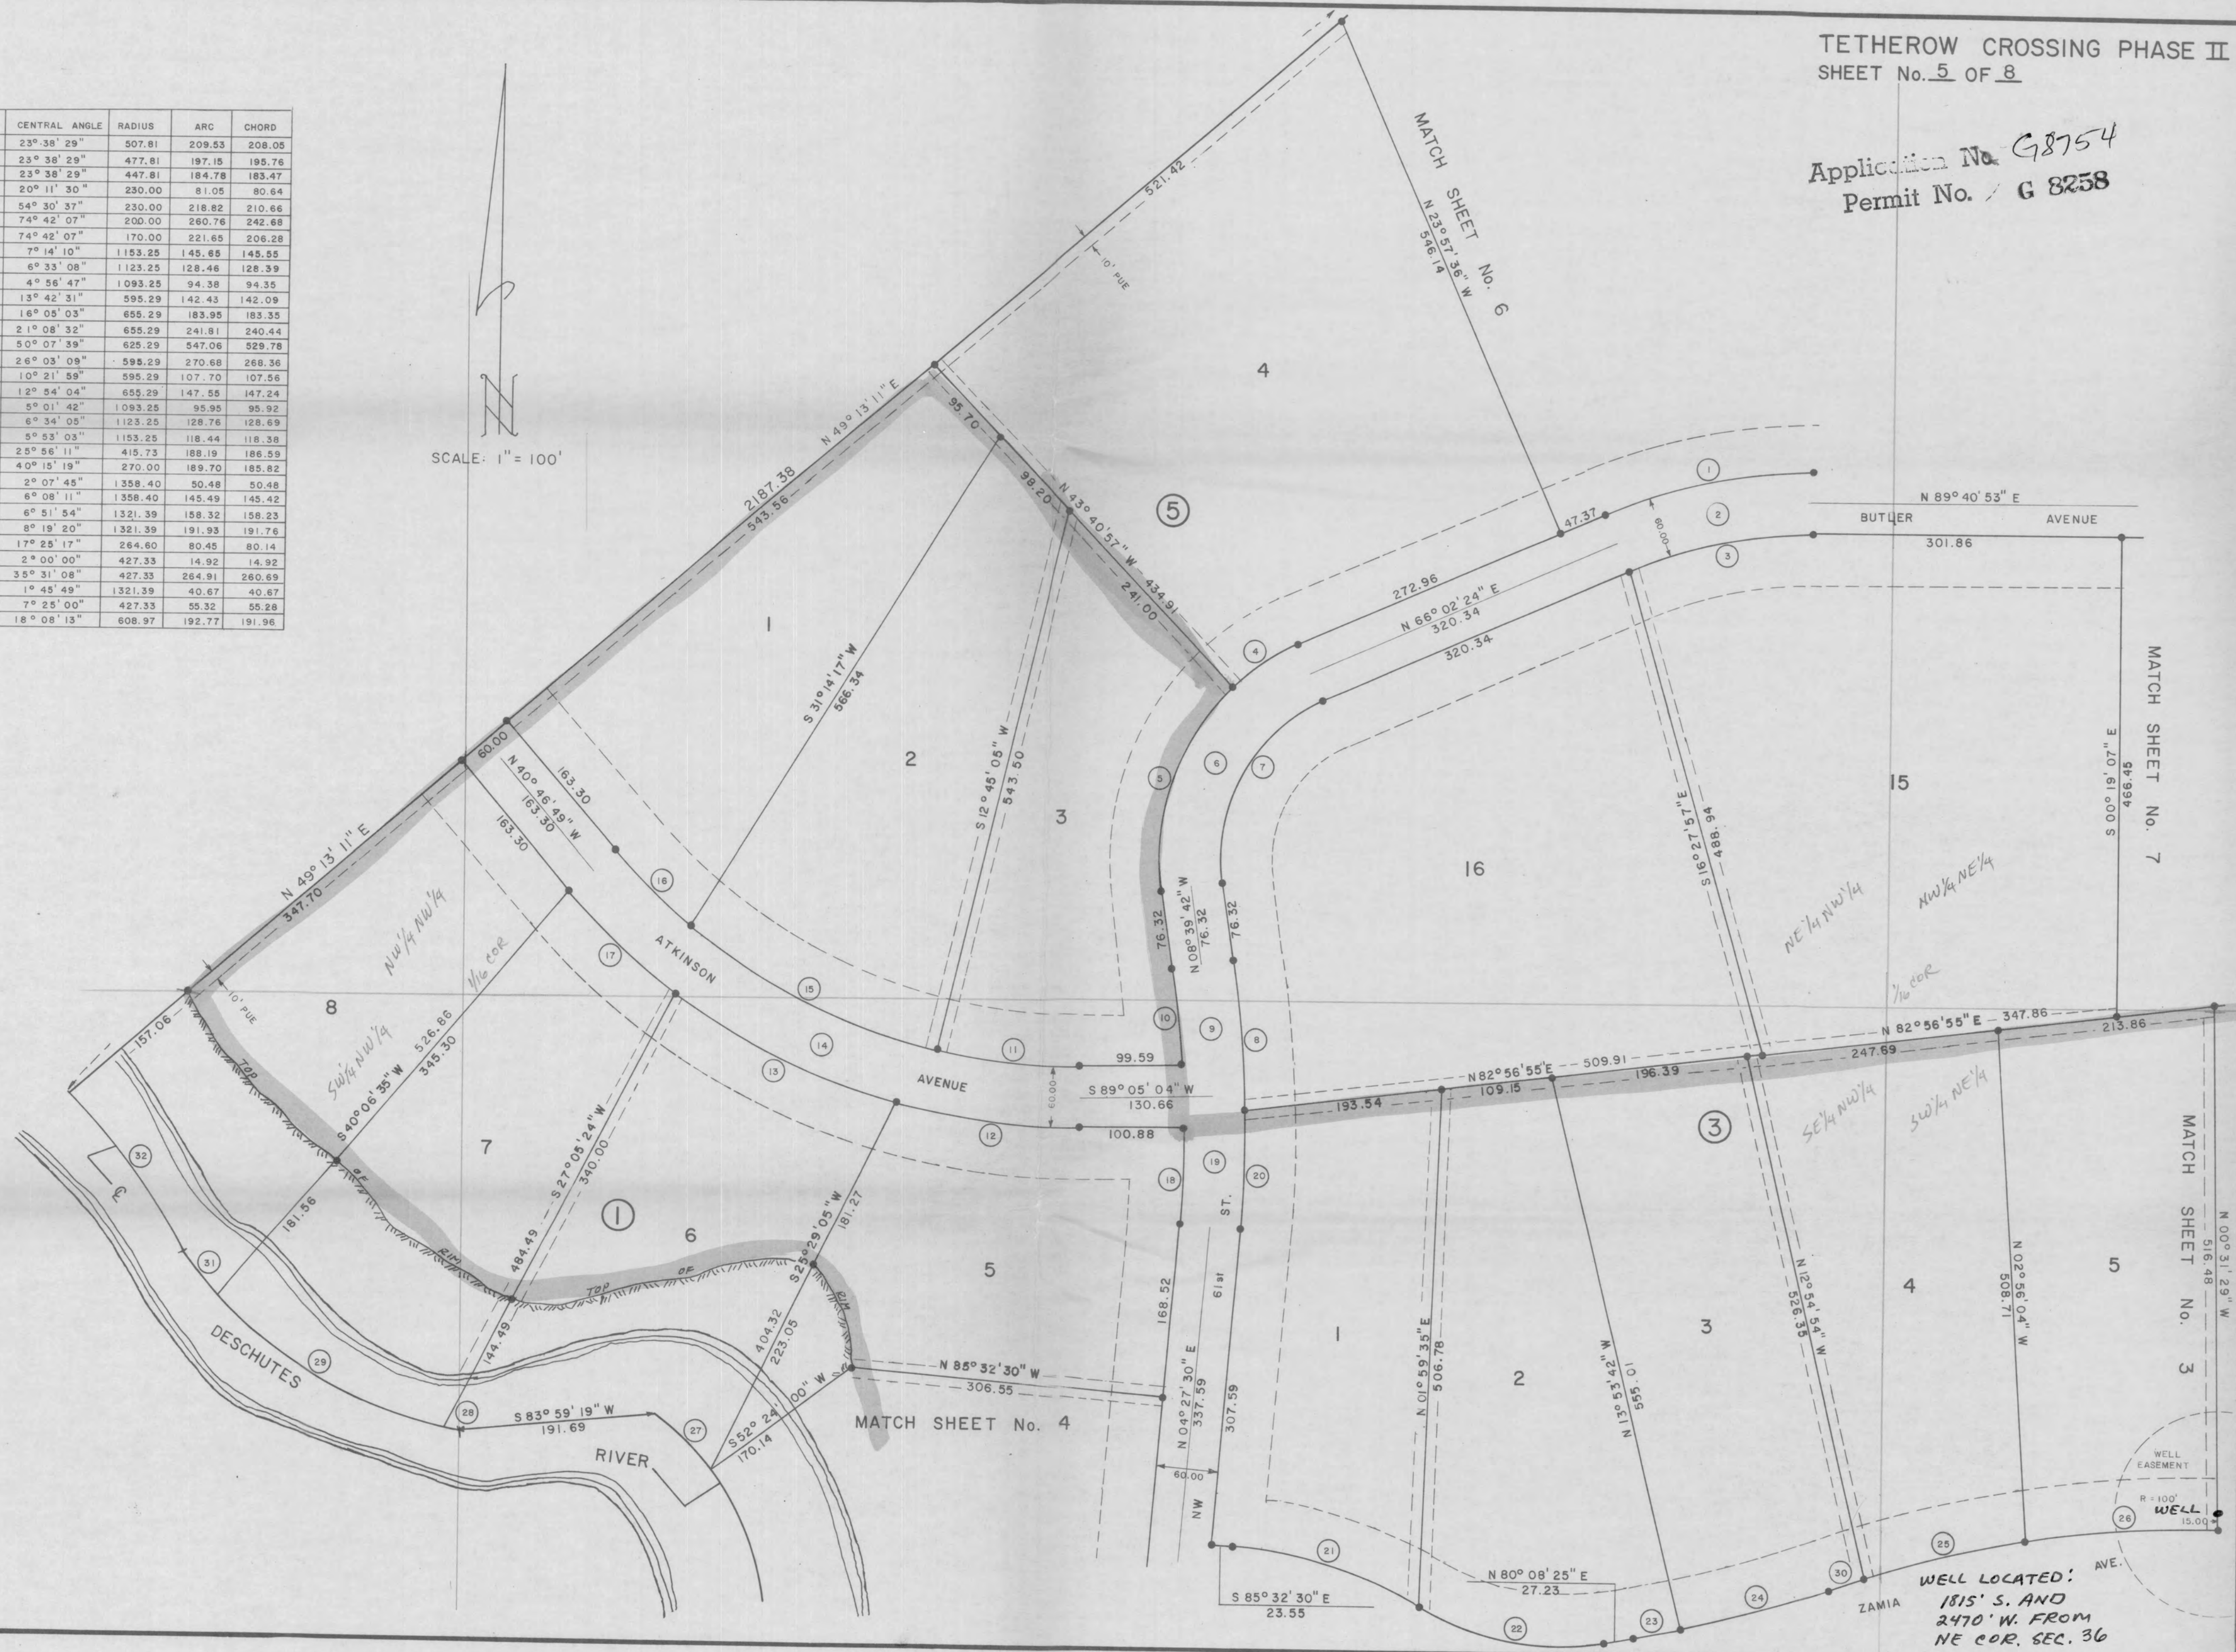

WELL LOCATED:
1815' S. AND
2470' W. FROM
NE COR. SEC. 36

TETHEROW CROSSING PHASE II
SHEET No. 6 OF 8

Application No. 68754
Permit No. /G 8258

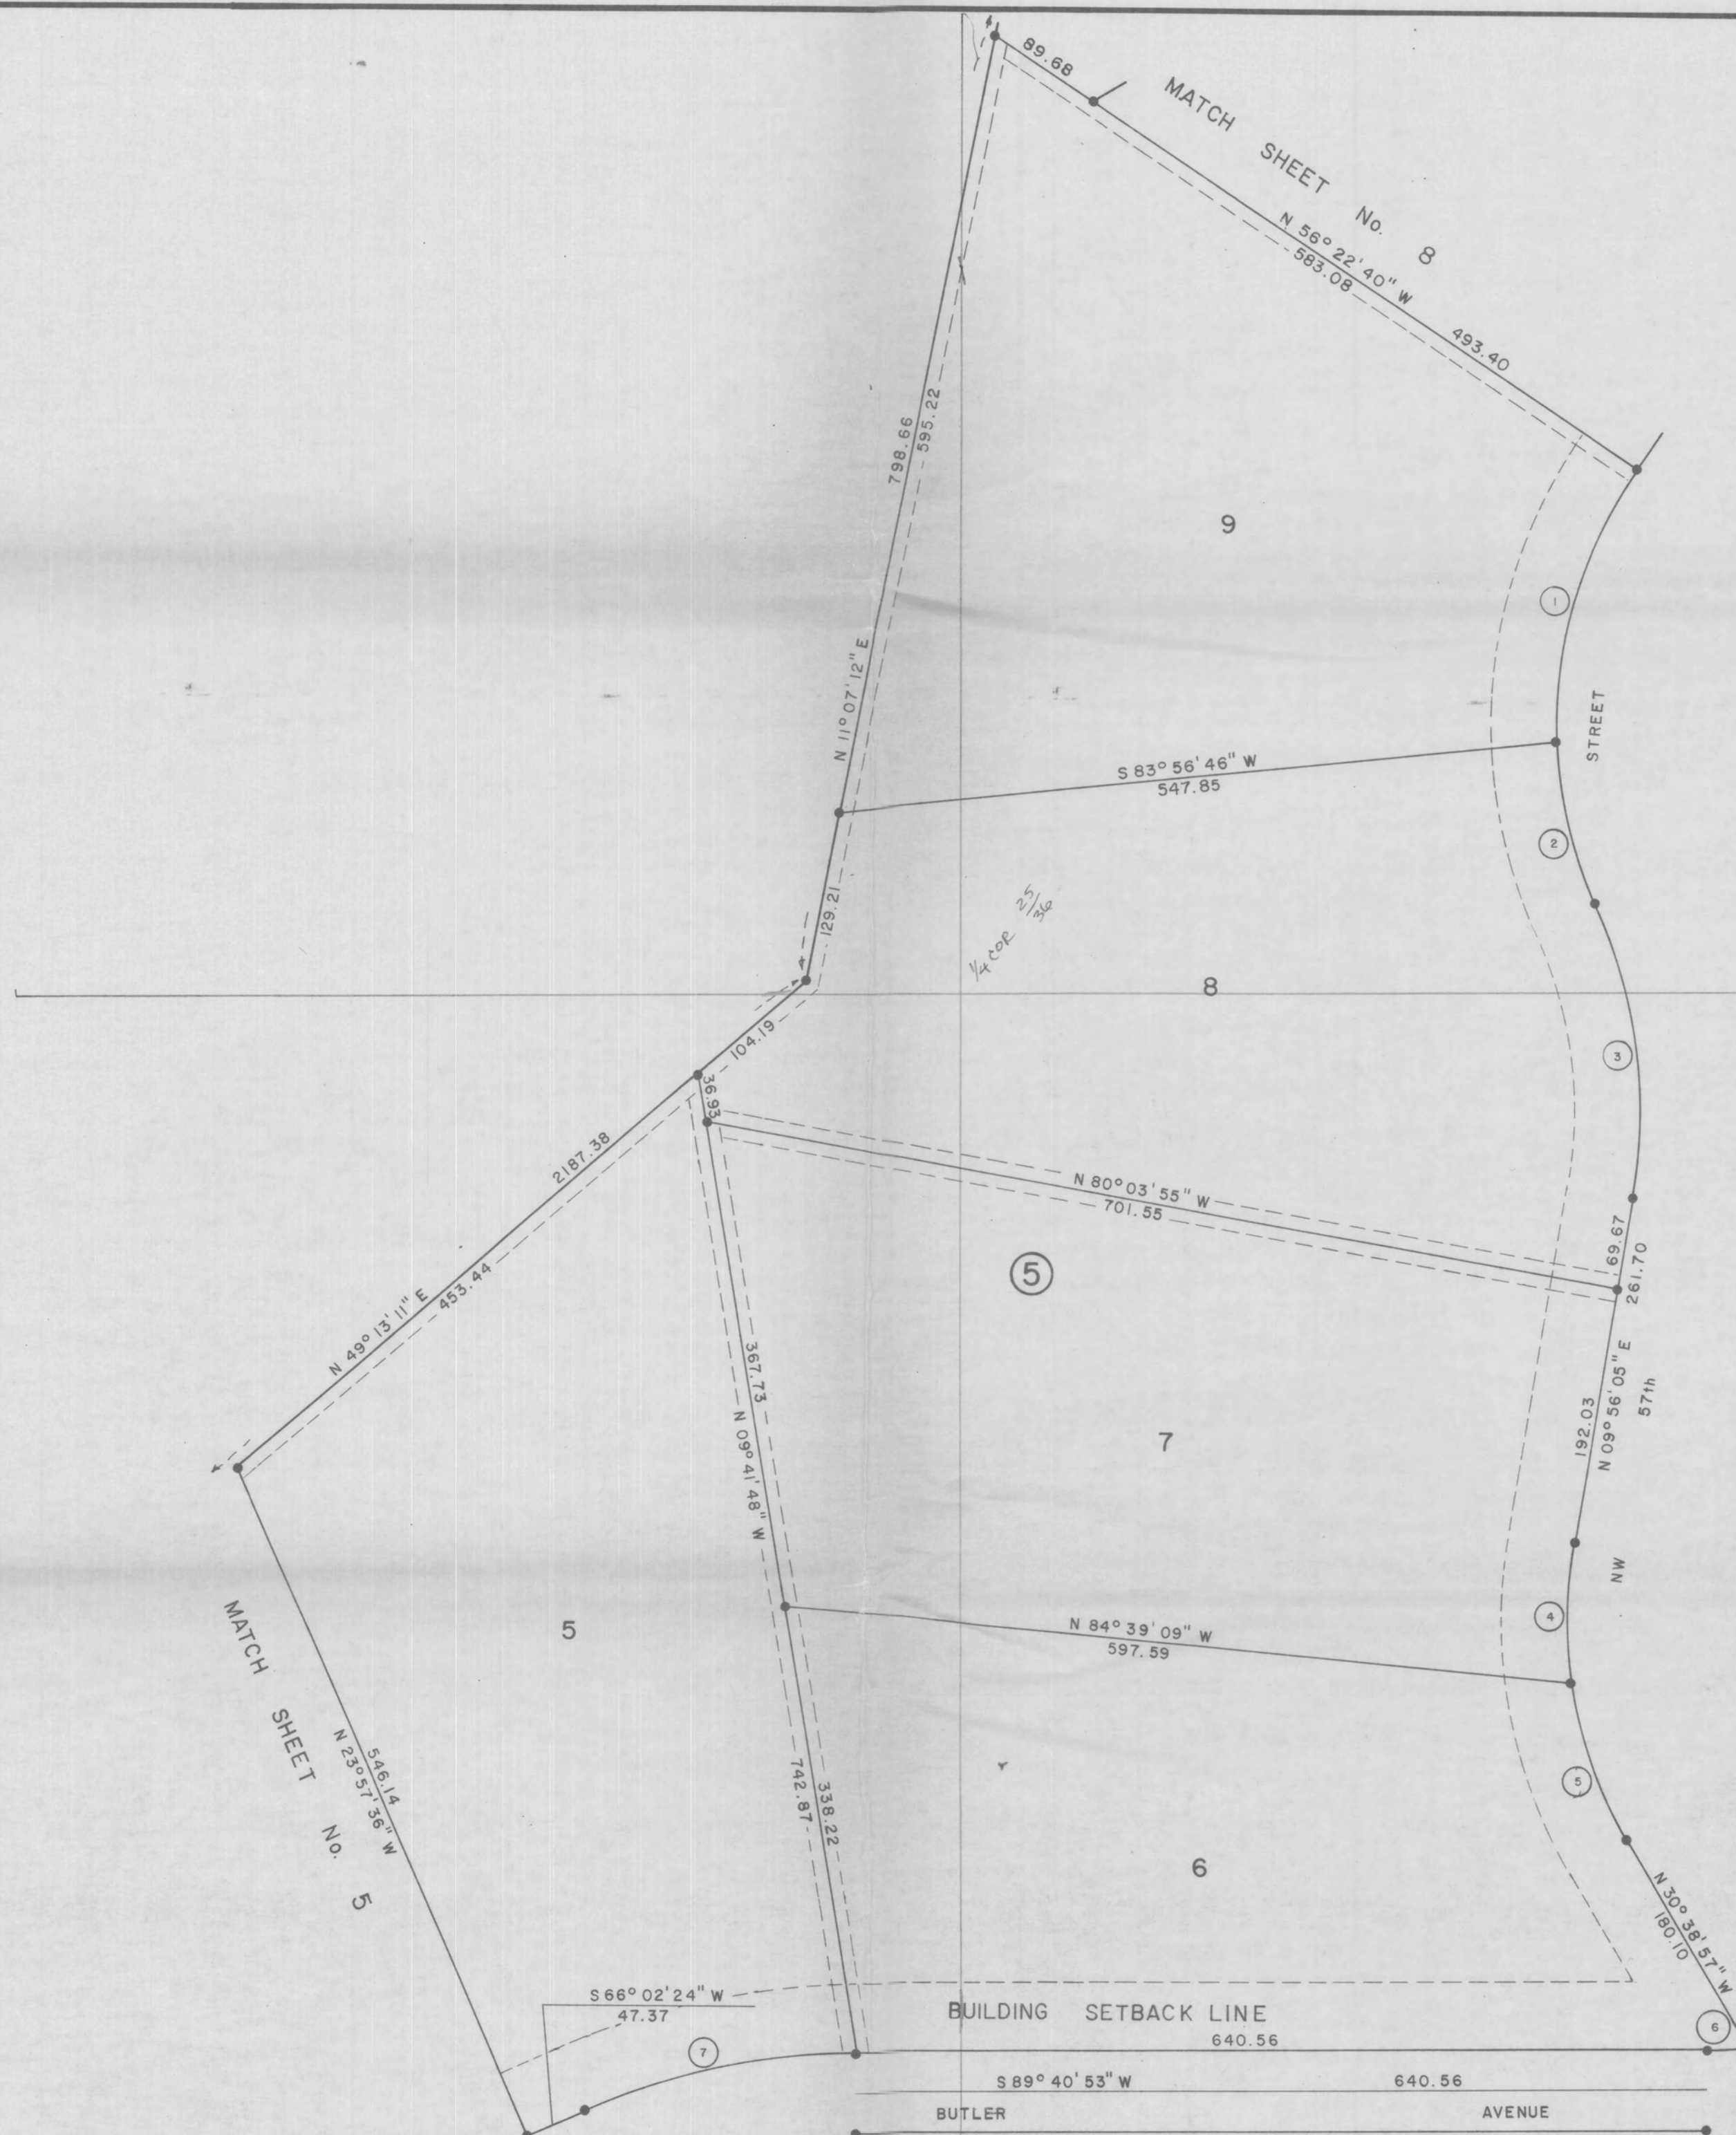


No.	CENTRAL ANGLE	RADIUS	ARC	CHORD
1	37° 15' 44"	330.00	214.61	210.85
2	21° 55' 22"	330.00	126.27	125.50
3	35° 13' 01"	366.62	225.35	221.82
4	18° 49' 57"	330.00	108.47	107.98
5	21° 45' 05"	330.00	125.28	124.53
6	6° 40' 59"	270.00	31.49	31.48
7	23° 38' 29"	507.81	209.53	208.05

TETHEROW CROSSING PHASE II

SHEET No. 7 OF 8

Application No. 98754
Permit No. G 8258

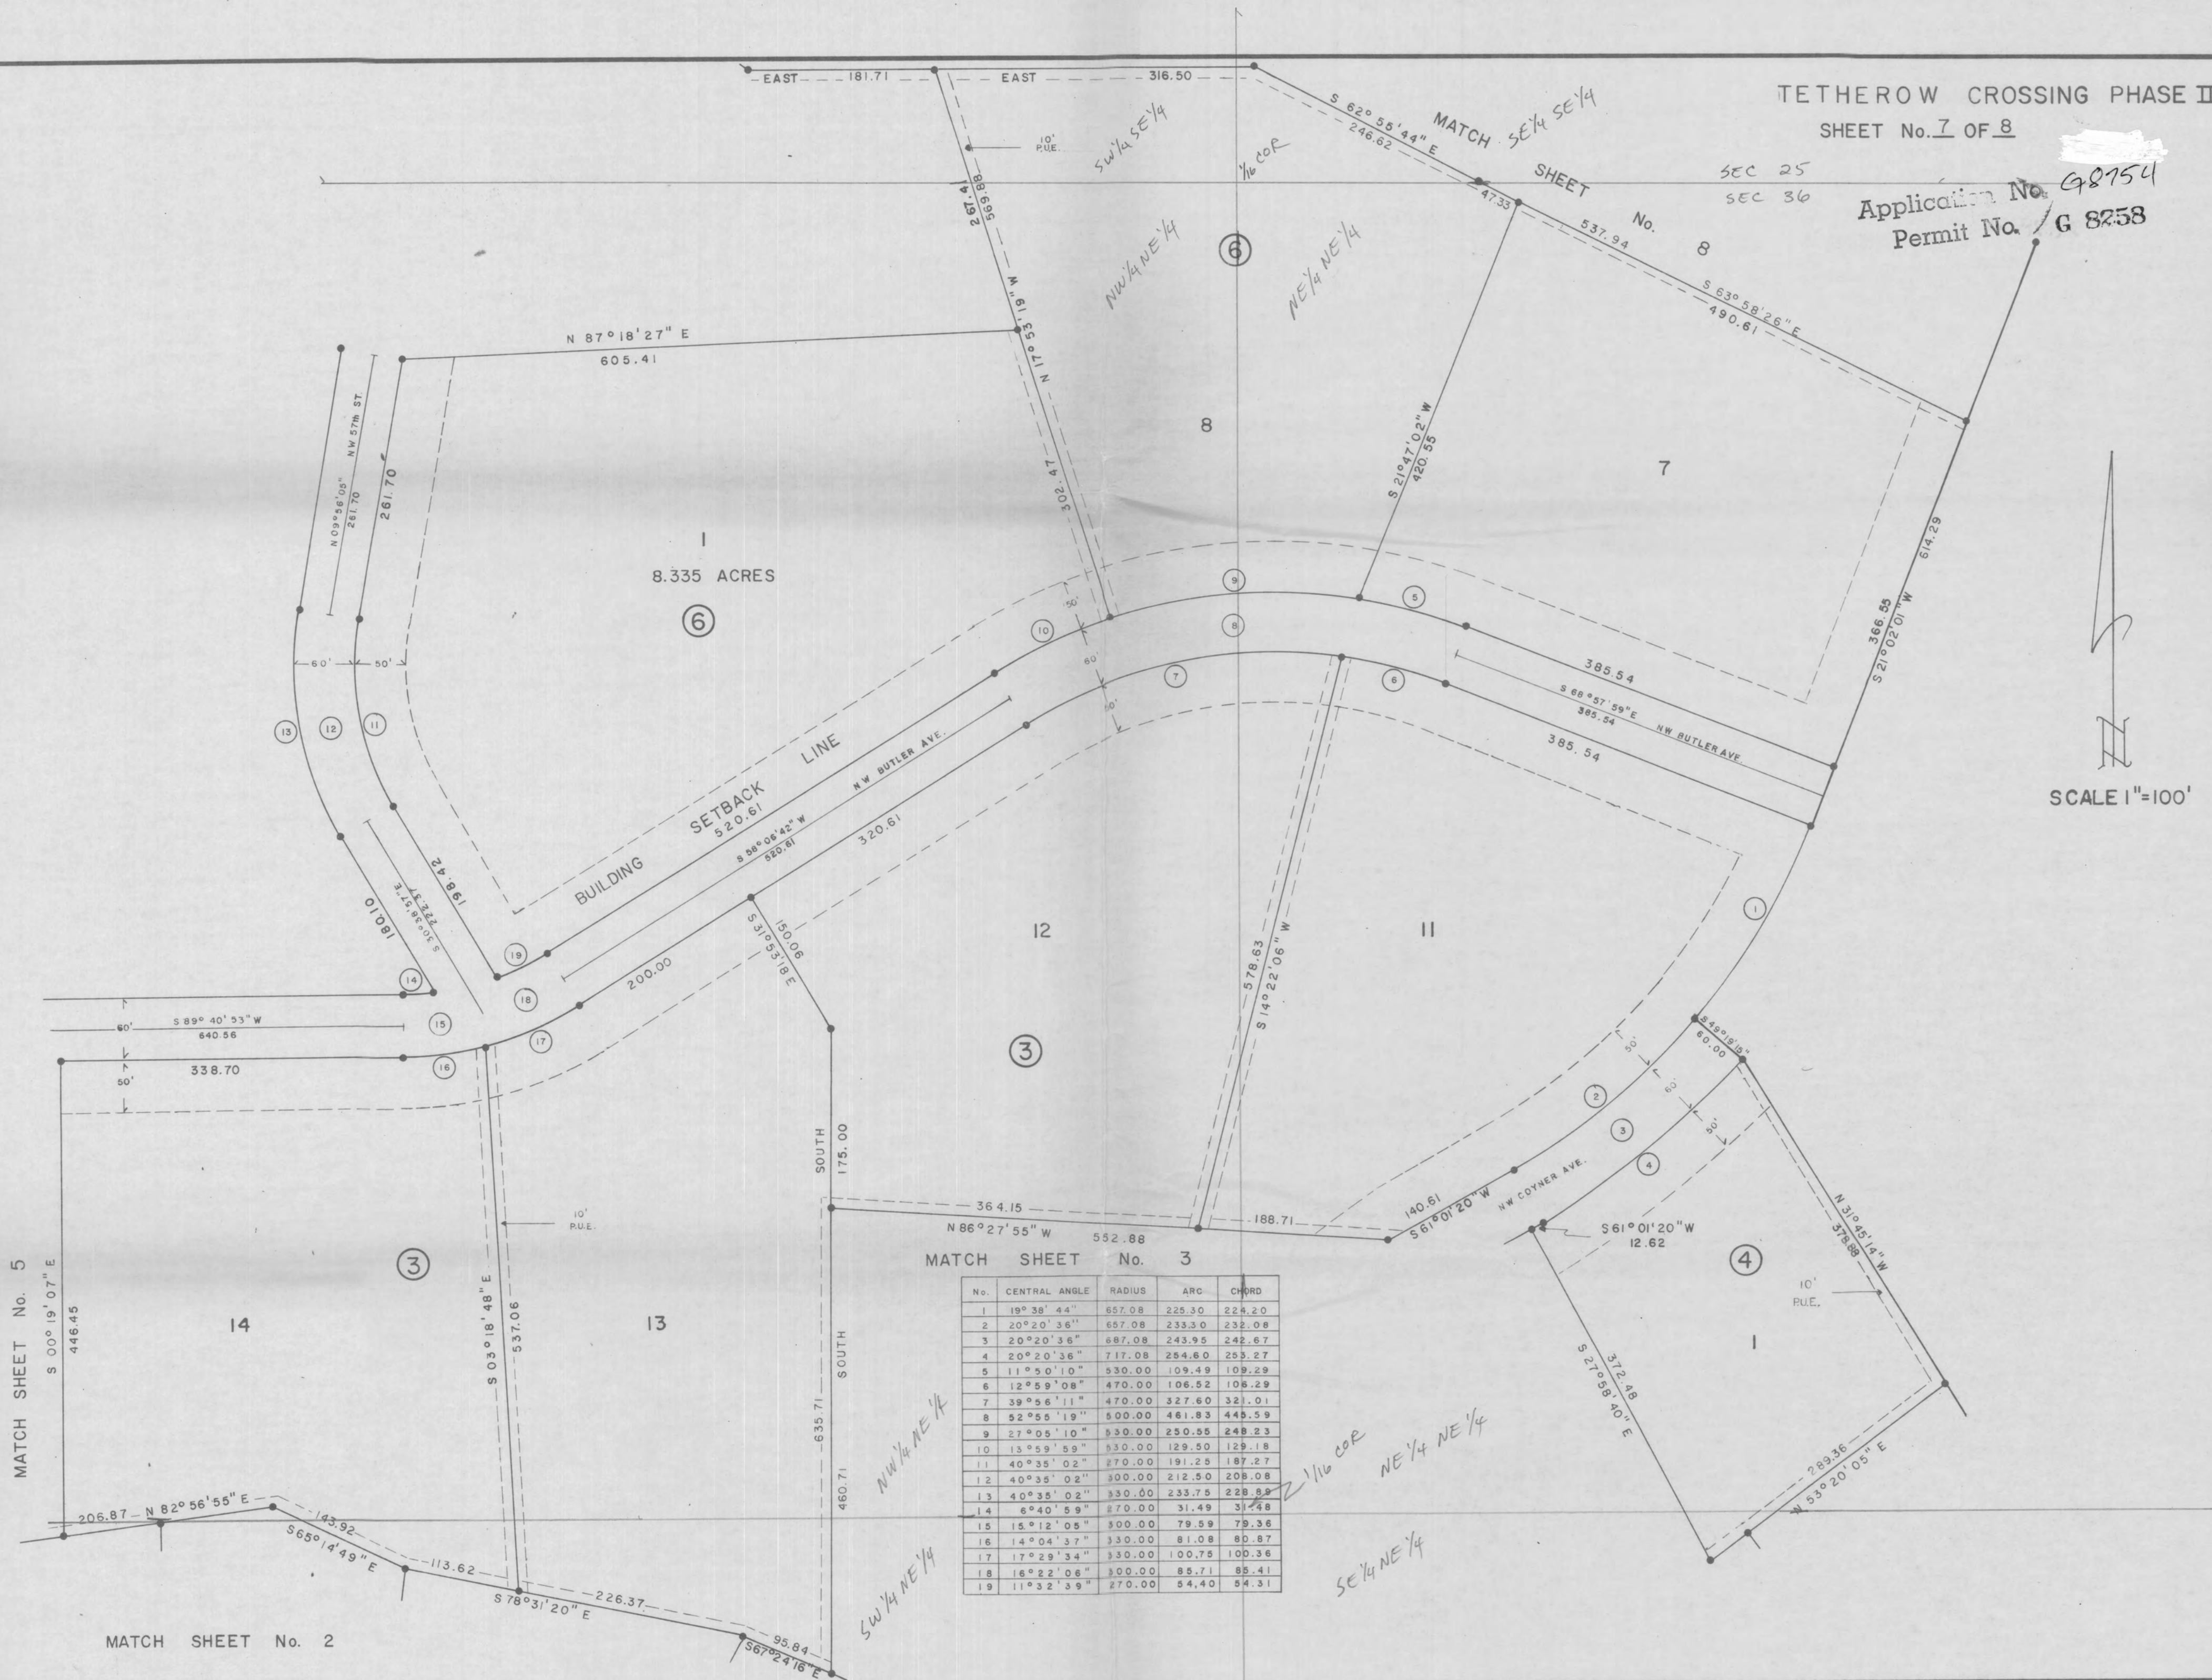

MATCH SHEET No. 3

No.	CENTRAL ANGLE	RADIUS	ARC	CHORD
1	19° 38' 44"	657.08	225.30	224.20
2	20° 20' 36"	657.08	233.30	232.08
3	20° 20' 36"	687.08	243.95	242.67
4	20° 20' 36"	717.08	254.60	253.27
5	11° 50' 10"	530.00	109.49	109.29
6	12° 59' 08"	470.00	106.52	106.29
7	39° 56' 11"	470.00	327.60	321.01
8	52° 55' 19"	500.00	461.83	445.59
9	27° 05' 10"	530.00	250.55	248.23
10	13° 59' 59"	530.00	129.50	129.18
11	40° 35' 02"	270.00	191.25	187.27
12	40° 35' 02"	300.00	212.50	208.08
13	40° 35' 02"	330.00	233.75	228.89
14	6° 40' 59"	270.00	31.49	31.48
15	15° 12' 05"	300.00	79.59	79.36
16	14° 04' 37"	330.00	81.08	80.87
17	17° 29' 34"	330.00	100.75	100.36
18	16° 22' 06"	300.00	85.71	85.41
19	11° 32' 39"	270.00	54.40	54.31

SCALE 1"=100'

Application No. 98754
Permit No. G 8258

	N o.	CENTRAL ANGLE	RADIUS	ARC	CHORD
1		23° 37' 12"	181.38	74.77	74.77
2		42° 36' 07"	470.00	349.47	341.41
3		30° 15' 52"	119.29	63.01	62.21
4		36° 21' 39"	119.29	75.70	74.16
5		36° 21' 39"	149.29	94.74	93.40
6		36° 21' 39"	179.29	113.78	111.88
7		31° 55' 60"	320.00	176.35	176.00
8		27° 11' 21"	180.00	85.42	84.61
9		59° 11' 06"	330.00	304.88	325.91
10		59° 11' 06"	300.00	309.89	296.33
11		59° 11' 06"	270.00	278.90	266.66
12		35° 13' 01"	426.62	262.23	258.12
13		35° 13' 01"	396.62	243.79	239.91
14		35° 13' 01"	366.62	225.35	221.82

