

SW 1/4 OF THE NE 1/4
OF SEC 5, T10S, R6W OF THE W.M.

NW 1/4 OF THE SE 1/4
OF SEC 5, T10S, R6W OF THE W.M.


LEV AMY, S TR
MAP & LOT: 116050000302

TOP OF BERM AND
BEGINNING OF
EARTHEN DAM

PROPOSED
RESERVOIR

TOP OF BERM AND
END OF EARTHEN
DAM, APPROXIMATE
STREAM DIVERSION
POINT

MITCHELL & AMY ROSS
MAP & LOT: 116050000400

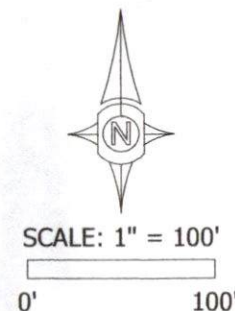

PROPERTY LINE

CNT #2
SET 1/2" ROD
W/RPC
EL: 469.78'

SE 1/4 OF THE NE 1/4
OF SEC 5, T10S, R6W OF THE W.M.
NE 1/4 OF THE SE 1/4
OF SEC 5, T10S, R6W OF THE W.M.

SEASONAL STREAM

CNT #1
SET 1/2" ROD W/RPC
EL: 446.82'

(E) CULVERT
IE 6" CPP IN: 440.94'

(E) CULVERT
IE 6" CPP OUT: 440.11'


(E) 5' WIRE FENCE

N21°10'04"E 254.73'

N56°57'24"E 301.39'

MATCH LINE

SECTION 6
SECTION 5

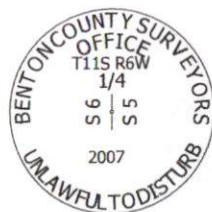

[S81°52'09"E 3723.77']

WEST 1/4 CORNER
OF SEC 5, T10S, R6W

MATCH LINE

LEGEND

AC	ACRES
CO	COUNTY
RD	ROAD
(E)	EXISTING
IE	INVERT ELEVATION
CPP	CORRUGATED PLASTIC PIPE
CNT	CONTROL
W.M.	WILLAMETTE MERIDIAN
SEC,T,R	PLSS SECTION, TOWNSHIP, AND RANGE
EL	ELEVATION

Received
SEP 11 2026
OWRD

UDALL ENGINEERING
AND
LAND SURVEYING, LLC
63 EAST ASH ST.
LEBANON, OREGON, 97355
541-451-5125

SITE PLAN
ROSS MITCHELL
37060 KINGS VALLEY HWY
PHILOMATH, OR 97370

Date 2/7/2025
Project 24-192
MITCHELL KINGS
Drawn by
CJB
Checked by
KWL



SHEET 1
of 1

SCALE: AS NOTED