


Groundwater Application J & J Family LLC

AMENDED 8/12/2024

Township 7S, Range 2W, W.M.

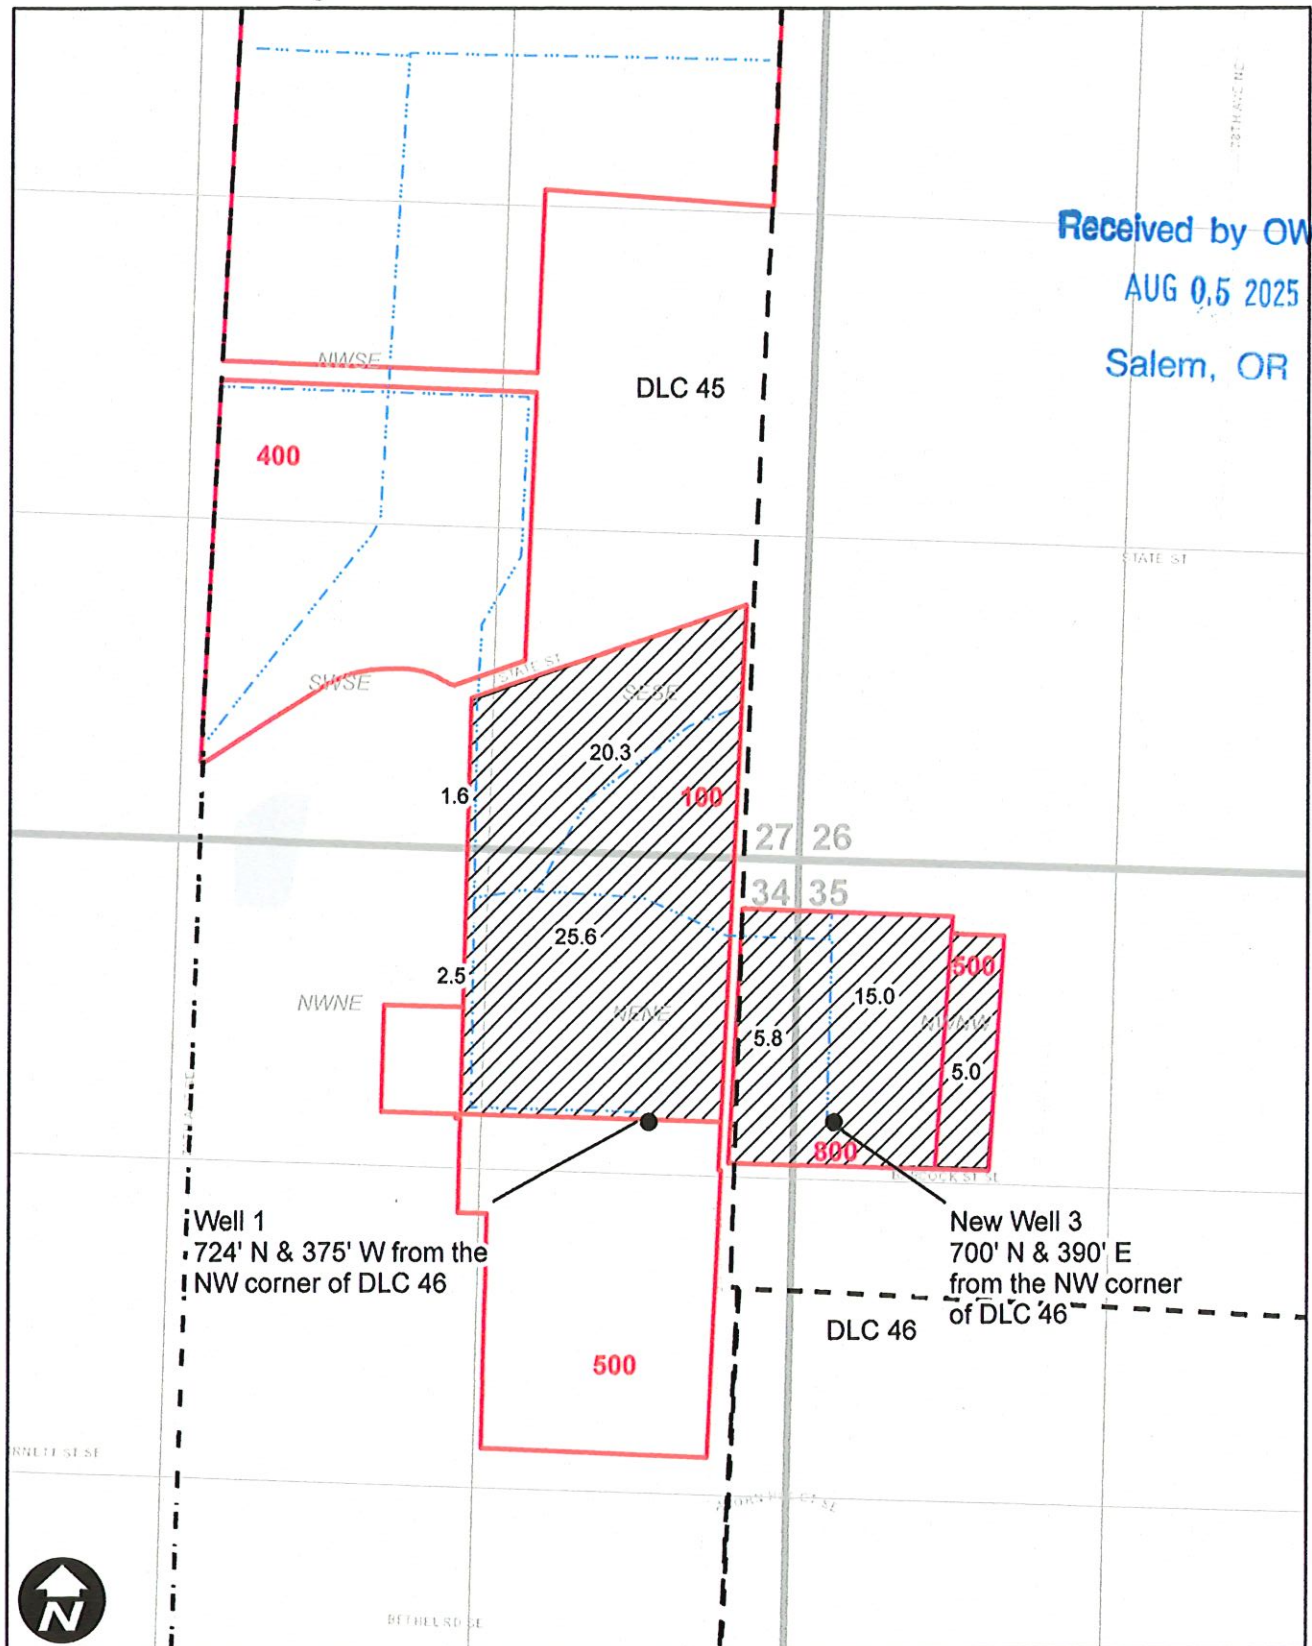

Received by OWRD

AUG 05 2025

Salem, OR


Legend

- Proposed POU
- Tax Lot
- Mainline
- DLC

0 400 800 1,600 Feet

AMENDED 7/25/2024

Township 7S, Range 2W, W.M.

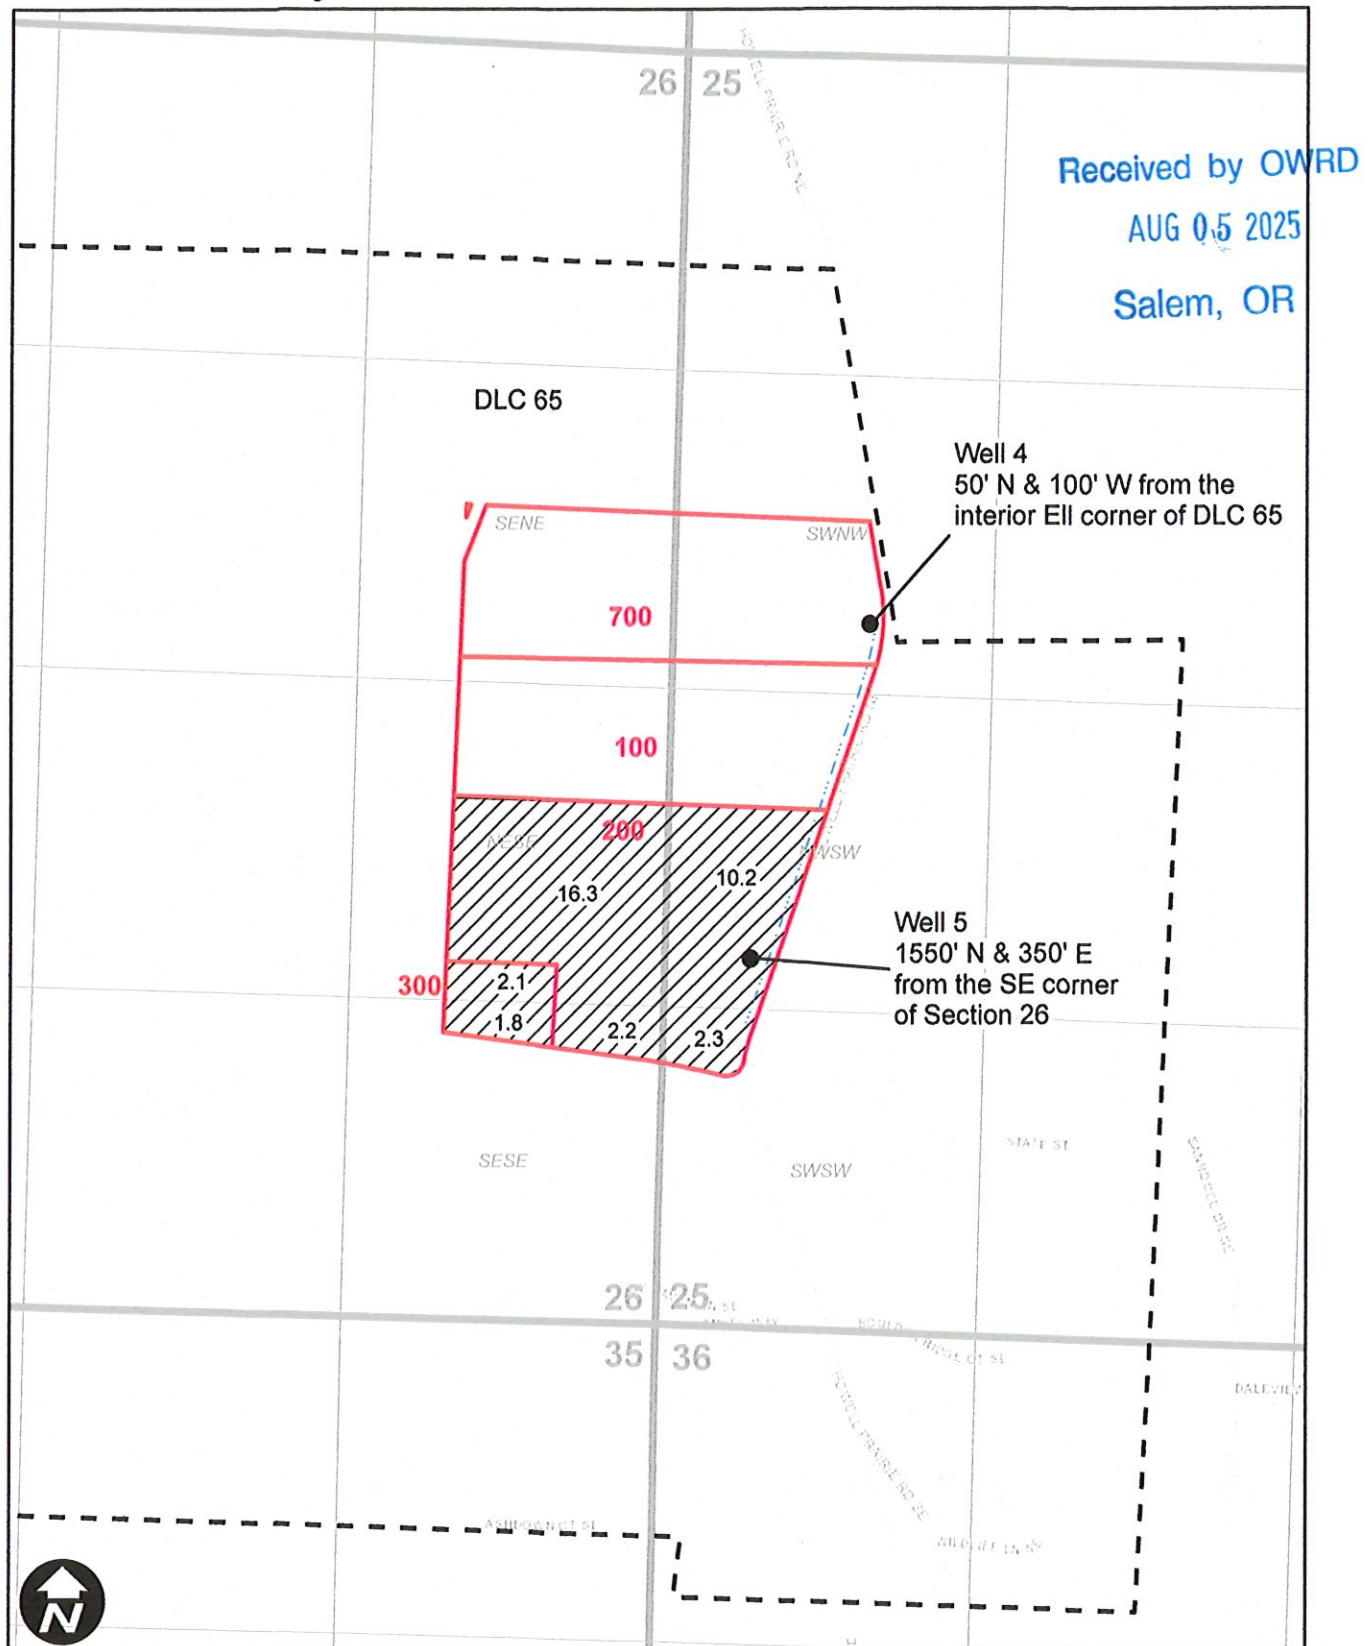

Legend




Groundwater Application

J & J Family LLC

AMENDED 8/12/2024

Received by OWRD
AUG 05 2025
Salem, OR

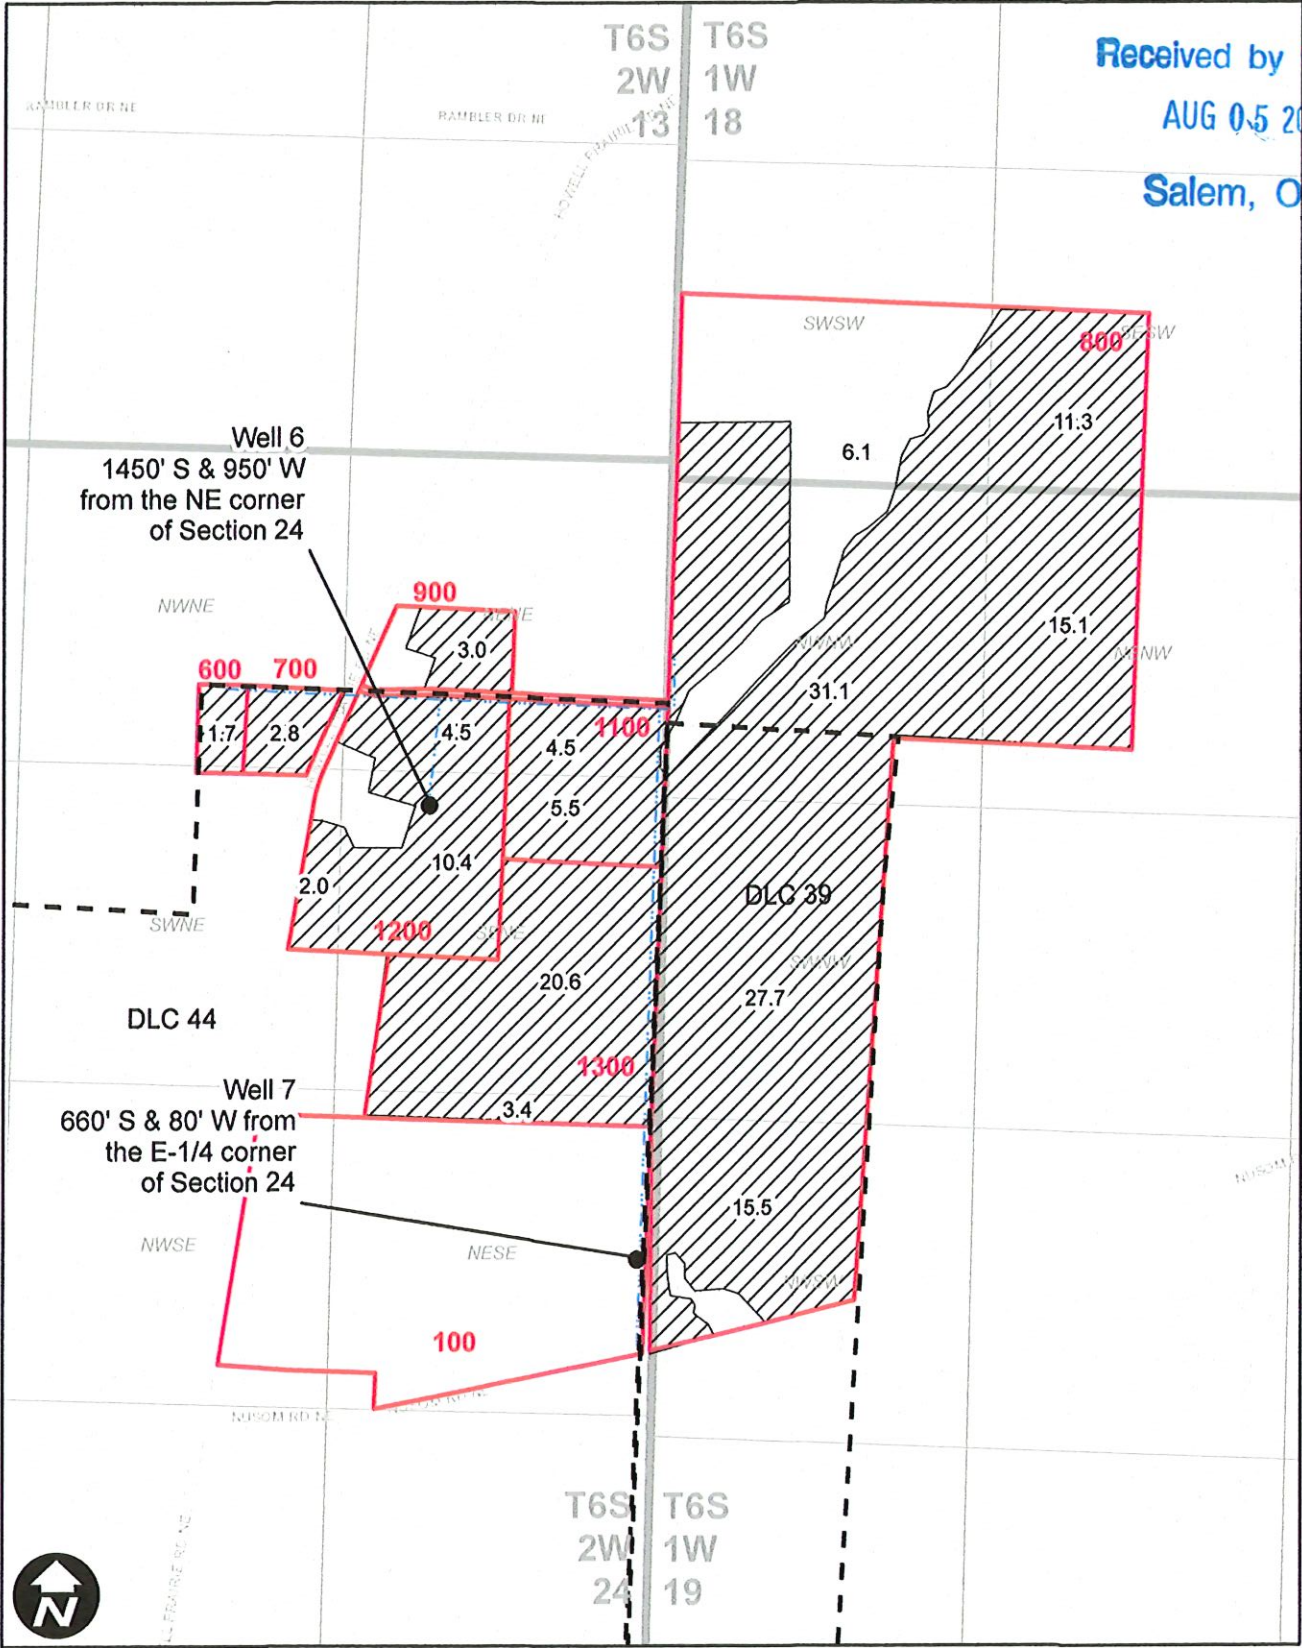

Legend

Proposed POU
 Mainline
 Taxlot
 DLC

0 400 800 1,600 Feet