


OWNERS:
DOMAINE SERENE VINEYARDS AND WINERY, INC.
DEEPWATER C&D PROPERTIES, LLC
FOXGLOVE PROPERTIES, LLC
6555 NE HILLTOP LANE
DAYTON, OR 97114

APPLICATION MAP FOR PERMIT TO USE GROUNDWATER

T3S, R3W, SECTION 28+29+33, TAX LOT 1001, DLC 55, W.M.
T3S, R3W, SECTION 33, TAX LOTS 300+316+318+319, DLC 55, W.M.
YAMHILL COUNTY

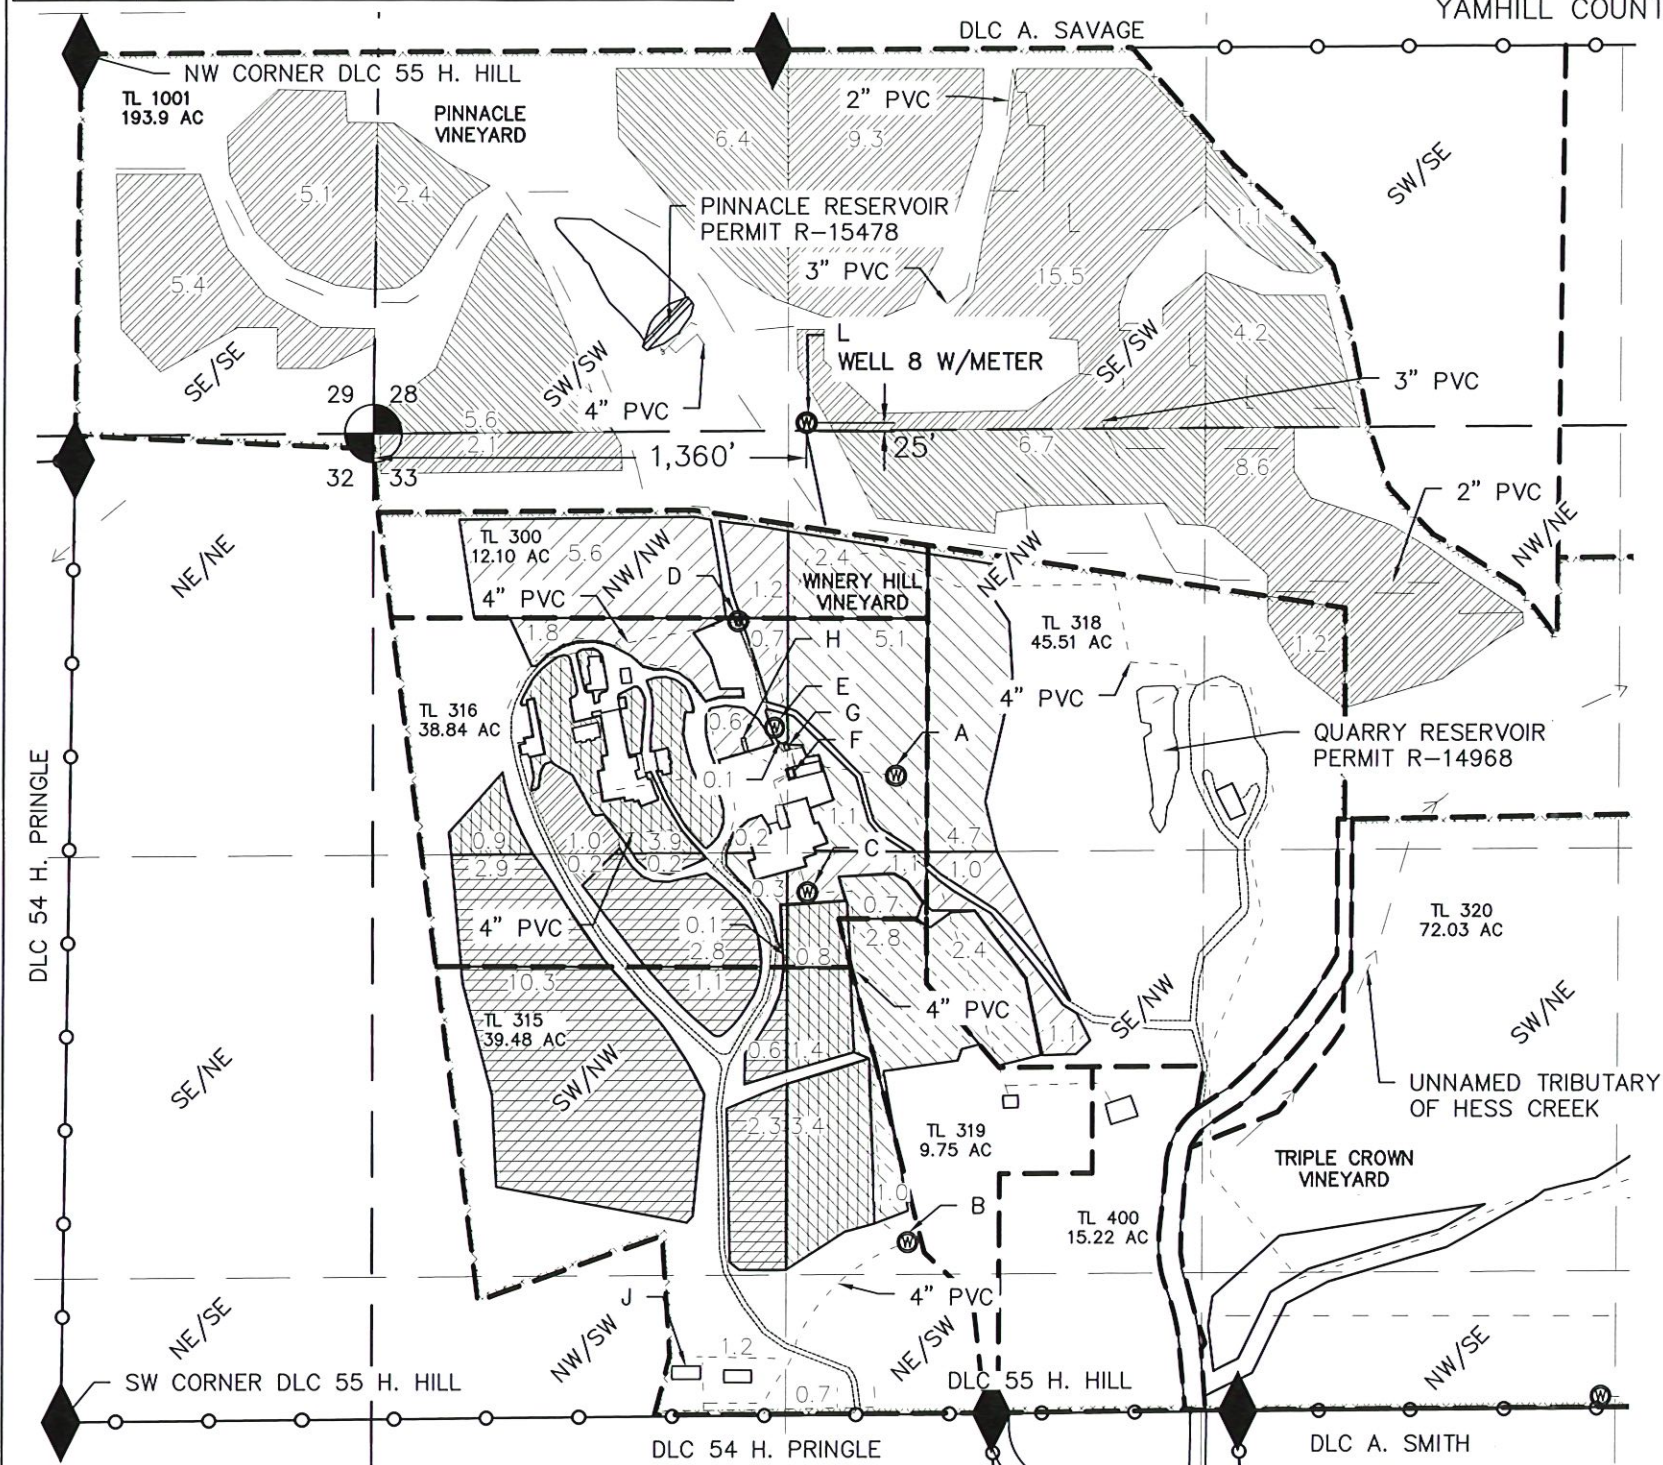

WELL 8 PLACE OF USE SUPPLEMENTAL IRRIGATION			
SEC	1/4 1/4	DLC	SUPPLEMENTAL IRR.
33	NE/NW	55	20.0
33	NW/NW	55	18.1
33	SW/NW	55	20.8
33	SE/NW	55	15.7
33	NW/NE	55	9.8
28	SW/SW	55	14.4
28	SE/SW	55	24.8
28	SW/SE	55	5.3
29	SE/SE	55	10.5
SUM (ACRES):			139.4

LABELS:

- A) WELL #7; PERMIT G-17658; APP G-18079
- B) WELL #1; CERTIFICATE 87851 & 87371; PERMIT G-11841
- C) WELL #2; CERTIFICATE 88371; PERMIT G-13896
- D) WELL #3; CERTIFICATE 88371; PERMIT G-13896
- E) WELL #4; CERTIFICATE 88371; PERMIT G-13896
- F) PUMP HOUSE WITH METERS FOR WELLS 2, 3, 4, QUARRY POND AND WELL#7.
- G) 4,000 GALLON UNDERGROUND TANK WITH 2 HP BOOSTER PUMP.
- H) 30,000 GALLON UNDERGROUND TANK WITH GRAVITY FEED TO WINERY.
- I) WINERY WITH BOOSTER PUMP SYSTEM (3 HP AND 5 HP) & COMMERCIAL USE.
- J) SHOP; CERTIFICATE 87843 & 87371; PERMIT G-11841; METERS FOR IRR. AND DOMESTIC.
- K) QUARRY POND; PERMIT R-14968; PERMIT S-54831
- L) PROPOSED WELL 8; APPLICATION FOR A PERMIT TO USE GROUNDWATER.

Received
OCT 09 2026
OWRD

LEGEND

IRRIGATION AREAS		LINES AND SYMBOLS	
NOTE: WELL 8 WILL PROVIDE SUPPLEMENTAL IRRIGATION TO ALL HATCHED AREAS		—	SECTION LINE
		—	1/4-1/4 LINES
		- - -	2-4" DIA. PVC BURIED MAINS
		—○—	DLC LINE
		- - -	DOMAINE SERENE / FOXGLOVE VINEYARD EXTERIOR PROPERTY LINES
		—>—	TRIBUTARY
		⊙	WELL LOCATION
		⊕	SECTION CORNER MONUMENT
		◆	DLC CORNER

30.7 ACRES PRIMARY DEFICIENCY
PRIMARY CERTIFICATES
#87851, #88371 & WELL #7
SUPP. PERMIT S-54831


6.9 ACRES SUPP. IRR.
PRIMARY PERMIT S-54831.
SUPP. PERMIT G-17658

27.0 ACRES PRIMARY IRR.
WELL #7
PRIMARY PERMIT G-17658

74.8 ACRES PRIMARY IRR.
PINNACLE RESERVOIR
PRIMARY PERMIT S-55470

POD	TWP	RNG	SEC	Q-Q	TL	DLC	MEASURED DISTANCE	LAT. / LONG.
WELL 8 APPLICATION	3S	3W	28	SE SW	1001	55	25'N AND 1360'E FROM SW CORNER OF SECTION 28	LAT: 45.27397778 LONG: -123.06817500

NOTE: THIS MAP IS PRODUCED TO APPLY FOR THE BENEFICIAL USE OF A WATER RIGHT. IT IS NOT INTENDED TO PROVIDE INFORMATION RELATIVE TO THE LOCATION OF PROPERTY LINES.

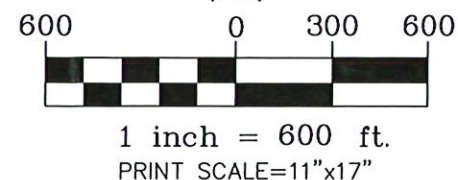


Certified Water Right Examiner
#83725
Nicholas D. Blundon
NICHOLAS GORDON BLUNDON
MAY 14, 2019
STATE OF OREGON
EXPIRES 12/31/2027

BLUNDON
ENGINEERING, LLC

PO BOX 786
HILLSBORO, OREGON 97123
541-510-5910
NICK@BLUNDONENGINEERING.COM

OWNERS:
DOMAINE SERENE VINEYARDS AND WINERY, INC.
DEEPWATER C&D PROPERTIES, LLC
6555 NE HILLTOP LANE
DAYTON, OR 97114


DISTANCE FROM SURFACE WATER MAP
T3S, R3W, SECTION 28+29+33, TAX LOT 1001, DLC 55, W.M.
T3S, R3W, SECTION 33, TAX LOTS 300+316+318+319, DLC 55, W.M.
YAMHILL COUNTY

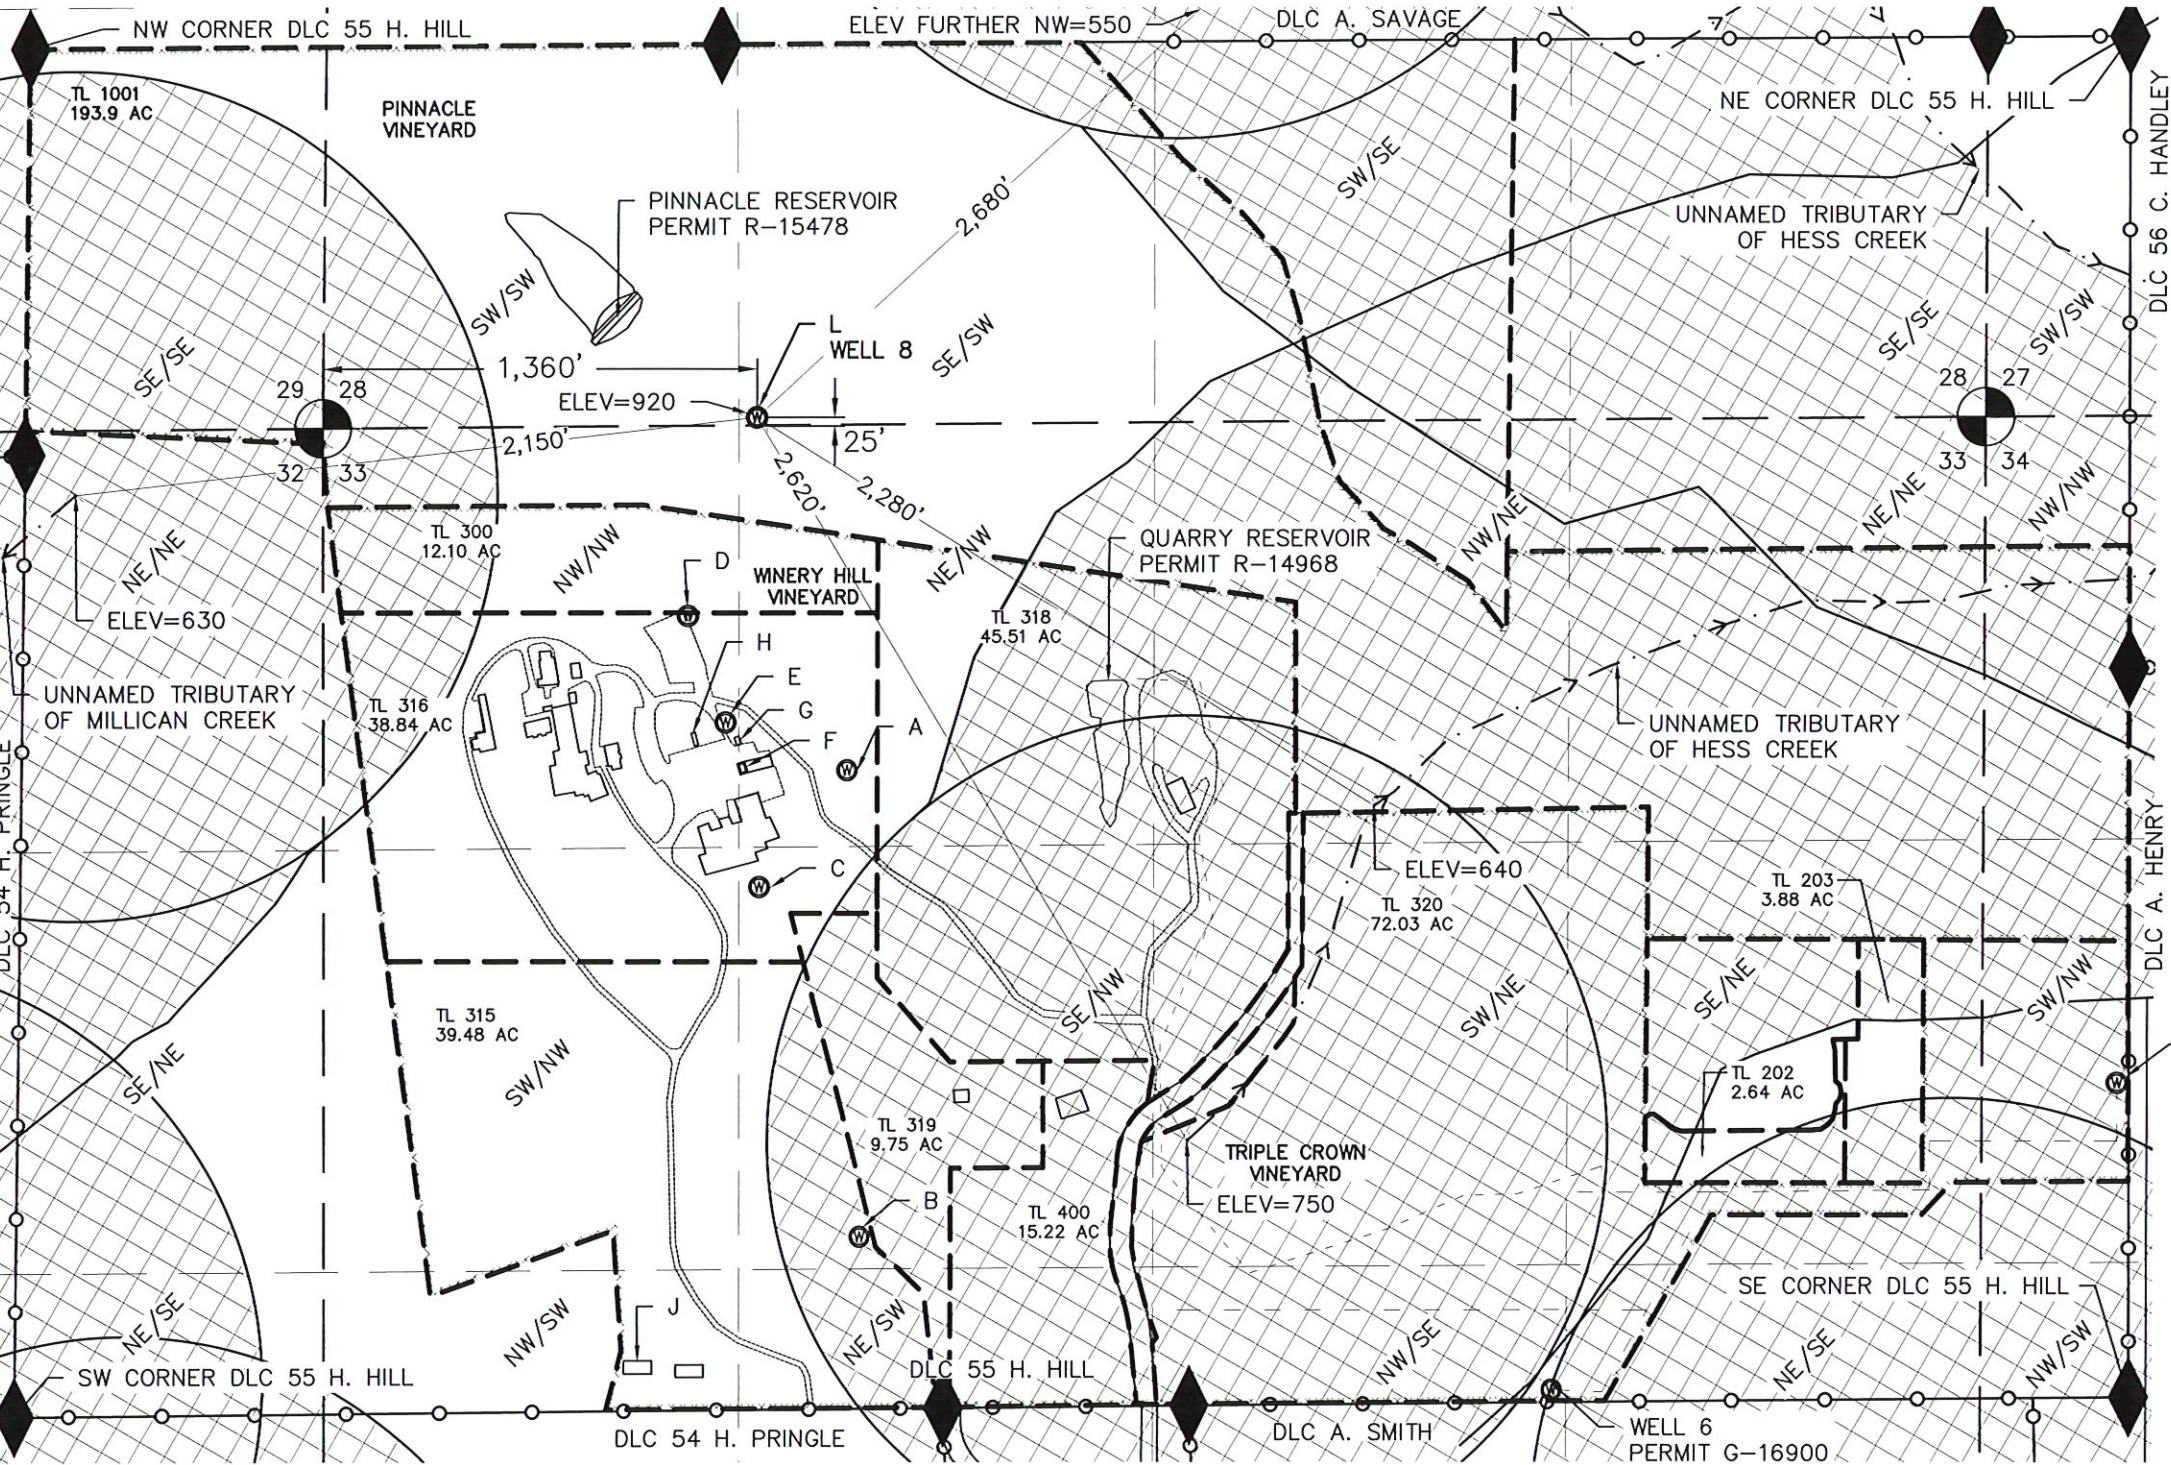

- LABELS:**
- A) WELL #7; PERMIT G-17658; APP G-18079
 - B) WELL #1; CERTIFICATE 87851 & 87371; PERMIT G-11841
 - C) WELL #2; CERTIFICATE 88371; PERMIT G-13896
 - D) WELL #3; CERTIFICATE 88371; PERMIT G-13896
 - E) WELL #4; CERTIFICATE 88371; PERMIT G-13896
 - F) PUMP HOUSE WITH METERS FOR WELLS 2, 3, 4, QUARRY POND AND WELL#7.
 - G) 4,000 GALLON UNDERGROUND TANK WITH 2 HP BOOSTER PUMP.
 - H) 30,000 GALLON UNDERGROUND TANK WITH GRAVITY FEED TO WINERY.
 - I) WINERY WITH BOOSTER PUMP SYSTEM (3 HP AND 5 HP) & COMMERCIAL USE.
 - J) SHOP; CERTIFICATE 87843 & 87371; PERMIT G-11841; METERS FOR IRR. AND DOMESTIC.
 - K) QUARRY POND; PERMIT R-14968; PERMIT S-54831
 - L) PROPOSED WELL #8 FOR APPLICATION FOR A PERMIT TO USE GROUNDWATER.

LEGEND

- TAX LOT LINE (OWNED BY PERMITEE/APPLICANT)
- SECTION LINE
- DLC LINE
- 1/4 1/4 LINE
- TRIBUTARY W/ FLOW DIRECTION
- SECTION CORNER
- EXISTING & PROPOSED WELL
- AREA WITHIN 1/4 MILE OF SURFACE WATER (PER USGS)
- DLC CORNER

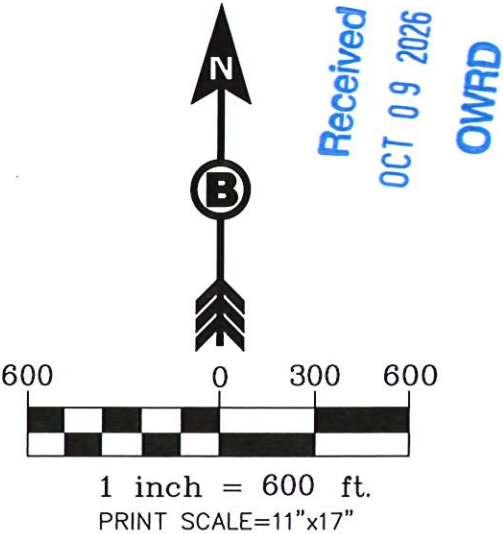

POD	TWP	RNG	SEC	Q-Q	TL	DLC	MEASURED DISTANCE	LAT. / LONG.
WELL 8 APPLICATION	3S	3W	28	SW SW	1001	55	25'N AND 1360'E FROM SW CORNER OF SECTION 28	LAT: 45.27397778 LONG: -123.06817500

NOTE: THIS MAP IS PRODUCED TO APPLY FOR THE BENEFICIAL USE OF A WATER RIGHT. IT IS NOT INTENDED TO PROVIDE INFORMATION RELATIVE TO THE LOCATION OF PROPERTY LINES.

Certified Water Right Examiner
#83725
Nicholas Gordon Blundon
NICHOLAS GORDON BLUNDON
MAY 14, 2019
STATE OF OREGON
EXPIRES 12/31/2027

BLUNDON
ENGINEERING, LLC
PO BOX 786
HILLSBORO, OREGON 97123
541-510-5910
NICK@BLUNDONENGINEERING.COM