



EXHIBIT A: MAP OF EXISTING USE FOR SAND CREEK OUT-OF-STREAM CLAIM

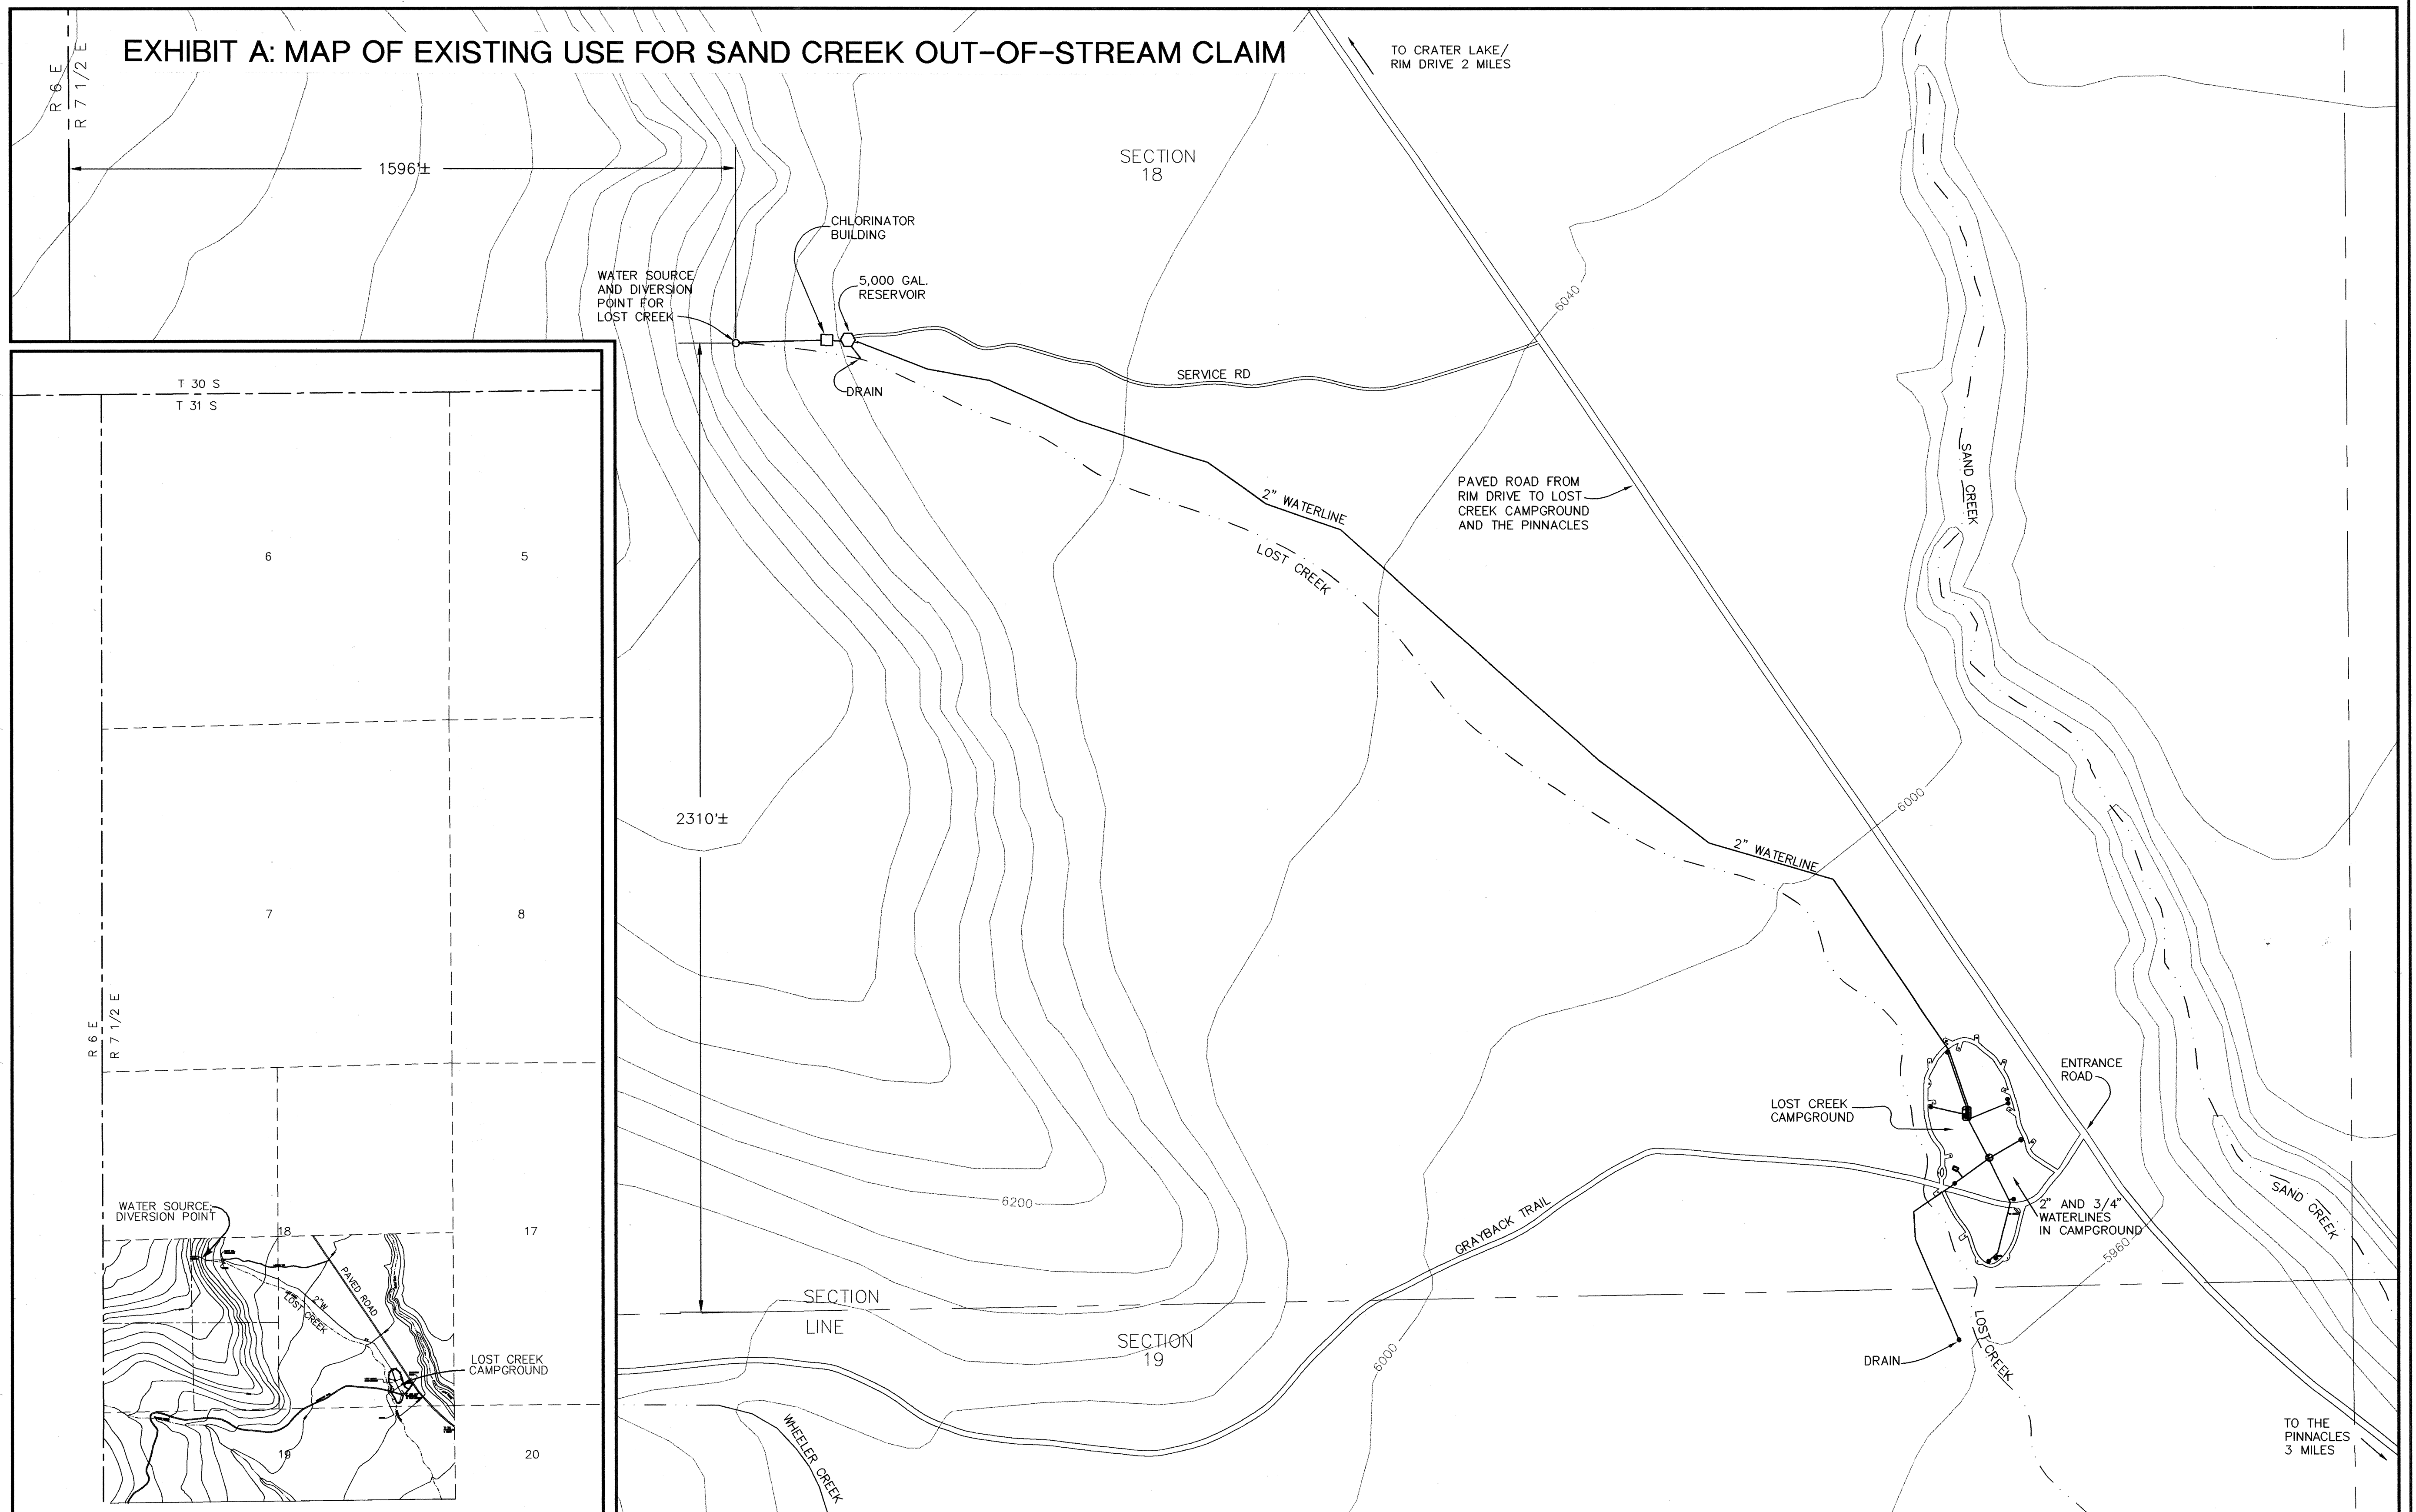

LOCATION MAP

- NOTE: 1) THIS MAP IS FOR THE PURPOSE OF IDENTIFYING THE LOCATION OF THE WATER USE ONLY AND IS NOT INTENDED TO PROVIDE LEGAL DIMENSIONS OR LOCATIONS OF PROPERTY OWNERSHIP LINES.
- 2) THIS MAP WAS PREPARED USING THE LOCAL SURVEY BY CRATER LAKE NATIONAL PARK MAINTENANCE DIVISION JULY 1996. SURVEYED SECTION CORNERS DO NOT EXIST WITHIN THE PARK AND THEREFORE, SECTION LINES HAVE BEEN PROJECTED ONTO THE MAP USING INFORMATION FROM USGS MAP N4243-W121 55/26 x 25. DISTANCES SHOWN TO THE LOST CREEK DIVERSION POINT ARE SCALED DISTANCES FROM THE PROJECTED SECTION LINES.

- 3) WATER USE AREA FOR THE SYSTEM IS LOST CREEK CAMPGROUND.

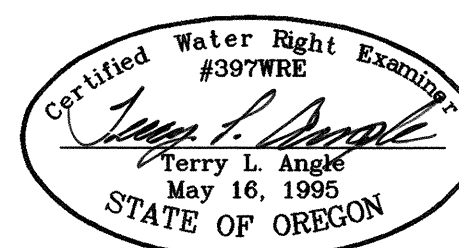

200 0 200 400
SCALE OF FEET

MAP PREPARED DECEMBER, 1996

CRATER LAKE
NATIONAL PARK

EXISTING USES UNDER SAND CREEK FEDERAL RESERVED
WATER RIGHT CLAIM;
LOST CREEK WATER SUPPLY SYSTEM