

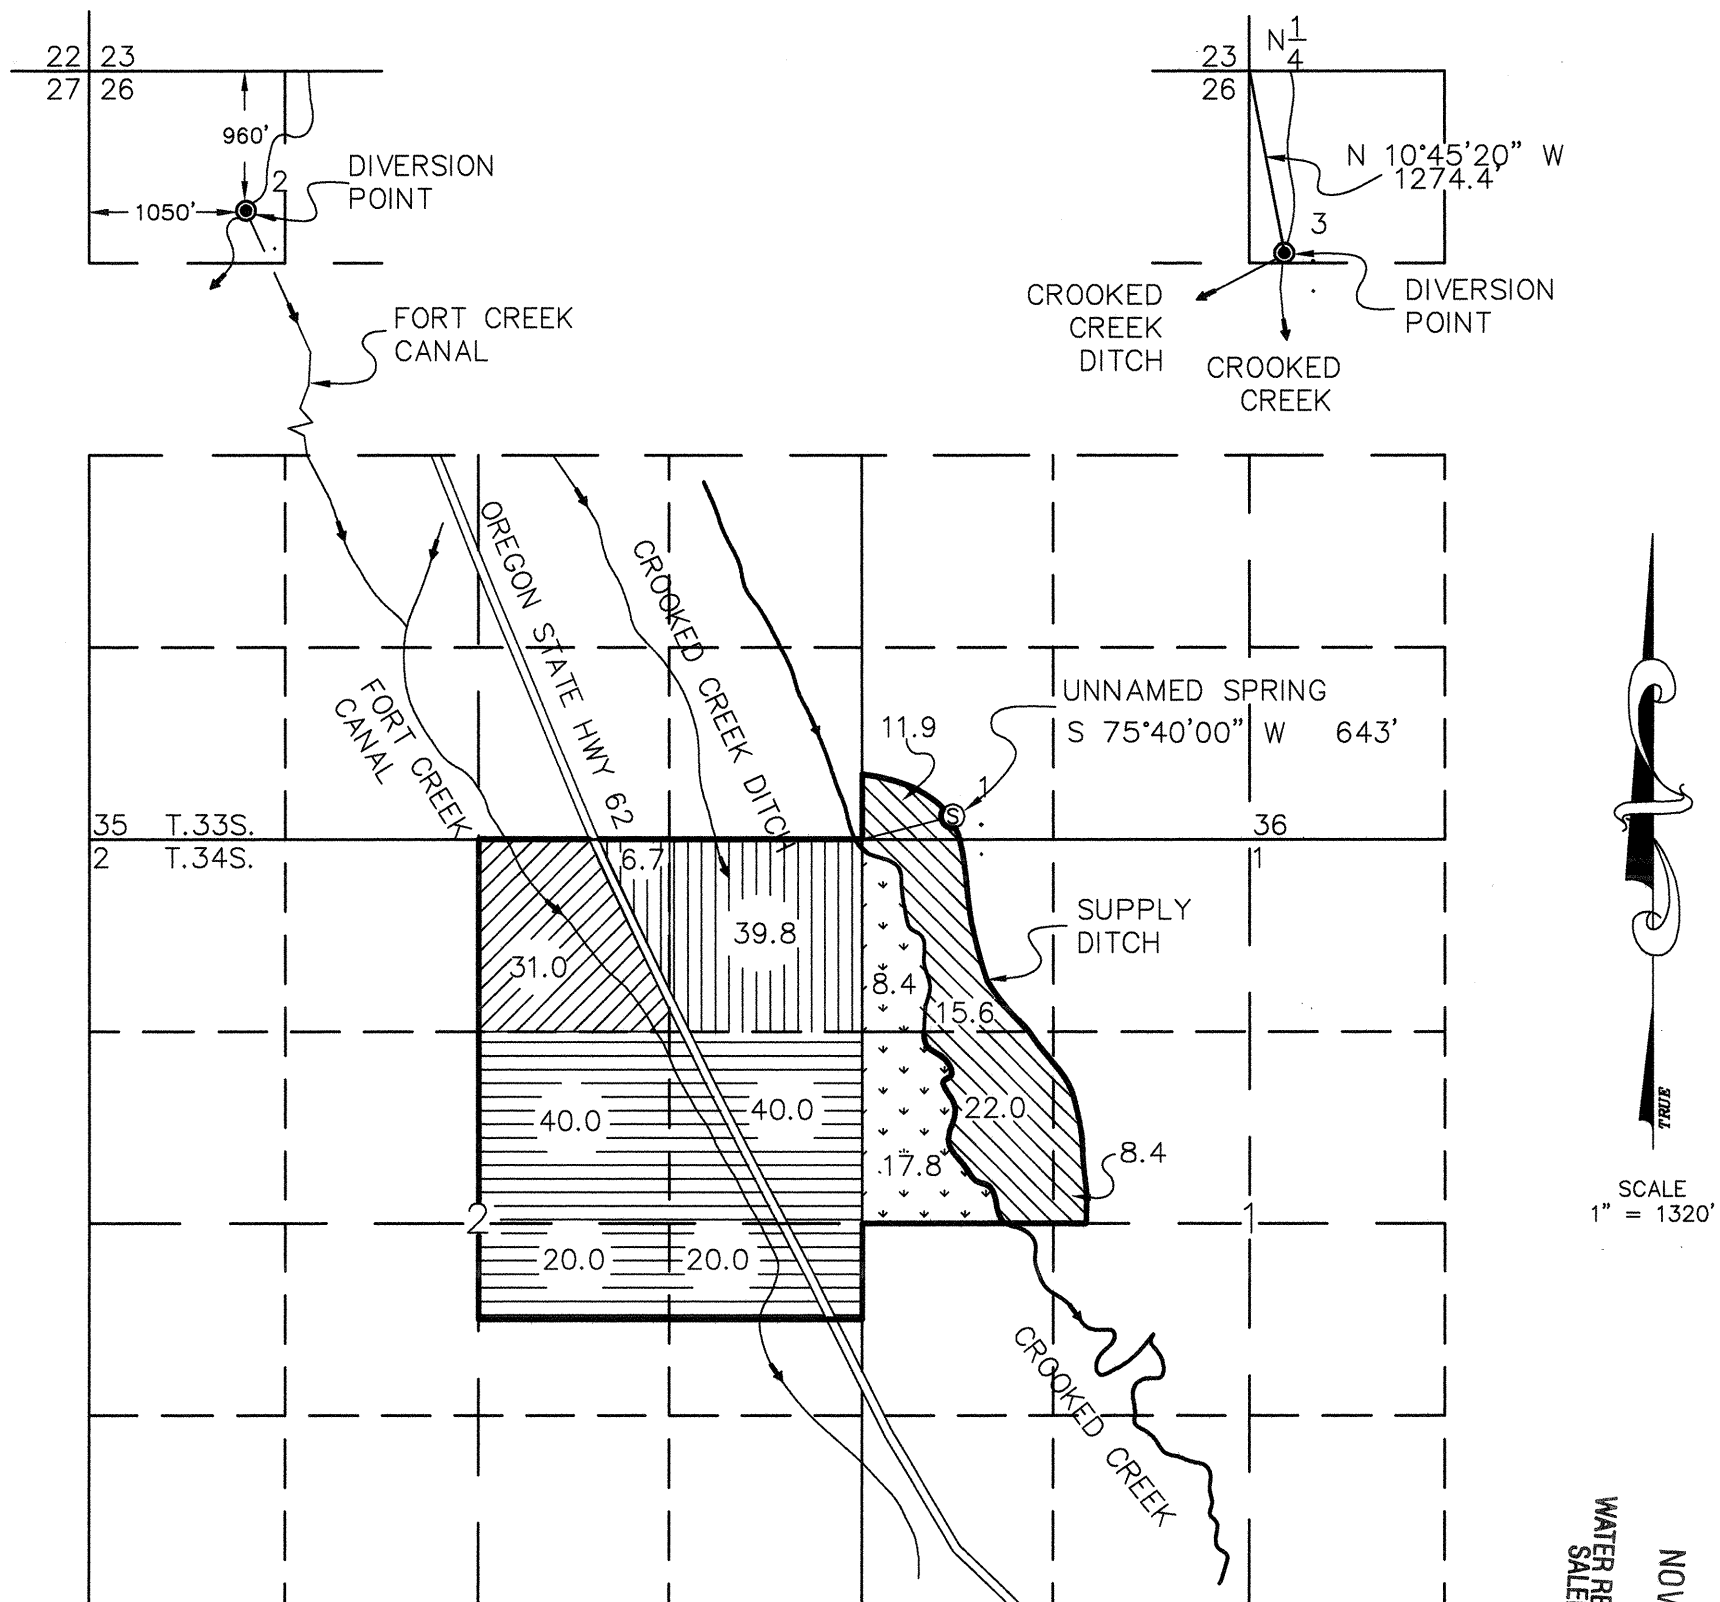
REVISED

ADJUDICATION CLAIMS MAP

FOR

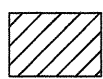
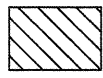
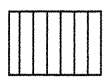
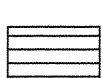
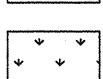
JACK OWENS RANCHES

LOCATED IN T.34S., R.07 1/2E., W.M., SEC. 1 & 2 AND T.33S., R.07 1/2E., W.M., SEC 36
KLAMATH COUNTY, OREGON

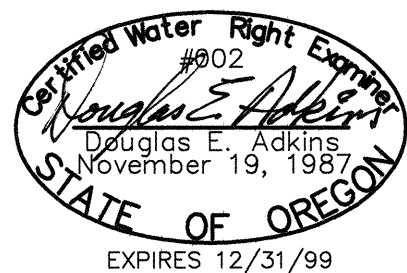


SCALE
1" = 1320'

AREAS ARE IN ACRES

-  LAND IRRIGATED UNDER CERTIFICATE NO. 36070
-  LAND IRRIGATED UNDER CERTIFICATE NO. 67519
-  LAND IRRIGATED UNDER CERTIFICATE NO. 36071
-  LAND IRRIGATED UNDER CERTIFICATE NO. 10925
-  LAND IRRIGATED WITH COMMINGLED WATER FROM FORT CREEK CANAL AND CROOKED CREEK DITCH

RECEIVED
NOV 18 1998
WATER RESOURCES DEPT.
SALEM, OREGON



THIS MAP IS FOR THE PURPOSE OF IDENTIFYING THE LOCATION OF THE WATER RIGHT ONLY AND HAS NO INTENT TO PROVIDE DIMENSIONS OR LOCATION OF PROPERTY LINES.

October, 1998

2950 Shasta Way • Klamath Falls, Oregon 97603 • (541) 884-4666 • FAX (541) 884-5335
Klamath Falls, OR • Medford, OR • Alturas, CA

Engineers ▲ Planners ▲ Surveyors

JOB No. 1429-0101