


T.23S. R.6E. Section 14, W.M.

(Section and 16th Lines are Shown in Approximate Locations)

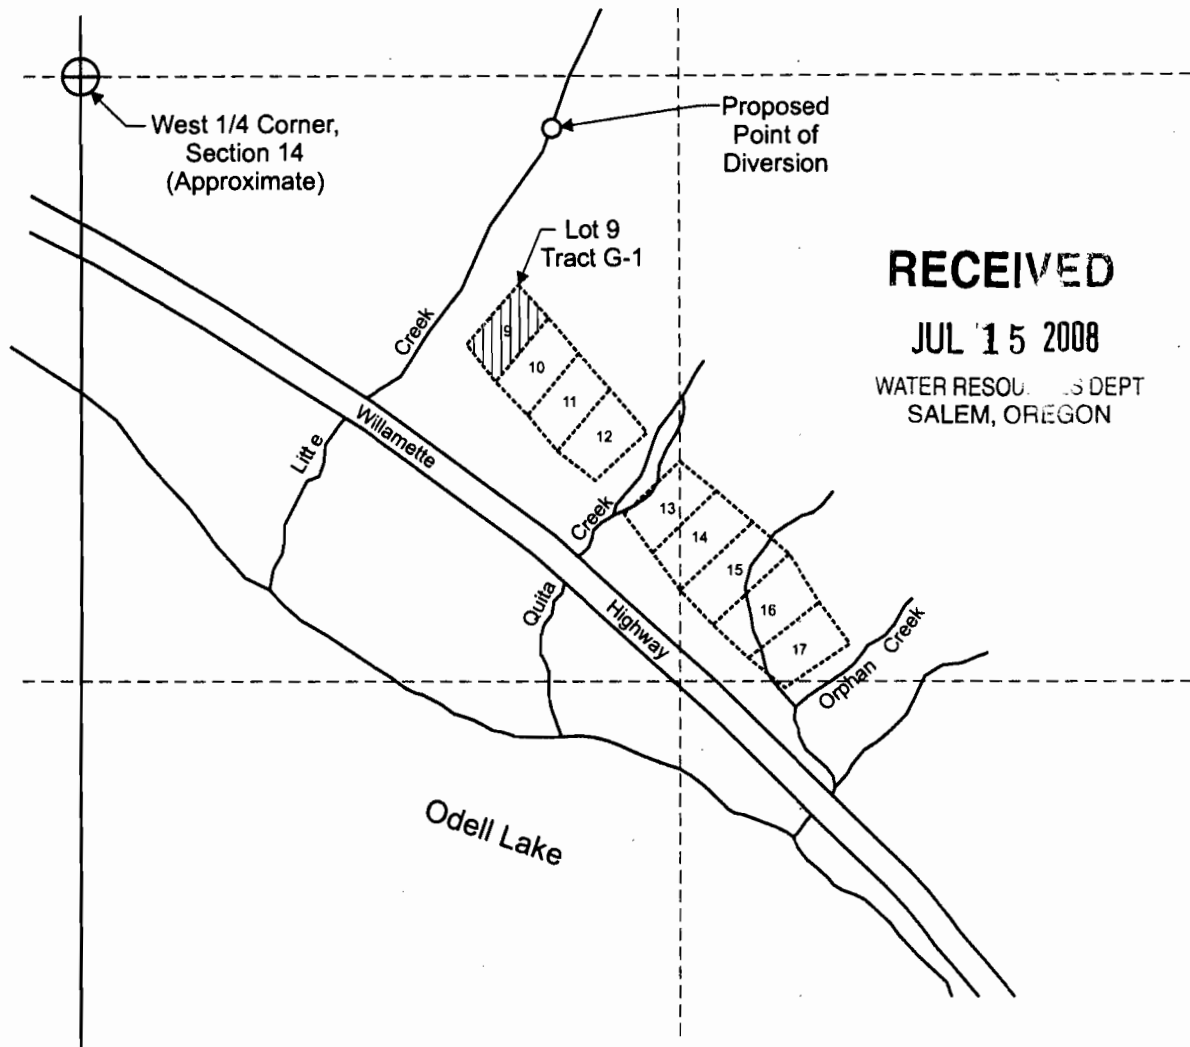


RECEIVED

JUL 15 2008

WATER RESOURCES DEPT
SALEM, OREGON


Proposed point of diversion is located 340 feet north and 80 feet east from the most northerly corner, Lot 9, Tract G-1.

 Location of proposed domestic use.

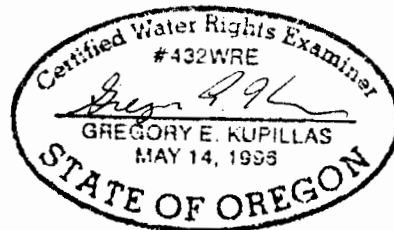

EXPIRATION DATE: 6/30/09

Scale: 1" = 400'

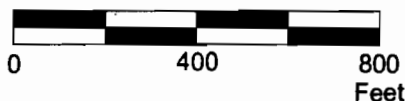

This map was prepared for the purpose of identifying the location of a water right only and is not intended to provide legal dimensions or location of property ownership lines.


Water Right Application Map

Robert Rissberger
T.23S. R.6E. Section 14, Tract G-1, Lot 9

Pacific Hydro-Geology Inc.

6/2008

**ODELL LAKE
TRACT G
19 LOTS**

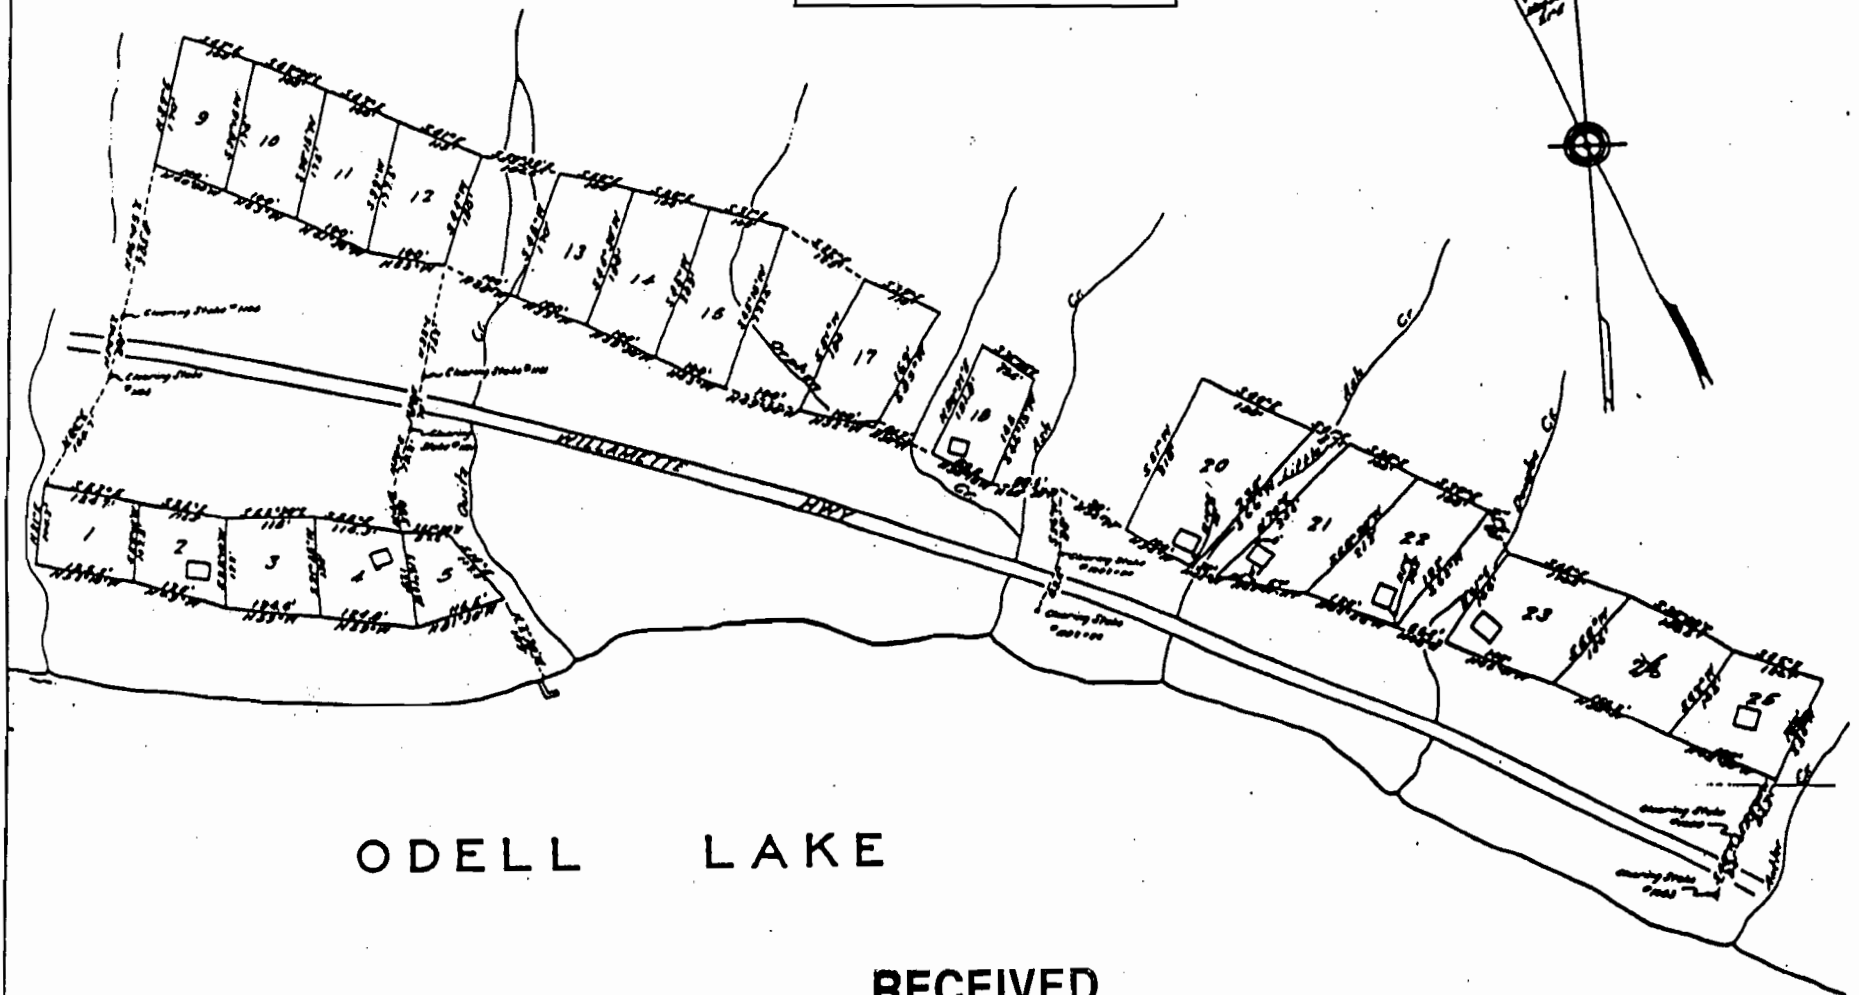

ODELL LAKE

RECEIVED

JUL 15 2008

WATER RESOURCES DEPT
SALEM, OREGON

**ODELL LAKE RECREATION RESIDENCE SITE
(TRACT G-1)**

DESCHUTES NATIONAL FOREST

Appron, Sec. 14 T.22S., R.6E., W.4M. Unsurveyed

Scale 1"=100 ft

Mag. Dec. - 21° E

Lots 1 to 27 by Woodward Oct 3-12-1928

Lots 9 to 27 Resurveyed by G.L. Clark June 1934

Lots 1 to 8 Resurveyed by J.W.T. Sept 1934

Highway Alignment from G.P.R. 1932

Approved by _____
Recreation Commission

SCALE IN FEET

