


SW 1/4 of the SW 1/4 of SECTION 29
W 1/2 of the NW 1/4 of the SW 1/4 of SEC 29
NE 1/4 of the SE 1/4 of SECTION 30
SE 1/4 of the SE 1/4 of SECTION 30
N 1/2 of the NE 1/4 of the NE 1/4 SECTION 31
T2S, R5E of the WM
CLACKAMAS COUNTY, OREGON

RECEIVED

JUL 17 2008

**WATER RESOURCES DEPT
SALEM, OREGON**

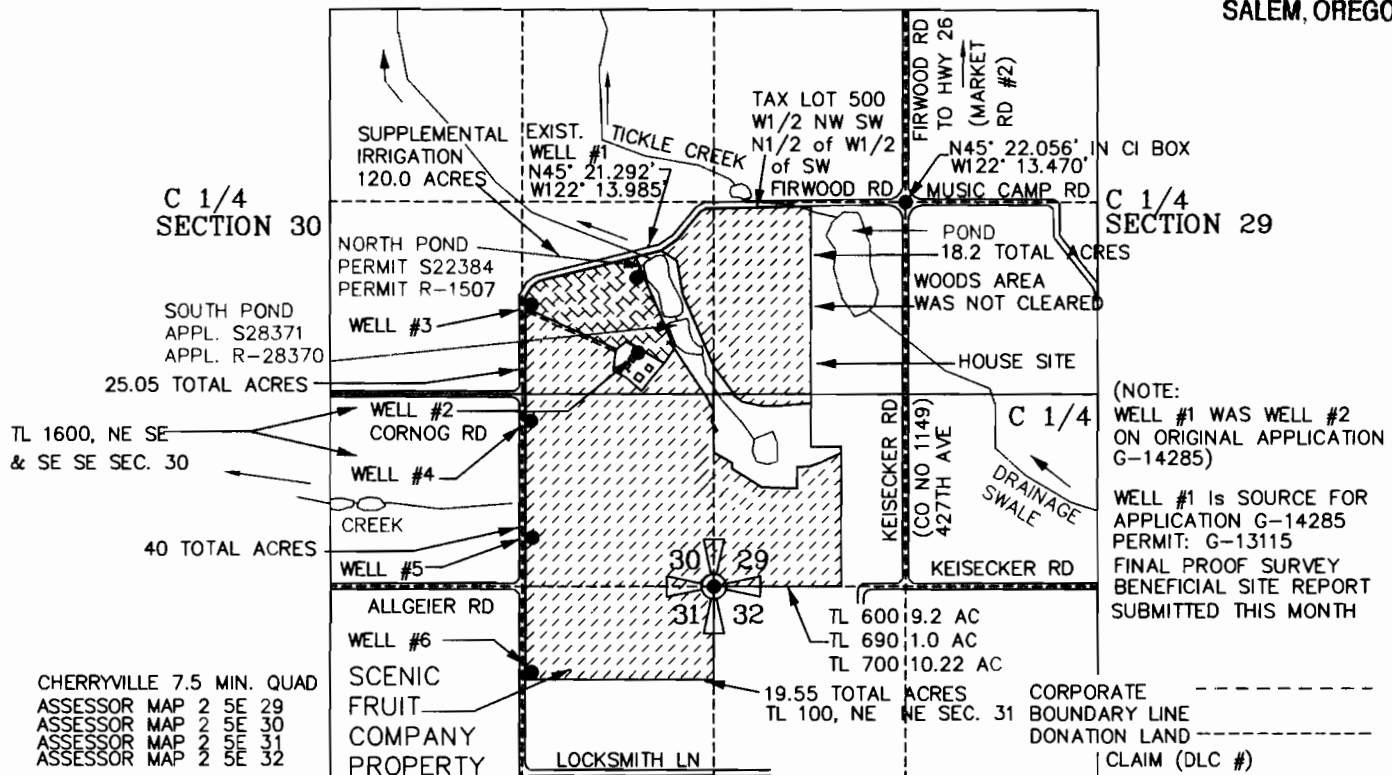

SEC.	1/4 1/4	IRRIG. ACRES	CFS (APPROX. GPM)
29	SW SW	25.0 ACRES	0.3125 CFS (140 GPM)
29	NE SE	18.0 ACRES	0.2250 CFS (101 GPM)
30	NE SE	18.0 ACRES	0.3125 CFS (140 GPM)
30	SE SE	40.0 ACRES	0.5000 CFS (224 GPM)
31	NE NE	19.0 ACRES	0.2375 CFS (107 GPM)
TOTAL		120.0 ACRES	1.50 CFS (673 GPM)

SUPPLEMENTAL IRRIGATION = 120 ACRES

WELL #1 Is Located 520 FEET SOUTH and 1850 FEET WEST of the NORTHEAST CORNER of the NORTHEAST QUARTER of the SOUTHWEST QUARTER of SECTION 29, RANGE 5 EAST WM, CLACKAMAS CO., OR.

WELL #2 Will Be Located 1605 FEET NORTH and 520 FEET WEST of the SOUTHEAST CORNER of SECTION 30, TOWNSHIP 2 SOUTH, RANGE 5 EAST of the WM, CLACKAMAS COUNTY, OREGON


WELL #3 Will Be Located 1935 FEET NORTH and 1255 FEET WEST of the SOUTHEAST CORNER of SECTION 30, TOWNSHIP 2 SOUTH, RANGE 5 EAST of the WM, CLACKAMAS COUNTY, OREGON

WELL #4 Will Be Located 1135 FEET NORTH and 1260 FEET WEST of the SOUTHEAST CORNER of SECTION 30, TOWNSHIP 2 SOUTH, RANGE 5 EAST of the WM, CLACKAMAS COUNTY, OREGON

WELL #5 Will Be Located 335 FEET NORTH and 1250 FEET WEST of the SOUTHEAST CORNER of SECTION 30, TOWNSHIP 2 SOUTH, RANGE 5 EAST of the WM, CLACKAMAS COUNTY, OREGON


WELL #6 Will Be Located 590 FEET SOUTH and 1255 FEET WEST of the NORTHEAST CORNER of SECTION 31, TOWNSHIP 2 SOUTH, RANGE 5 EAST of the WM, CLACKAMAS COUNTY, OREGON

PREPARATION OF THIS MAP WAS FOR THE PURPOSE OF IDENTIFYING THE LOCATION OF THE WATER RIGHTS ONLY AND HAS NO INTENT TO PROVIDE DIMENSIONS OR LOCATION OF PROPERTY OWNERSHIP LINES.

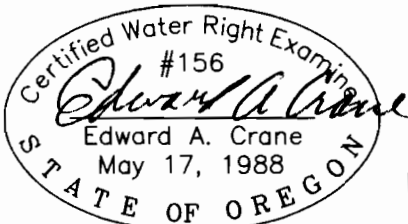

Renewal 12/31/2009
Signed *6/24/2008*

SURVEYED JUNE 5, 2008
BY EDWARD A. CRANE, CWRE

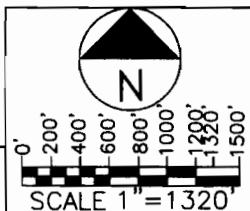

**APPLICATION FOR A PERMIT
GROUNDWATER PERMIT G-**

DATE
JUNE 2008

PROJECT NO.
191-004



**EDWARD A. CRANE
WATER RIGHTS**

13755 SE 119TH DRIVE
CLACKAMAS, OREGON 97015

OFFICE: 503-698-3890
FAX NO: 503-698-3861
CELL: 503-679-3253
E-MAIL: eces@verizon.net

APPLICATION FOR PERMIT NUMBER G-
PERMIT NUMBER G- IN THE NAME OF:

MARIDEAN EISELY dba SCENIC FRUIT COMPANY
7510 SE ALTMAN ROAD (TEL: 503-663-3434)
GRESHAM, OREGON 97080 (FAX: 503-663-7095)

FIGURE

1/1