

WATER RESOURCES DEPT.
SALEM, OREGON

$$1'' = 400'$$

Oak Pond LLC
Jack Gray
89762 Peacock Cr. Rd.
Noti, OR 97461

3-17

Center
of
Section
18

826 ON

Lot 4 20.06

ROAD

700

Tax Lot #801
Range 6W
Township 17S
Section 18
SE SE 1/4

801

Excavation _____
Area location:
690' W and 520' S of the SE
corner of NESE
quarter of sect. 18


Existing 15°40'N - 179°65'W
Proposed excavation 34°48'N - 205°75'W
CREEK
Dam

900

GAS DATA
8/22/2007 4:19:54 PM - kaftcm

CANCELLED.
400

FOR ASSESSMENT AND
TAXATION ONLY

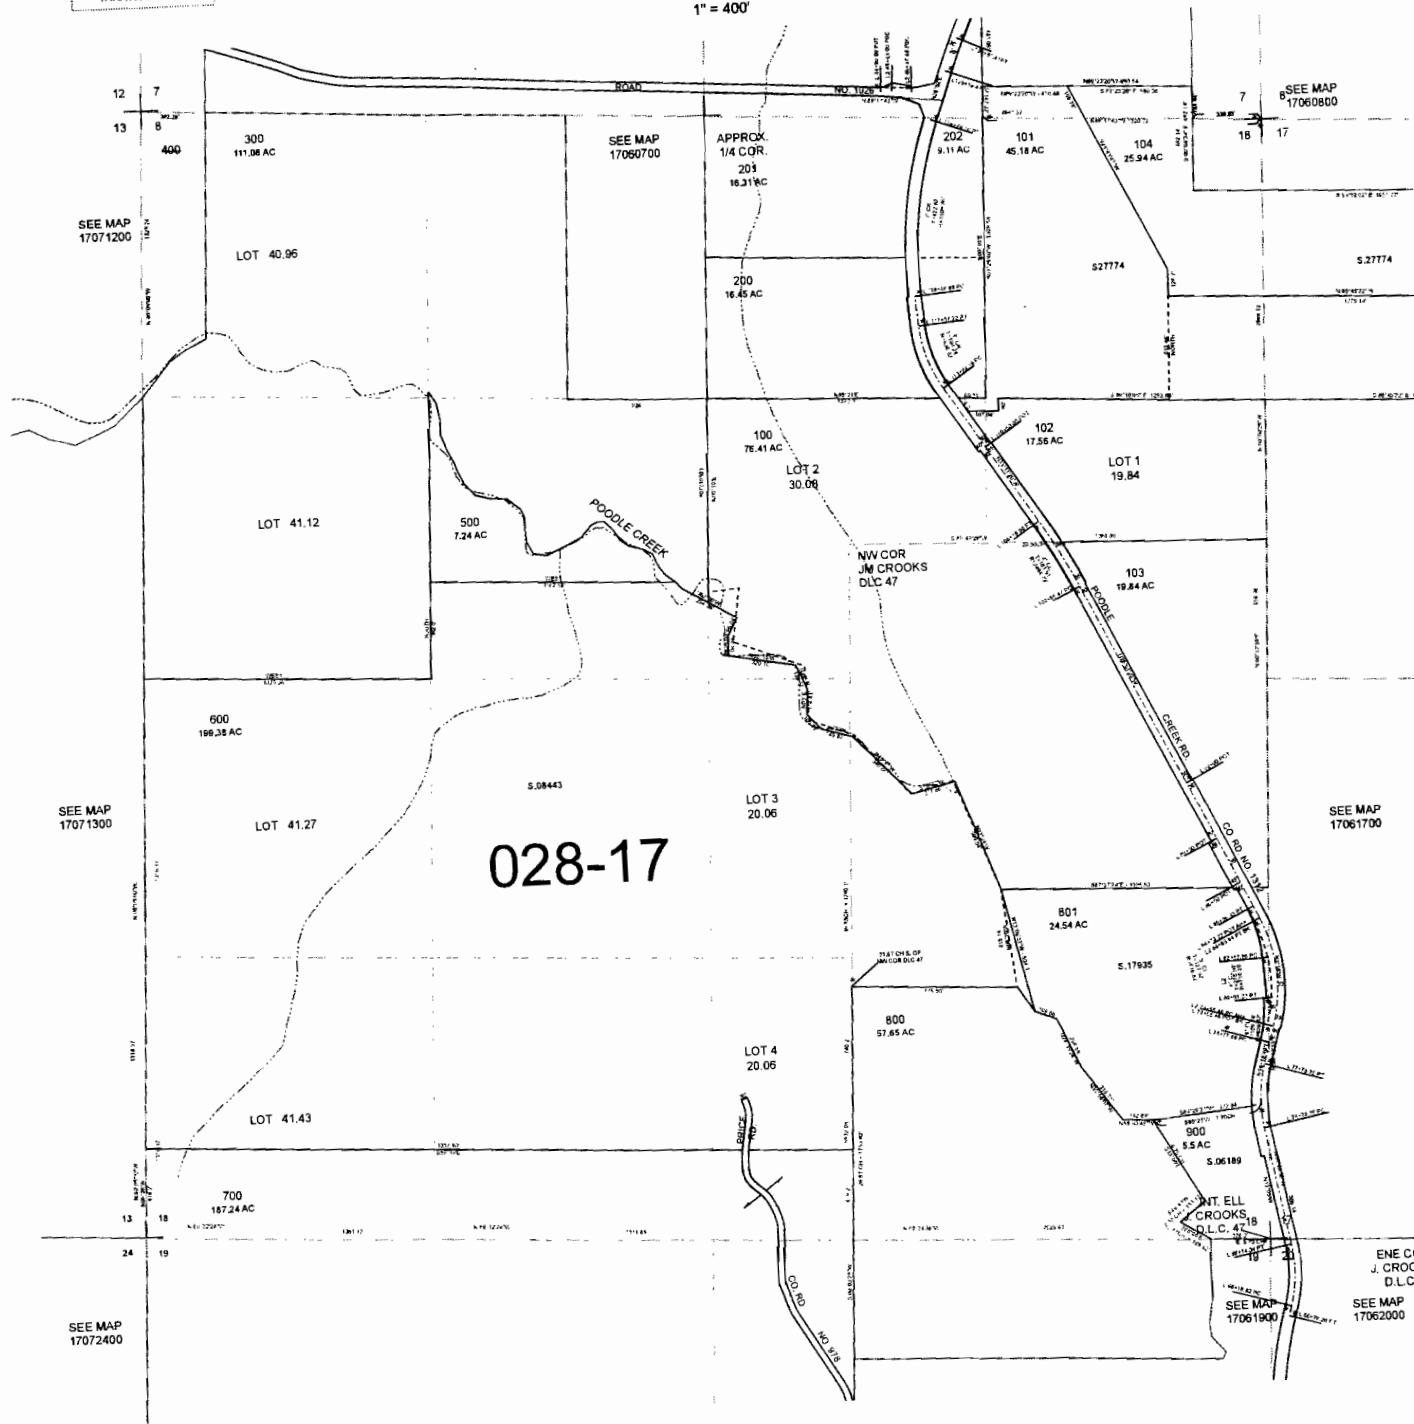

17061800



1" = 400'

Oak Pond LLC
Jack Gray
89762 Peoria Co. Rd.
Noti, OR 97461

RECEIVED

AUG 06 2008

WATER RESOURCES DEPT.
SALEM, OREGON

100

102

Lot 2 30.08

Lot 1 19.84

NW Cor.
JM Crooks
DLC No. 47

NE Cor.
JM Crooks
DLC No. 47

103

POODLE CREEK HULL
RD. NO. 1312

3-17

Center
of
Section
18

Lot 3 20.06

NO 978

Lot 4 20.06

ROAD

700

775.80'

3/6764 S. of
N.W. Cor. D.L.C. #47

800

801

Excavation
Area location:
690' W and
520' S of the SE
corner of NESE
quarter of sect. 18

Existing
Dam
Proposed
excavation

- Tax Lot #801
- Range 6W
- Township 17S
- Section 18
- SE SE 1/4

900