
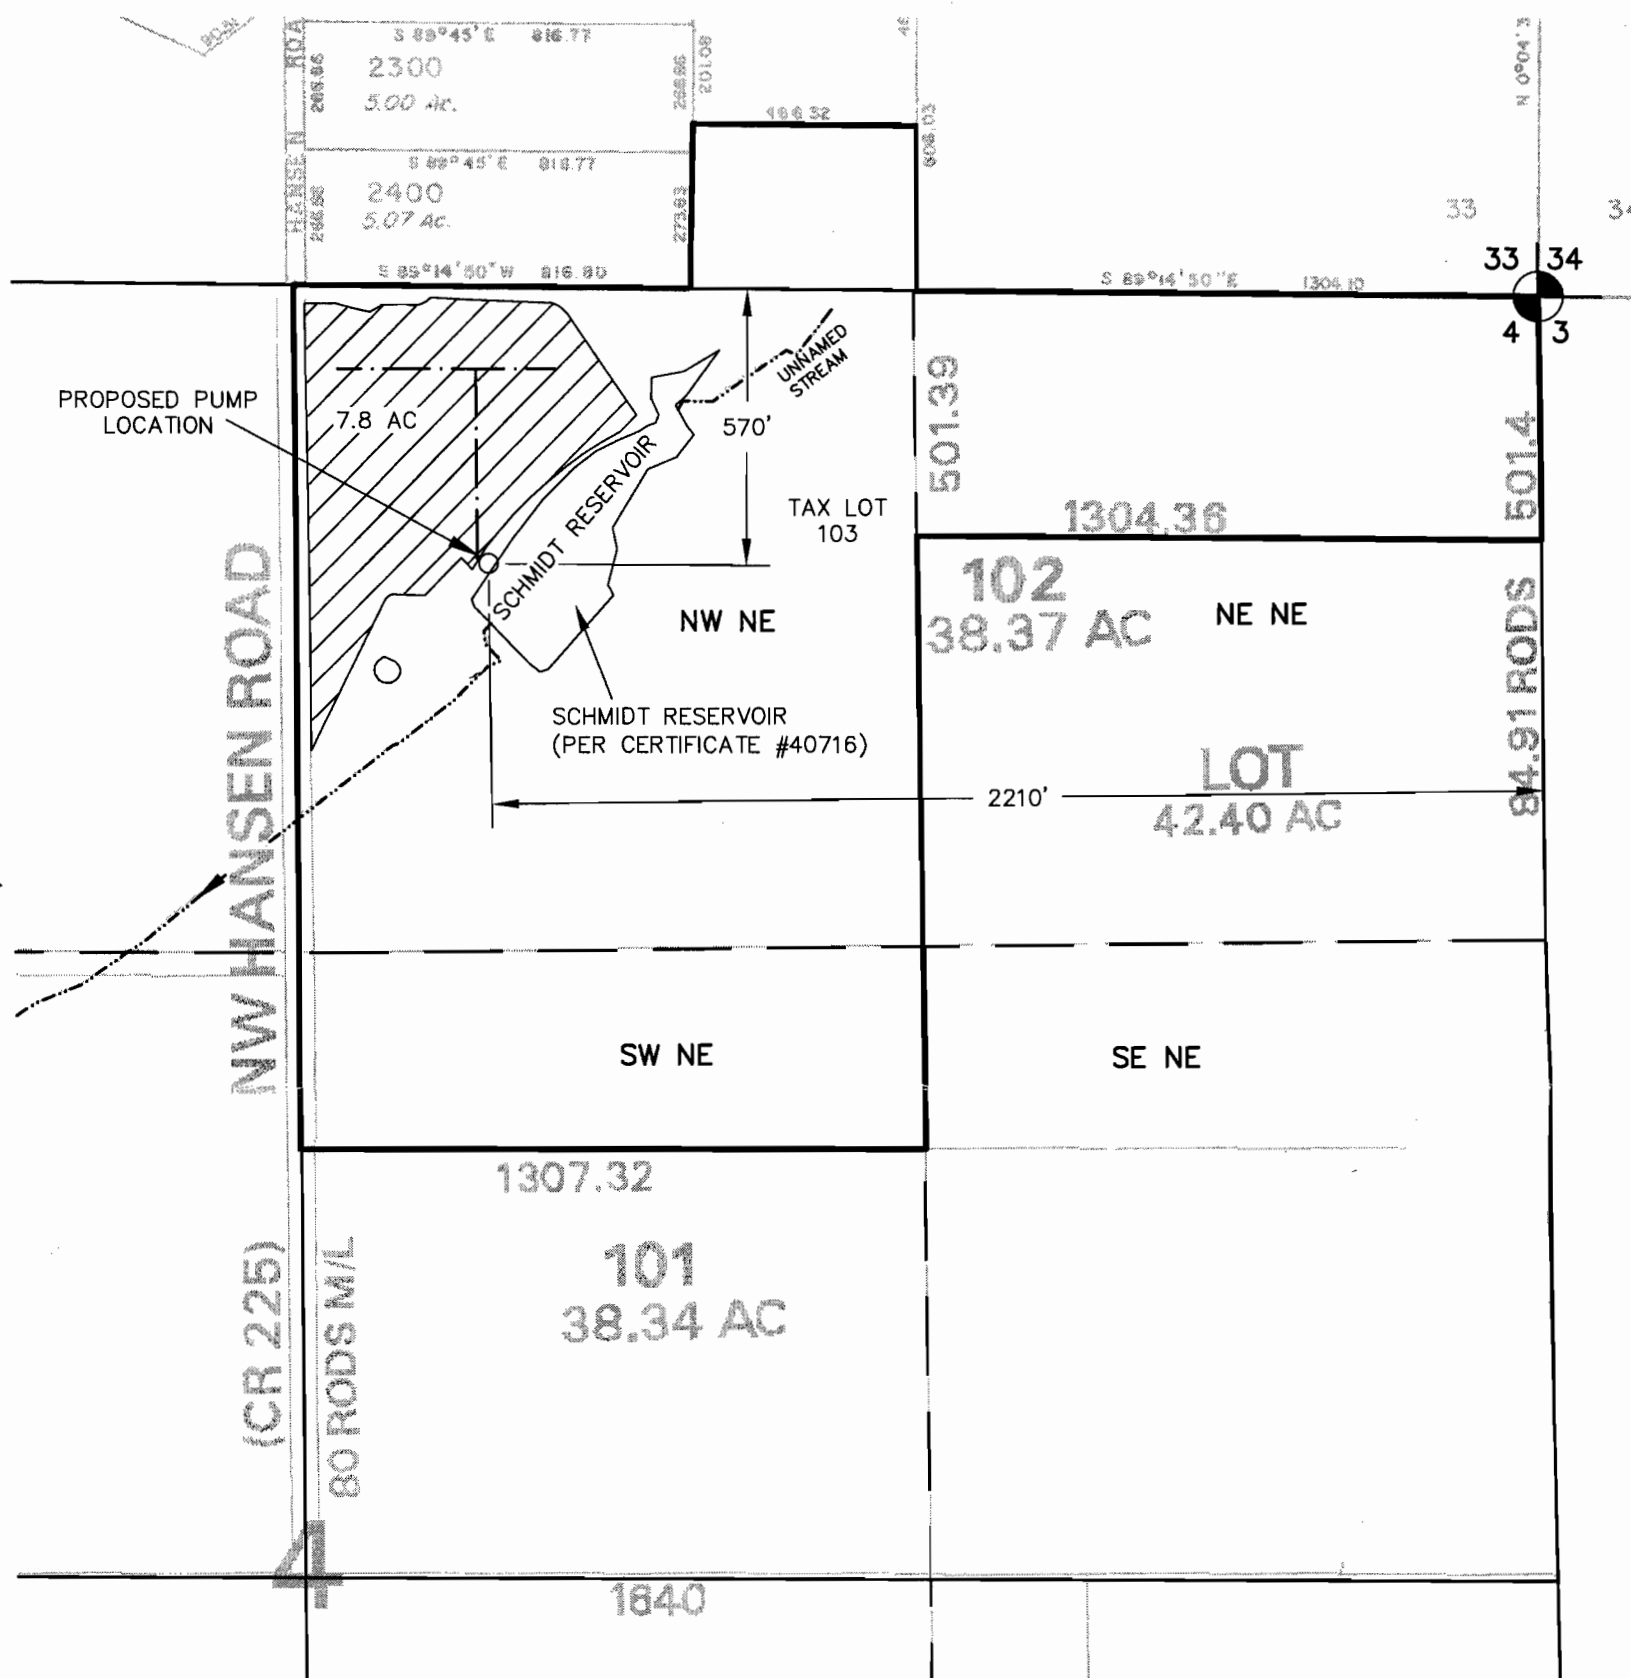


T2N, R2W, WM
S 4, TAXLOT 103
WASHINGTON COUNTY, OR
WILLAMETTE RIVER BASIN

PREPARED FOR:
TODD KUETHER
23930 NW HANSEN ROAD
NORTH PLAINS, OR 97133

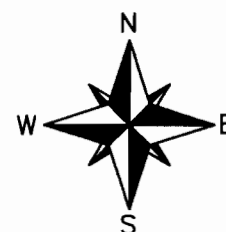

----- Unnamed intermittent stream

1 inch = 400 ft.

WATER RESOURCES DEPT
SALEM, OREGON

NOV 18 2008

RECEIVED



MAP BASE:
ASSESSOR MAP 2S 2 B
JUNE 2006 FSA AERIAL PHOTO

Stuntzner
Engineering
& Forestry, LLC

Project: 307-2-080
Drawing: 3072080CWR APPL.dwg
By: CVB/WPK
Checked by: EAU
Date: 3-31-08

87341

#5