



CORPORATE
BOUNDARY LINE
DONATION LAND
CLAIM (DLC #)

SE 1/4 of the NE 1/4 of SECTION 21
T2S, R5E of the WILLAMETTE MERIDIAN
CLACKAMAS COUNTY, OREGON

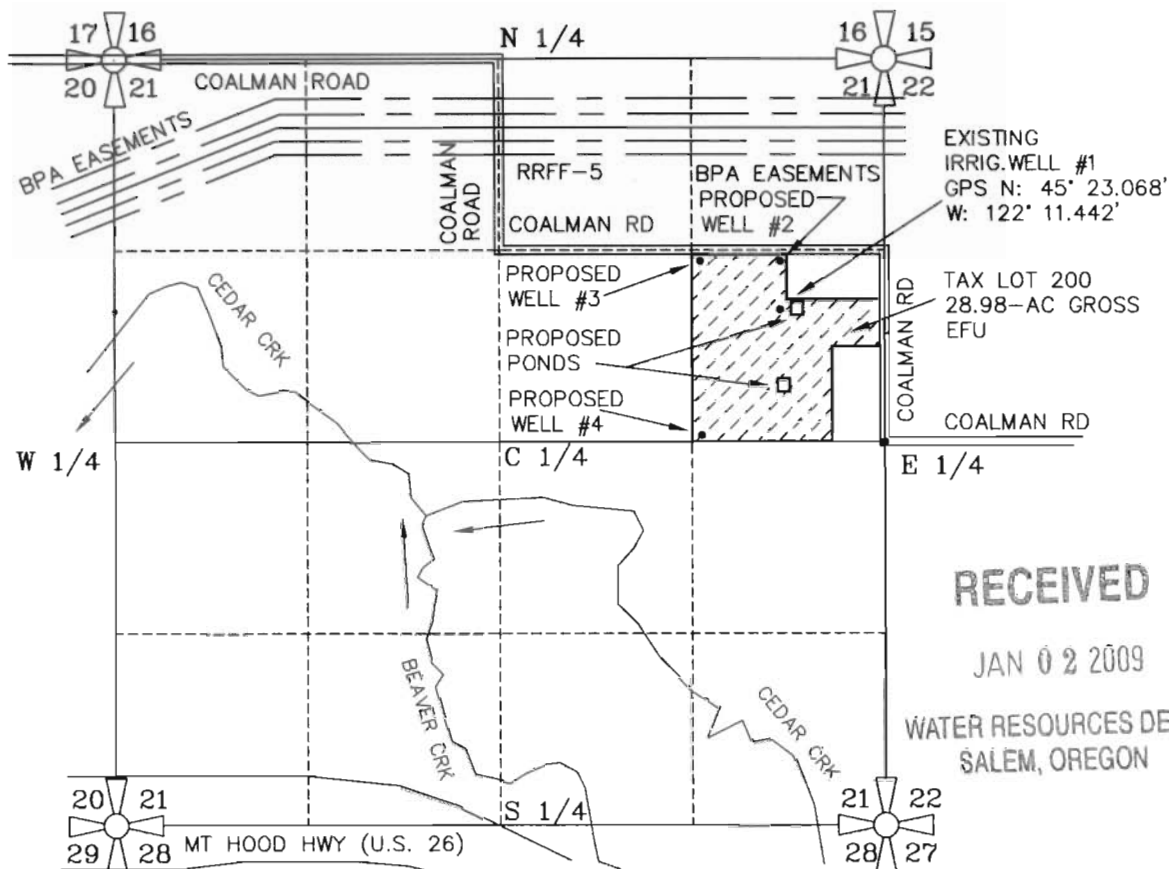


SEC.	1/4 1/4	IRRIG. ACRES	CFS (APPROX. GPM)
21	SE NE	16.00 ACRES IN-GROUND	0.2000 CFS (89.8 GPM) @ 1/80 CFS/AC DAY
21	SE NE	8.00 ACRES GREENHOUSE	0.2000 CFS (89.8 GPM) @ 1/80 CFS/AC DAY
21	SE NE	4.00 ACRES CAN YARDS	0.1000 CFS (44.9 GPM) @ 1/40 CFS/AC DAY
TOTAL		28.00 ACRES	0.500 CFS (225+/-GPM)

PREPARATION OF THIS MAP
WAS FOR THE PURPOSE OF
IDENTIFYING THE LOCATION
OF WATER RIGHTS ONLY &
HAS NO INTENT TO PROVIDE
DIMENSIONS OR LOCATION
OF PROPERTY OWNERSHIP
LINES.

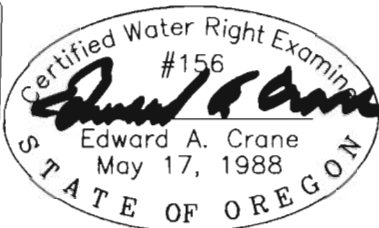

Renewal 12/31/2009
Signed *12/1/18*

SURVEYED DEC. 9, 2008
BY EDWARD A. CRANE, CWRE

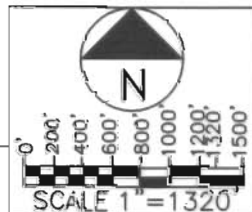

EXISTING WELL #1: Is LOCATED 910 FEET NORTH & 715 FEET WEST of the EAST QUARTER CORNER of SECTION 21, TOWNSHIP 2 SOUTH, RANGE 5 EAST of the WM, CLACKAMAS COUNTY, STATE of OREGON. (Is located in the SOUTHEAST QUARTER of the NORTHEAST QUARTER of said SECTION 21)

WELL #2: Will be LOCATED 1245 FEET NORTH and 715 FEET WEST of the EAST QUARTER CORNER of SECTION 21, TOWNSHIP 2 SOUTH, RANGE 5 EAST of the WM, CLACKAMAS COUNTY, STATE of OREGON. (Will be located in the SOUTHEAST QUARTER of the NORTHEAST QUARTER of said SECTION 21)

WELL #3: Will be LOCATED 1245 FEET NORTH and 1275 FEET WEST of the EAST QUARTER CORNER of SECTION 21, TOWNSHIP 2 SOUTH, RANGE 5 EAST of the WM, CLACKAMAS COUNTY, STATE of OREGON. (Will be located in the SOUTHEAST QUARTER of the NORTHEAST QUARTER of said SECTION 21)

WELL #4: Will be LOCATED 50 FEET NORTH and 1275 FEET WEST of the EAST QUARTER CORNER of SECTION 21, TOWNSHIP 2 SOUTH, RANGE 5 EAST of the WM, CLACKAMAS COUNTY, STATE of OREGON. (Will be located in the SOUTHEAST QUARTER of the NORTHEAST QUARTER of said SECTION 21)

APPLICATION FOR A PERMIT
GROUNDWATER PERMIT G-

DATE
DEC. 2008

PROJECT NO.
552-001



**EDWARD A. CRANE
WATER RIGHTS**
13755 SE 119TH DRIVE
CLACKAMAS, OREGON 97015
OFFICE: 503-698-3890
FAX NO: 503-698-3861
CELL: 503-679-3253
E-MAIL: eces1@verizon.net

APPLICATION FOR PERMIT NUMBER G-
PERMIT NUMBER G-- IN THE NAME OF:


KEVIN & MARIAN KENT dba K&K NURSERY
10815 SE 365NF SBR. (TEL: 971-2227-3965)
BORING, OR 97009 (FAX: 503-663-2678)

SHEET

1/1

CORPORATE
BOUNDARY LINE
DONATION LAND
CLAIM (DLC #)

SE 1/4 of the NE 1/4 of SECTION 21
T2S, R5E of the WILLAMETTE MERIDIAN
CLACKAMAS COUNTY, OREGON

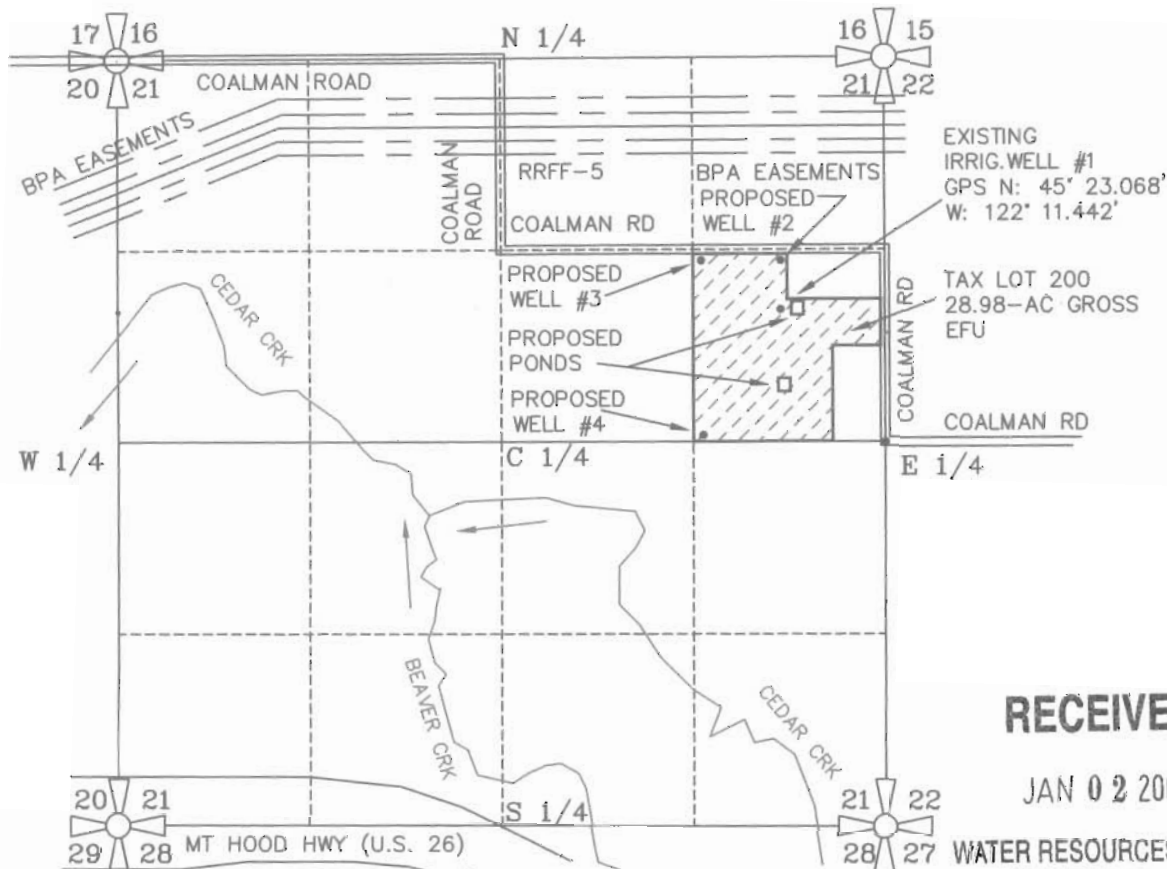

RECEIVED

JAN 02 2009

WATER RESOURCES DEPT
SALEM, OREGON

SEC.	1/4 1/4	IRRIG. ACRES	CFS (APPROX. GPM)
21	SE NE	16.00 ACRES IN-GROUND	0.2000 CFS (89.8 GPM) @ 1/80 CFS/AC DAY
21	SE NE	8.00 ACRES GREENHOUSE	0.2000 CFS (89.8 GPM) @ 1/80 CFS/AC DAY
21	SE NE	4.00 ACRES CAN YARDS	0.1000 CFS (44.9 GPM) @ 1/40 CFS/AC DAY
TOTAL		28.00 ACRES	0.500 CFS (225+/-GPM)

PREPARATION OF THIS MAP
WAS FOR THE PURPOSE OF
IDENTIFYING THE LOCATION
OF WATER RIGHTS ONLY &
HAS NO INTENT TO PROVIDE
DIMENSIONS OR LOCATION
OF PROPERTY OWNERSHIP
LINES.


EXISTING WELL #1: Is LOCATED 910 FEET NORTH & 715 FEET WEST
of the EAST QUARTER CORNER of SECTION 21, TOWNSHIP 2 SOUTH,
RANGE 5 EAST of the WM, CLACKAMAS COUNTY, STATE of OREGON.
(Is located in the SOUTHEAST QUARTER of the NORTHEAST
QUARTER of said SECTION 21)

WELL #2: Will be LOCATED 1245 FEET NORTH and 715 FEET WEST
of the EAST QUARTER CORNER of SECTION 21, TOWNSHIP 2 SOUTH,
RANGE 5 EAST of the WM, CLACKAMAS COUNTY, STATE of OREGON.
(Will be located in the SOUTHEAST QUARTER of the NORTHEAST
QUARTER of said SECTION 21)

WELL #3: Will be LOCATED 1245 FEET NORTH and 1275 FEET WEST
of the EAST QUARTER CORNER of SECTION 21, TOWNSHIP 2 SOUTH,
RANGE 5 EAST of the WM, CLACKAMAS COUNTY, STATE of OREGON.
(Will be located in the SOUTHEAST QUARTER of the NORTHEAST
QUARTER of said SECTION 21)

WELL #4: Will be LOCATED 50 FEET NORTH and 1275 FEET WEST
of the EAST QUARTER CORNER of SECTION 21, TOWNSHIP 2 SOUTH,
RANGE 5 EAST of the WM, CLACKAMAS COUNTY, STATE of OREGON.
(Will be located in the SOUTHEAST QUARTER of the NORTHEAST
QUARTER of said SECTION 21)


APPLICATION FOR A PERMIT
GROUNDWATER PERMIT G-

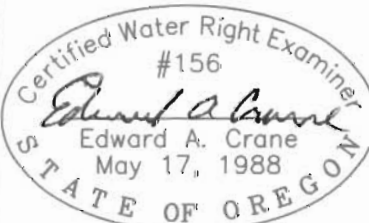

Renewal 12/31/2009

Signed 12/17/2008

SURVEYED DEC. 9, 2008
BY EDWARD A. CRANE, CWRE

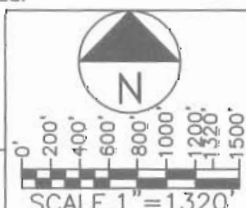

D:\CRANE ENGR & SURVEY\PROJECTS\552-001\CAD\552-001001.DWG 12/16/2008 EAC

DATE
DEC. 2008

PROJECT NO.
552-001



EDWARD A. CRANE
WATER RIGHTS

13755 SE 119TH DRIVE
CLACKAMAS, OREGON 97015

OFFICE: 503-698-3890
FAX NO: 503-698-3861
CELL: 503-679-3253
E-MAIL: eces1@verizon.net

APPLICATION FOR PERMIT NUMBER G-
PERMIT NUMBER G- IN THE NAME OF:

KEVIN & MARIAN KENT dba K&K NURSERY
10815 SE 365NF SBR. (TEL: 971-2227-3965)
BORING, OR 97009 (FAX: 503-663-2678)

SHEET

1/1




First American Title Insurance Company of Oregon

An assumed business name of TITLE INSURANCE COMPANY OF OREGON

This map is provided as a convenience in locating property
First American Title Insurance Company assumes no liability for any variations as may be disclosed by an actual survey

Reference Parcel Number 25E21 00200

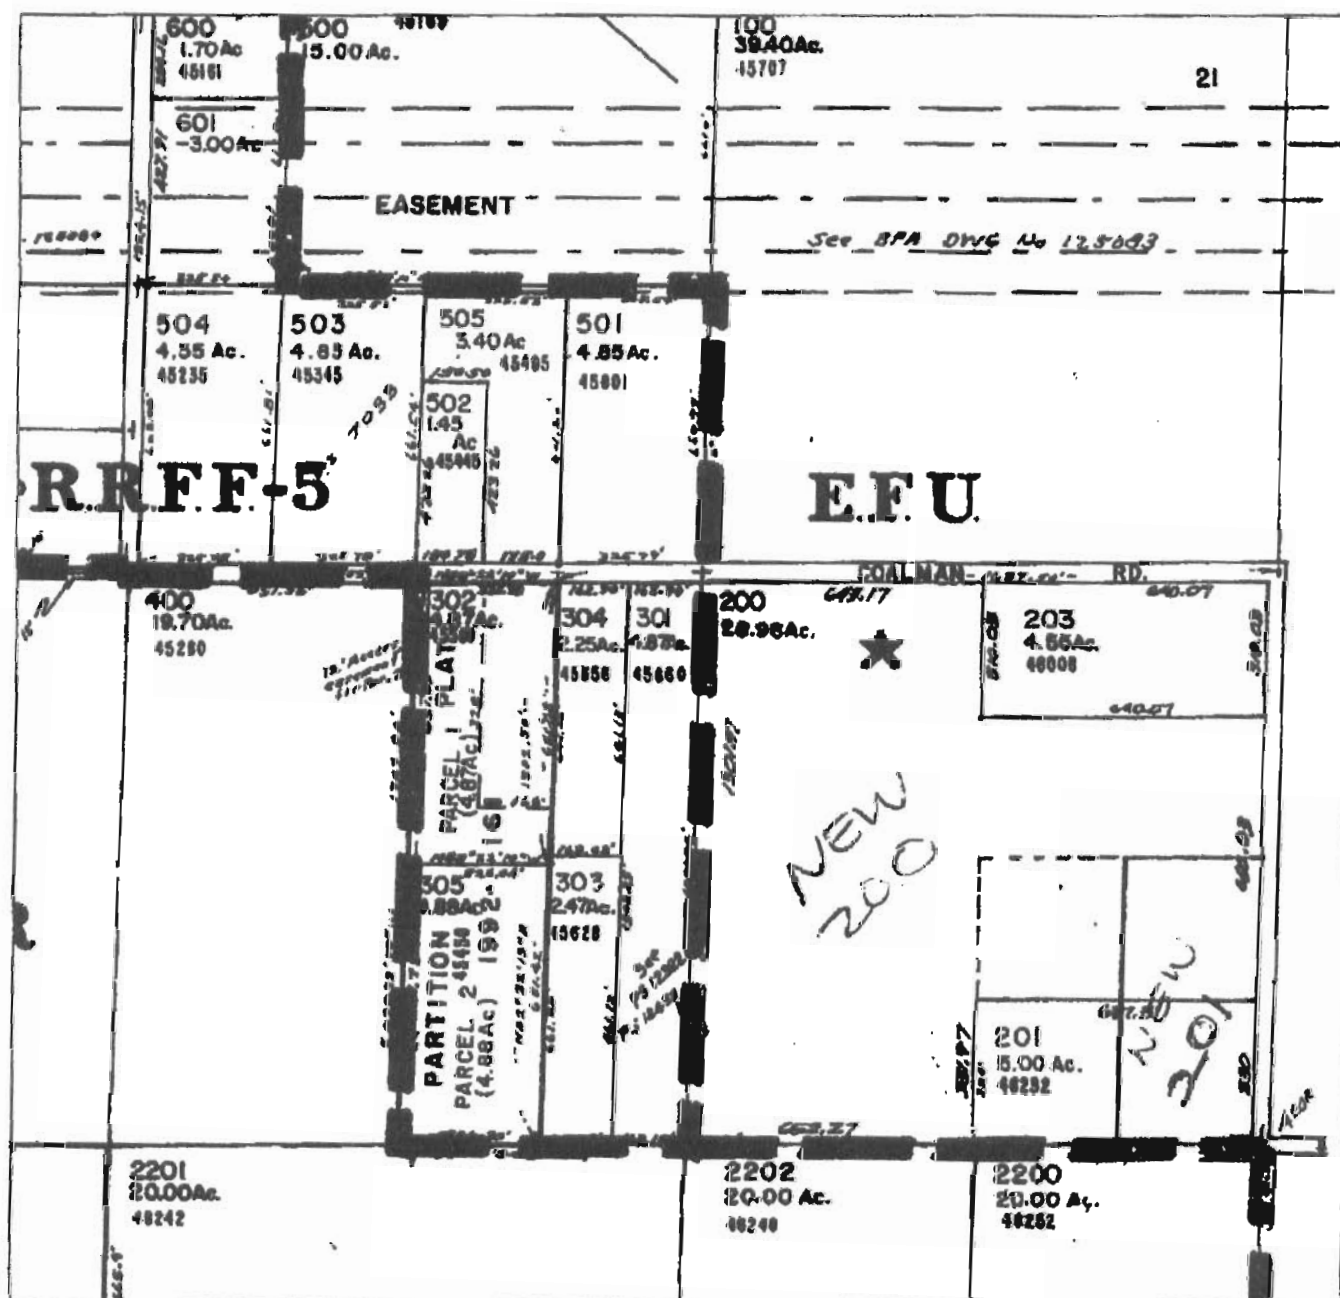

RECEIVED

JAN 02 2009

WATER RESOURCES DEPT
SALEM, OREGON

6-7-19

45°23'00.51"N 122°11'28.53"W

elev 1193 ft

Jun 29, 2005

Eye alt 2848 ft

Image State of Oregon

© 2008 Tele Atlas

Google

RECEIVED

JAN 02 2009

WATER RESOURCES DEPT
SALEM, OREGON

IR = IRON RID

IR #2

SE COALMAN RD

SE Coalman Rd

ACCESS

Double
Gates

650'

500'

640'

160'

320'

46230 SE Coalman Rd

House

Well

Shop

Power

SE Coalman Rd

N

IR

IR

#