

WATER RIGHTS APPLICATION MAP
LOCATED IN THE SW¼ & SE¼ OF THE NW¼ OF SECTION 36
TOWNSHIP 16 SOUTH, RANGE 3 WEST, W.M.
LANE COUNTY, OREGON



1"=400 FEET

RECEIVED

APR 14 2009

WATER RESOURCES DEPT
 SALEM, OREGON

NW¼ NW¼

PREPARED FOR: Eliabeth Burris Trust
 PREPARED BY: Dennis Goude
 DATE PREPARED: March 18, 2009

NOTE:
 THE POINT OF APPROPRIATION IS A WELL
 (LANE COUNTY 7700). THE P.O.A. IS
 LOCATED 3264 FEET NORTH AND 1510
 FEET EAST (N24°49'35"E, 3596') FROM
 THE SOUTHWEST CORNER OF SECTION 36.

SECTION 35
 SECTION 36


TL 220

SW¼ NW¼

TL 500
 (60 AC.)

SE¼ NW¼

WELL 1
 P.O.A.

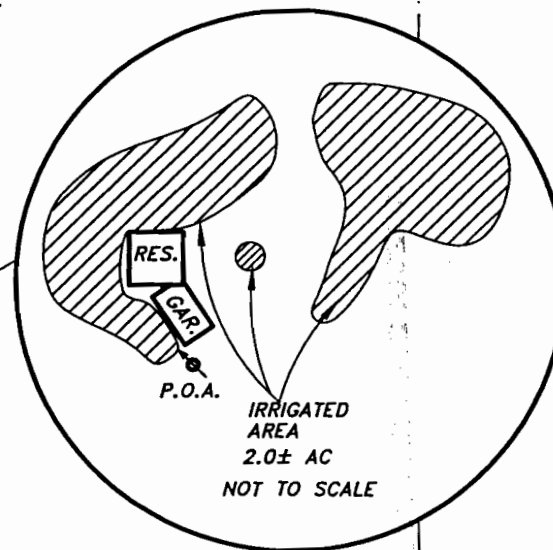

APPROX
 ¼ COR.

NW¼ SW¼

NE¼ SW¼

APPROX
 ¼ COR.

35 36
 P.O.B.
 2 1

DISCLAIMER STATEMENT

The preparation of this map was for the purpose of identifying the location of the Water Right only and has no intent to provide dimensions or location of property ownership lines.

**Stuntzner Engineering
 & Forestry, L.L.C.**

ENGINEERING • LAND SURVEYING • FORESTRY
 PLANNING WATER RIGHTS

Post Office Box 118
 Coos Bay, Oregon 97420

Phone: (541) 267-2672
 Fax: (541) 267-0588

WATER RIGHTS APPLICATION MAP
LOCATED IN THE SW $\frac{1}{4}$ & SE $\frac{1}{4}$ OF THE NW $\frac{1}{4}$ OF SECTION 36
TOWNSHIP 16 SOUTH, RANGE 3 WEST, W.M.
LANE COUNTY, OREGON

RECEIVED

APP 1-4-2009

WATER RESOURCES DEPT
SALEM, OREGON

NW $\frac{1}{4}$ NW $\frac{1}{4}$


PREPARED FOR: Eliabeth Burris Trust

PREPARED BY: Dennis Goude

DATE PREPARED: March 18, 2009

NOTE:

THE POINT OF APPROPRIATION IS A WELL (LANE COUNTY 7700). THE P.O.A. IS LOCATED 3264 FEET NORTH AND 1510 FEET EAST (N24°49'35"E, 3596') FROM THE SOUTHWEST CORNER OF SECTION 36.

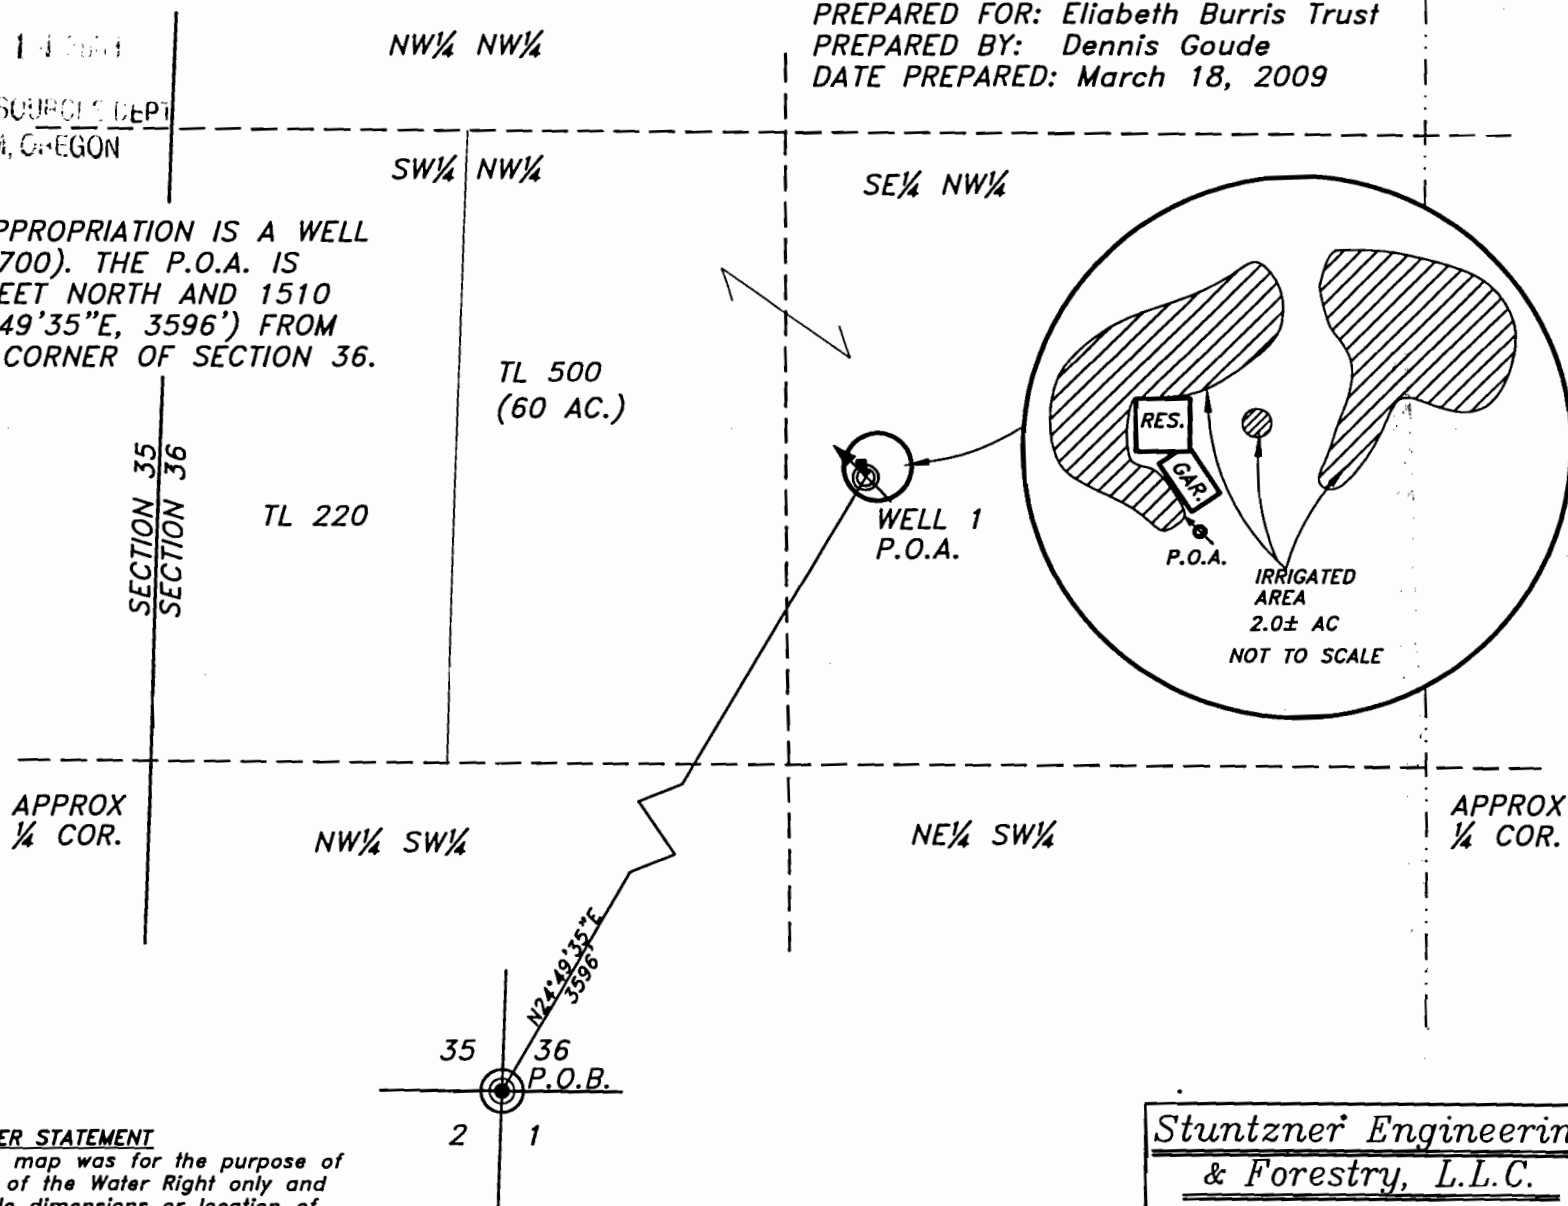

DISCLAIMER STATEMENT

The preparation of this map was for the purpose of identifying the location of the Water Right only and has no intent to provide dimensions or location of property ownership lines.

**Stuntzner Engineering
& Forestry, L.L.C.**

ENGINEERING • LAND SURVEYING • FORESTRY
PLANNING WATER RIGHTS

Post Office Box 118
Coos Bay, Oregon 97420

Phone: (541) 267-2872
Fax: (541) 267-0588