



1474-2
2-8-74

Berch and Marsielette Watson Alternate Reservoir Application Map T. 10S R. 30E W.M.

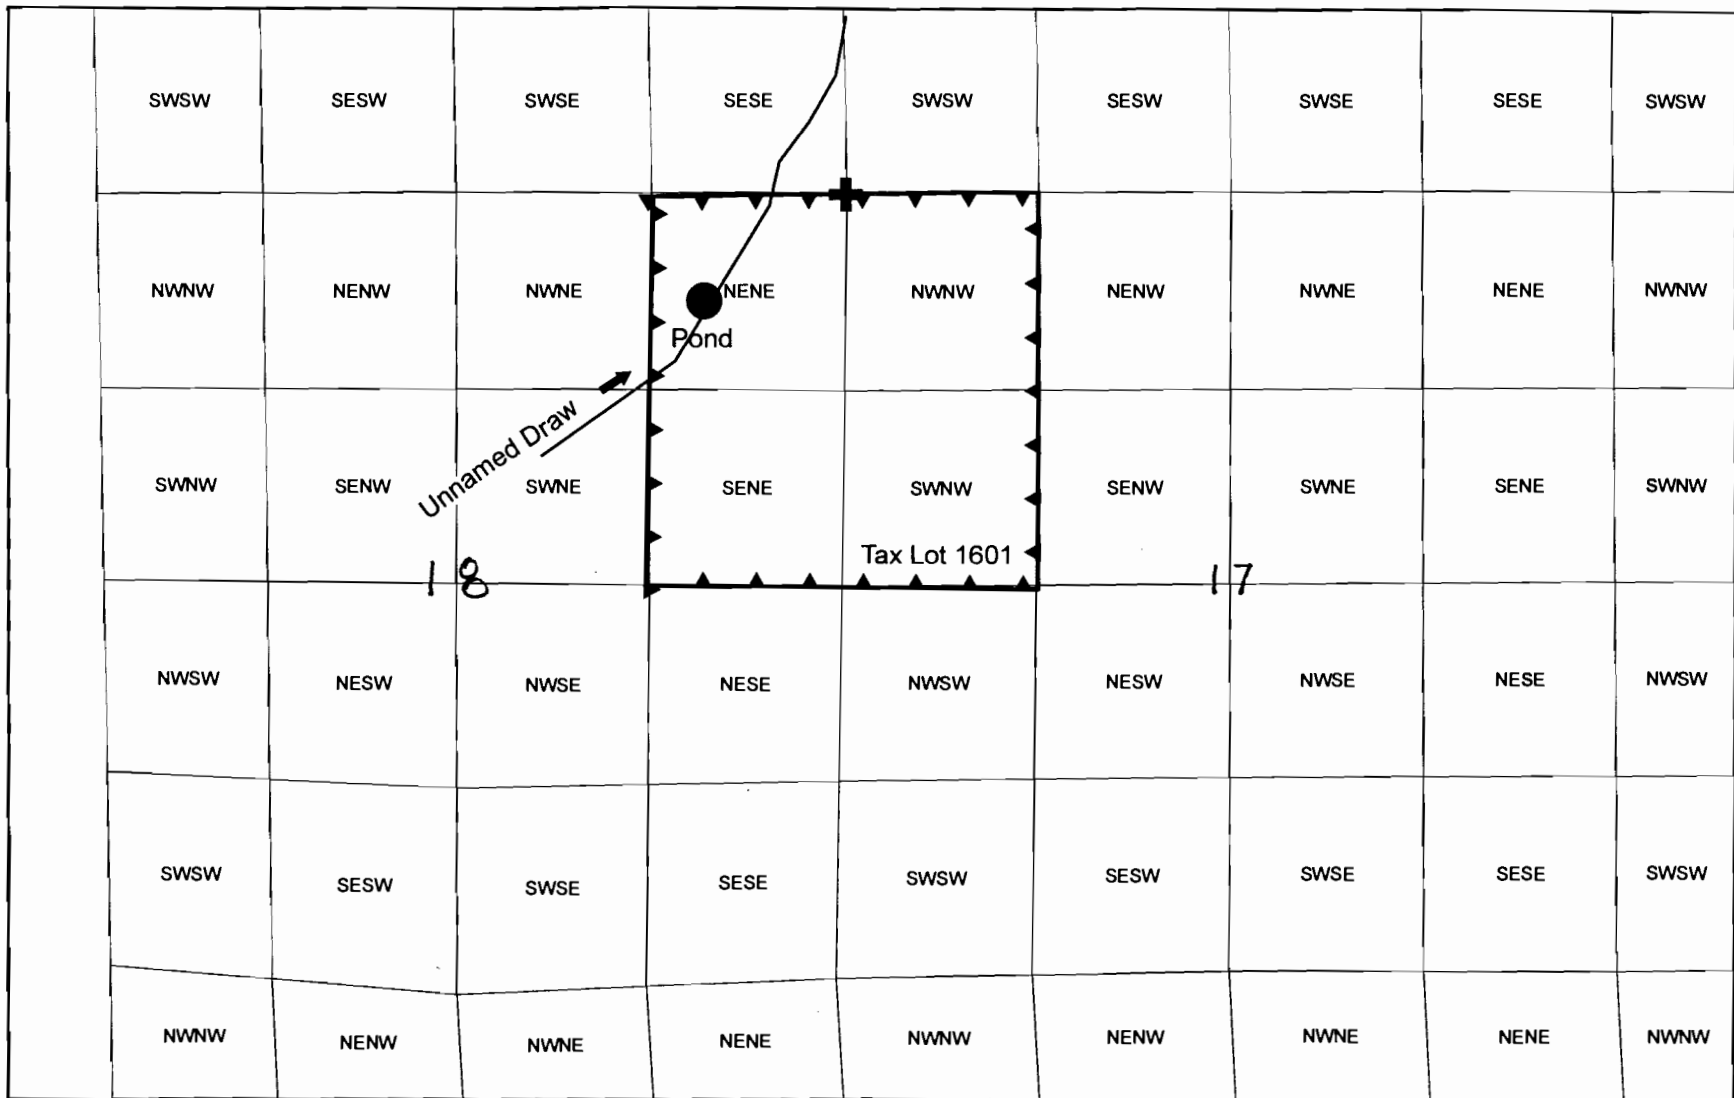

Pond is located approximately 716' South and 960' West of the NE corner of section 18, being within the NE of the NE of section 18 within Township 10 South Range 30 East W.M

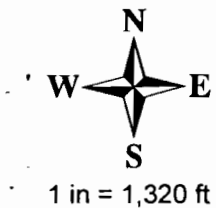


RECEIVED

APR 20 2009

WATER RESOURCES DEPT
SALEM, OREGON

Berch and Marsielle Watson Alternate Reservoir Application Map T. 10S R. 30E W.M.

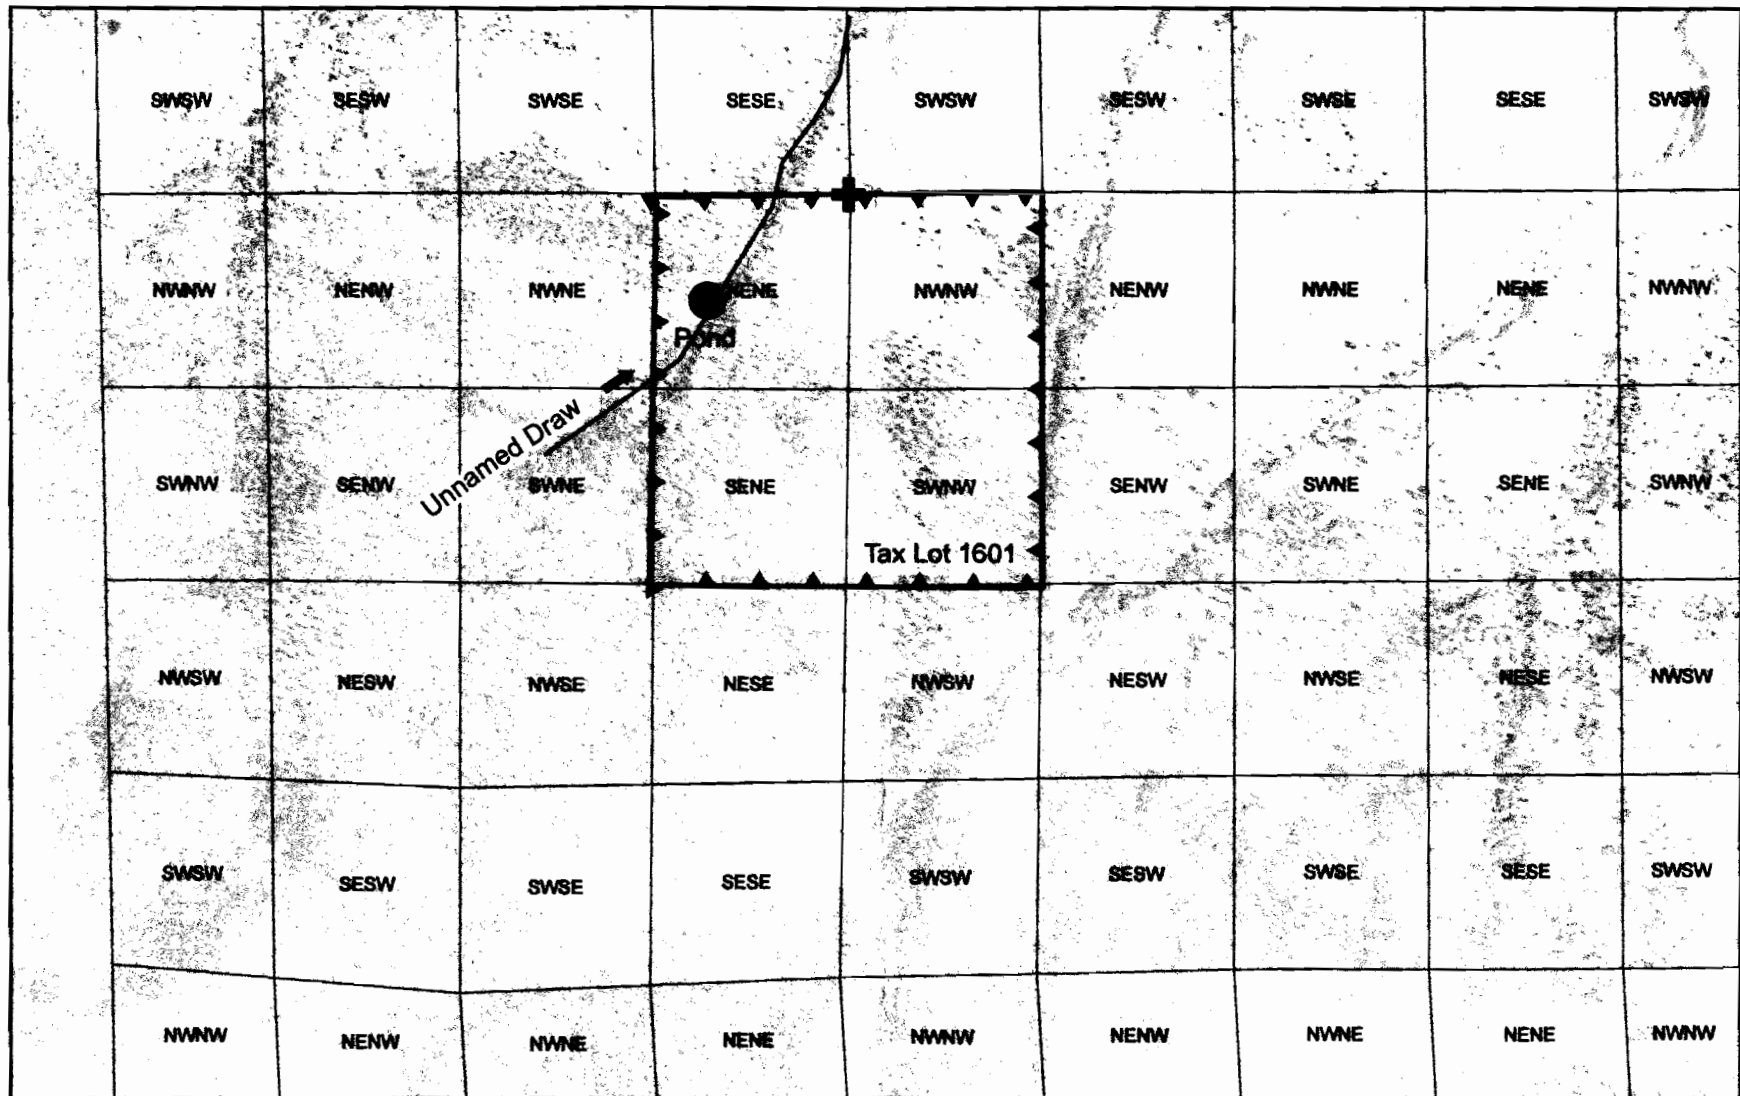

Pond is located approximately 716' South and 960' West of the NE corner of section 18, being within the NE of the NE of section 18 within Township 10 South Range 30 East W.M



1 in = 1,320 ft

RECEIVED

APR 20 2009

WATER RESOURCES DEPT
SALEM, OREGON