

R-87430

| REVISION | BY |
|----------|----|
|          |    |
|          |    |
|          |    |

ANDERSON ENGINEERING  
AND SURVEYING, INC.  
P.O. BOX 28  
LAKEVIEW, OREGON 97630  
(541) 947-4407  
FAX 947-2321

FOR: DAVID COWAN  
7647 LIBBY RD. NE  
OLYMPIA, WA 98506  
(360) 951-1196

MAP TO ACCOMPANY APPLICATION  
TO STORE WATER IN RESERVOIR  
APPLICATION NO. R-87430

|          |           |
|----------|-----------|
| DATE:    | APR. 2009 |
| SCALE:   | 1"=1320'  |
| DWG. BY: | R.C.      |
| JOB:     | 2009-025  |
| FILE:    | 2009-025  |
| SHEET:   | 1 OF 1    |

# MAP TO ACCOMPANY APPLICATION TO STORE WATER IN RESERVOIR


FOR

## DAVID COWAN

SECTION 33, TOWNSHIP 36 SOUTH RANGE 14 EAST,  
KLAMATH COUNTY, OREGON

TOTAL ACRES THIS APPLICATION 17.3 ACRES

APPLICATION NO. R-87430

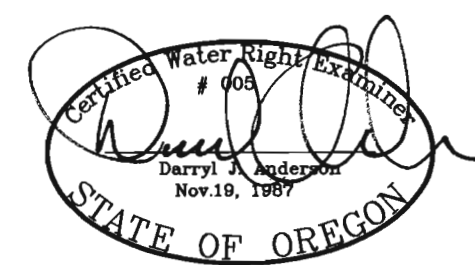



RECEIVED

APR 13 2009

WATER RESOURCES DEPT  
SALEM, OREGON


RENEWAL 12/31/09


- LEGEND**
- SECTION LINE
  - 1/4 SECTION LINE
  - 1/16 SECTION LINE
  - HIGH WATER LINE
  - AREA SUBMERGED

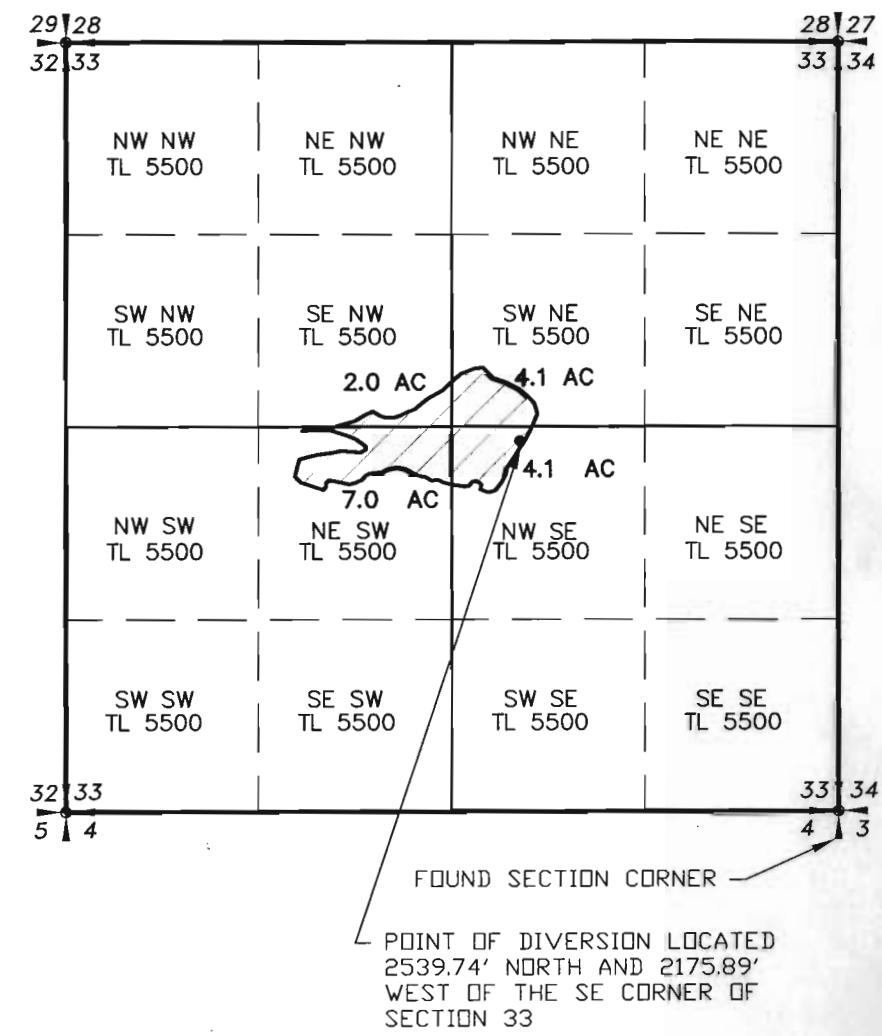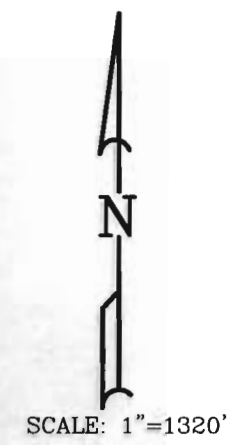

POINT OF DIVERSION LOCATED  
2539.74' NORTH AND 2175.89'  
WEST OF THE SE CORNER OF  
SECTION 33

NOTE:  
PREPARATION OF THIS MAP IS FOR IDENTIFYING PROPOSED  
WATER RIGHTS ONLY. IT HAS NO INTENT TO PROVIDE  
LOCATIONS OR DIMENSIONS OF PROPERTY BOUNDARIES.

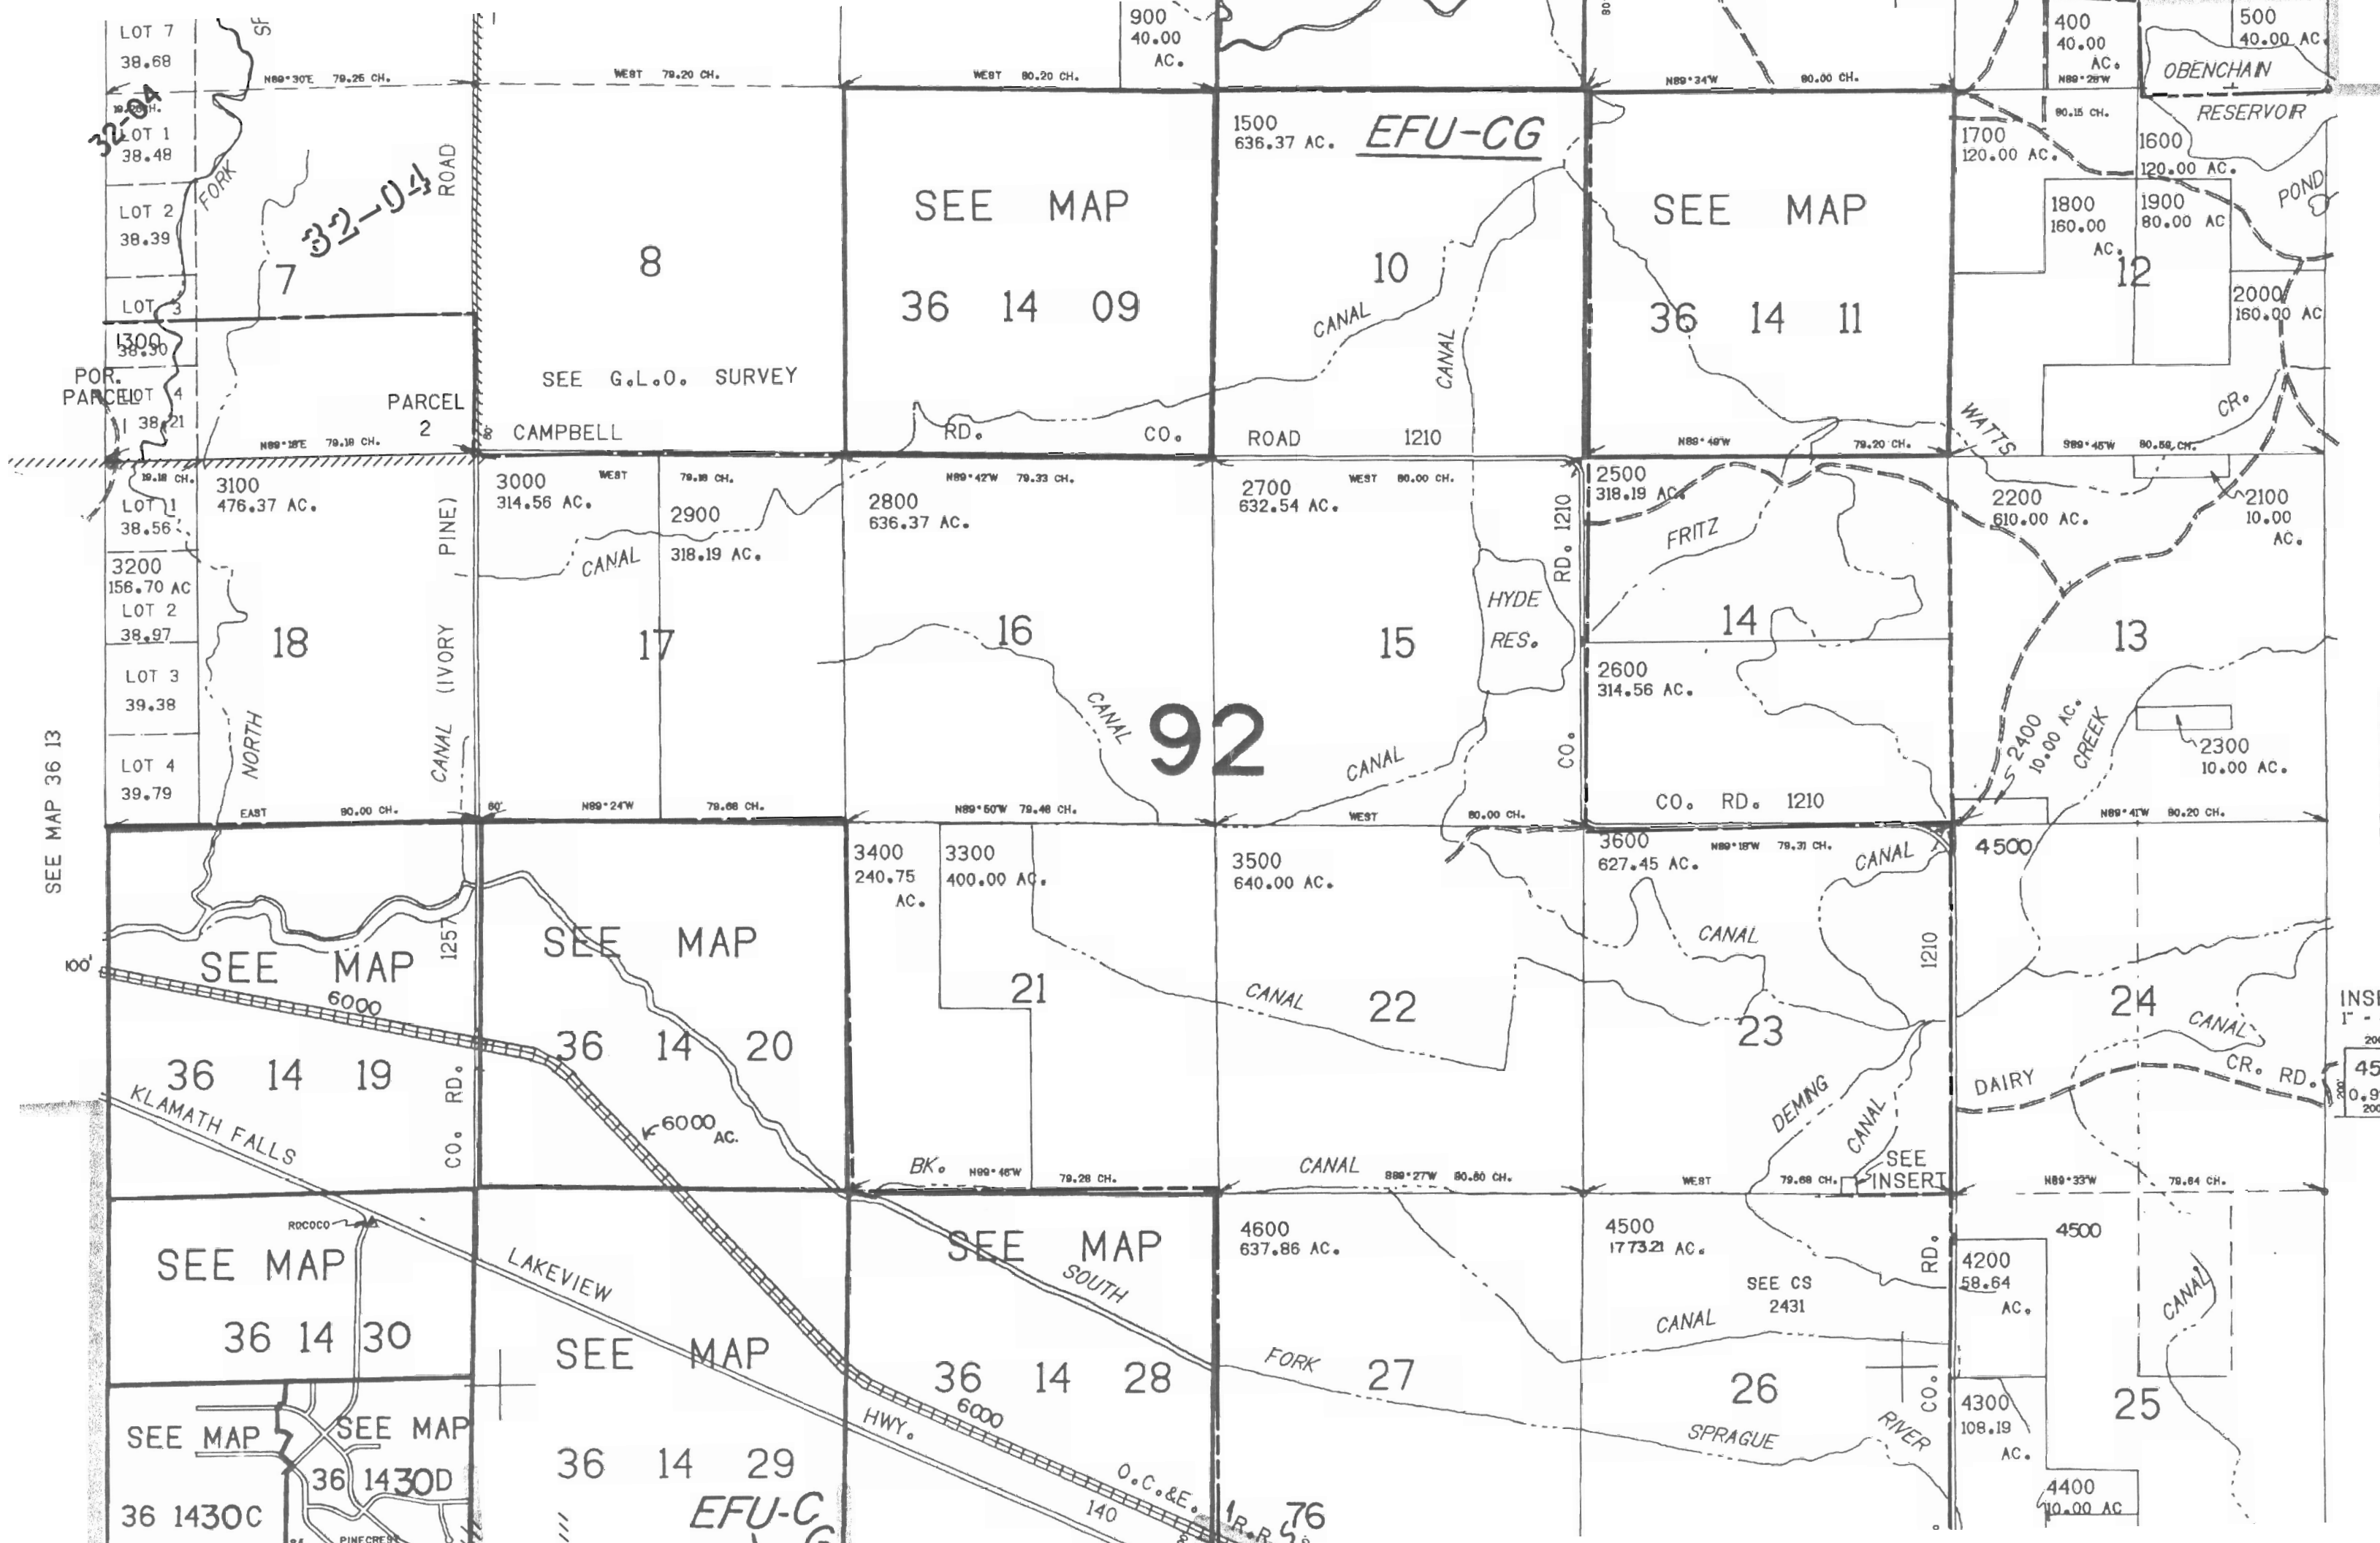

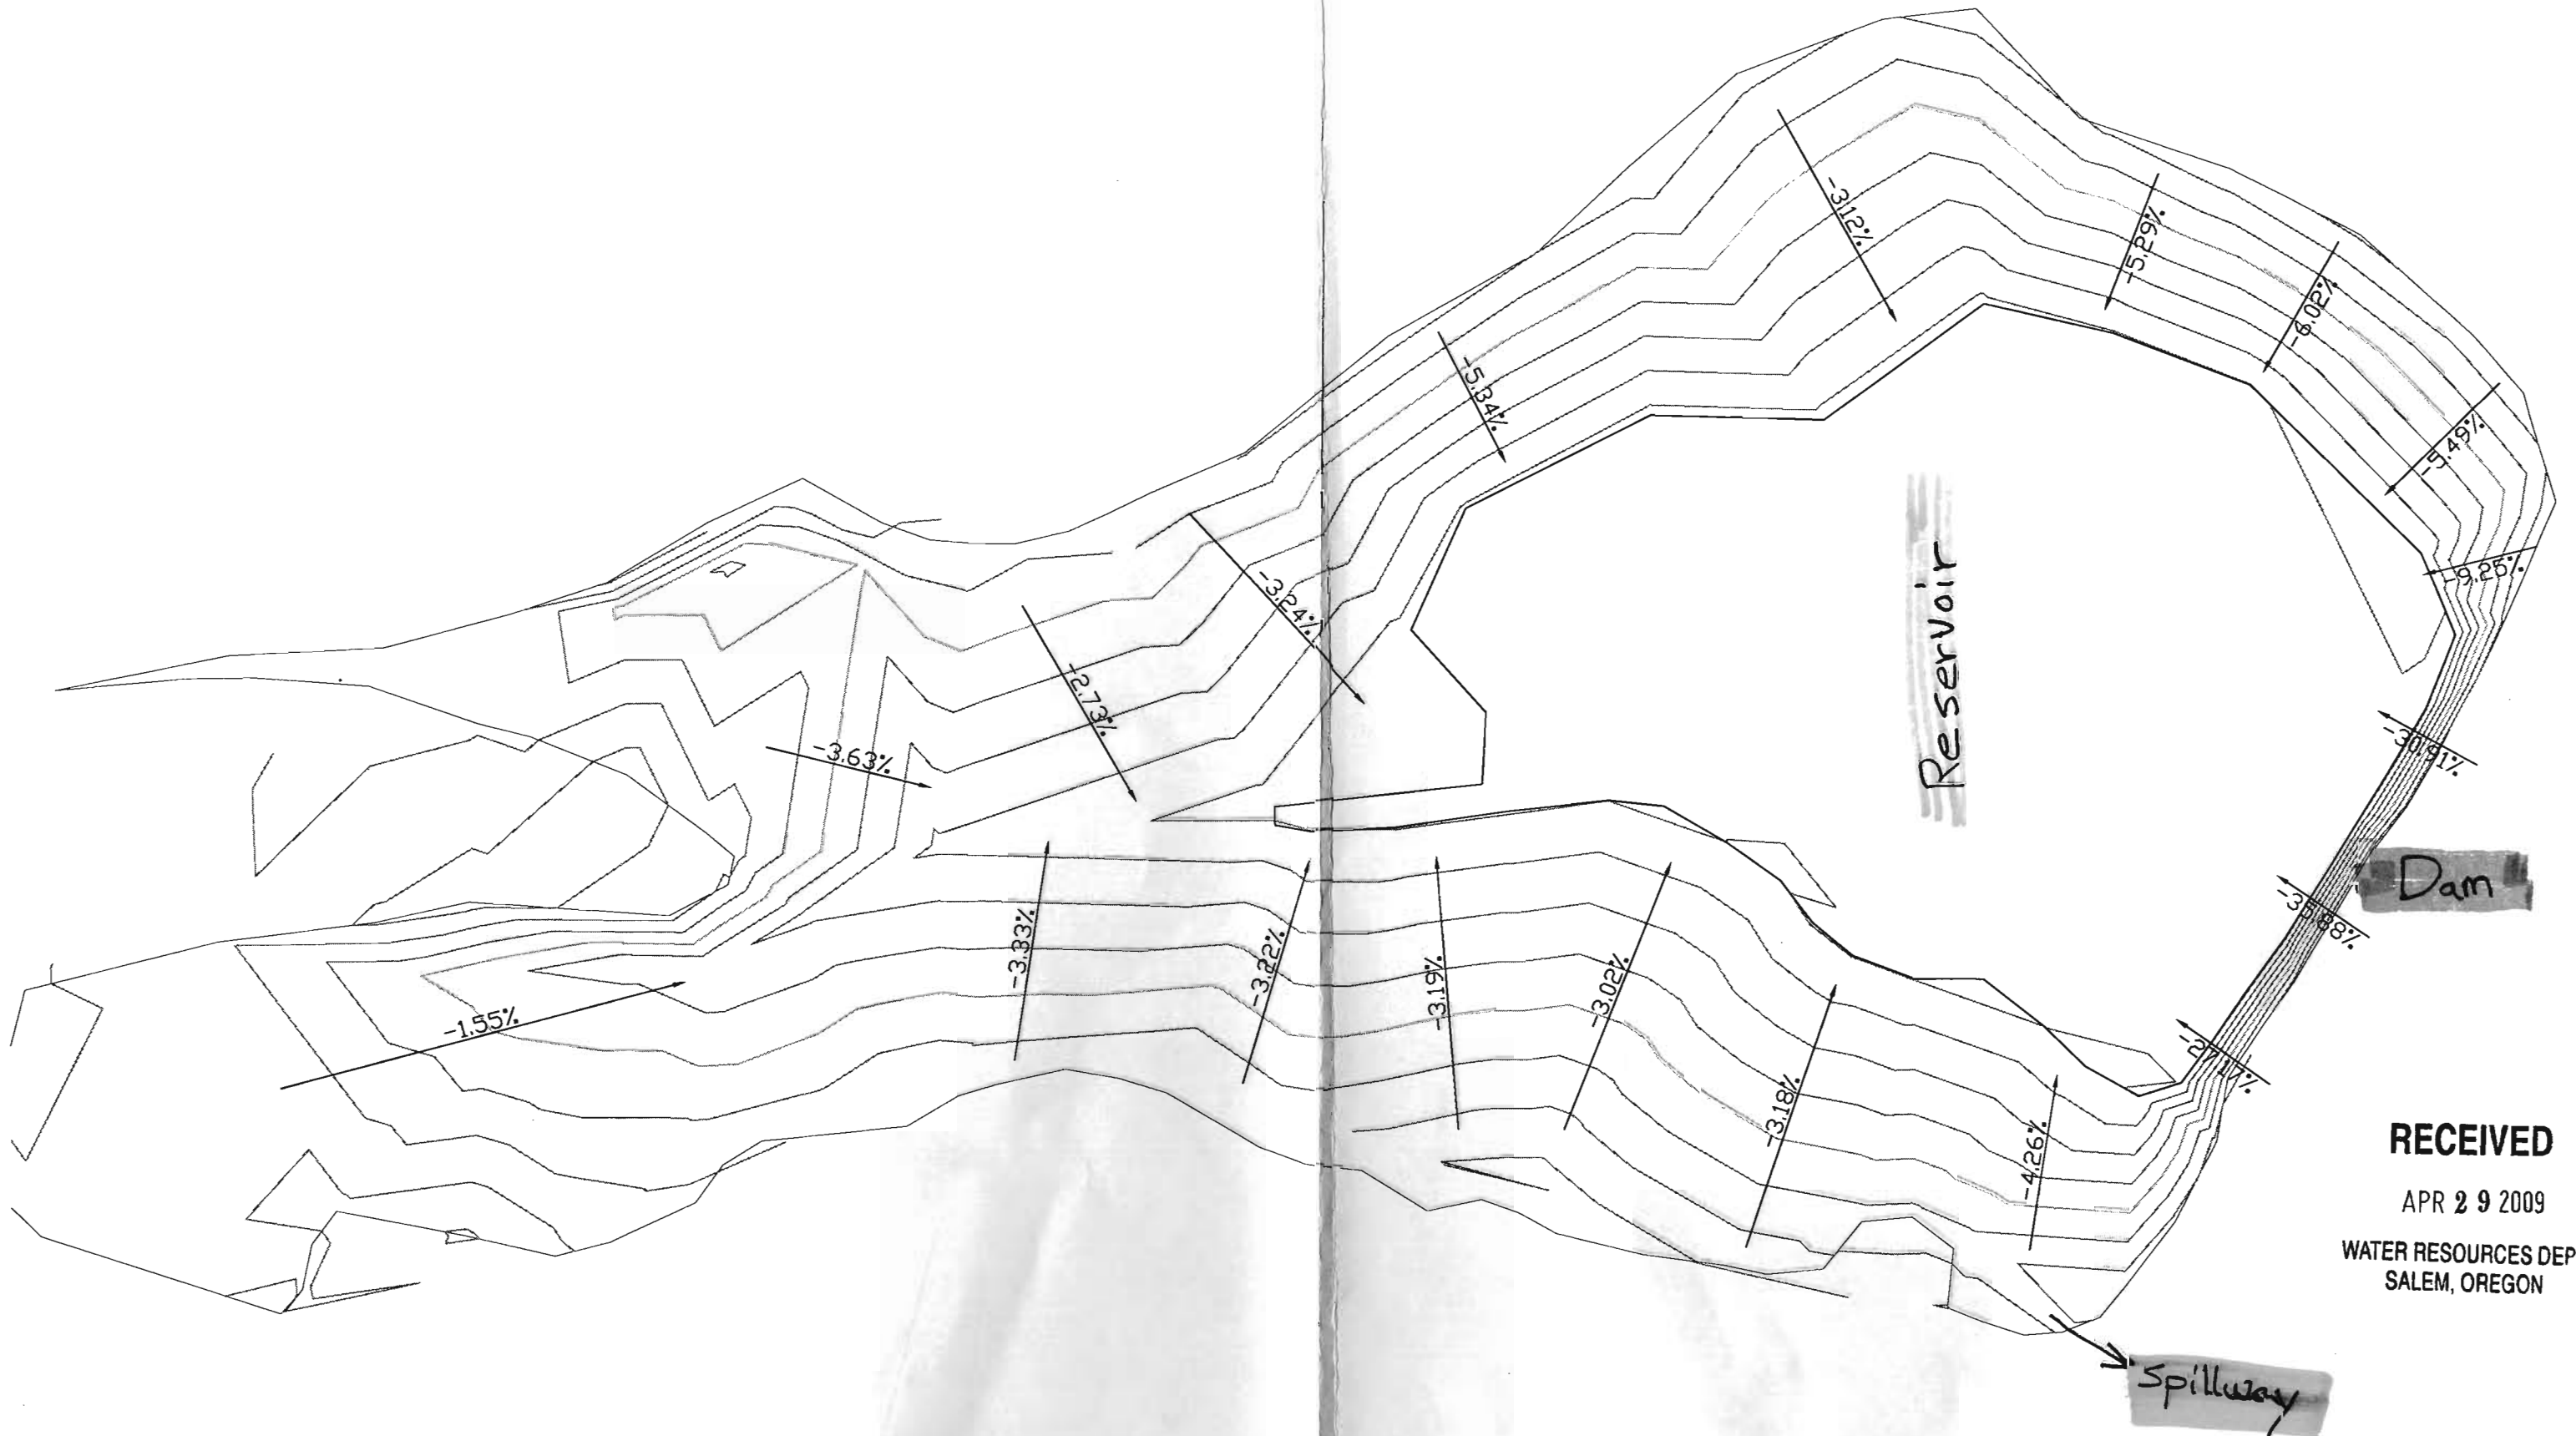

RECEIVED

APR 29 2009

WATER RESOURCES DEPT  
SALEM, OREGON

R-8743

Spillway





Reservoir



Dam

**RECEIVED**  
APR 29 2009  
WATER RESOURCES DEPT  
SALEM, OREGON

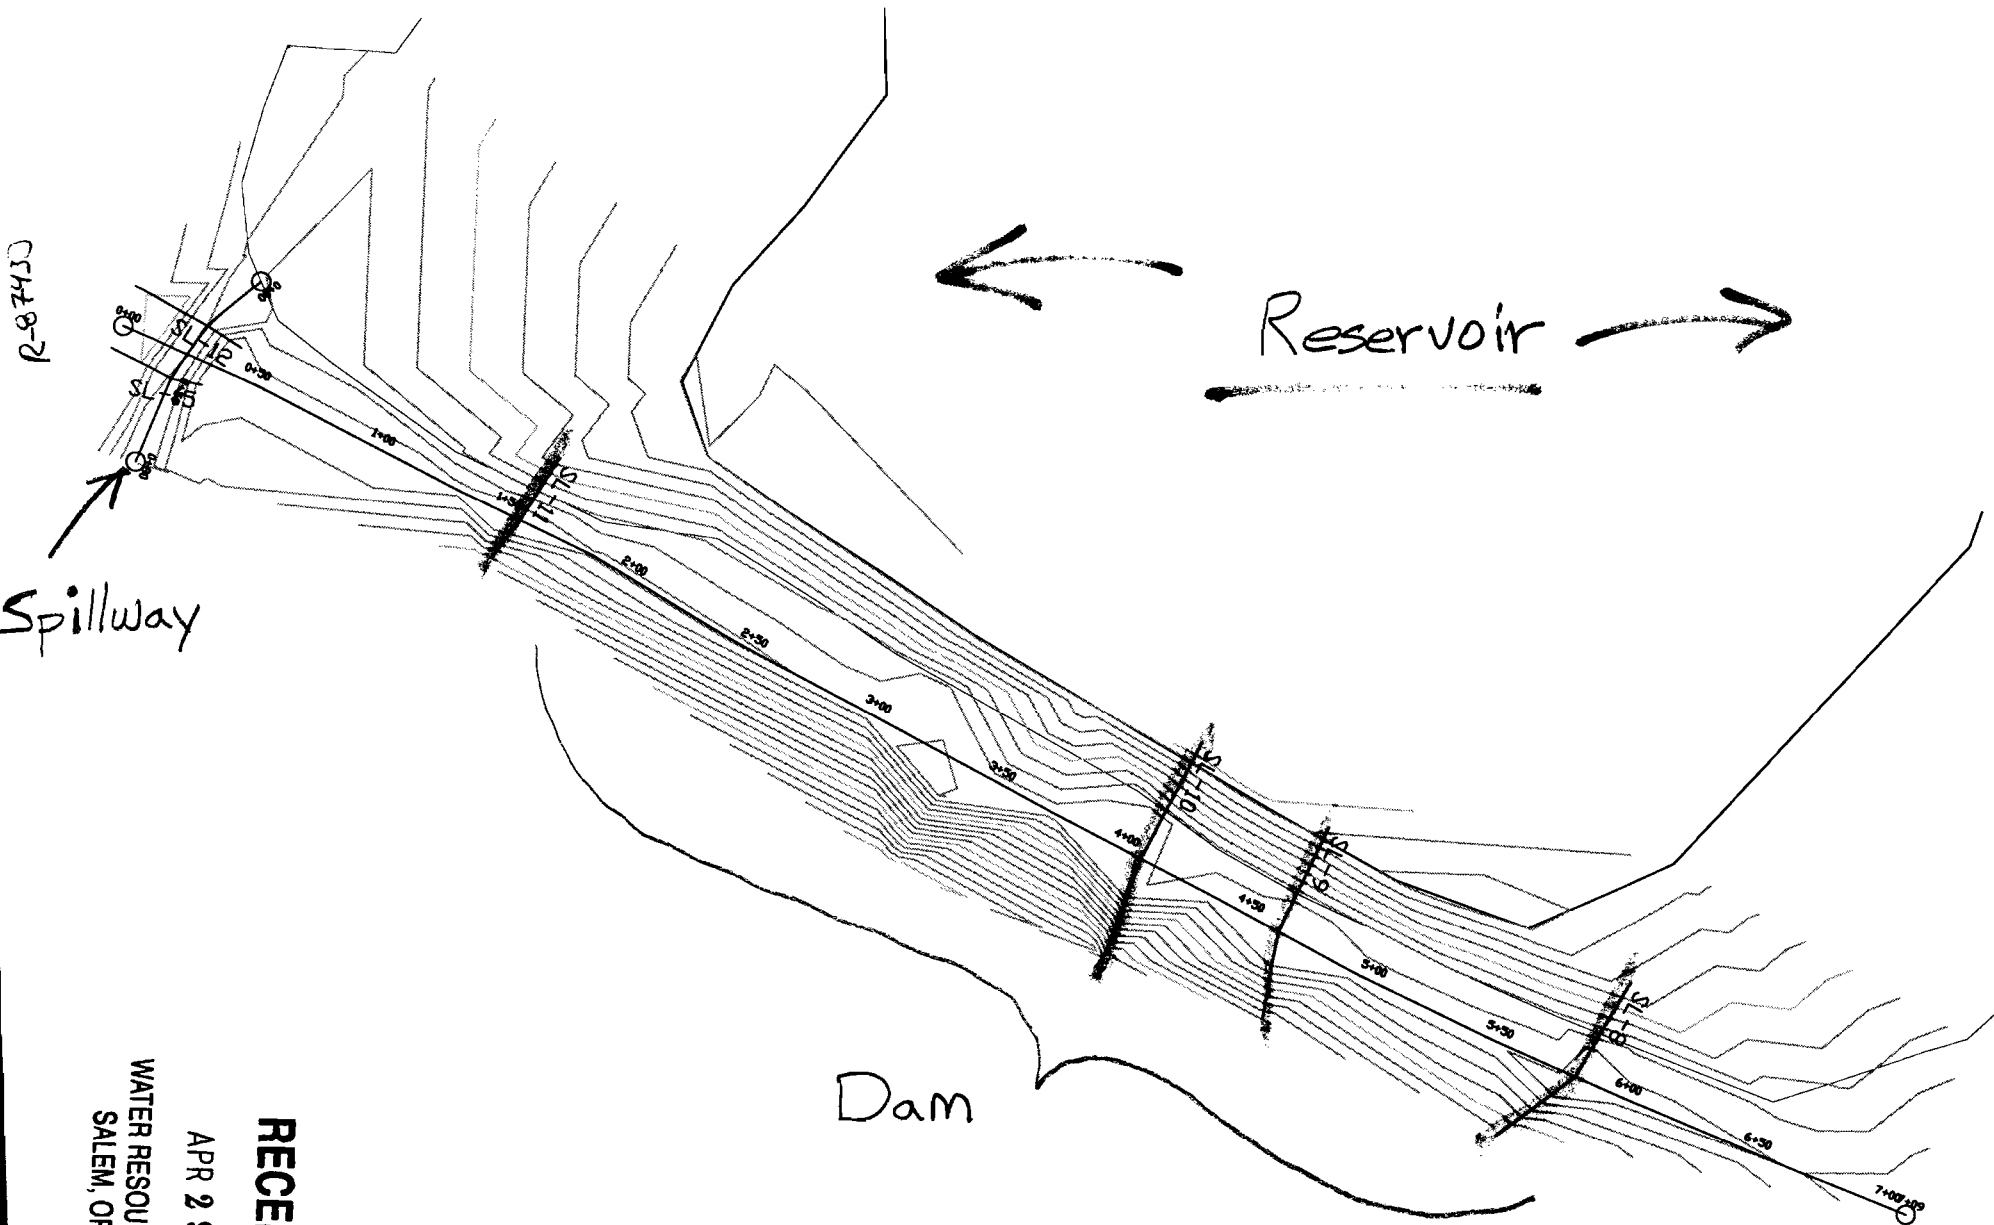

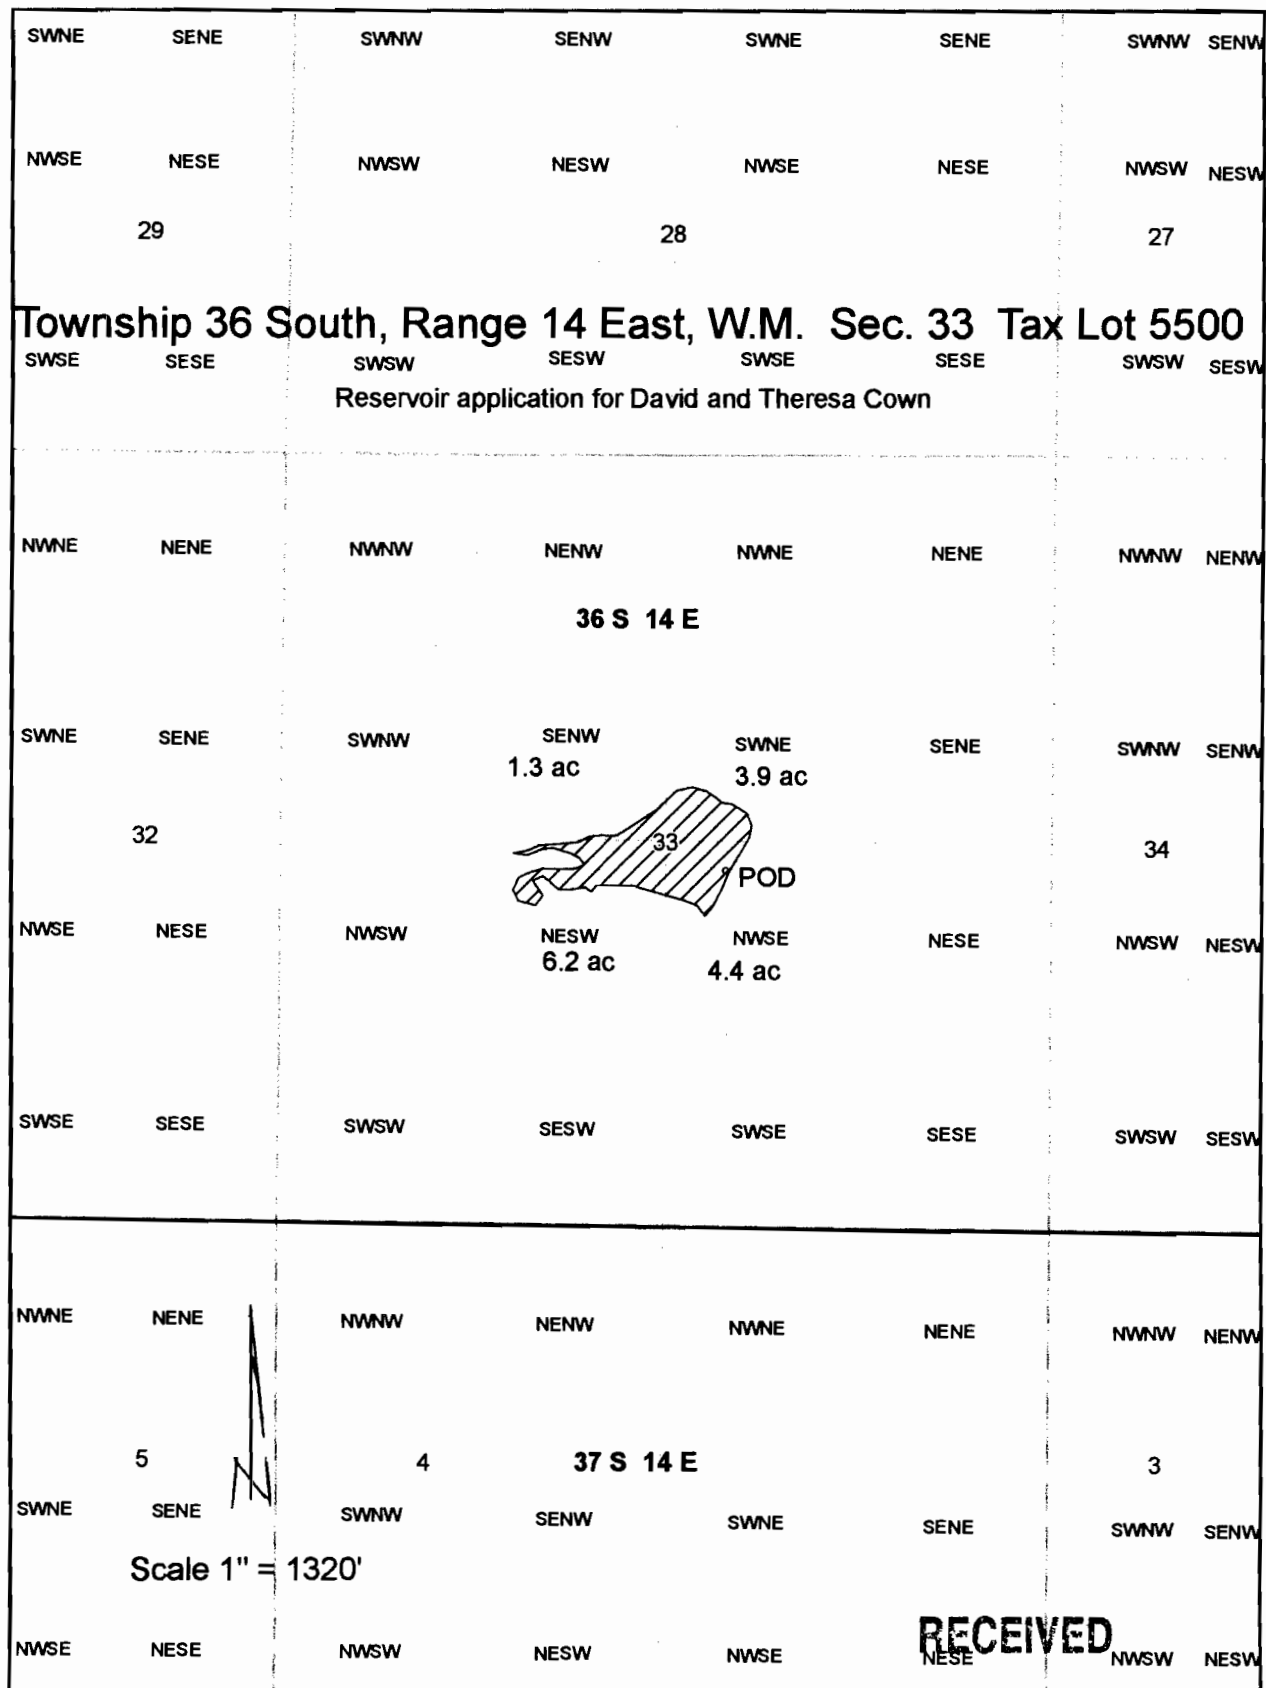

MAR 27 2009