
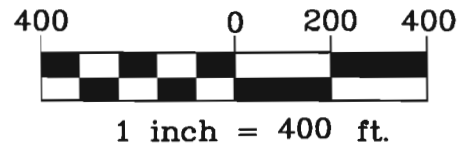


WATER RIGHT APPLICATION MAP

S17 & 20, T3S, R3W, WM
TAXLOT 101
YAMHILL COUNTY, OR
WILLAMETTE RIVER BASIN

PREPARED FOR:
REVANA VINEYARDS
DUNDEE, OREGON

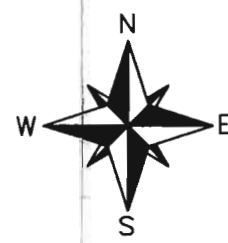


-  PROPOSED IRRIGATION AREA: 79.7 ACRES
-  PROPOSED MAIN IRRIGATION PIPE (APPROX. LOCATIONS - SYSTEM NOT DESIGN)

MAP BASE: YAMHILL CO. TAX ASSESSOR MAPS 3 3 20, 3 3 17 AND 2008 AERIAL PHOTOS.

THIS MAP WAS PREPARED FOR THE PURPOSE OF IDENTIFYING THE LOCATION OF A WATER RIGHT ONLY AND IS NOT INTENDED TO PROVIDE LEGAL DIMENSIONS OR LOCATION OF PROPERTY OWNERSHIP LINES.



Project: 308-2-106
Drawing: 3082106A WR.DWG
By: WPK
Checked by: EAU
Date: 01-19-2009

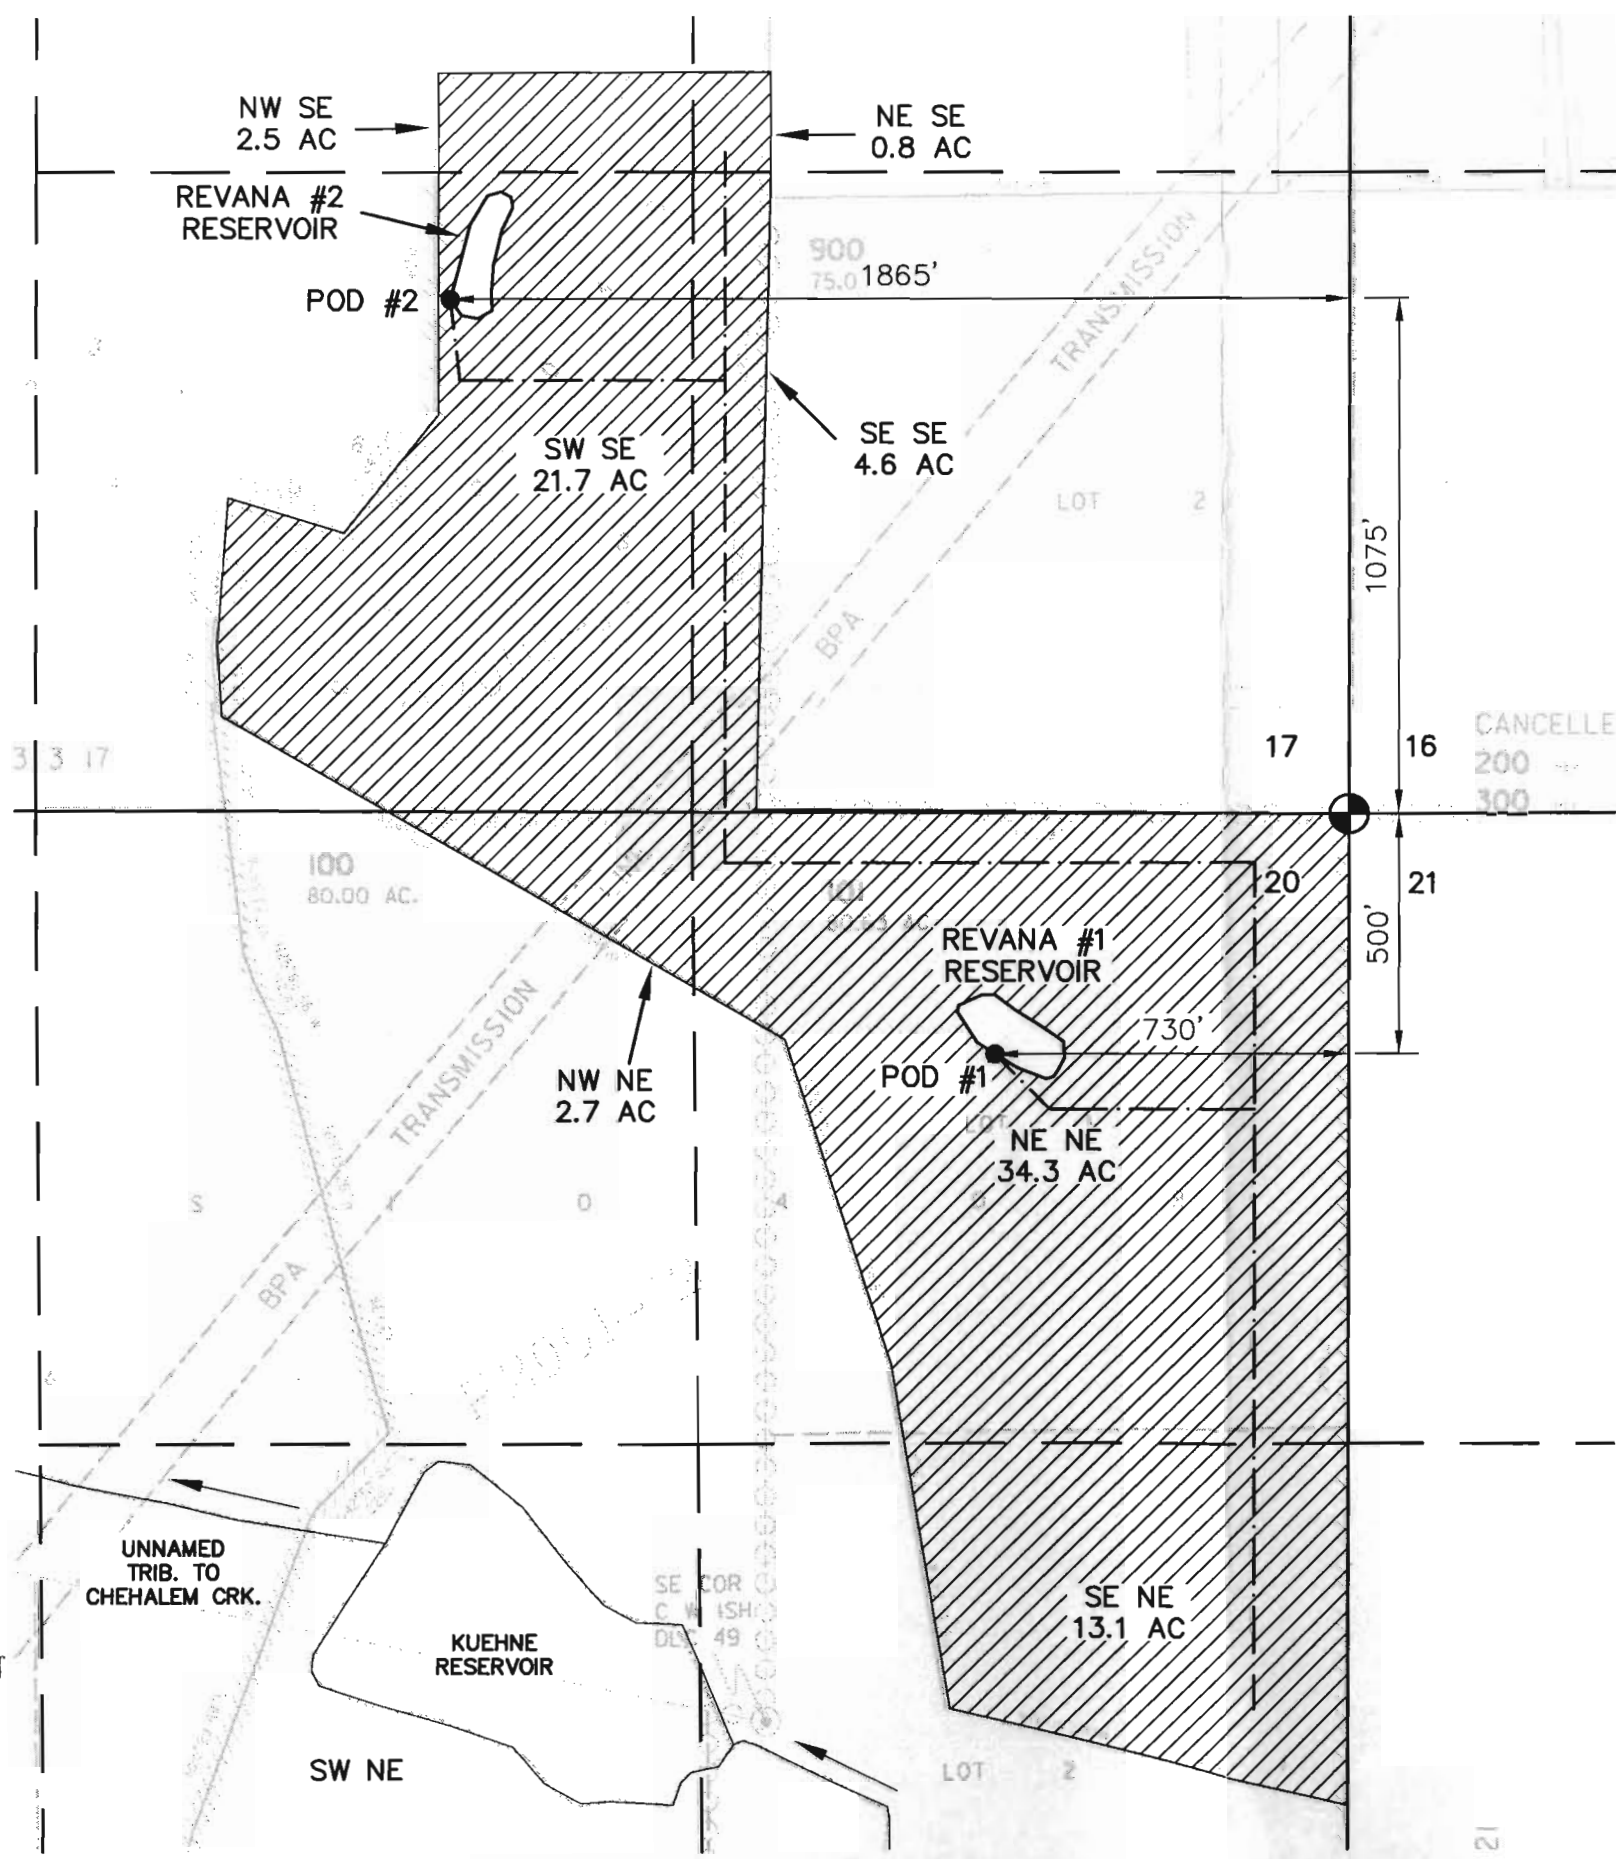

RECEIVED

MAY 12 2009

WATER RESOURCES DEPT
SALEM, OREGON

UNNAMED
TRIB. TO
CHEHALEM CRK.

KUEHNE
RESERVOIR

LOT 2