


SURFACE WATER APPLICATION
FOR: PAULETTO RANCH LLC
BY DUANE W. KIRBY
T 26S, R 7W W.M. TAX LOT 1400 AND 1800
SEC 3

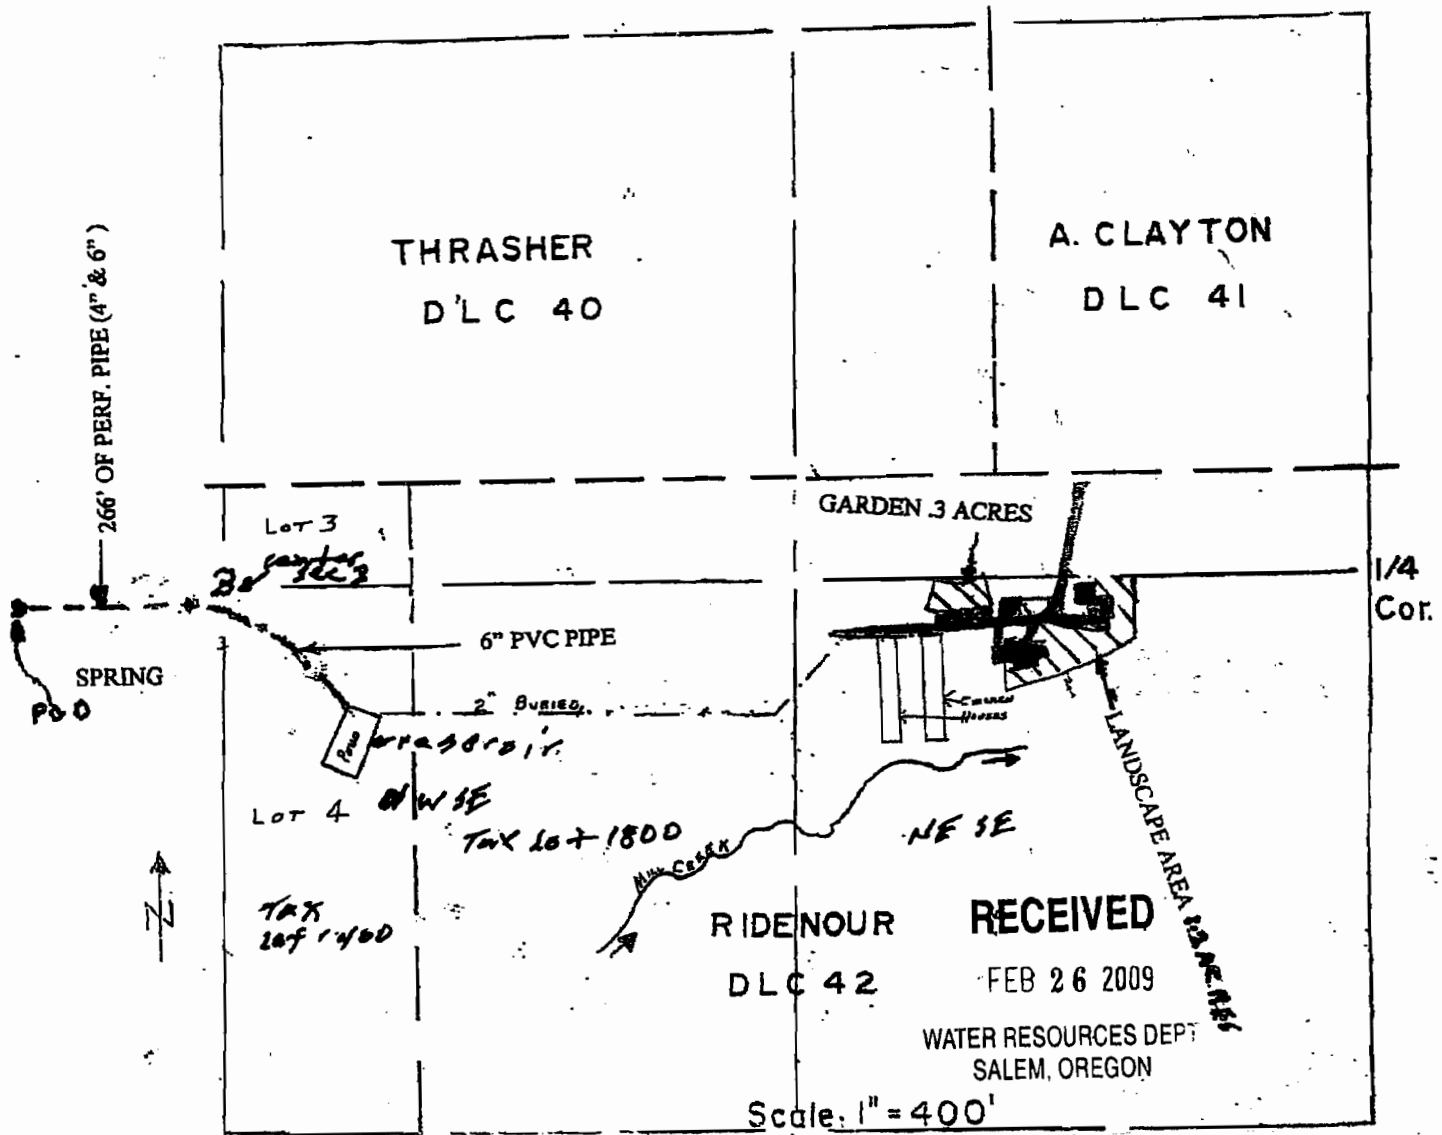

DIV. POINT LOCATED 420 FEET WEST AND 10 FEET SOUTH OF CENTER SECTION 3.

CENTER OF RESERVOIR IS 350 FEET SOUTH AND 280 FEET EAST OF CENTER OF SECTION 3.

THE PURPOSE OF THIS MAP IS TO IDENTIFY THE LOCATION OF THE WATER RIGHT. IT IS NOT INTENDED TO PROVIDE INFORMATION RELATIVE TO THE LOCATION OF PROPERTY OWNERSHIP BOUNDARY LINES.




S-87470

SURFACE WATER APPLICATION
FOR: PAULETTO RANCH LLC
BY DUANE W. KIRBY
T 26S, R 7W W.M. TAX LOT 1400 AND 1800
SEC 3

RECEIVED

MAY 22 2009

WATER RESOURCES DEPT
SALEM, OREGON

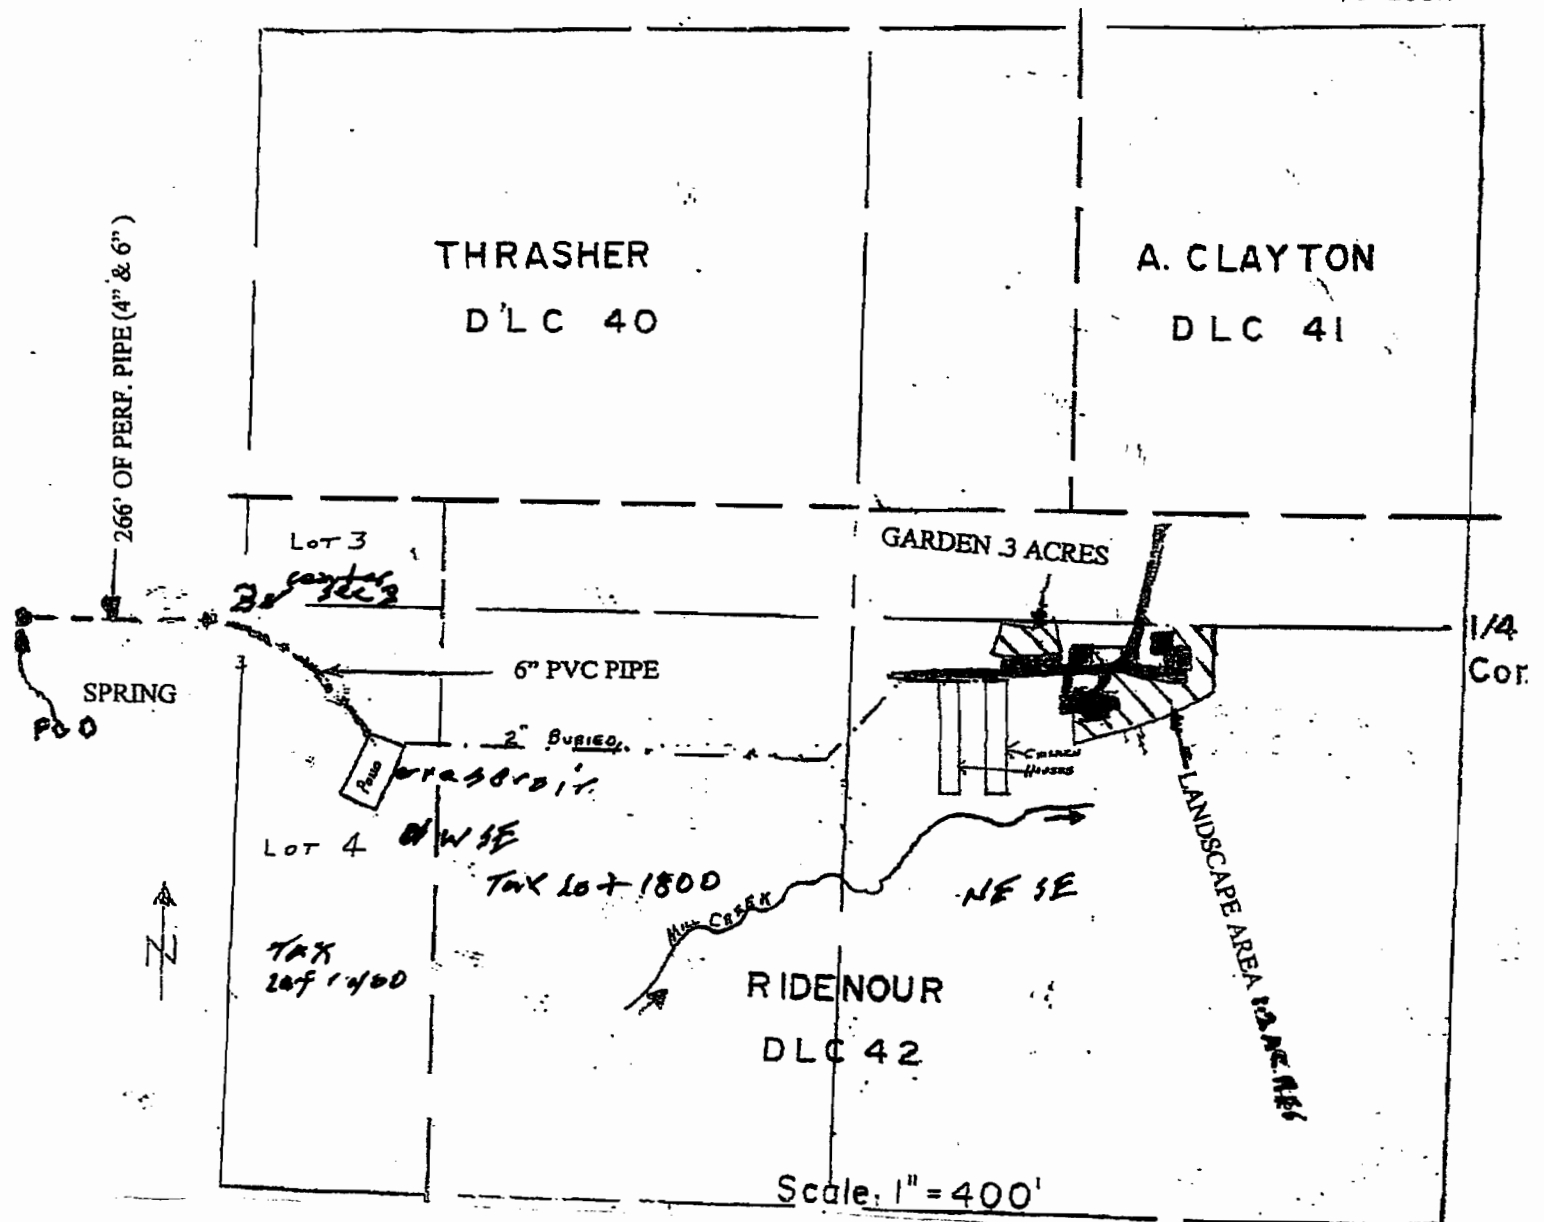

DIV. POINT LOCATED 420 FEET WEST AND 10 FEET SOUTH OF CENTER SECTION 3.

CENTER OF RESERVOIR IS 350 FEET SOUTH AND 280 FEET EAST OF CENTER OF SECTION 3.

THE PURPOSE OF THIS MAP IS TO
IDENTIFY THE LOCATION OF THE
WATER RIGHT. IT IS NOT INTENDED
TO PROVIDE INFORMATION RELATIVE
TO THE LOCATION OF PROPERTY
OWNERSHIP BOUNDARY LINES.

RECEIVED

JUN 12 2009

WATER RESOURCES DEPT
SALEM, OREGON

