


## SECTION PLAT

Section 12 Township 27S Range 34E  
 County of Harney State of Oregon

NORTH

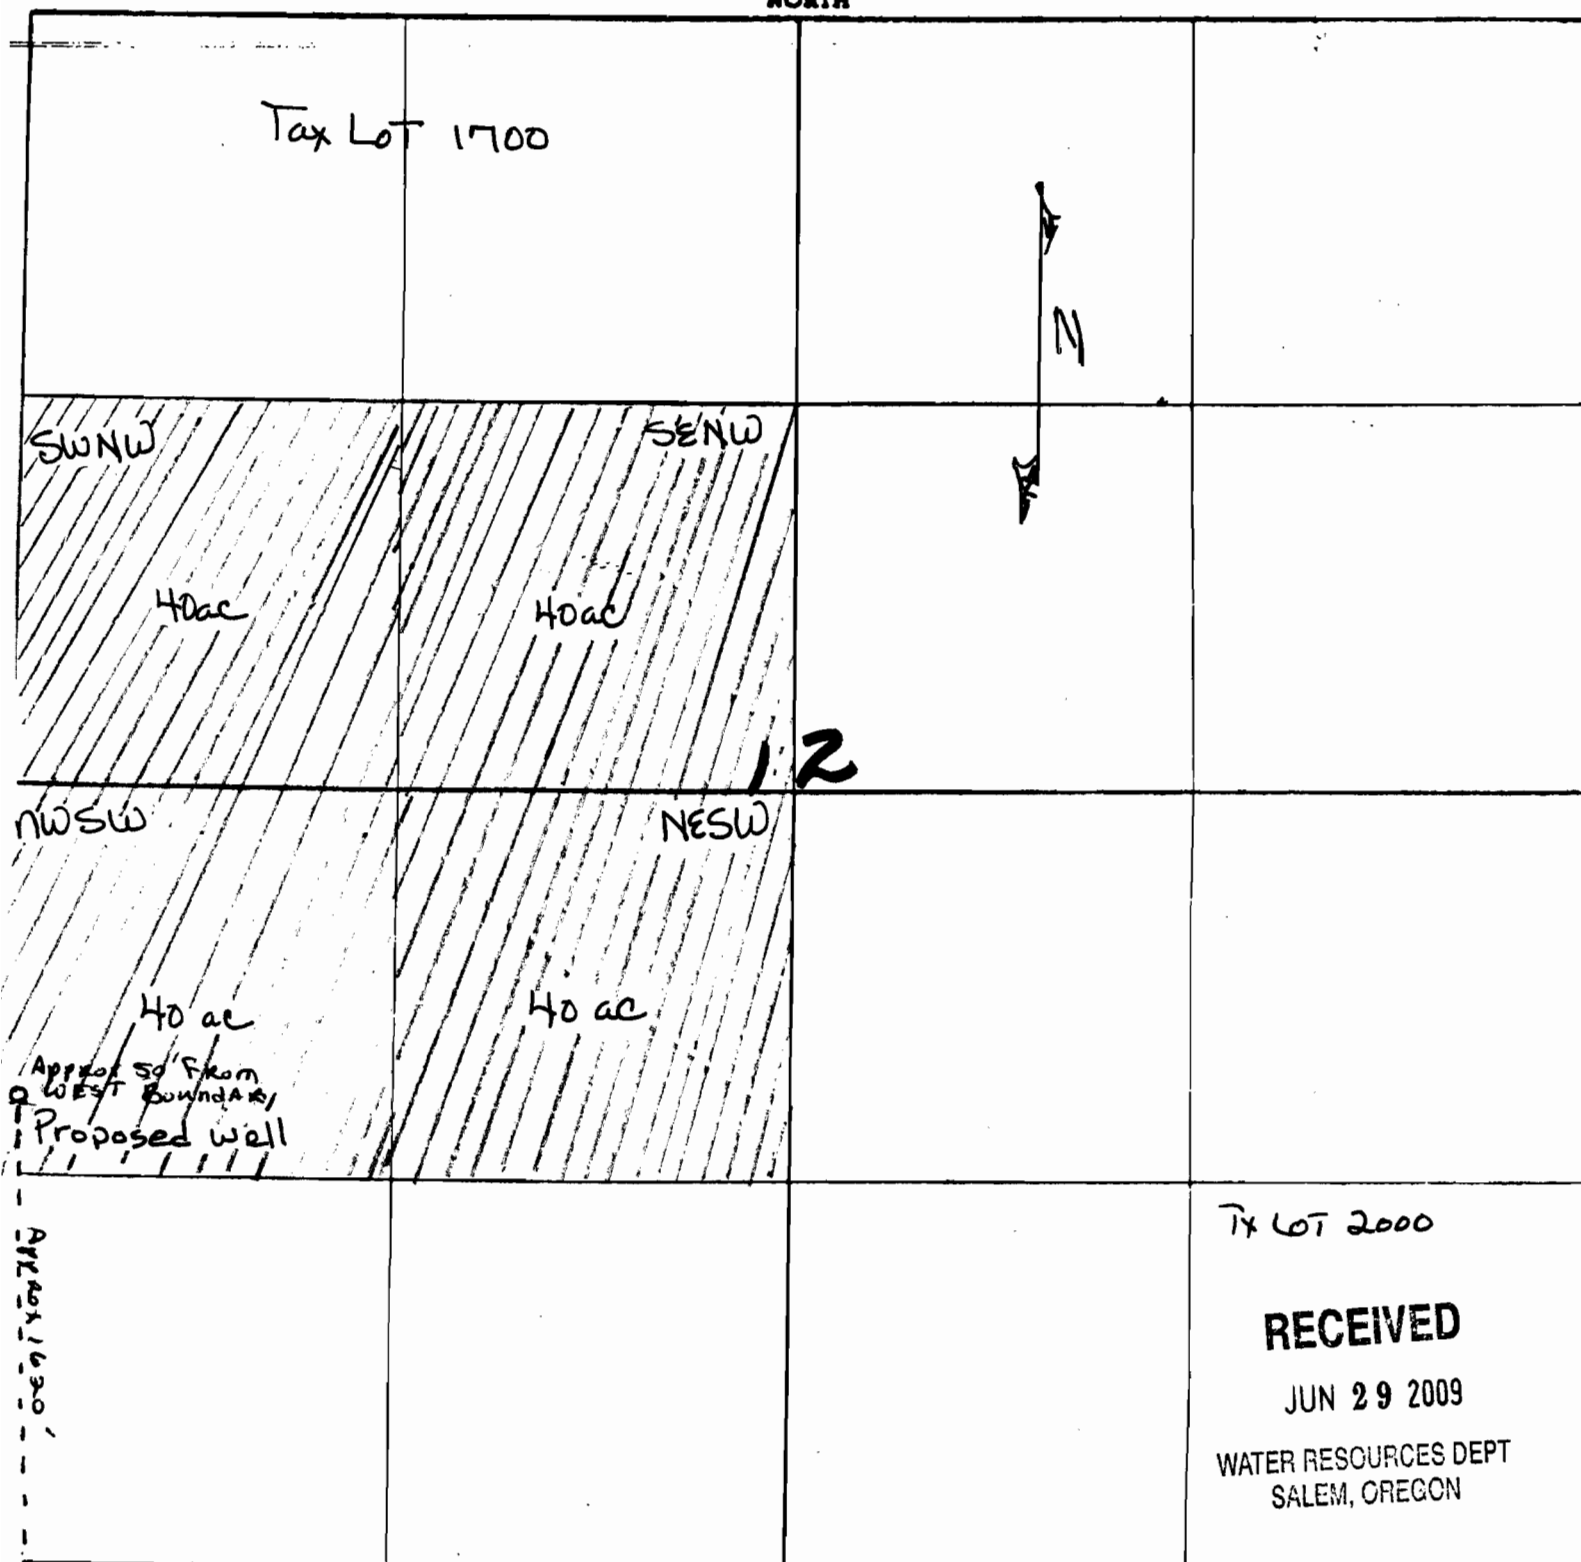

Barbara Cannady  
 P.O. Box 7  
 Hines, OR 97738

NOTE: Map prepared for  
 WATER Right purposes only,  
 NOT for Property Boundary  
 Locations.

8in = 1mi

SEE MAP 26S 34E

## & INDEX

CANCELLED NO.  
1900  
2801

0 2,000 4,000

SCALE IN FEET


SEE MAP 27S 33E

Well  
Application

---

Cannady-Manock

Cannady

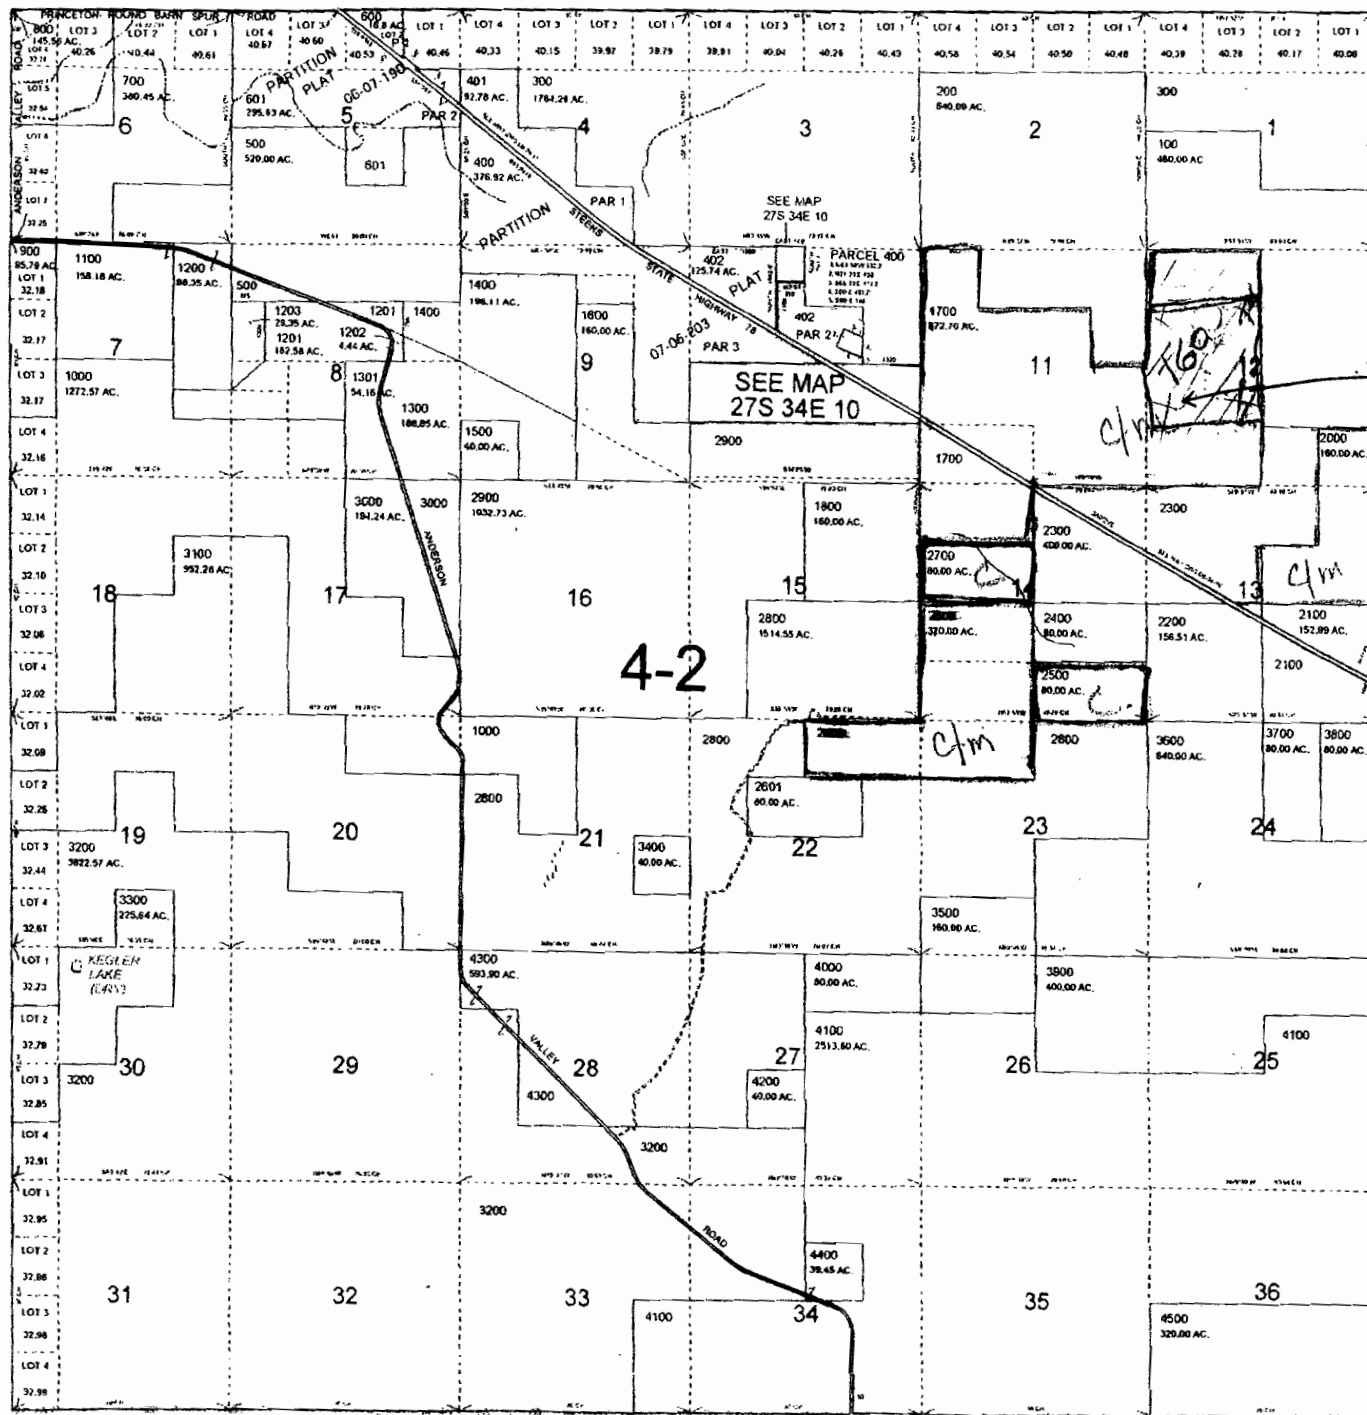

SEE MAP 28S 34E

PRINTED ON  
Jun 27, 2007  
27S 34E  
& INDEX

69-17243

RECEIVED

JUN 29 2009

WATER RESOURCES DEPT  
SALEM, OREGON