


APPLICATION NO. _____
 PERMIT NO. _____

APPLICATION MAP - POND #1

SW 1/4 SEC. 4, T. 12 S., R. 1 W., W.M.
 LINN COUNTY, OREGON

SCALE: 1" = 1320'

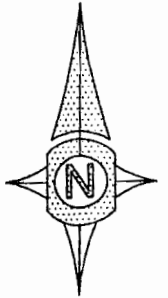

OWNER:
 ALTON E. SULLIVAN
 P.O. BOX 2118
 LEBANON, OR. 97355

ENGINEER/SURVEYOR:
 BRIAN VANDETTA
 UDELL ENGINEERING & LAND SURVEYING, LLC
 63 E. ASH STREET
 LEBANON, OR. 97355


WATER RIGHTS EXAMINER:
 ERWIN CONSULTING ENGINEERING, L.L.C.
 33923 BOND ROAD
 LEBANON, OR. 97355

PROPERTY SUMMARY POND #1 & #2:
 MAP 12S-1W-4
 TAX LOT 500

PROPERTY SUMMARY POND #3:
 MAP 12S-1W-5
 TAX LOT 200 AND 400

NOTE:

MAP IS FOR THE PURPOSE OF IDENTIFYING LOCATION
 OF WATER RIGHT AND HAS NO INTENT TO DIMENSION
 OR LOCATE PROPERTY OWNERSHIP LINES.

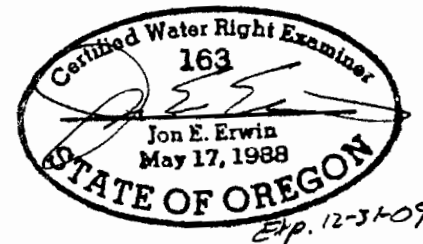

Udell
 ENGINEERING &
 LAND SURVEYING, LLC
 63 EAST ASH ST.
 LEBANON, OREGON
 97355
 PH. (541) 451-5125
 FAX (541) 451-1366

WATER RESOURCES DEPT
 SALEM, OREGON

JUL 15 2009

RECEIVED

SOUTH 4848.34'

NORTHWEST CORNER
 OF SECTION 4,
 T. 12 S., R. 1 W., W.M.

SECTION 4

MOUNT HOPE DRIVE

DIKE

MAP 12S-1W-4
 TAX LOT 500

POND #1
 6.16 ACRES

SECTION 9

⊙ CENTER OF DIKE



SURFACE OF POND = 6.16 ACRES

GOLDEN VALLEY DRIVE

EAST
 1839.92'

JUL 15 2009

SCALE: 1" = 1320'

ENGINEER/SURVEYOR:
BRIAN VANDETTA
UDELL ENGINEERING & LAND SURVEYING, LLC
63 E. ASH STREET
LEBANON, OR. 97355

WATER RIGHTS EXAMINER:
ERWIN CONSULTING ENGINEERING, L.L.C.
33923 BOND ROAD
LEBANON, OR. 97355

PROPERTY SUMMARY POND #1 & #2:
MAP 12S-1W-4
TAX LOT 500


PROPERTY SUMMARY POND #3:
MAP 12S-1W-5
TAX LOT 200 AND 400



 SURFACE OF POND = 2.88 ACRES


NOTE:

MAP IS FOR THE PURPOSE OF IDENTIFYING LOCATION
OF WATER RIGHT AND HAS NO INTENT TO DIMENSION
OR LOCATE PROPERTY OWNERSHIP LINES.

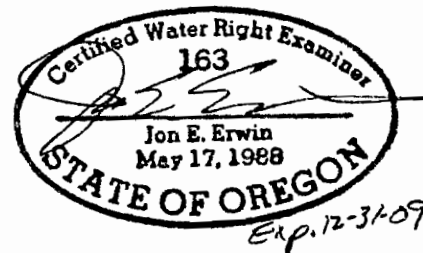

Udell
ENGINEERING &
LAND SURVEYING, LLC
63 EAST ASH ST.
LEBANON, OREGON
97355
PH. (541) 451-5125
FAX (541) 451-1366

08-155 CIII T/AN DECEMBER 1955

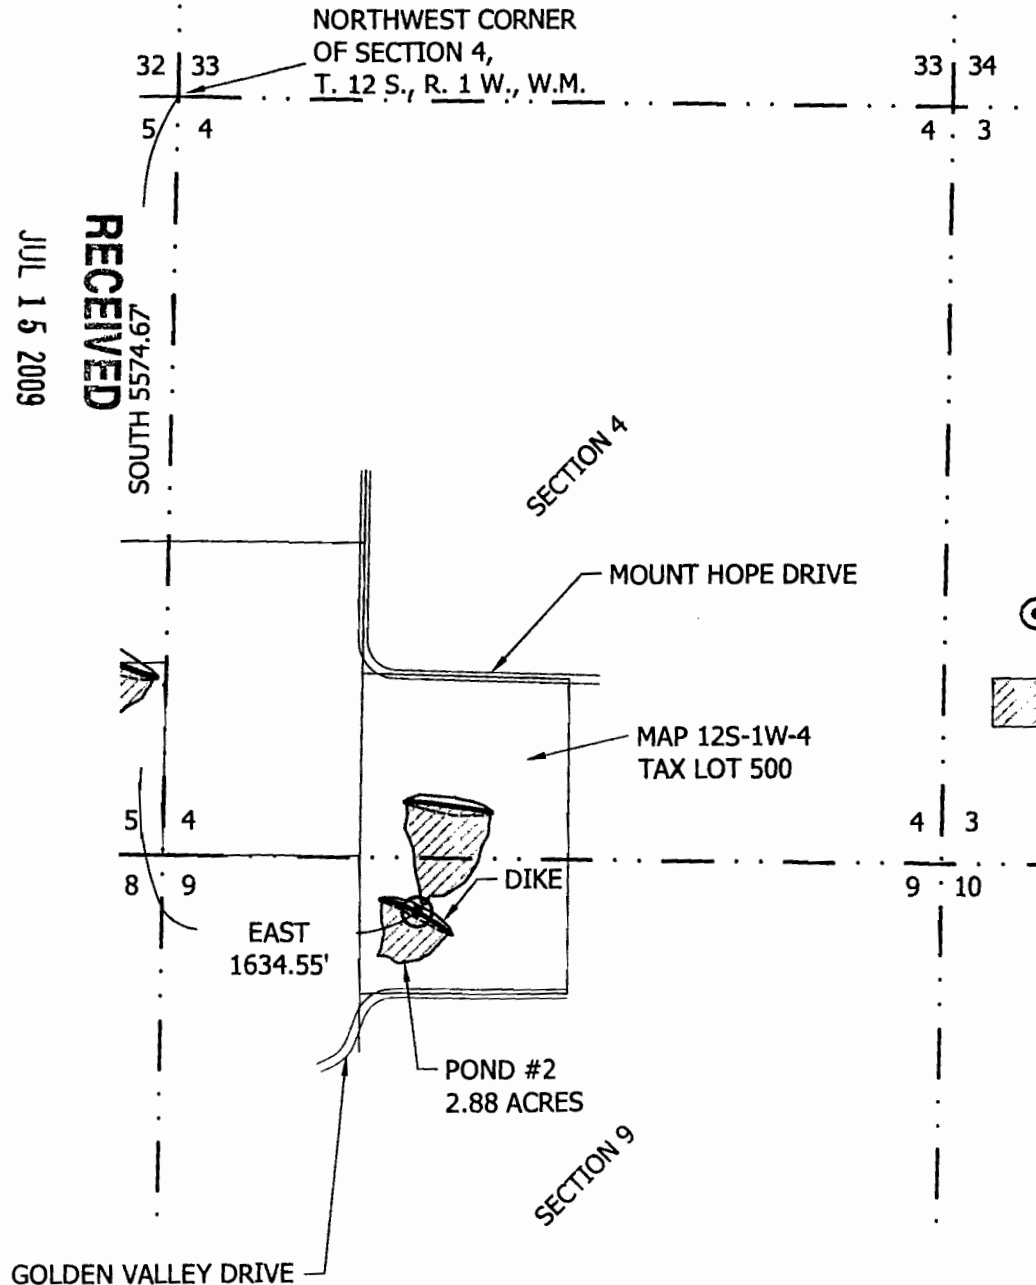


APPLICATION NO. _____
 PERMIT NO. _____

APPLICATION MAP - POND #3

SE 1/4 SEC. 5, T. 12 S., R. 1 W., W.M.
 LINN COUNTY, OREGON

SCALE: 1" = 1320'

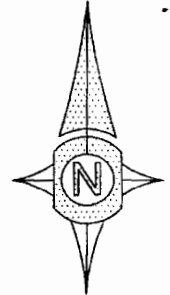

OWNER:
 ALTON E. SULLIVAN
 P.O. BOX 2118
 LEBANON, OR. 97355


ENGINEER/SURVEYOR:
 BRIAN VANDETTA
 UDELL ENGINEERING & LAND SURVEYING, LLC
 63 E. ASH STREET
 LEBANON, OR. 97355

WATER RIGHTS EXAMINER:
 ERWIN CONSULTING ENGINEERING, L.L.C.
 33923 BOND ROAD
 LEBANON, OR. 97355

PROPERTY SUMMARY POND #1 & #2:
 MAP 12S-1W-4
 TAX LOT 500

PROPERTY SUMMARY POND #3:
 MAP 12S-1W-5
 TAX LOT 200 AND 400

RECEIVED
 JUL 15 2009
 WATER RESOURCES DEPT
 SALEM, OREGON

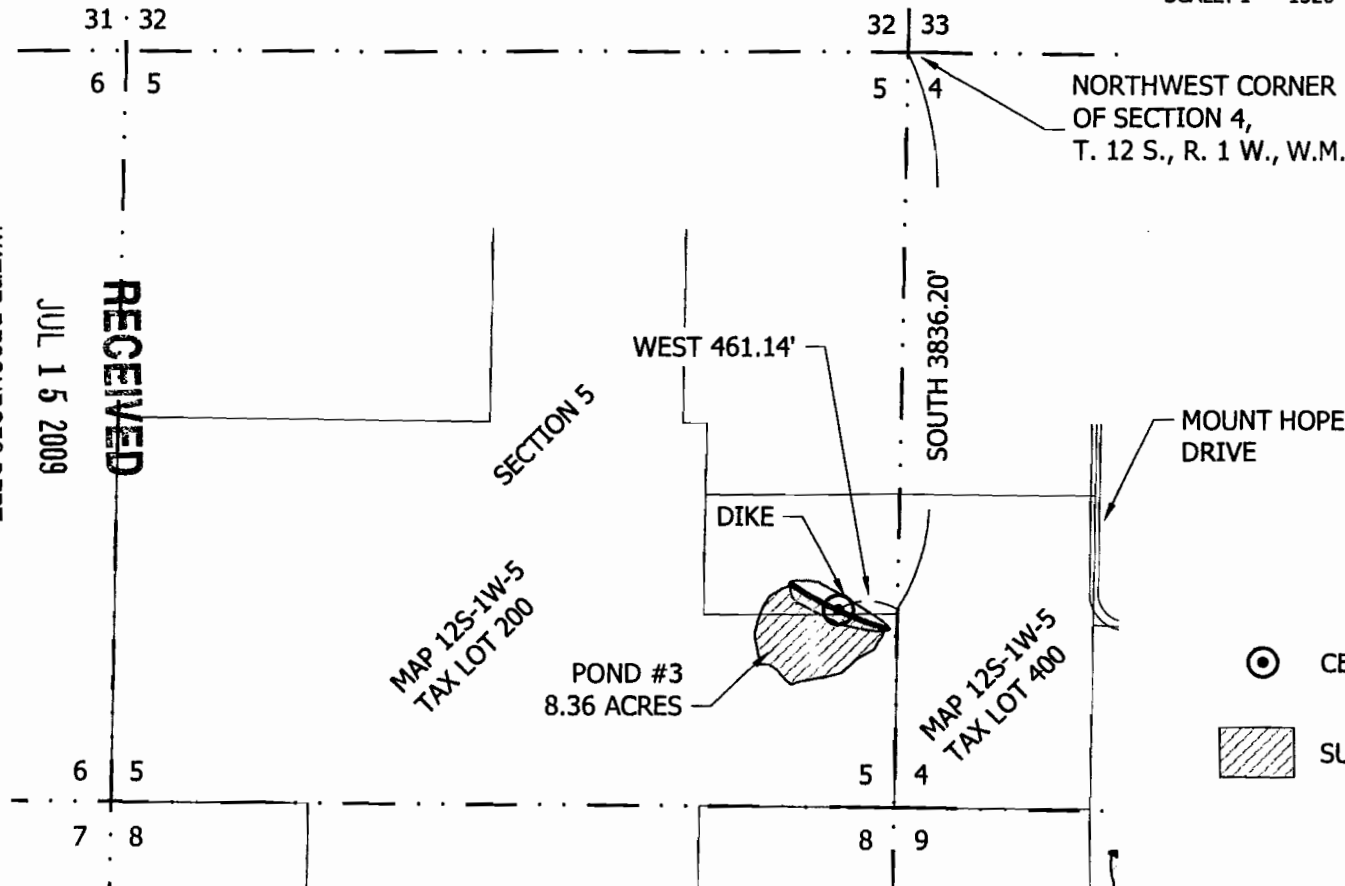


⊙ CENTER OF DIKE

▨ SURFACE OF POND = 8.36 ACRES

NOTE:

MAP IS FOR THE PURPOSE OF IDENTIFYING LOCATION
 OF WATER RIGHT AND HAS NO INTENT TO DIMENSION
 OR LOCATE PROPERTY OWNERSHIP LINES.

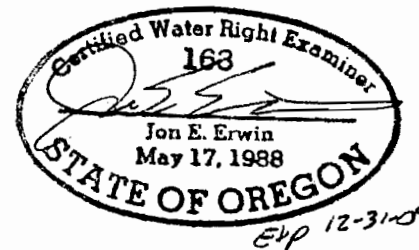

Udell
 ENGINEERING &
 LAND SURVEYING, LLC
 63 EAST ASH ST.
 LEBANON, OREGON
 97355

PH. (541) 451-5125
 FAX (541) 451-1366