

Abstract

Alternate Review Reservoir Application Map
For
Craig Ensign

12-87518

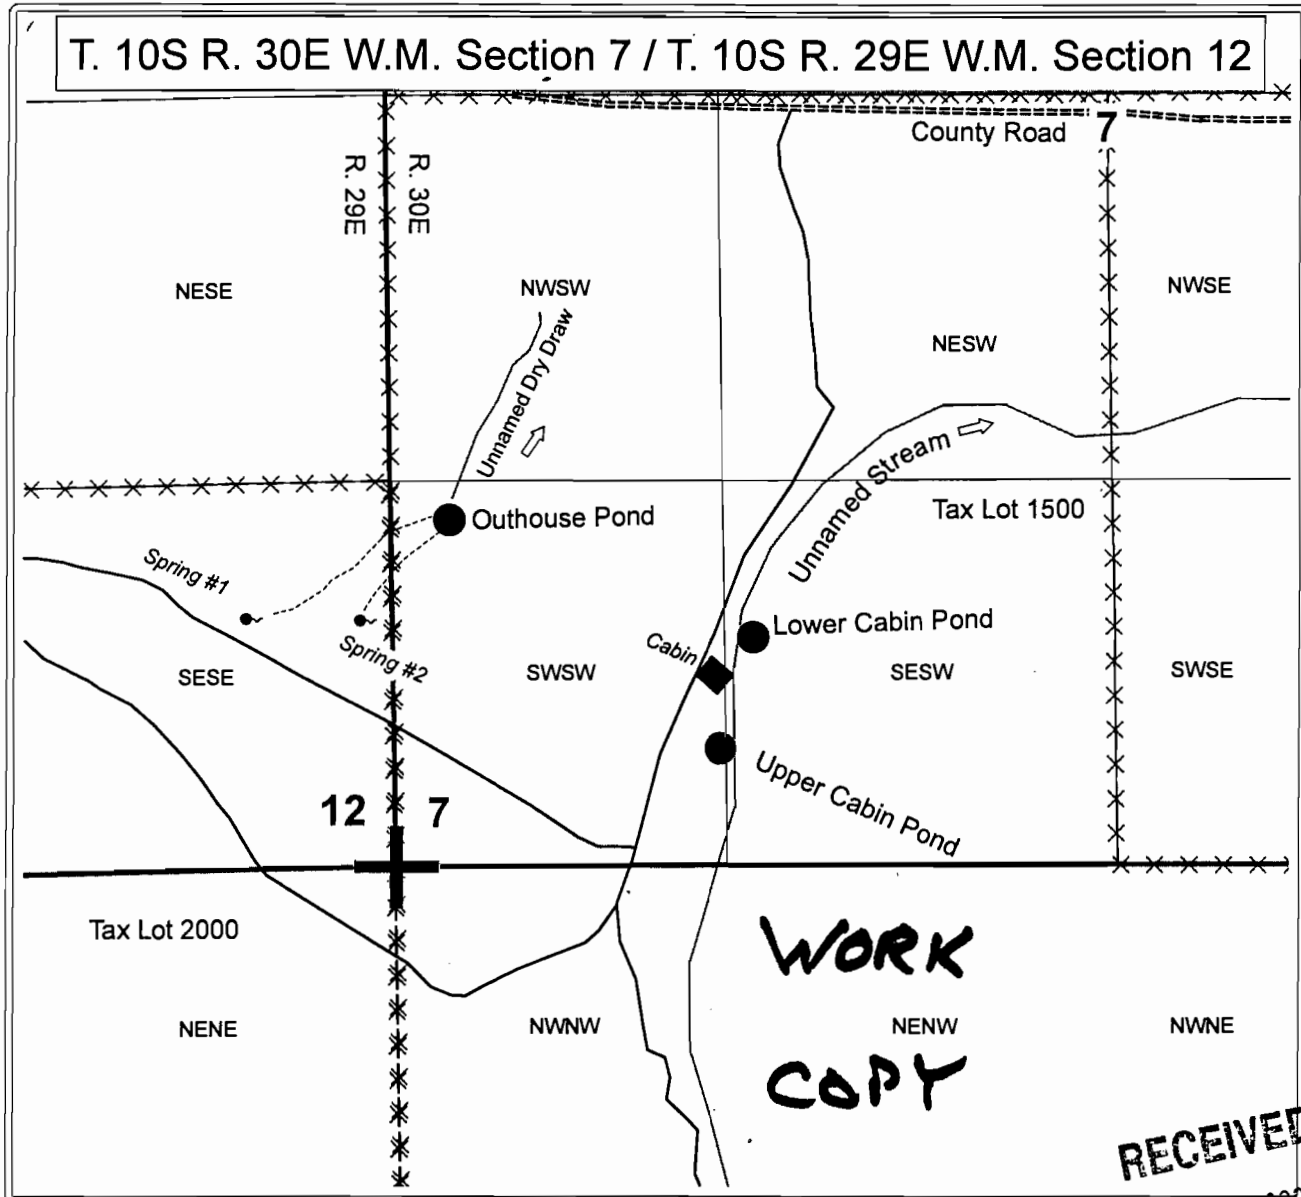

RECEIVED


AUG 21 2009

WATER RESOURCES DEPT
SALEM, OREGON

Pond Location is approx 1190 feet North and 200 feet East of the SW corner of Section 7 of T. 10S R. 30E W.M. being within the SW1/4 SW1/4 of Section 7, T. 10S R. 30E W.M.

Spring #1 location is approx 860 feet North and 470 feet East of the SW corner of Section 7 of T. 10S R. 30E W.M. being within the SE1/4 SE1/4 of Section 12, T. 10S R. 29E W.M.

Spring #2 location is approx 830 feet North and 115 feet East of the SW corner of Section 7 of T. 10S R. 30E W.M. being within the SE1/4 SE1/4 of Section 12, T. 10S R. 29E W.M.

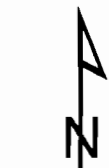


1" = 660 feet

*** Tax Lot Boundary

OUTHOUSE POND
R- 87518 5 ACRES

**Alternate Review Reservoir Application Map
For
Craig Ensign**

12-87518

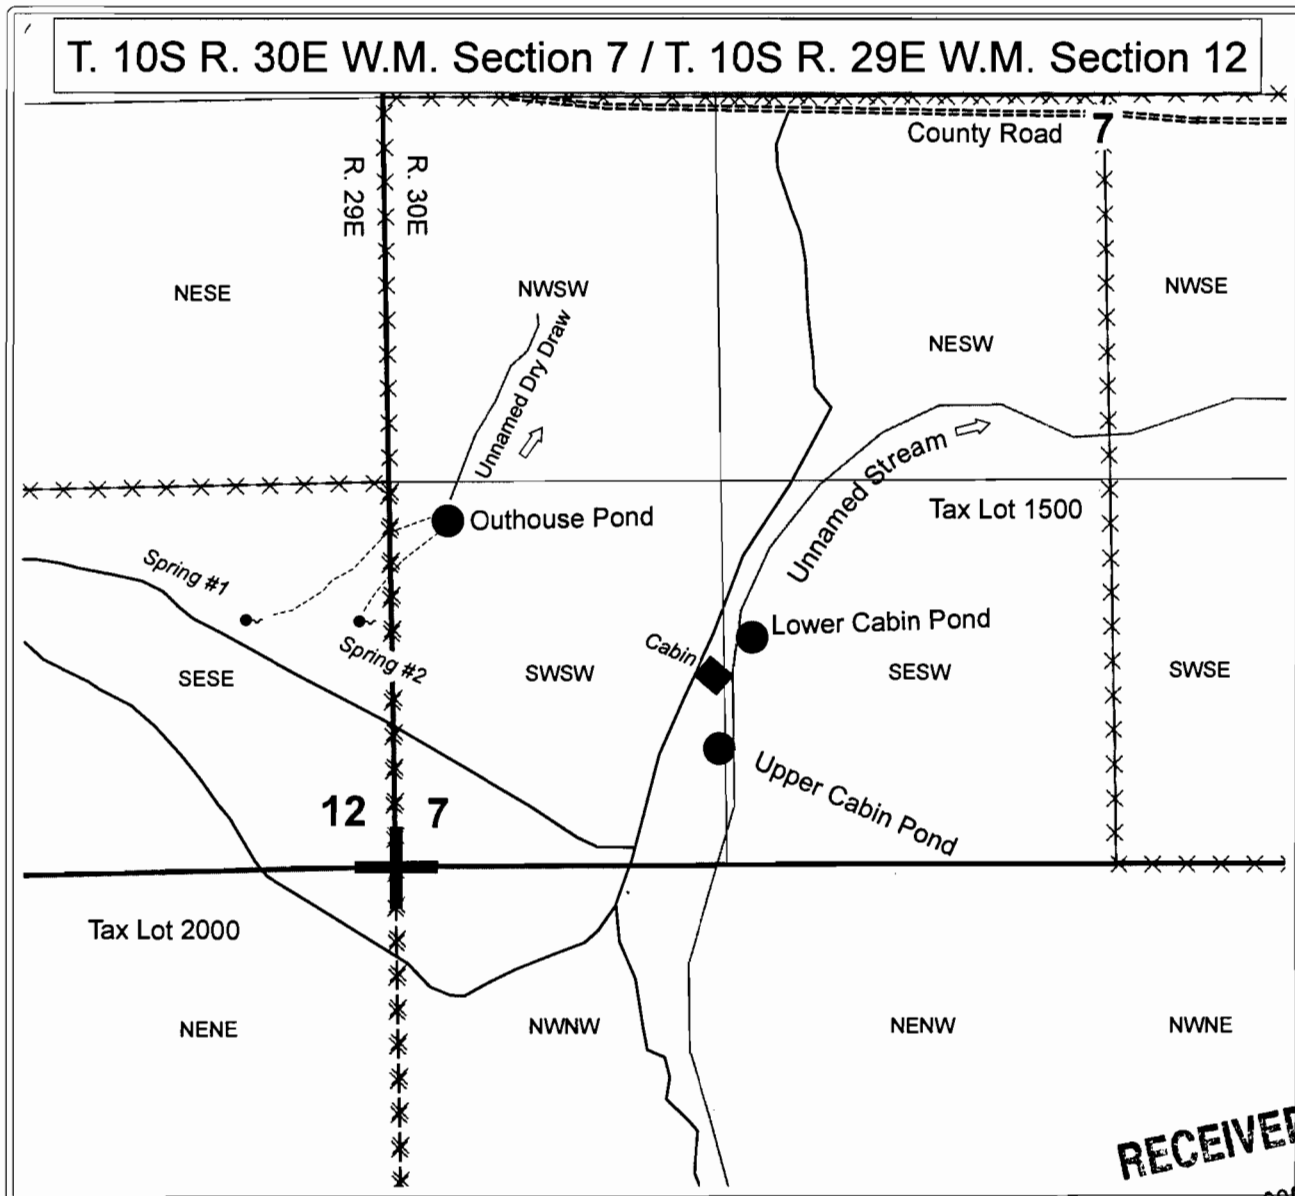

RECEIVED

AUG 21 2009
WATER RESOURCES DEPT
SALEM, OREGON

Pond Location is approx 1190 feet North and 200 feet East of the SW corner of Section 7 of T. 10S R. 30E W.M. being within the SW1/4 SW1/4 of Section 7, T. 10S R. 30E W.M.

Spring #1 location is approx 860 feet North and 470 East of the SW corner of Section 7 of T. 10S R. 30E W.M. being within the SE1/4 SE1/4 of Section 12, T. 10S R. 29E W.M.

Spring #2 location is approx 830 feet North and 115 feet East of the SW corner of Section 7 of T. 10S R. 30E W.M. being within the SE1/4 SE1/4 of Section 12, T. 10S R. 29E W.M.



1" = 660 feet

*** Tax Lot Boundary