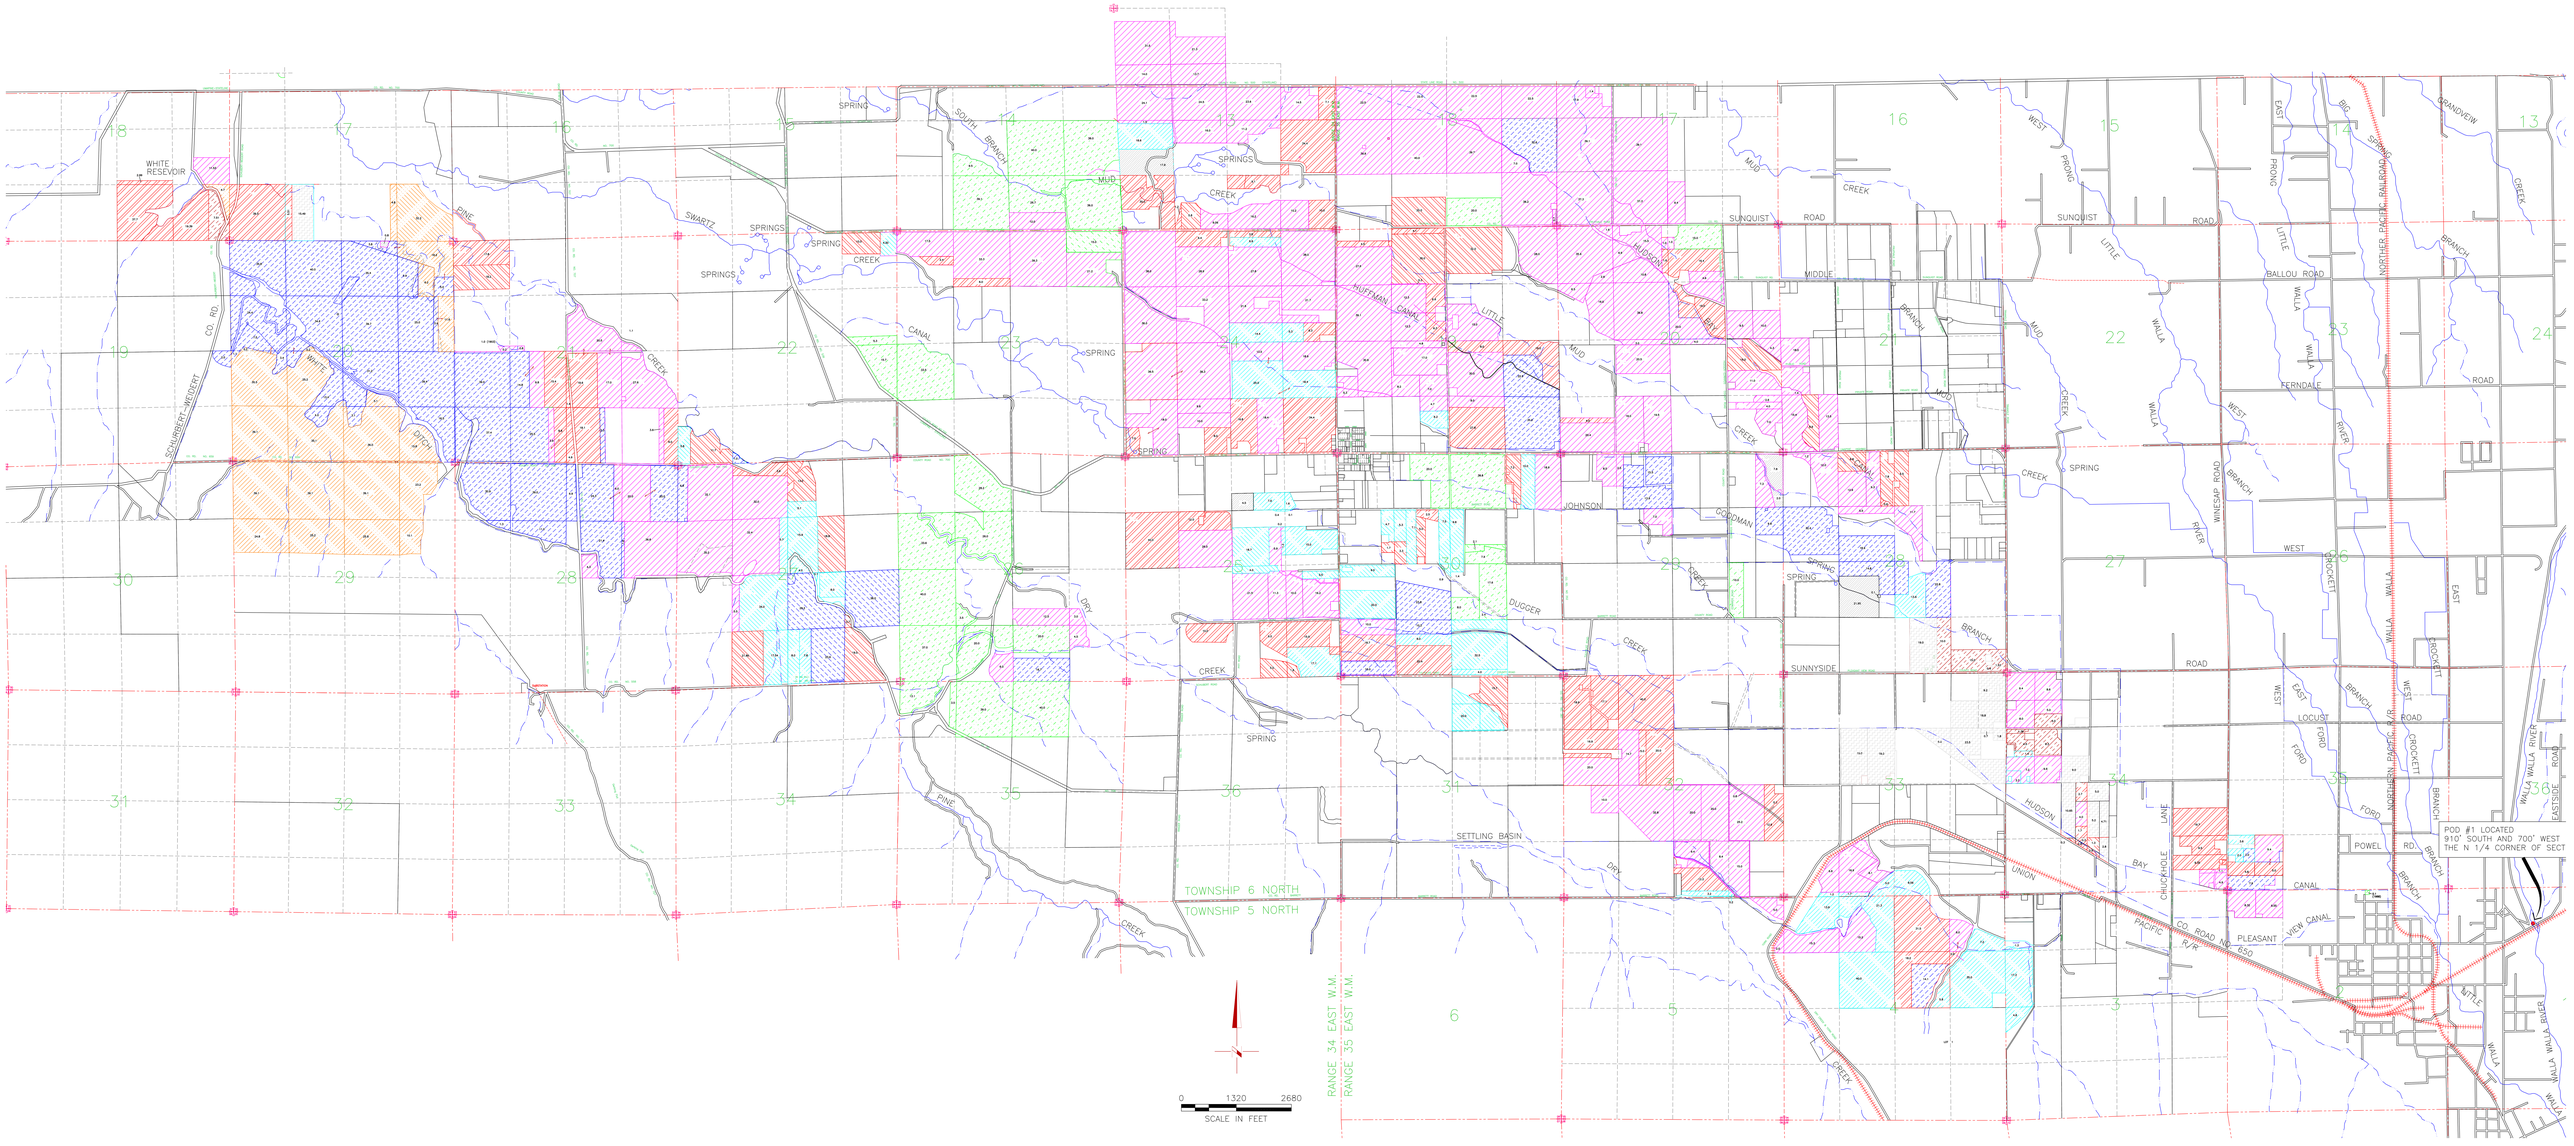
WHITE RESEVOIR
SCHUBERT-WEINERT
CO. RD.
WHITE
PINE
SWARTZ
SPRINGS
SPRING
CREEK
SOUTH BRANCH
MUD
CANAL
HUFFMAN
LITTLE
DRY
JOHNSON
GOODMAN
DUDGER
SUNQUIST
ROAD
MIDDLE
SUNNYSIDE
SETTLING BASIN
TOWNSHIP 6 NORTH
TOWNSHIP 5 NORTH
RANGE 34 EAST W.M.
RANGE 35 EAST W.M.
WEST
FRONT
EAST
PRONG
BALLOU ROAD
WALLA
FERNDALE
WINESAP ROAD
RIVER
CROCKETT
LOCUST
FORD
HUDSON
UNION
BAY
CHUCKHOLE
LANE
PLEASANT
VIEW CANAL
POWEL
RD.
NORTHERN PACIFIC R/R
BIG
BRANDVIEW
WALLA WALLA RIVER
EASTSIDE
POD #1 LOCATED
910' SOUTH AND 700' WEST
THE N 1/4 CORNER OF SECT
0 1320 2680
SCALE IN FEET

WATER RIGHTS LEGEND

HBDIC = HUDSON BAY DISTRICT IMPROVEMENT COMPANY

- 1903 CERT 67205 ISSUED TO HUDSON BAY IRRIGATION CO
- 1912 PLEASANT VIEW IRRIGATION CO WITH POD TRANSFERRED TO HBDIC (TRANSFER #'S T 4297 & T 3887)
- 1913 PLEASANT VIEW IRRIGATION CO WITH POD TRANSFERRED TO HBDIC (TRANSFER # T 5325)
- 1945 CERT 27021 HBDIC
- 1945 CERT 27021 HBDIC SUPPLEMENTAL
- 1959 CERT 50402 HBDIC
- 1959 CERT 50402 HBDIC SUPPLEMENTAL
- 1967 CERT 60604 HBDIC
- 1967 CERT 60604 HBDIC SUPPLEMENTAL
- 1978 PERMIT 43973 HBDIC
- 1978 PERMIT 43973 HBDIC SUPPLEMENTAL
- 1988 PERMIT 53662 HBDIC
- 1988 PERMIT 53662 HBDIC SUPPLEMENTAL
- OTHER WATER RIGHTS INCLUDED IN PETITION THAT HAVE BEEN RECONFIGURED TO ALLOW WATER REGULATION