



G-17279

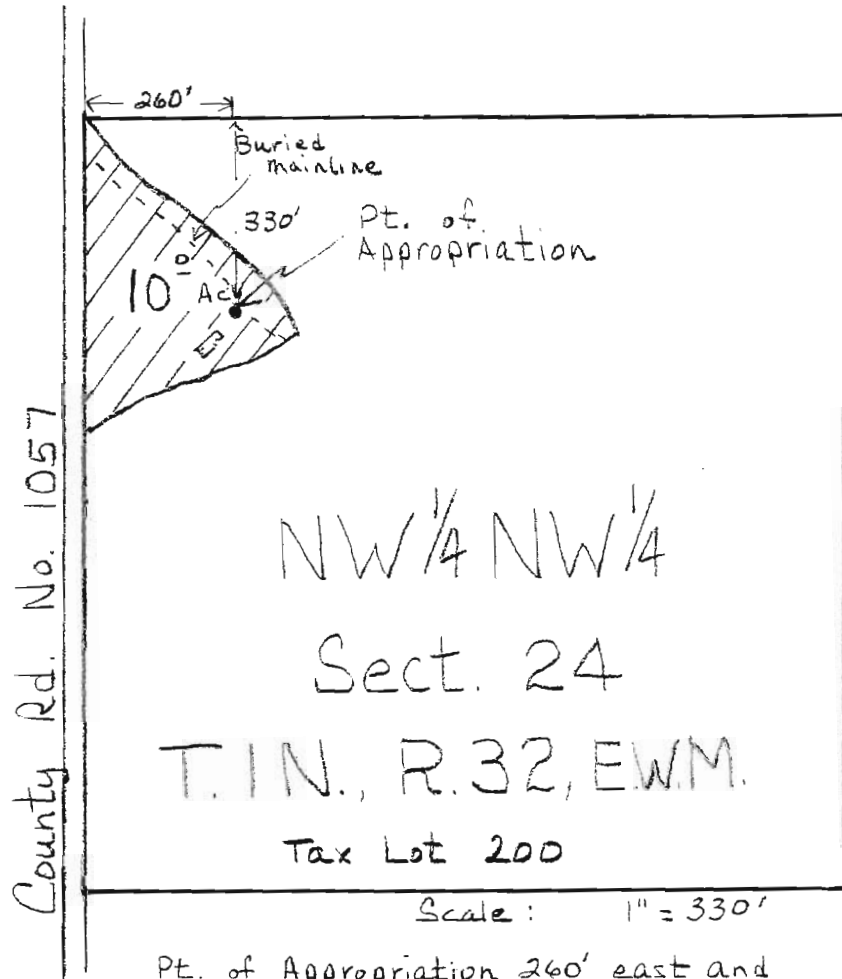

Pt. of Appropriation 260' east and
330' south of the NW corner, Sect. 24,
T.1N., R.32., E.W.M.

: Land to be irrigated

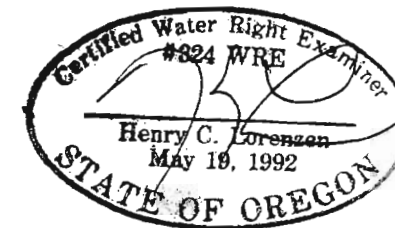


RECEIVED

OCT 22 2009

WATER RESOURCES DEPT.
SALEM, OREGON

T.1N., R.32, E.W.M.

G-17279

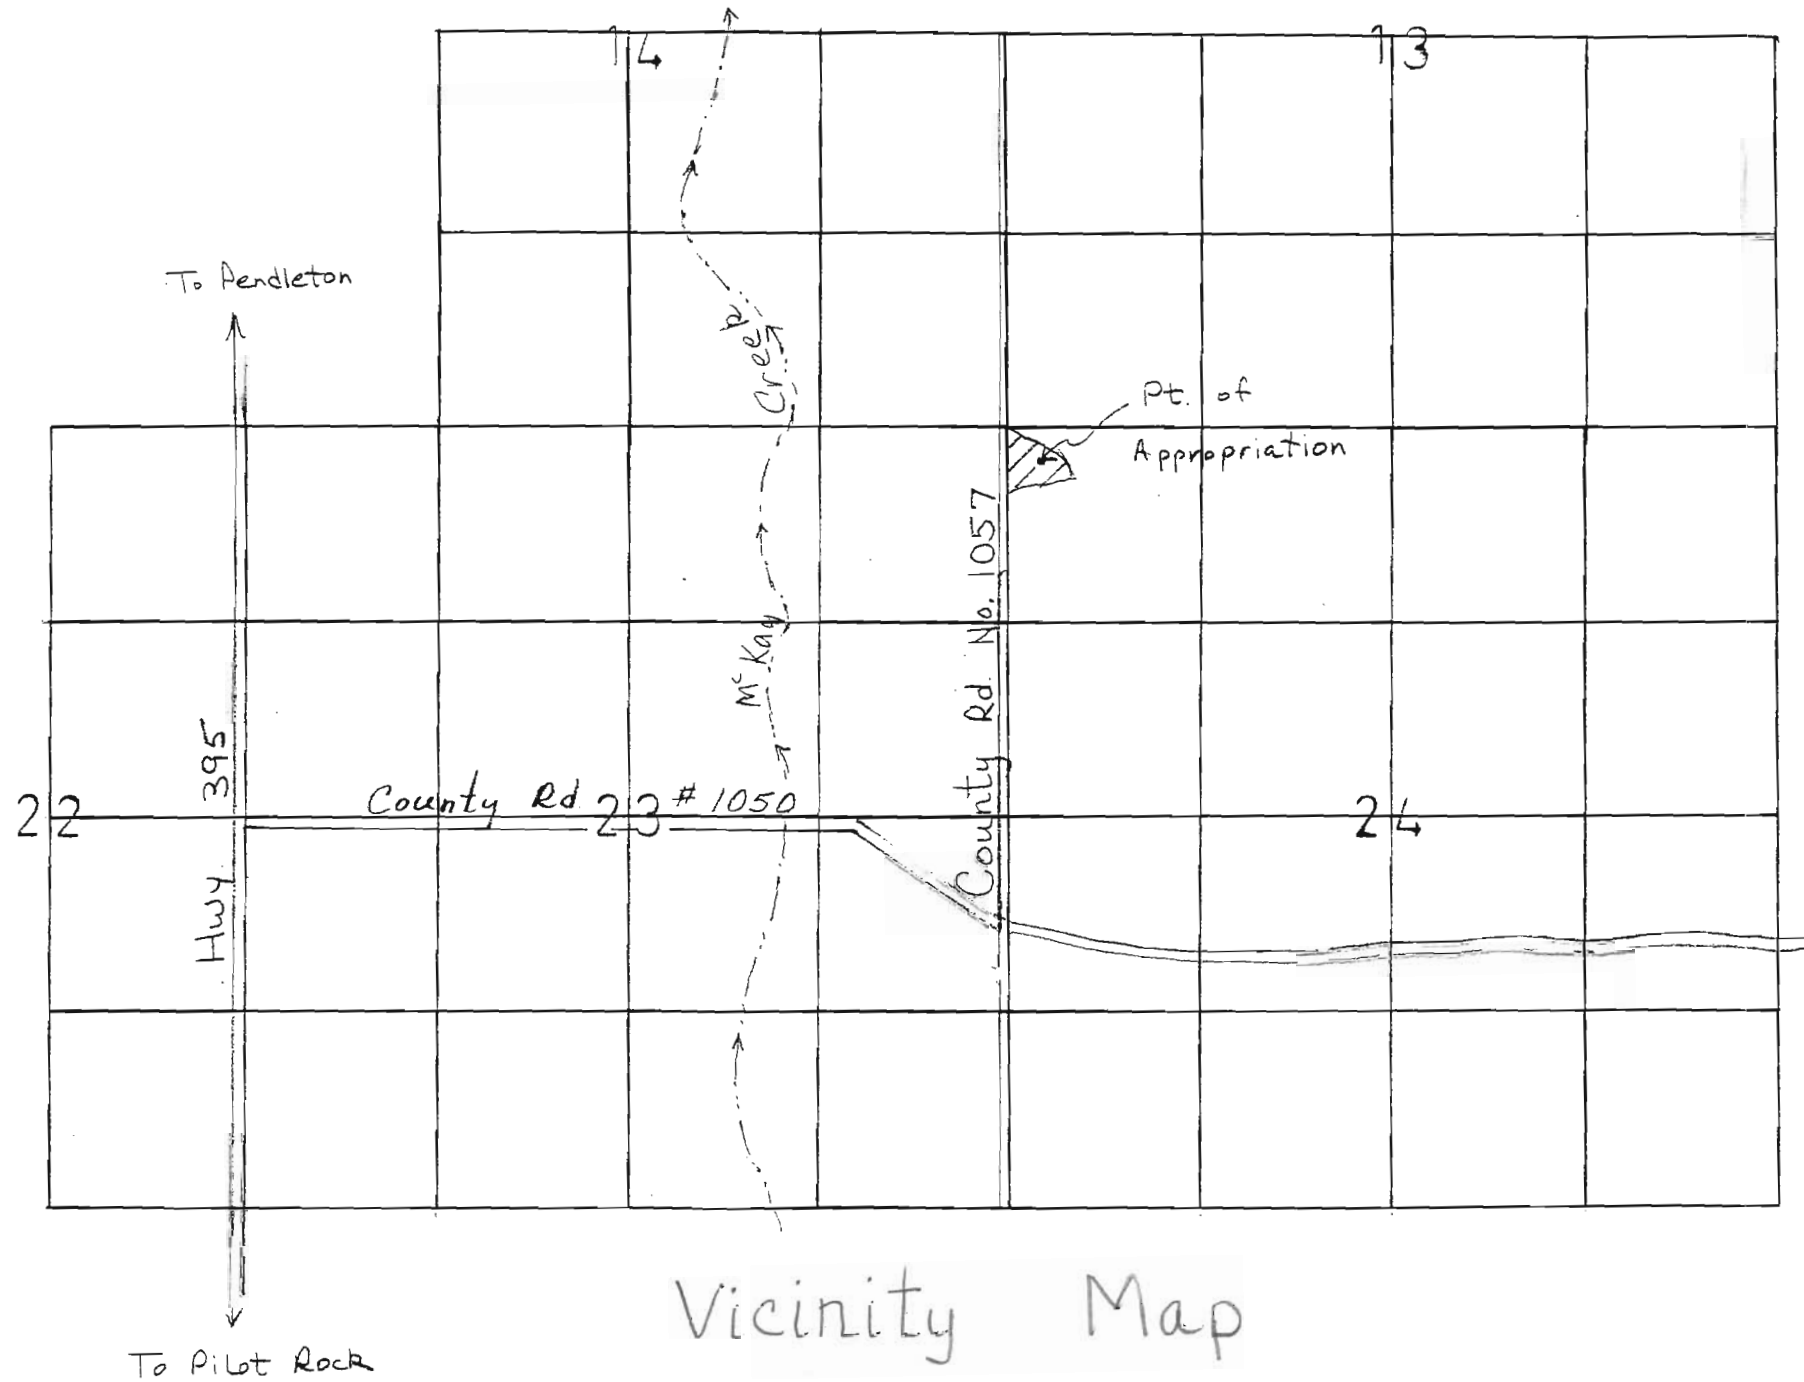

RECEIVED


OCT 22 2009

WATER RESOURCES DEPT.
SALEM, OREGON



1" = 1320'

G-17279

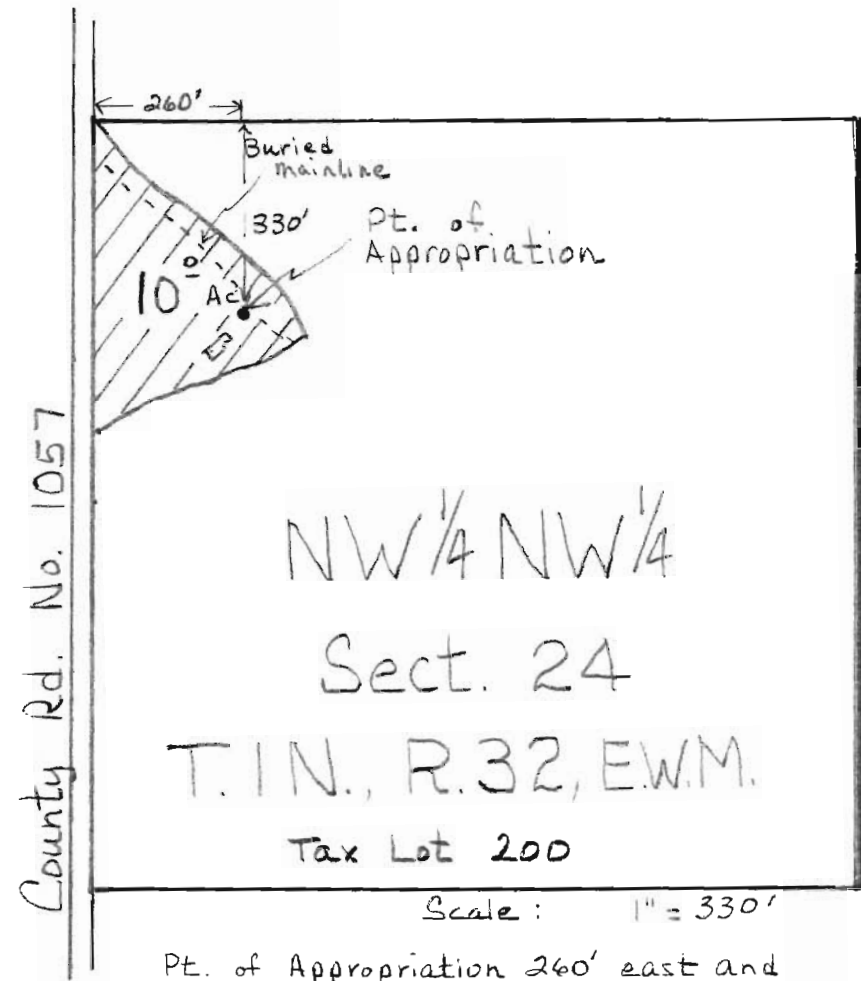

Pt. of Appropriation 260' east and 330' south of the NW corner, Sect. 24, T.1N., R.32., E.W.M.

 : Land to be irrigated



RECEIVED

OCT 22 2009

WATER RESOURCES DEPT
SALEM, OREGON