


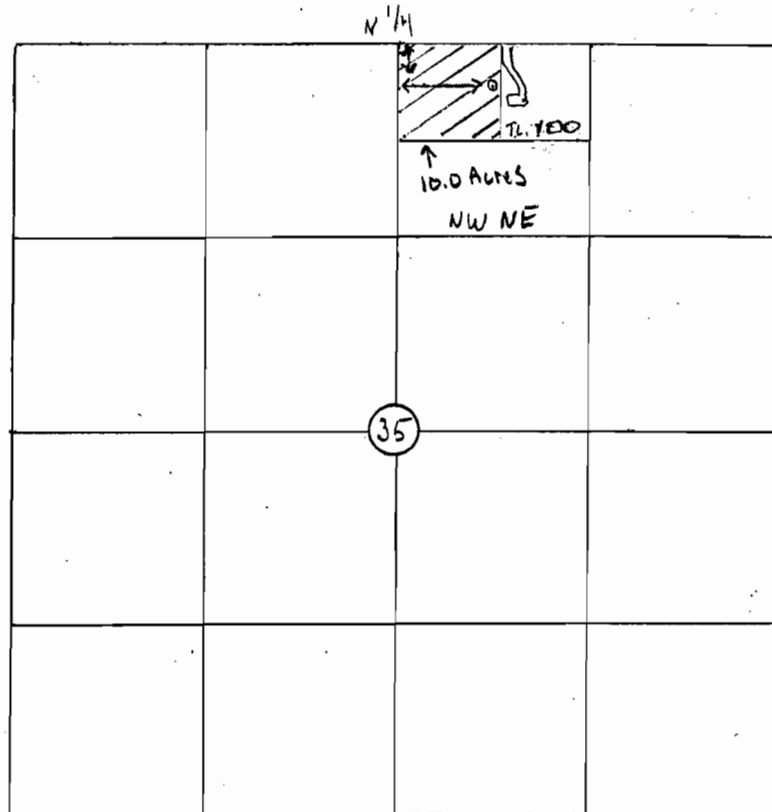

Scale
1"=1320'

☐ - Proposed irrigation

Township 14 South Range 12 East, W.M.



well - 225' South & 730' East of the N 1/4 Corner of Section
35; T.14 S R.12 E Section 35 W.M.

Application No. Permit No.
IN NAME OF

..... Stephen Eraker

Surveyed 19....., by

RECEIVED

DEC 07 2009


WATER RESOURCES DEPT
SALEM, OREGON



Scale
1"=1320'

☑ - Proposed irrigation

Township 14 South Range 12 East, W.M.

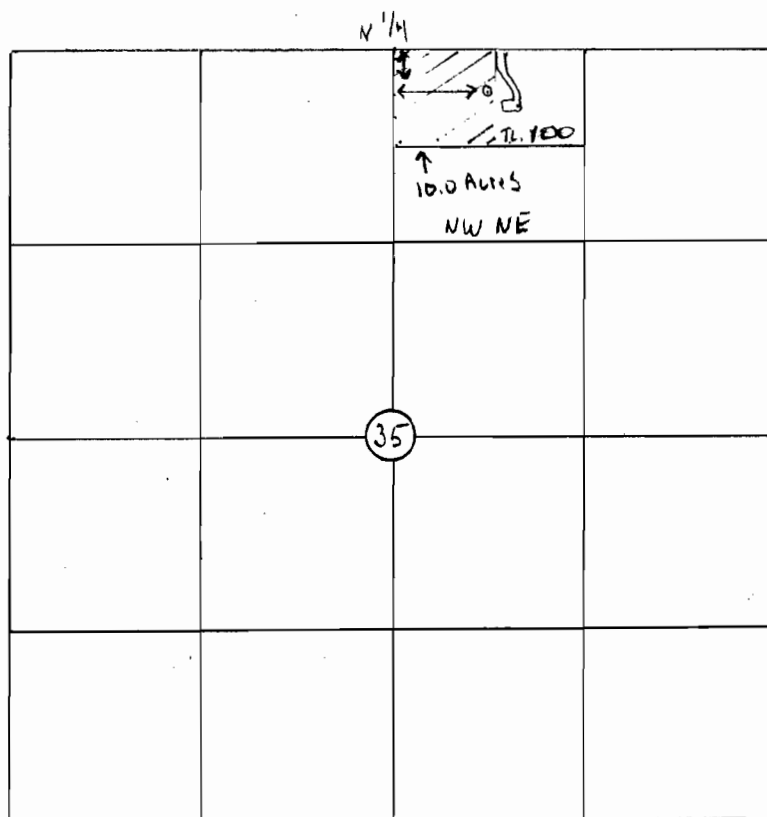

well - 225' South & 730' East of the N 1/4 corner of Section
35; T. 14 S R. 12 E Section 35 W.M.

Application No. Permit No.
IN NAME OF


..... Stephen Eraker

Surveyed 19....., by

RECEIVED

DEC 07 2009

WATER RESOURCES DEPT
SALEM, OREGON

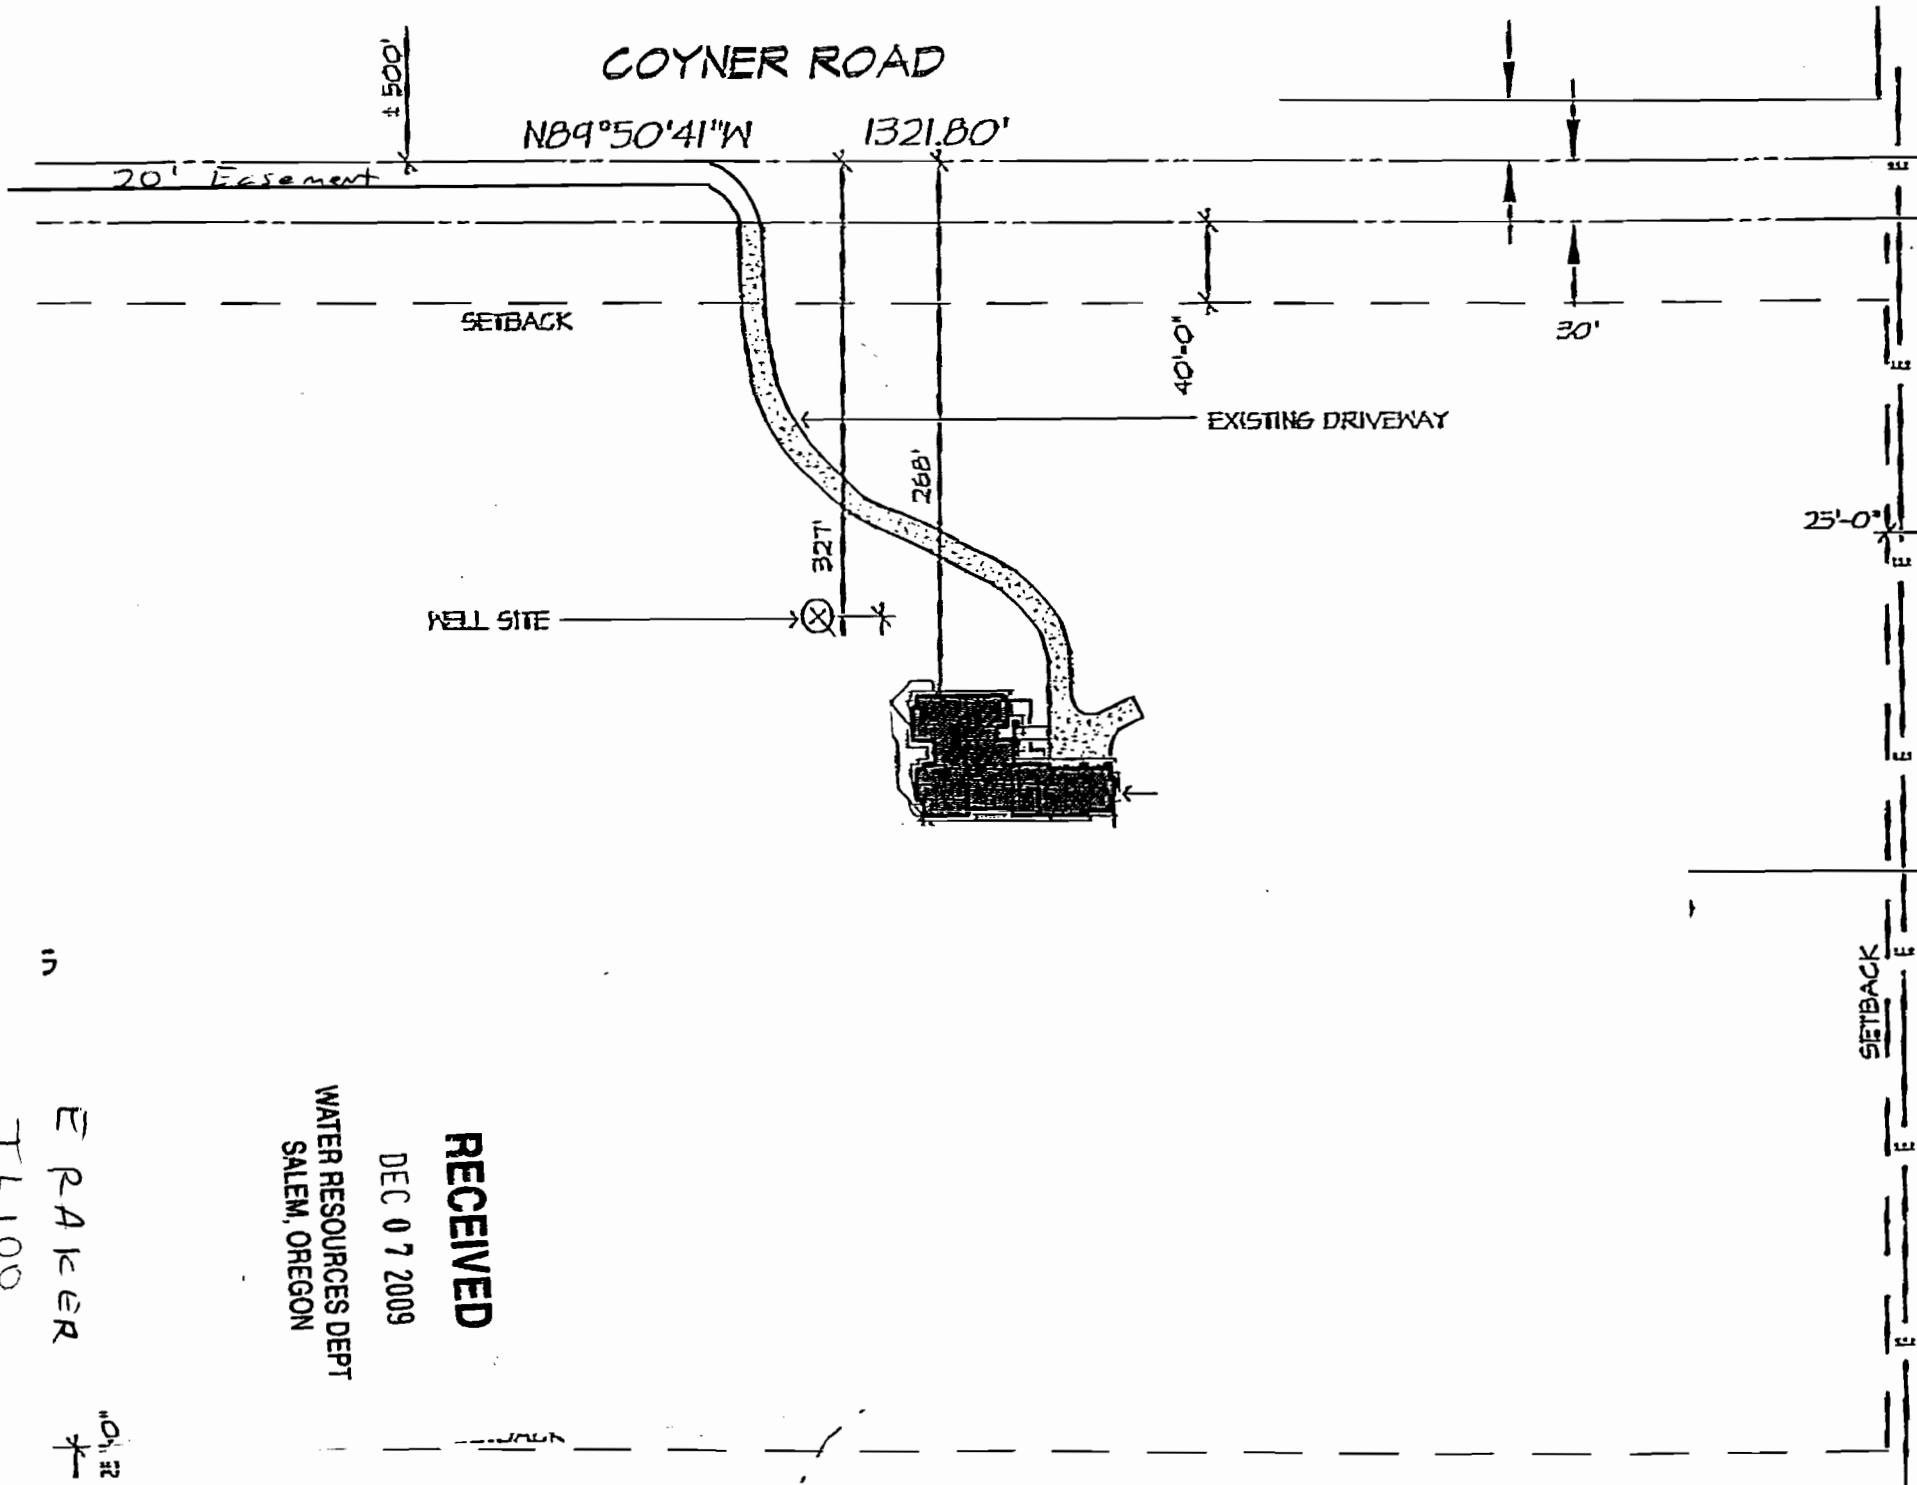

RECEIVED

DEC 07 2009

WATER RESOURCES DEPT
SALEM, OREGON

ERAKER
TL100

0112