

Malheur County T.14 S. R42 E. W.M.

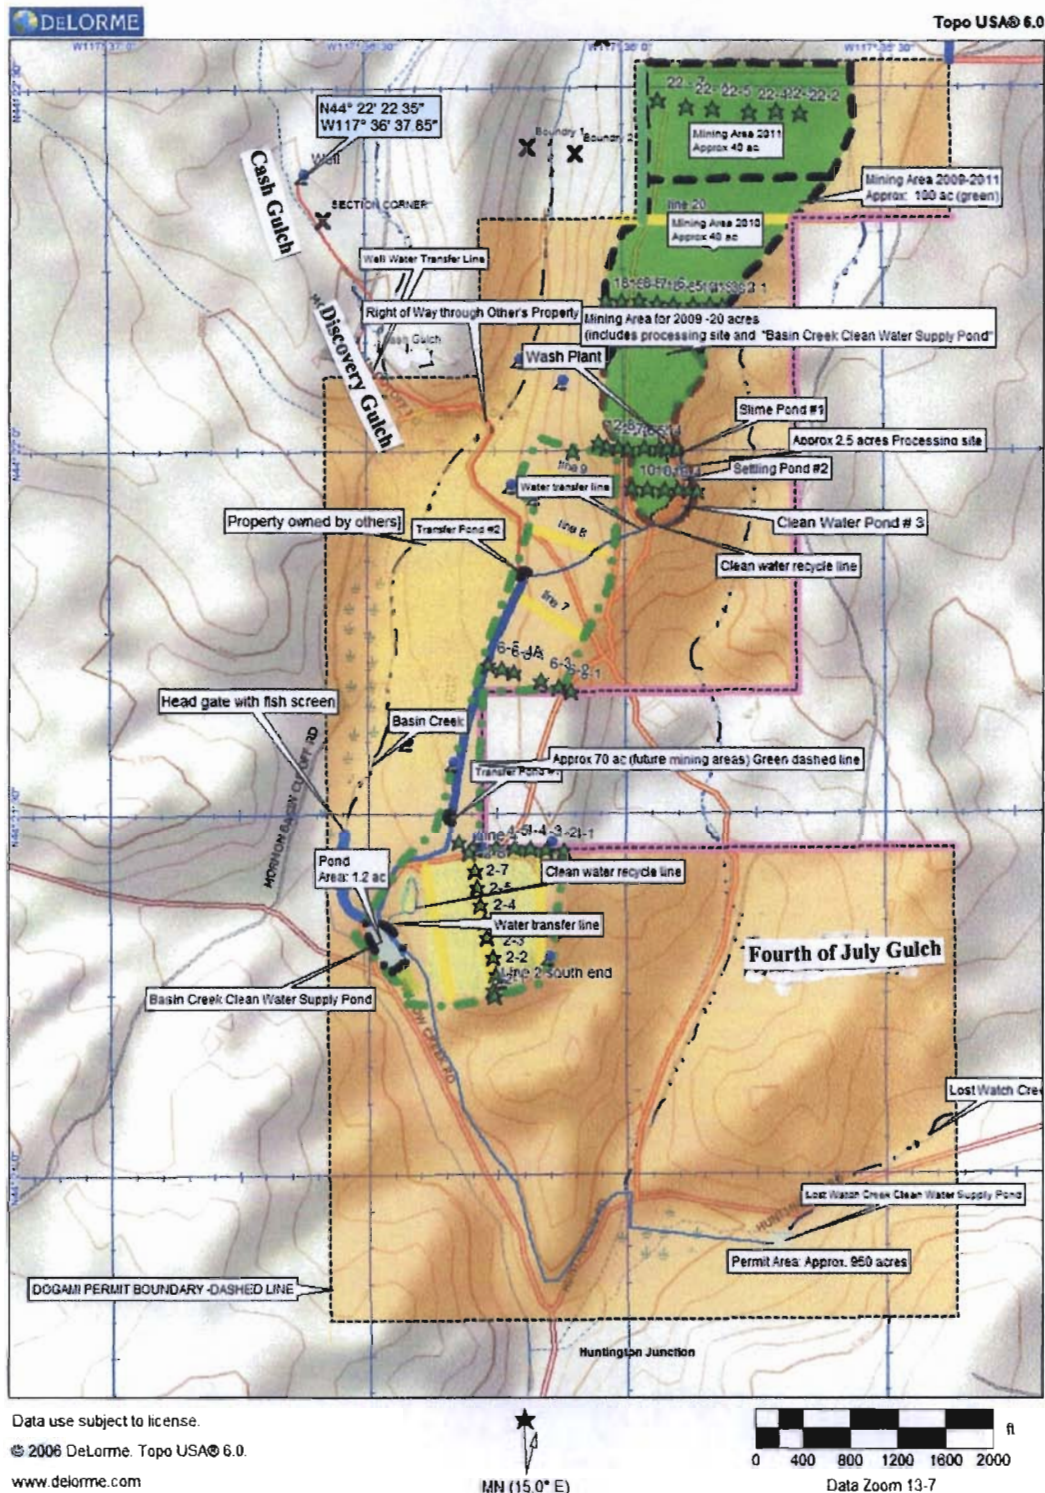


Figure 1

DOGAMI PERMIT BOUNDARY (950 acres)

(dashed line and orange area)

Discovery, Cash and Fourth of July are Dry Gulches


Basin Creek is Perennial

RECEIVED

JAN 19 2010

WATER RESOURCES DEPT
SALEM, OREGON


Three Valleys Ranch

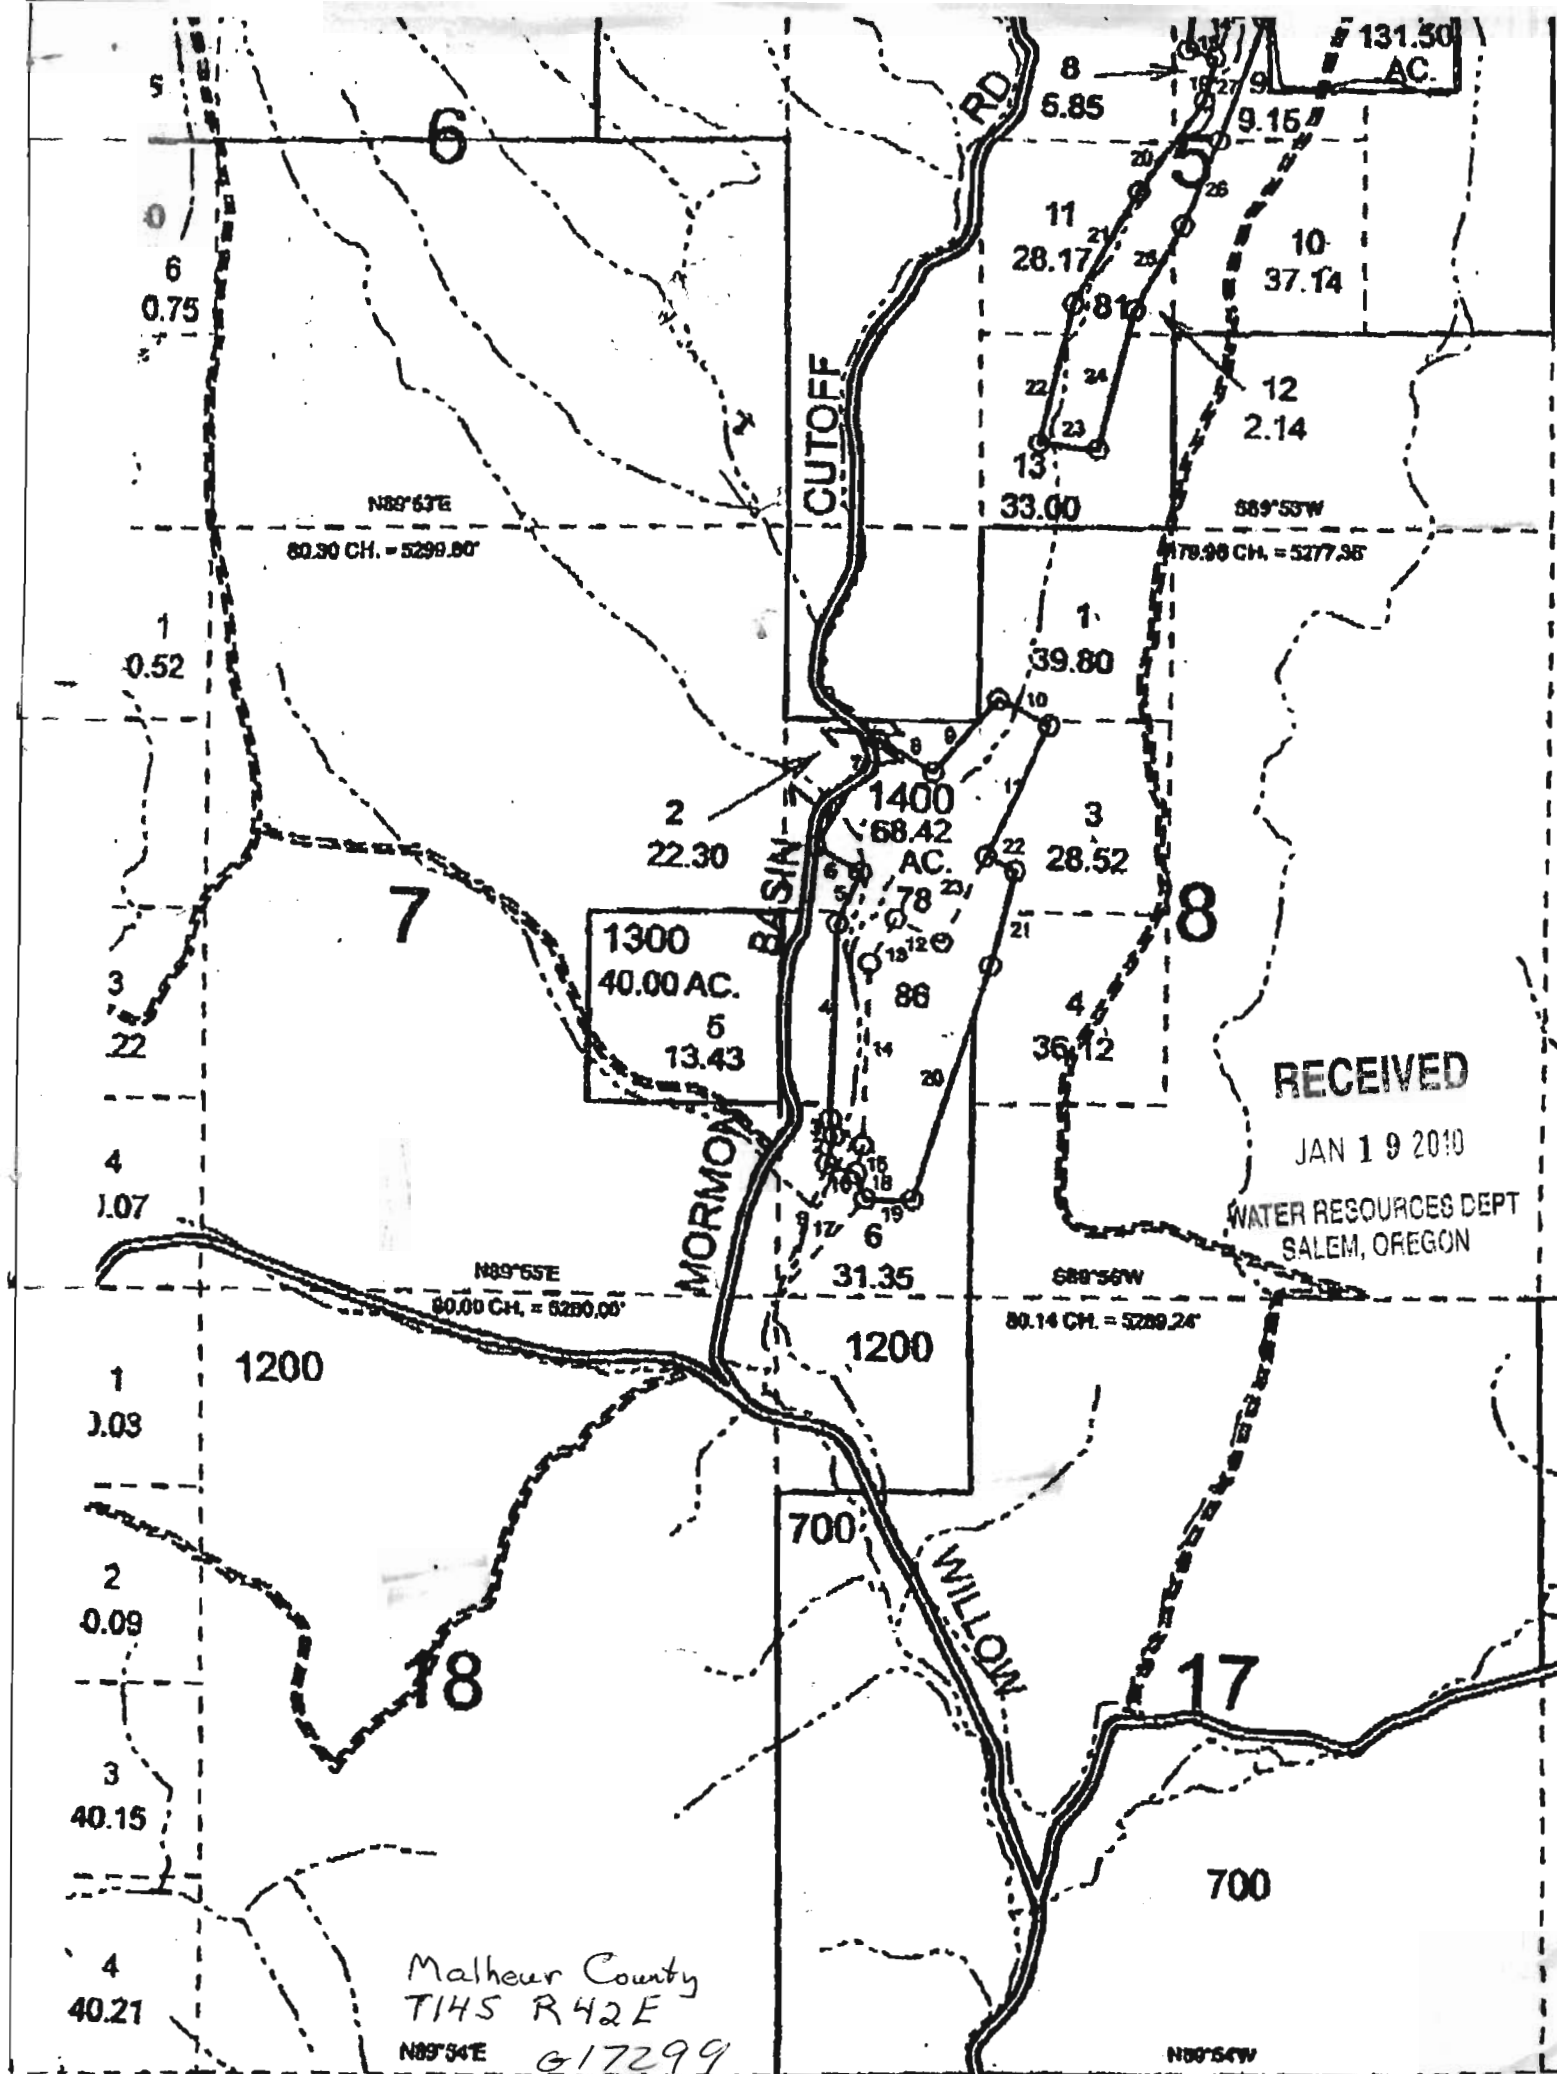


Beneficial Use Area is shaded

Malheur County
T.14 S. R42 E. W.M.

Map Scale 4"=1 mile

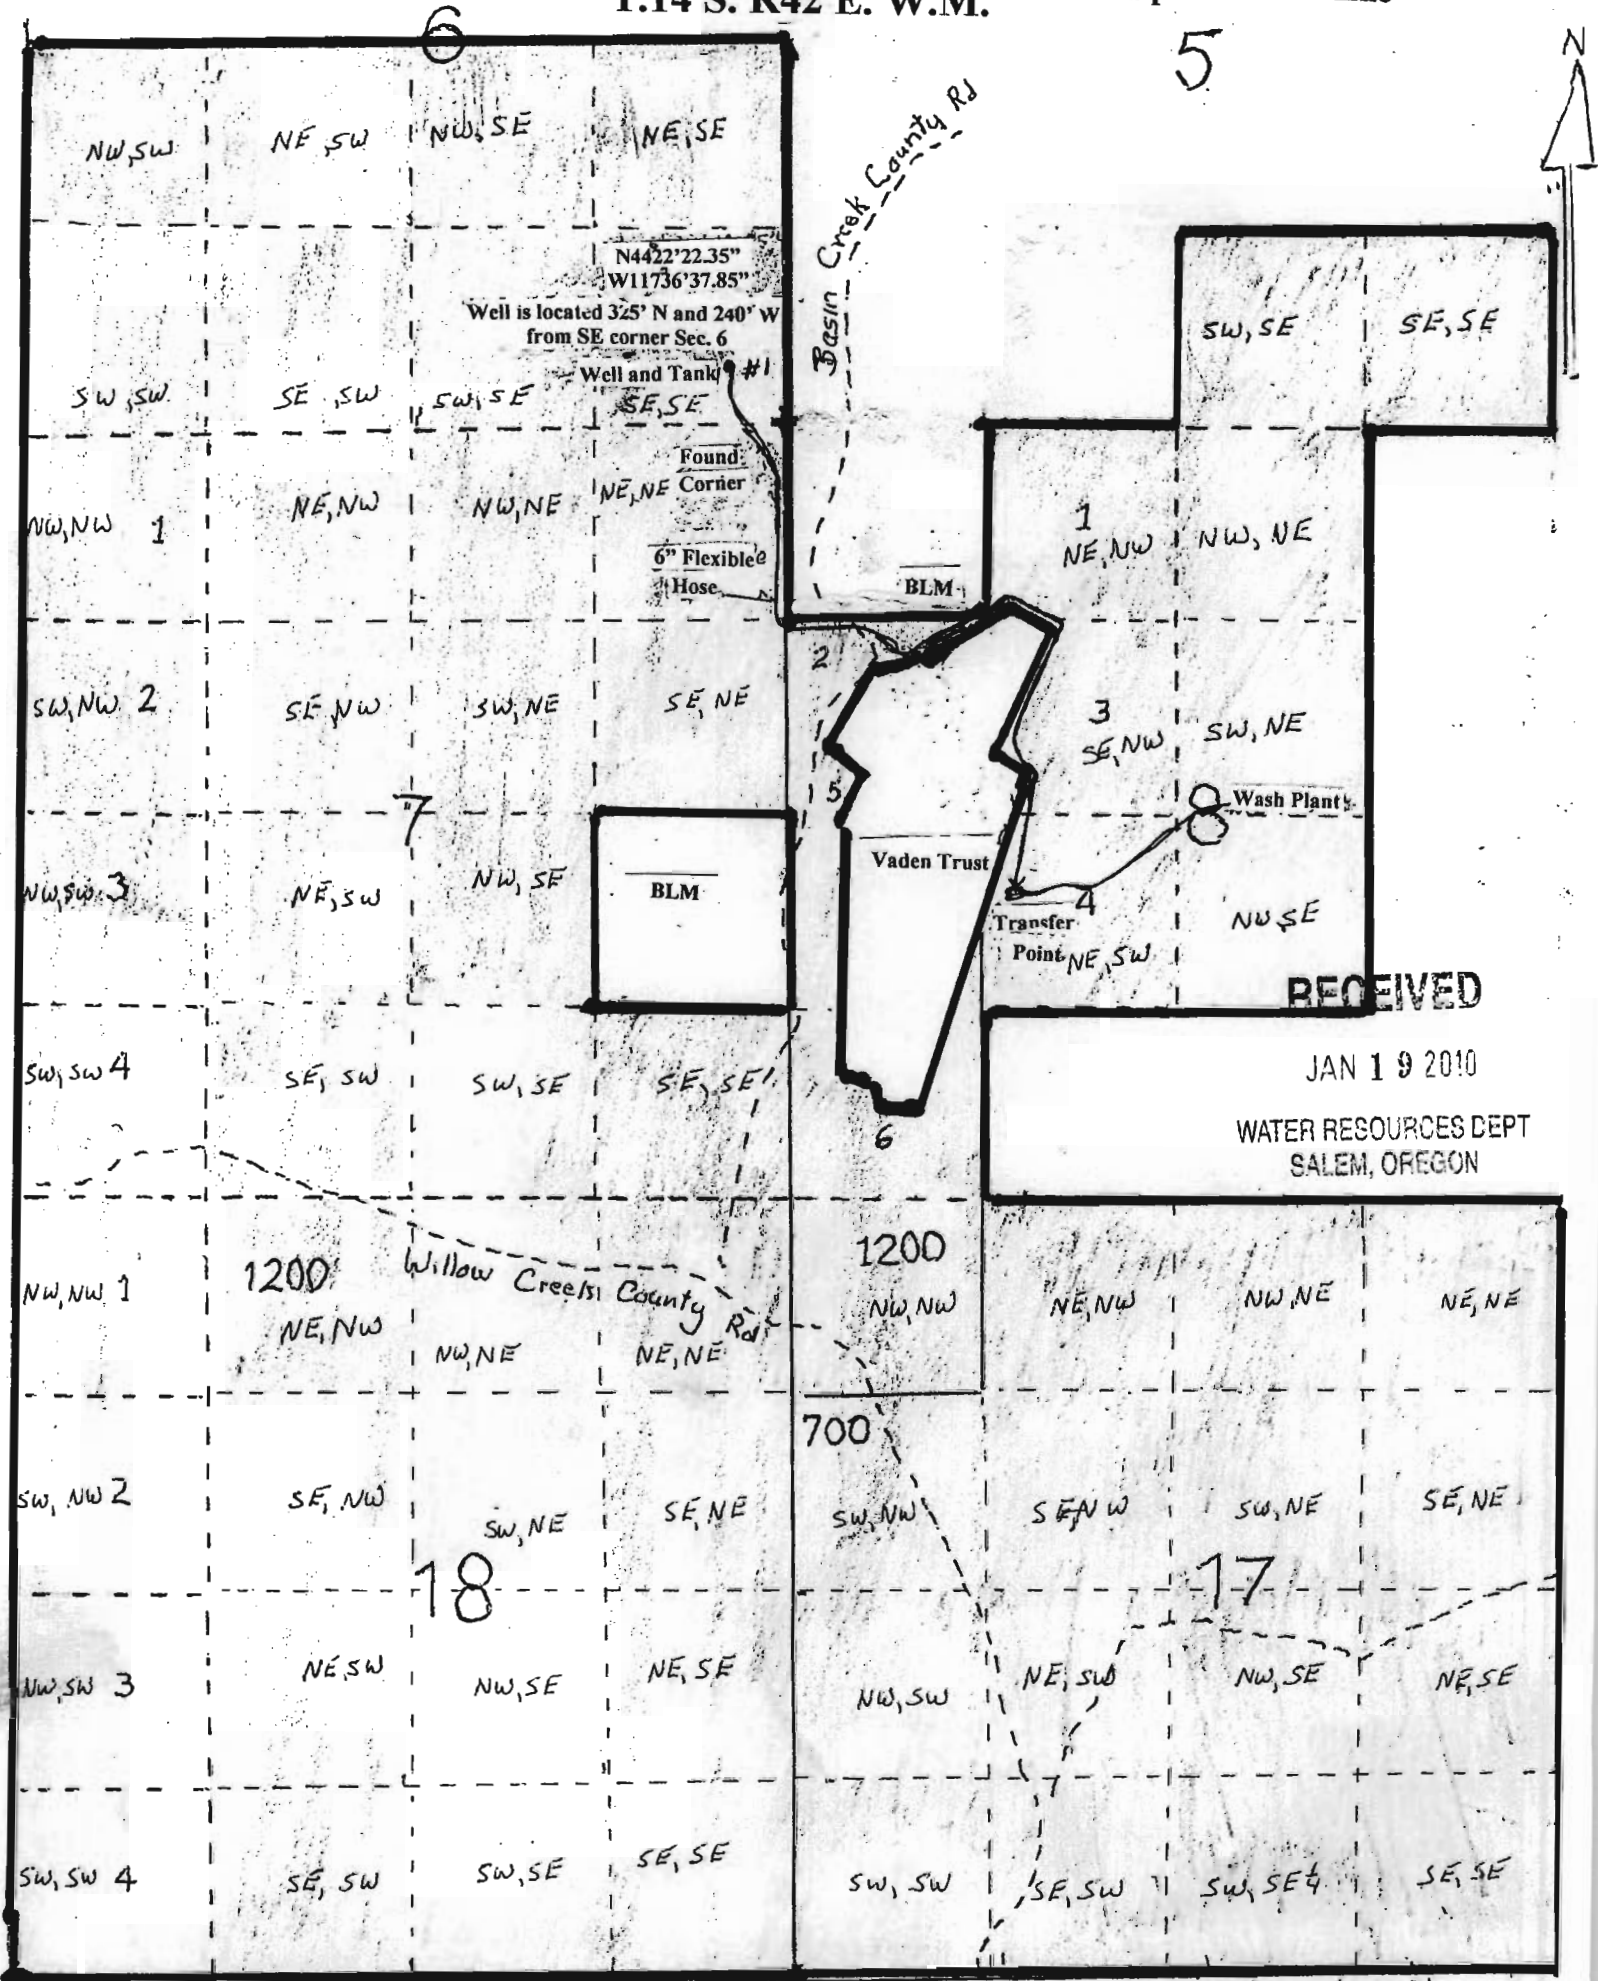


617299

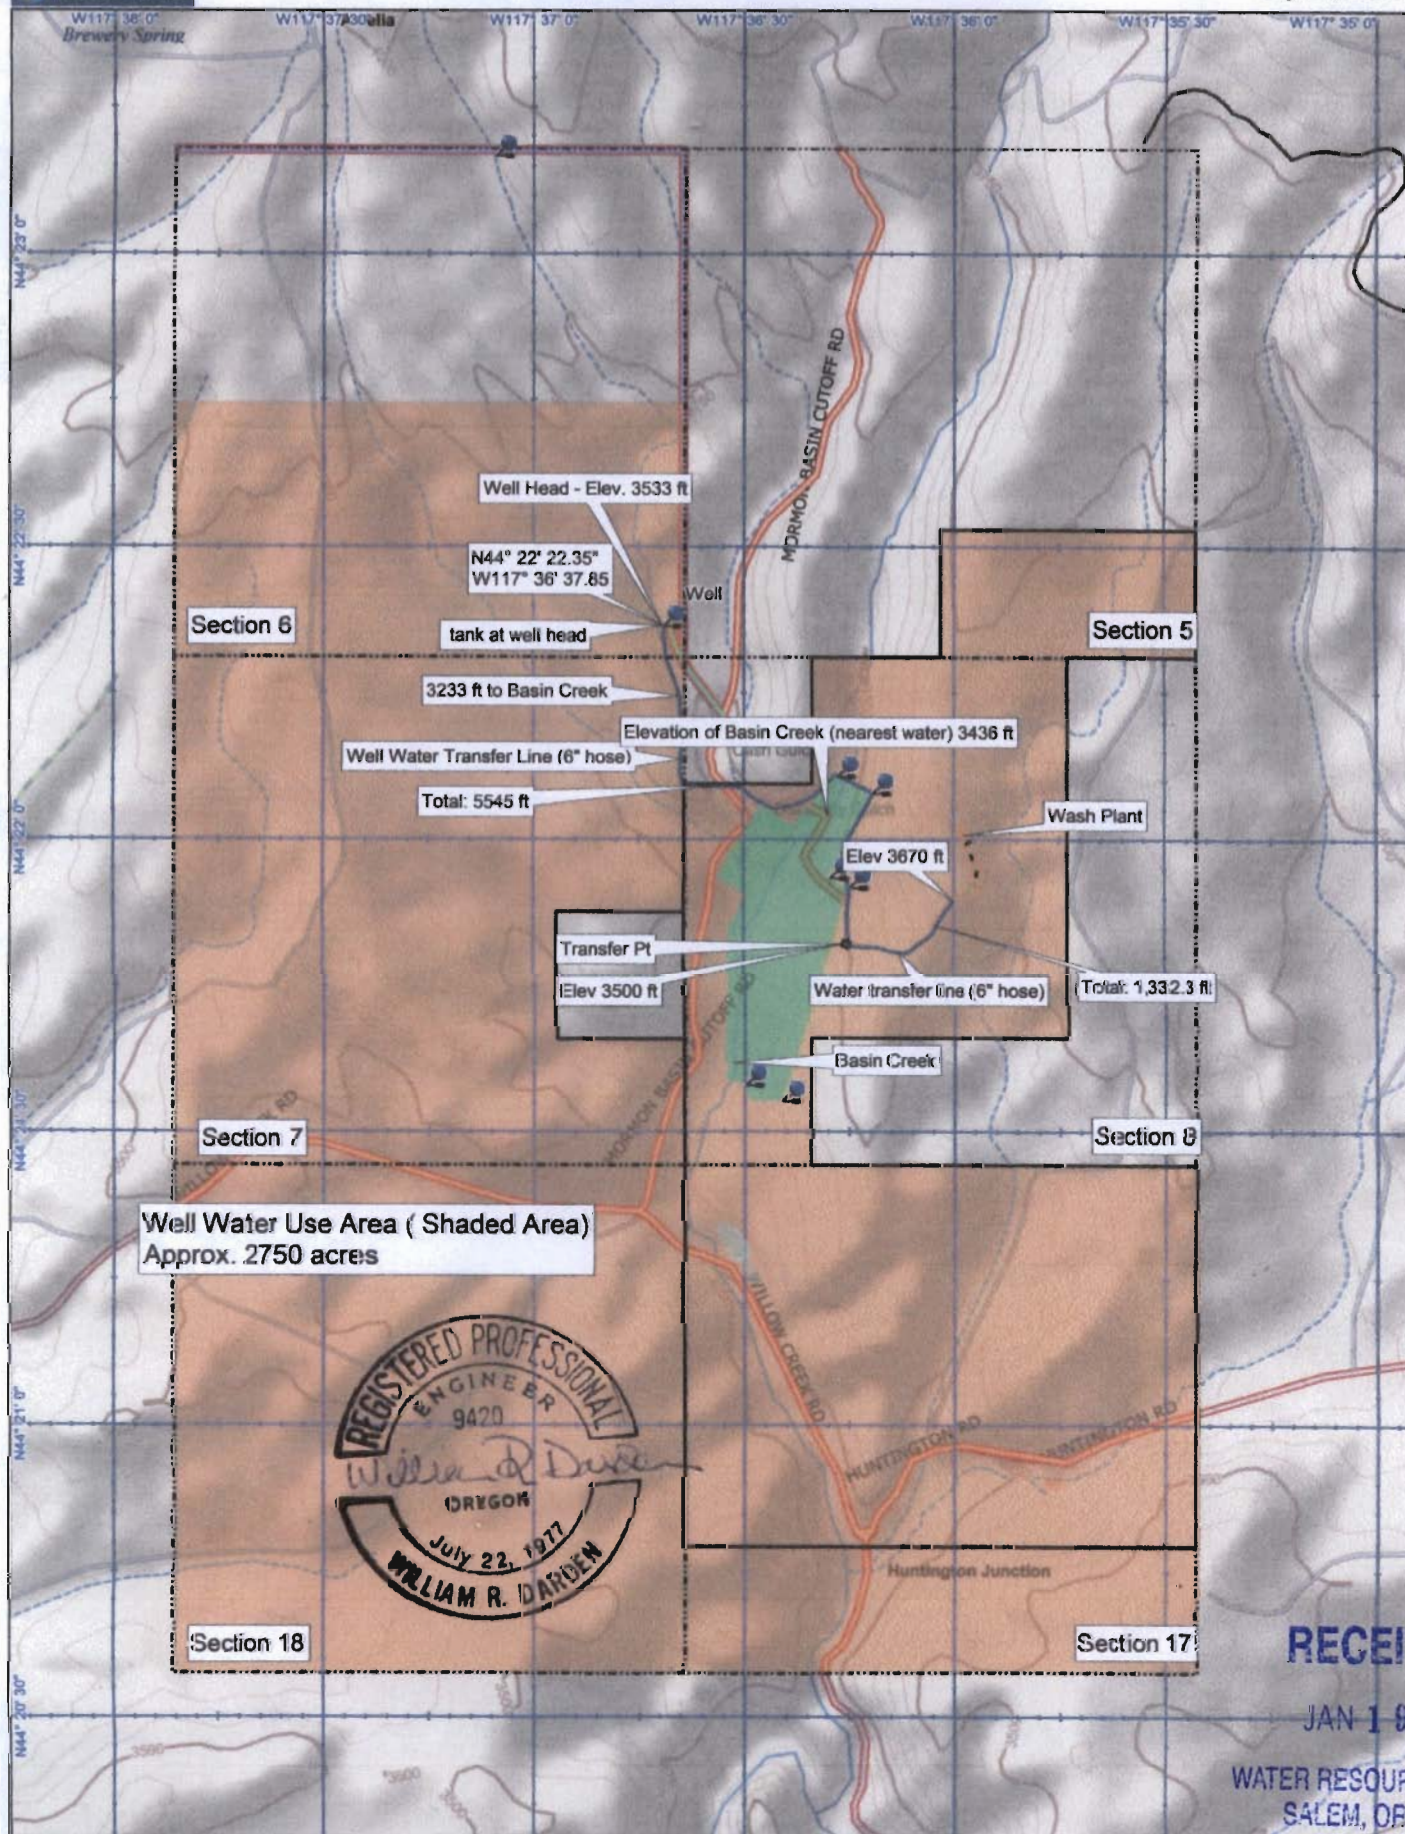

RECEIVED

JAN 19 2010

WATER RESOURCES DEPT
SALEM, OREGON

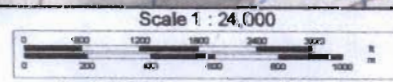

G17299