



Water Right Application Map
SECTION 15, TOWNSHIP 2 SOUTH, RANGE 4 EAST, W.M.
CLACKAMAS COUNTY, OREGON

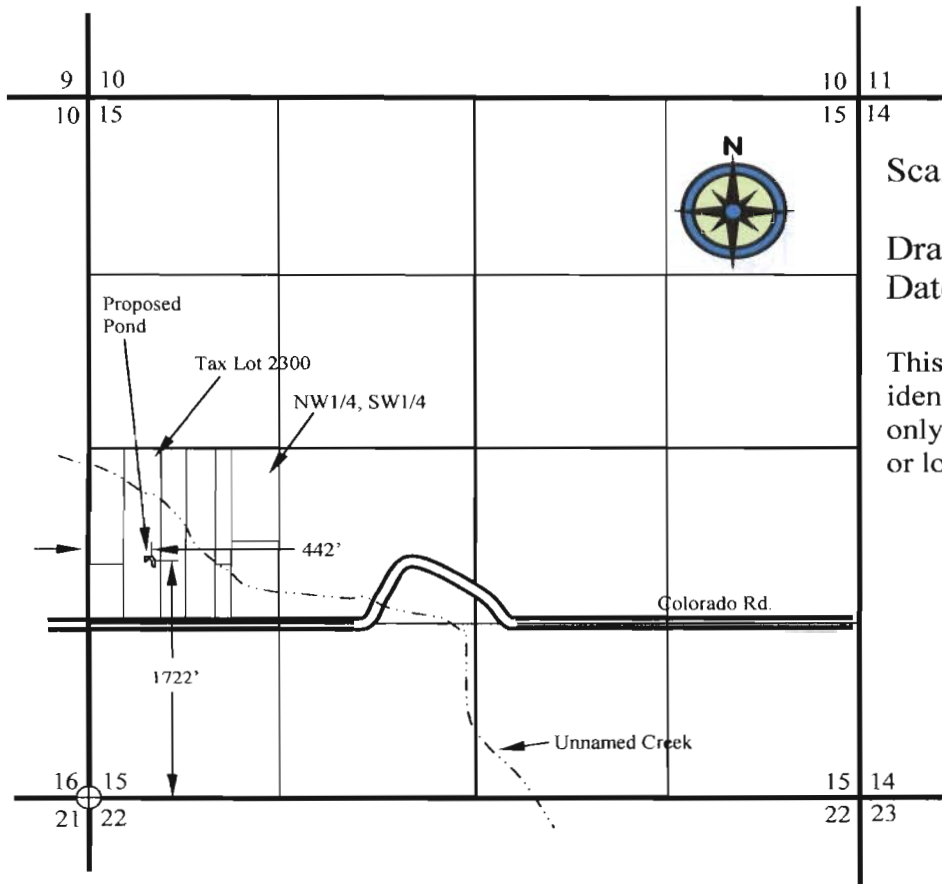


Scale 1 inch = 1320 ft.

Drawn by Kurt Williams
Date: Aug. 24, 2010

This map was drawn for the purpose of identifying the location of the Water Right only and has no intent to provide dimensions or location of property ownership lines.

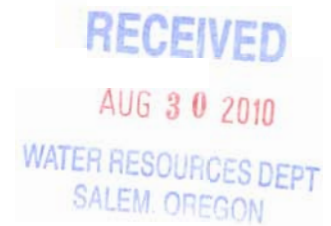

R-87651

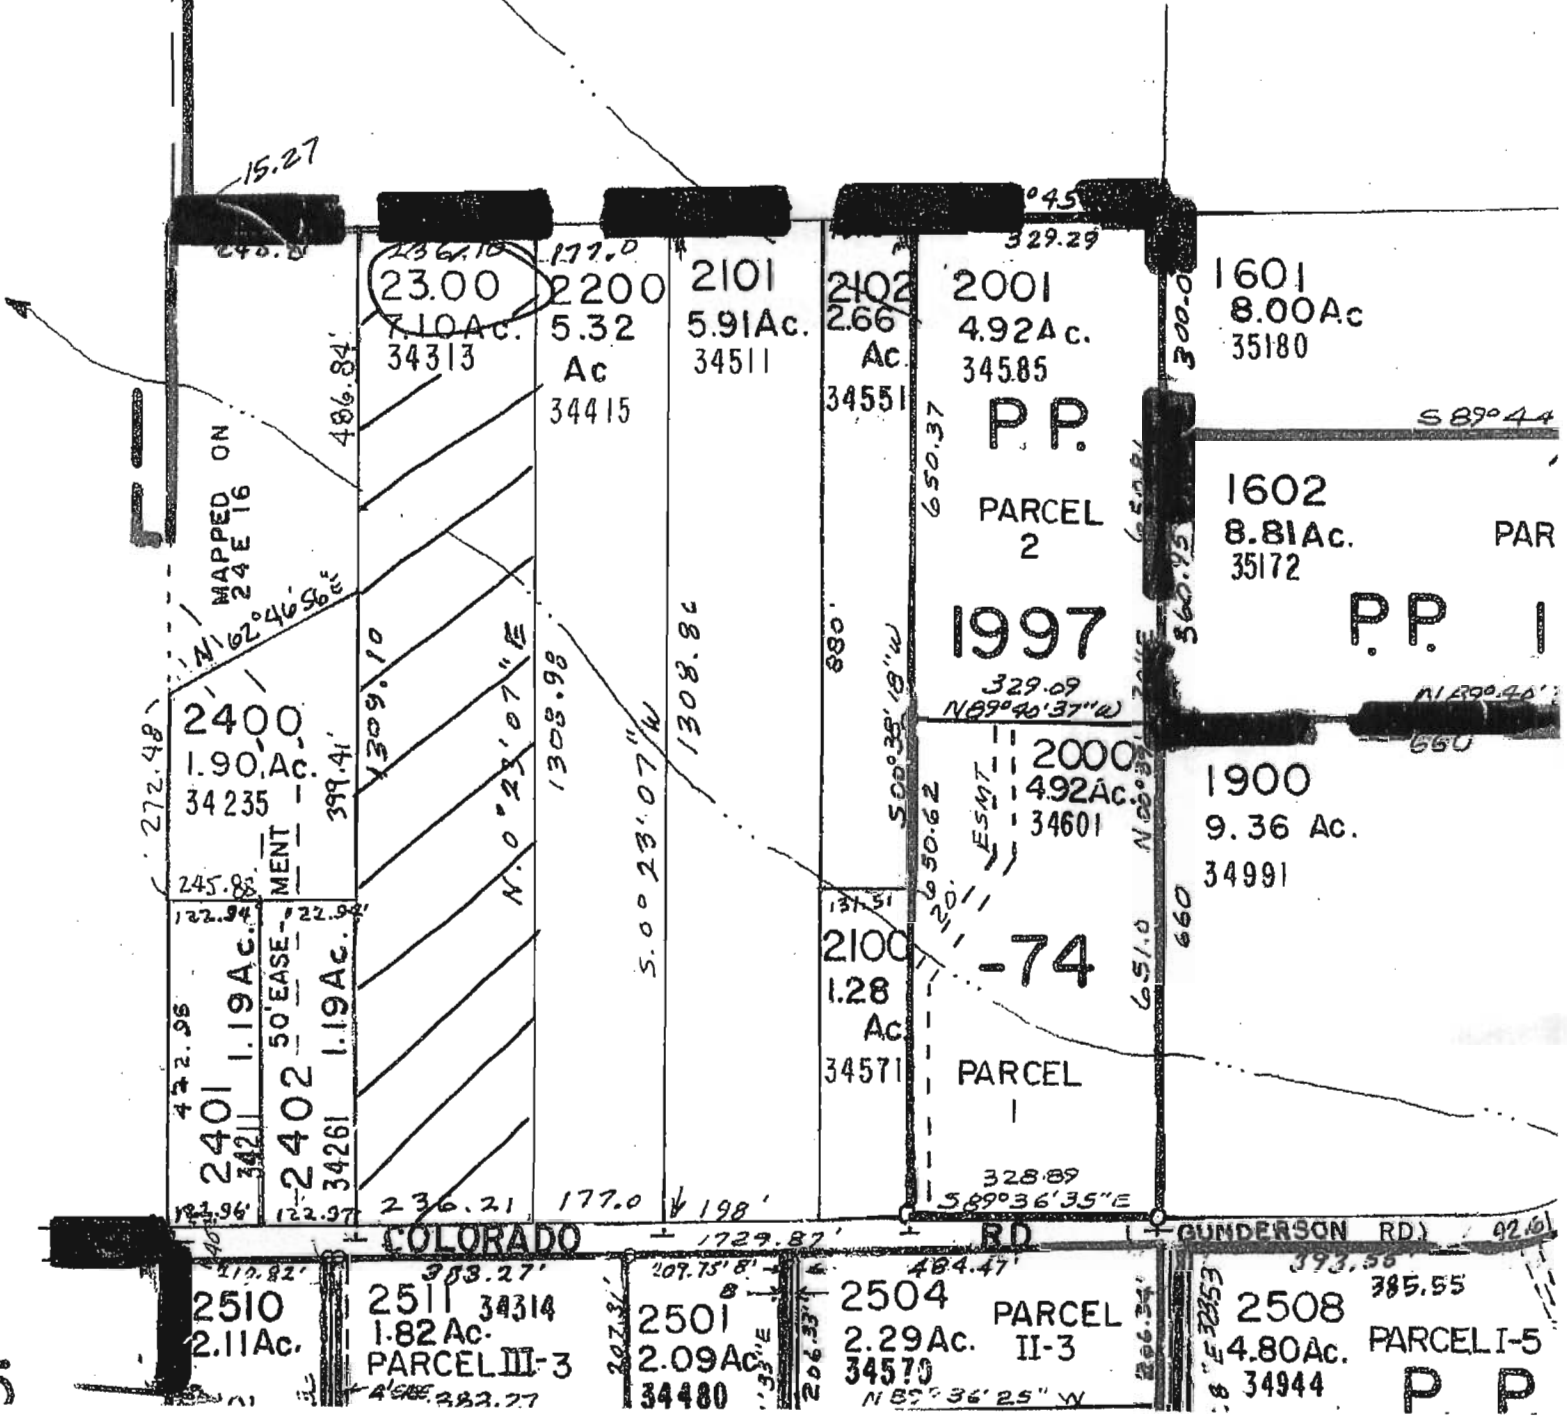

RECEIVED

AUG 30 2010

WATER RESOURCES DEPT
SALEM, OREGON