


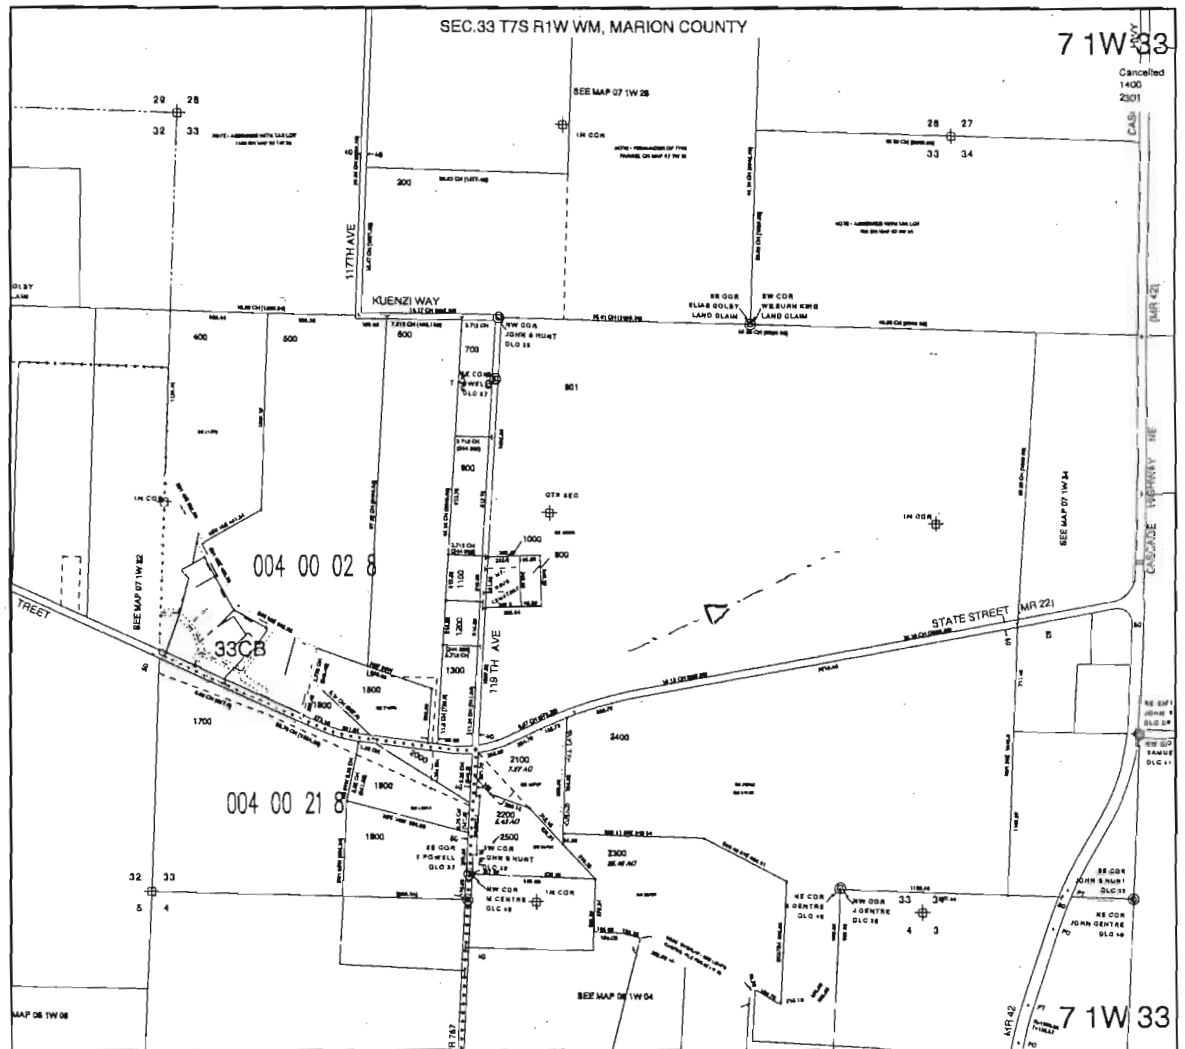

Location:

7 S., 1 W., Section 33 Tax Lot 801

POD is 730' South and 1058' East from
Center of Section 33 in the NW 1/4, of the SE 1/4

Scale: 1 inch = 1320 feet


R-87705

N

RECEIVED


MAR 09 2011

WATER RESOURCES DEPT
SALEM, OREGON

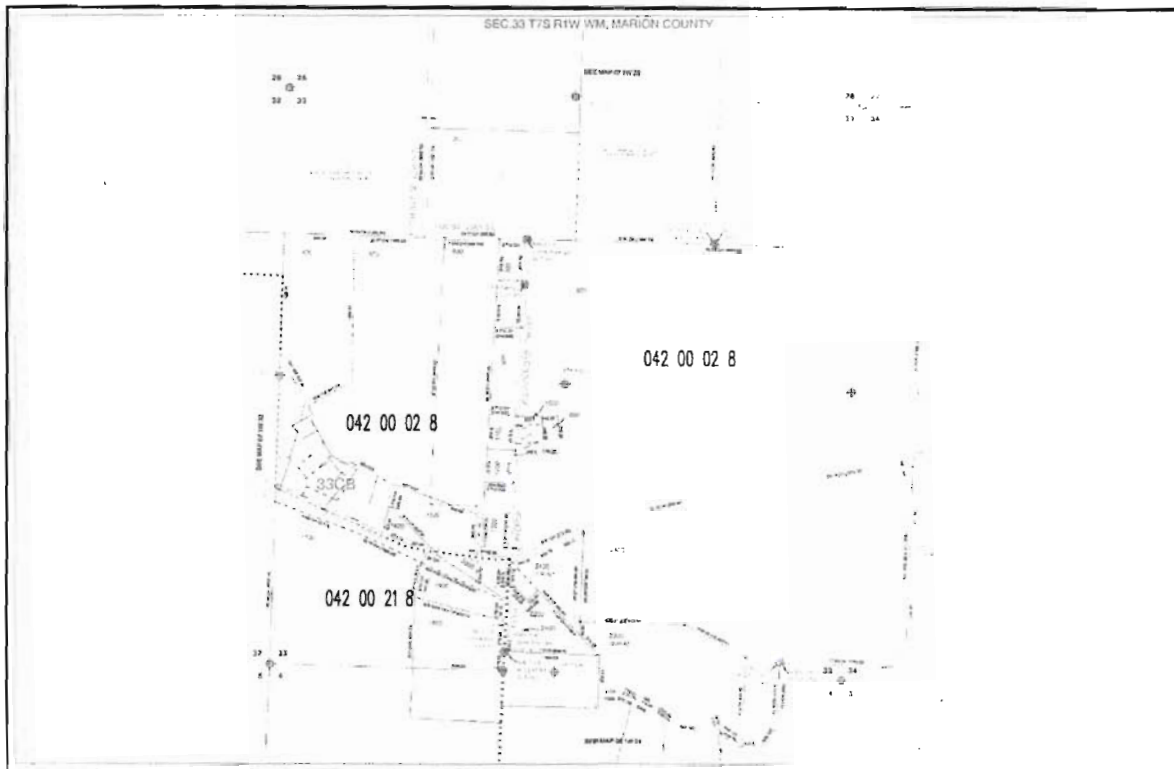

ABOVE: Plat Map

BELOW: Topography Map

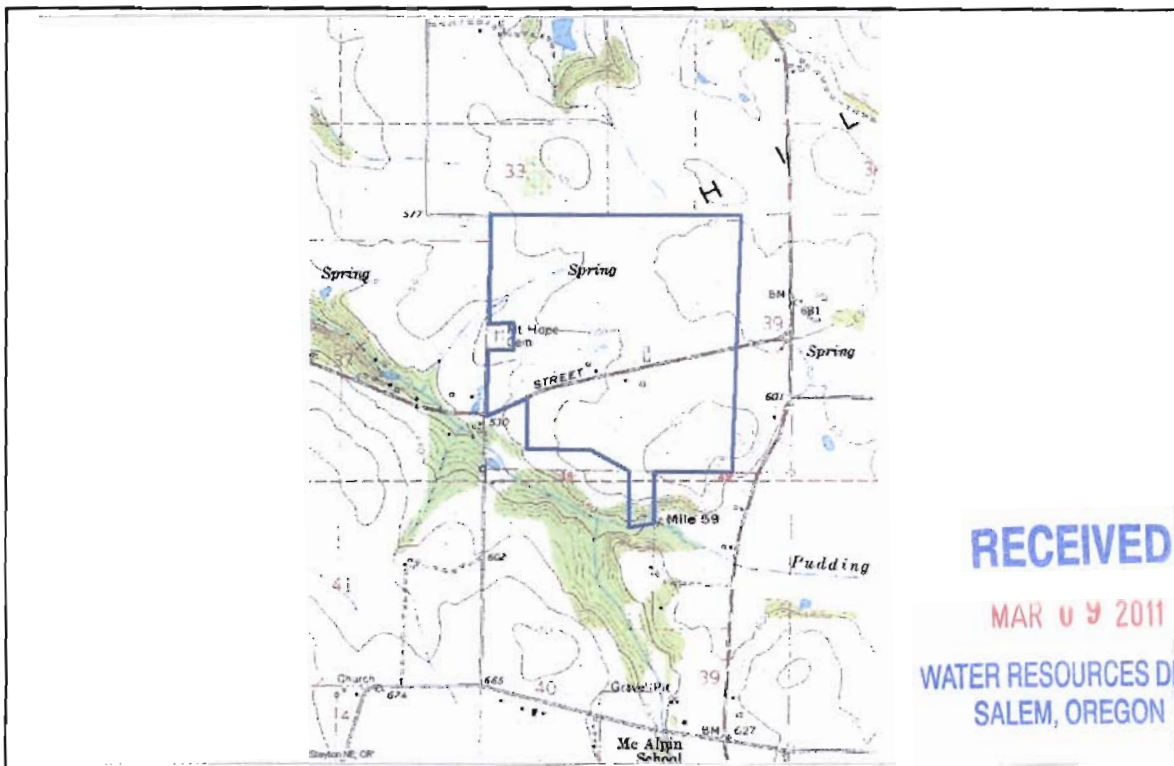

R-87705