

R-87387 (final)

RECEIVED


MAY 19 2011

WATER RESOURCES DEPT
SALEM, OREGON

R. J. AND SUSAN L. CLAUS
APPLICATION MAP FOR A PERMIT TO STORE
WATER IN RESERVOIRS
T4S & T5S, R20E & 21E, WM
GILLIAM CO

LEGEND

- R-13957
RESERVOIR WITH EXISTING PERMIT
- CF-S1
PROPOSED RESERVOIR LOCATION CATEGORY 1
- FA1
PROPOSED RESERVOIR LOCATION CATEGORY 2
- P1
PROPOSED RESERVOIR LOCATION CATEGORY 3

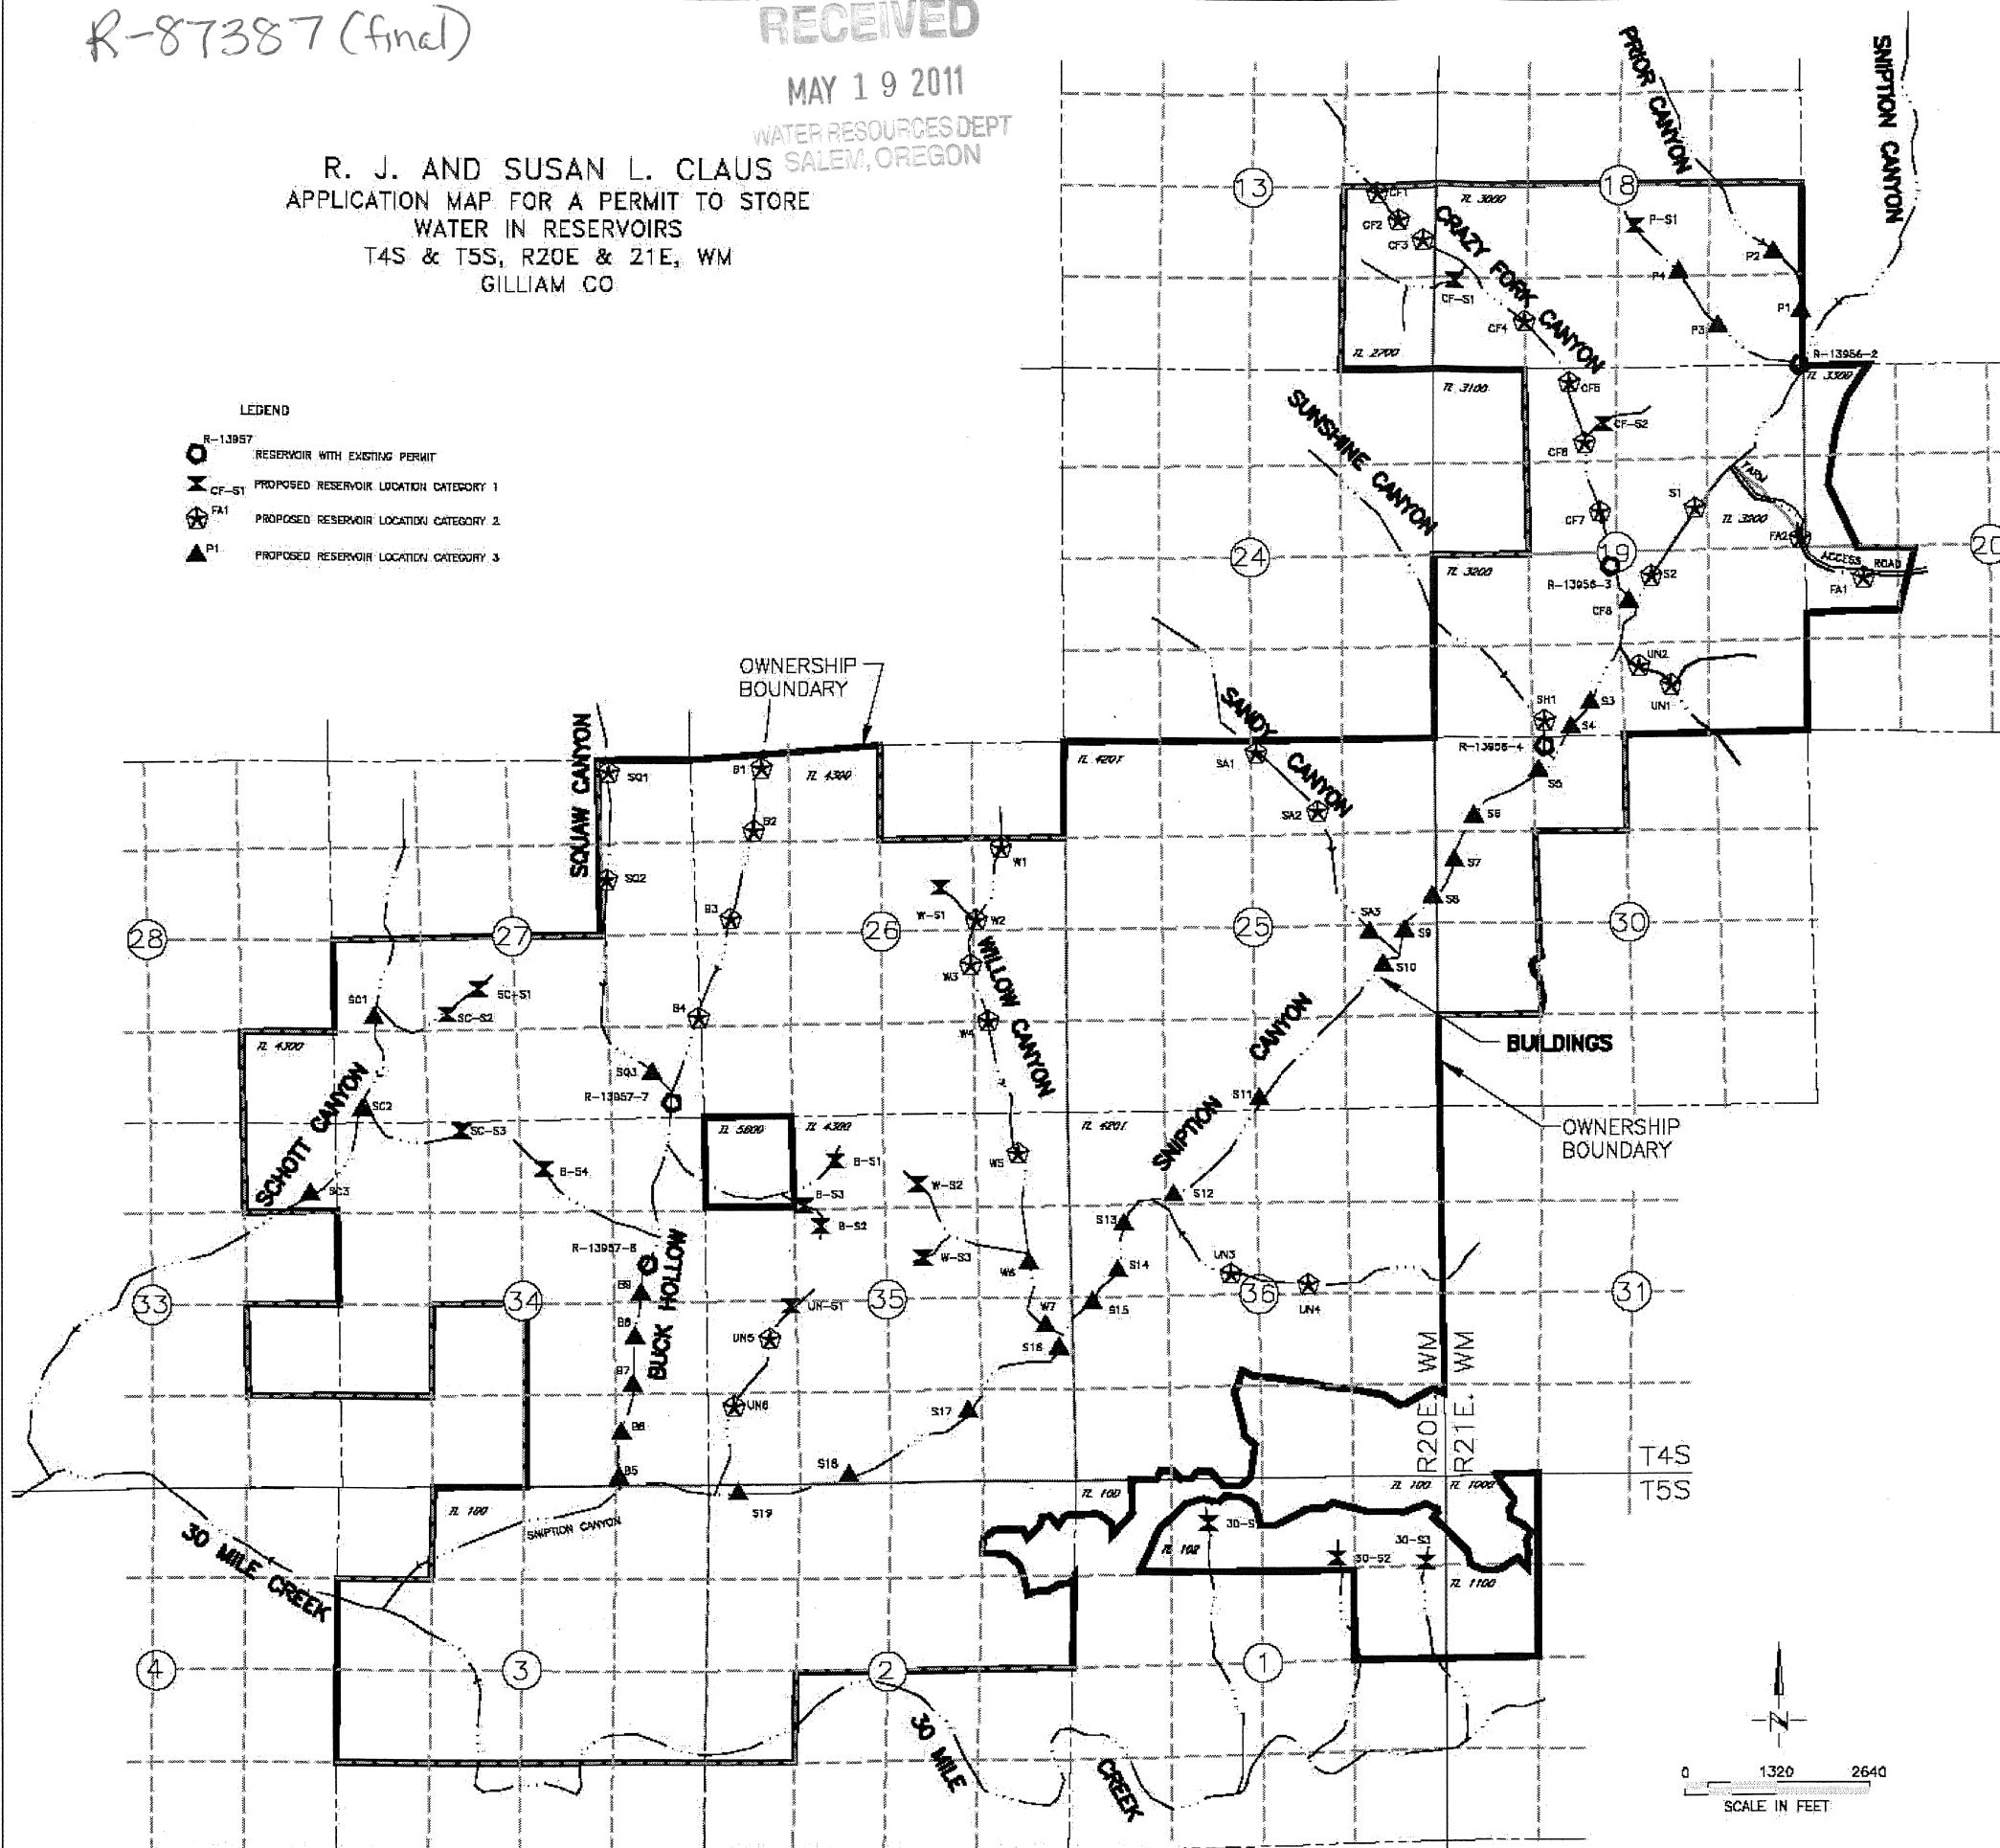

Res. Canyon #	Township	Range	Mer.	Sec	Qtr Qtr	Survey Coordinates	Capacity Acre-ft	Use
1 P1	4S	21E	WM	18	SE SE	800' N & 100' W from SE Cor Sec 18	2	Int. & Wildlife
2 P2	4S	21E	WM	18	NE SE	1700' N & 400' W from SE Cor Sec 18	2	Int. & Wildlife
3 P3	4S	21E	WM	18	SE SE	600' N & 1200' W from SE Cor Sec 18	2	Int. & Wildlife
4 P4	4S	21E	WM	18	NW SE	400' N & 1300' W from SE Cor Sec 18	1	SK & Wildlife
5 P-61	4S	21E	WM	18	NW SE	2050' N & 2400' W from SE Cor Sec 18	0.1	SK & Wildlife
6 FA-1	4S	21E	WM	20	NW SW	2200' N & 300' E from SW Cor Sec 20	0.5	SK & Wildlife
7 FA-2	4S	21E	WM	19	SE NE	2500' S & 100' W from NE Cor Sec 19	0.5	SK & Wildlife
8 CF-1	4S	20E	WM	13	NE SE	1100' S & 800' W from E 1/4 Cor Sec 13	0.5	Int. & Wildlife
9 CF-2	4S	20E	WM	13	NE SE	500' S & 500' W from E 1/4 Cor Sec 13	0.5	Int. & Wildlife
10 CF-3	4S	20E	WM	13	NE SE	800' S & 200' W from E 1/4 Cor Sec 13	0.5	Int. & Wildlife
11 CF-61	4S	21E	WM	18	SW SW	1400' S & 300' E from W 1/4 Cor Sec 18	0.1	SK & Wildlife
12 CF-4	4S	21E	WM	18	SW SW	2000' S & 1300' E from W 1/4 Cor Sec 18	0.5	Int. & Wildlife
13 CF-5	4S	21E	WM	19	NE NW	200' S & 1900' E from NW Cor Sec 19	0.5	Int. & Wildlife
14 CF-62	4S	21E	WM	19	NE NW	800' S & 2500' E from NW Cor Sec 19	0.1	SK & Wildlife
15 CF-6	4S	21E	WM	19	NE NW	1100' S & 2200' E from NW Cor Sec 19	0.5	Int. & Wildlife
16 CF-7	4S	21E	WM	19	SE NW	600' N & 2400' E from W 1/4 Cor Sec 19	0.5	Int. & Wildlife
17 CF-8	4S	21E	WM	19	NW SE	1000' S & 2800' E from W 1/4 Cor Sec 19	5	Int. & Wildlife
18 SH-1	4S	21E	WM	19	SE SW	300' N & 1500' E from SW Cor Sec 19	0.8	Int. & Wildlife
19 U-1	4S	21E	WM	19	SW SE	700' N & 2000' W from SE Cor Sec 19	0.5	SK & Wildlife
20 U-2	4S	21E	WM	19	SW SE	1000' N & 2400' W from SE Cor Sec 19	0.5	SK & Wildlife
21 SA-1	4S	20E	WM	25	NW NE	2000' S & 100' E from N 1/4 Cor Sec 25	0.8	SK & Wildlife
22 SA-2	4S	20E	WM	25	NW NE	1000' S & 1000' E from N 1/4 Cor Sec 25	0.8	SK & Wildlife
23 SA-3	4S	20E	WM	25	NE SE	2800' S & 1700' E from N 1/4 Cor Sec 25	5	Int. & Wildlife
24 W-1	4S	20E	WM	26	SE NE	1500' S & 900' W from NE Cor Sec 26	0.5	Int. & Wildlife
25 W-2	4S	20E	WM	26	SE NE	2500' S & 1300' W from NE Cor Sec 26	0.8	Int. & Wildlife
26 W-61	4S	20E	WM	26	SW NE	2100' S & 1800' W from NE Cor Sec 26	0.1	SK & Wildlife
27 W-3	4S	20E	WM	26	NW SE	3200' S & 1400' W from NE Cor Sec 26	0.8	Int. & Wildlife
28 W-4	4S	20E	WM	26	SE SE	4000' S & 1100' W from NE Cor Sec 26	0.8	Int. & Wildlife
29 W-5	4S	20E	WM	35	NE NE	600' S & 1000' W from NE Cor Sec 35	0.8	Int. & Wildlife
30 W-62	4S	20E	WM	35	NW NE	1000' S & 2200' W from NE Cor Sec 35	0.1	SK & Wildlife
31 W-63	4S	20E	WM	35	SW NE	2100' S & 2100' W from NE Cor Sec 35	0.1	SK & Wildlife
32 W-6	4S	20E	WM	35	SE NE	2200' S & 600' W from NE Cor Sec 35	3	Int. & Wildlife
33 W-7	4S	20E	WM	35	NE SE	3100' S & 400' W from NE Cor Sec 35	5	Int. & Wildlife
34 U-3	4S	20E	WM	36	SE NW	300' N & 3000' W from E 1/4 Cor Sec 36	0.3	SK & Wildlife
35 U-4	4S	20E	WM	36	SW NE	100' N & 1900' W from E 1/4 Cor Sec 36	0.3	SK & Wildlife
36 B-1	4S	20E	WM	26	NW NW	200' S & 1000' E from NW Cor Sec 26	0.5	Int. & Wildlife
37 B-2	4S	20E	WM	26	NW NW	1100' S & 900' E from NW Cor Sec 26	0.5	Int. & Wildlife
38 B-3	4S	20E	WM	26	SW NW	2300' S & 500' E from NW Cor Sec 26	0.5	Int. & Wildlife
39 B-4	4S	20E	WM	27	NE SE	3700' S & 1000' W from NE Cor Sec 27	0.5	Int. & Wildlife
40 B-5	4S	20E	WM	34	SE SE	100' N & 1400' E from S 1/4 Cor Sec 34	3	Int. & Wildlife
41 B-6	4S	20E	WM	34	SE SE	770' N & 1400' E from S 1/4 Cor Sec 34	3	Int. & Wildlife
42 B-7	4S	20E	WM	34	NE SE	1440' N & 260' E from SW Cor Sec 34	3	Int. & Wildlife
43 B-8	4S	20E	WM	34	NE SE	2140' N & 2160' E from S 1/4 Cor Sec 34	3	Int. & Wildlife
44 B-9	4S	20E	WM	34	SE NE	2760' N & 1690' E from S 1/4 Cor Sec 34	3	Int. & Wildlife
45 B-61	4S	20E	WM	35	NE NW	600' S & 1900' E from NW Cor Sec 35	0.1	SK & Wildlife
46 B-62	4S	20E	WM	35	SE NW	1600' S & 1700' E from NW Cor Sec 35	0.1	SK & Wildlife
47 B-63	4S	20E	WM	35	NE NW	1300' S & 1450' E from NW Cor Sec 35	0.1	SK & Wildlife
48 B-64	4S	20E	WM	34	NW NE	800' S & 2300' W from NE Cor Sec 34	0.1	SK & Wildlife
49 U-61	4S	20E	WM	35	NW SW	2500' S & 1200' E from NW Cor Sec 35	0.1	SK & Wildlife
50 U-6	4S	20E	WM	35	NW SW	3200' S & 900' E from NW Cor Sec 35	0.5	SK & Wildlife
51 U-6	4S	20E	WM	35	SW SW	1200' S & 400' E from NW Cor Sec 35	0.5	SK & Wildlife
52 SQ-1	4S	20E	WM	27	NE NE	200' S & 1200' W from NE Cor Sec 27	0.5	Int. & Wildlife
53 SQ-2	4S	20E	WM	27	SE NE	1900' S & 1300' W from NE Cor Sec 27	0.8	Int. & Wildlife
54 SQ-3	4S	20E	WM	27	SE SE	4500' S & 700' W from NE Cor Sec 27	5	Int. & Wildlife
55 SC-1	4S	20E	WM	27	NW SW	1100' S & 600' E from W 1/4 Cor Sec 27	3	SK & Wildlife
56 SC-2	4S	20E	WM	27	SW SW	2400' S & 400' E from W 1/4 Cor Sec 27	5	SK & Wildlife
57 SC-3	4S	20E	WM	33	NE NE	1600' N & 400' W from E 1/4 Cor Sec 33	5	SK & Wildlife
58 SC-61	4S	20E	WM	27	NE SW	700' S & 2100' E from W 1/4 Cor Sec 27	0.1	SK & Wildlife
59 SC-62	4S	20E	WM	27	NE SW	1100' S & 1600' E from W 1/4 Cor Sec 27	0.1	SK & Wildlife
60 SC-63	4S	20E	WM	34	NE NW	2500' N & 1800' E from W 1/4 Cor Sec 34	0.1	SK & Wildlife
61 30-61	5S	20E	WM	1	NE NW	2000' N & 1900' E from W 1/4 Cor Sec 1	0.1	SK & Wildlife
62 30-62	5S	20E	WM	1	NW NE	1500' N & 3800' E from W 1/4 Cor Sec 1	0.1	SK & Wildlife
63 30-63	5S	20E	WM	1	NE NE	1400' N & 5100' E from W 1/4 Cor Sec 1	0.1	SK & Wildlife
64 S-1	4S	21E	WM	19	SW NE	3200' N & 1100' E from S 1/4 Cor Sec 19	0.5	Int. & Wildlife
65 S-2	4S	21E	WM	19	NW SE	2300' N & 500' E from S 1/4 Cor Sec 19	0.5	Int. & Wildlife
66 S-3	4S	21E	WM	19	SE SW	500' N & 500' W from S 1/4 Cor Sec 19	3	Int. & Wildlife
67 S-4	4S	21E	WM	19	SE SW	200' N & 300' W from S 1/4 Cor Sec 19	3	Int. & Wildlife
68 S-5	4S	21E	WM	30	NE NW	500' S & 1500' E from NW Cor Sec 30	5	Int. & Wildlife
69 S-6	4S	21E	WM	30	NW NW	1100' S & 600' E from NW Cor Sec 30	3	Int. & Wildlife
70 S-7	4S	21E	WM	30	SW NW	1800' S & 300' E from NW Cor Sec 30	5	Int. & Wildlife
71 S-8	4S	20E	WM	25	SE NE	2300' S & 100' W from NE Cor Sec 25	5	Int. & Wildlife
72 S-9	4S	20E	WM	25	NE SE	2800' S & 600' W from NE Cor Sec 25	5	Int. & Wildlife
73 S-10	4S	20E	WM	25	NE SE	3300' S & 800' W from NE Cor Sec 25	5	Int. & Wildlife
74 S-11	4S	20E	WM	25	SW SE	6200' S & 2600' W from NE Cor Sec 25	5	Int. & Wildlife
75 S-12	4S	20E	WM	36	NE NW	4100' N & 1600' E from SW Cor Sec 36	5	Int. & Wildlife
76 S-13	4S	20E	WM	36	SW NW	3700' N & 800' E from SW Cor Sec 36	3	Int. & Wildlife
77 S-14	4S	20E	WM	36	SW NW	3000' N & 500' E from SW Cor Sec 36	3	Int. & Wildlife
78 S-15	4S	20E	WM	36	NW SW	2600' N & 300' E from SW Cor Sec 36	3	Int. & Wildlife
79 S-16	4S	20E	WM	35	NE SE	1700' N & 200' W from SE Cor Sec 35	3	Int. & Wildlife
80 S-17	4S	20E	WM	35	SW SE	1000' N & 1500' W from SE Cor Sec 35	3	Int. & Wildlife
81 S-18	4S	20E	WM	35	SE SW	100' N & 3200' W from SE Cor Sec 35	3	Int. & Wildlife
82 S-19	5S	20E	WM	2	NW NW	200' S & 400' E from NW Cor Sec 2	5	Int. & Wildlife
83 RZ	4S	21E	WM	19	NE NE	2640' N & 50' W from E 1/4 Cor Sec 19	3	Int. & Wildlife
84 RZ	4S	21E	WM	19	NE SE	2640' S & 2550' E from NW Cor Sec 19	4	Int. & Wildlife
85 RZ	4S	21E	WM	30	NE NW	2770' S & 3890' W from E 1/4 Cor Sec 30	4	Int. & Wildlife
86 RT	4S	20E	WM	27	SE SE	210' N & 520' W from Cor Sec 34	4	Int. & Wildlife
SubTotal							144.3	

The four reservoirs listed below were authorized in Permits R-13956 and R-13957. During field investigation for Claim of Beneficial Use Reports it was learned that they were constructed larger and higher than the permits authorized. This application is requesting additional storage and or height for these four reservoirs.

83	RZ	4S	21E	WM	19	NE NE	2640' N & 50' W from E 1/4 Cor Sec 19	3	Int. & Wildlife
84	RZ	4S	21E	WM	19	NE SW	2640' S & 2550' E from NW Cor Sec 19	4	Wildlife
85	RZ	4S	21E	WM	30	NE NW	2770' S & 3890' W from E 1/4 Cor Sec 30	4	Int. & Wildlife
86	RT	4S	20E	WM	27	SE SE	210' N & 520' W from Cor Sec 34	4	Int. & Wildlife
Total								159.5	

NOTE: THE PURPOSE OF THIS MAP IS TO IDENTIFY THE APPROXIMATE LOCATION OF THE WATER RIGHT. IT IS NOT INTENDED TO PROVIDE INFORMATION RELATIVE TO THE LOCATION OF PROPERTY OWNERSHIP BOUNDARY LINES.