

MAP OF SURVEY
SHOWING LOCATION OF POINT OF DIVERSION, PIPE LINE, AND RESERVOIR SITE,
OF THE
NEWPORT CITY WATERWORKS
Newport Lincoln County Oregon.

SCALE 400 FT. TO 1 INCH.


— CERTIFICATE OF SURVEYOR. —



STATE OF OREGON }
COUNTY OF LINCOLN }

I, M. WYANT, CITY ENGINEER OF NEWPORT, LINCOLN CO. OREGON, HEREBY CERTIFY THAT THIS MAP WAS MADE FROM NOTES TAKEN DURING AN ACTUAL SURVEY MADE BY ME ON MAY 4TH 5TH 6TH 1903, AND THAT IT CORRECTLY REPRESENTS THE WORKS DESCRIBED IN THE ACCOMPANYING APPLICATION, TOGETHER WITH THE LOCATION OF STREAMS AND OTHER DITCHES IN THE IMMEDIATE VICINITY.
(DATED MAY 10 1903)


M. WYANT C.E.
SURVEYOR

Application No. 72
Permit No. 20



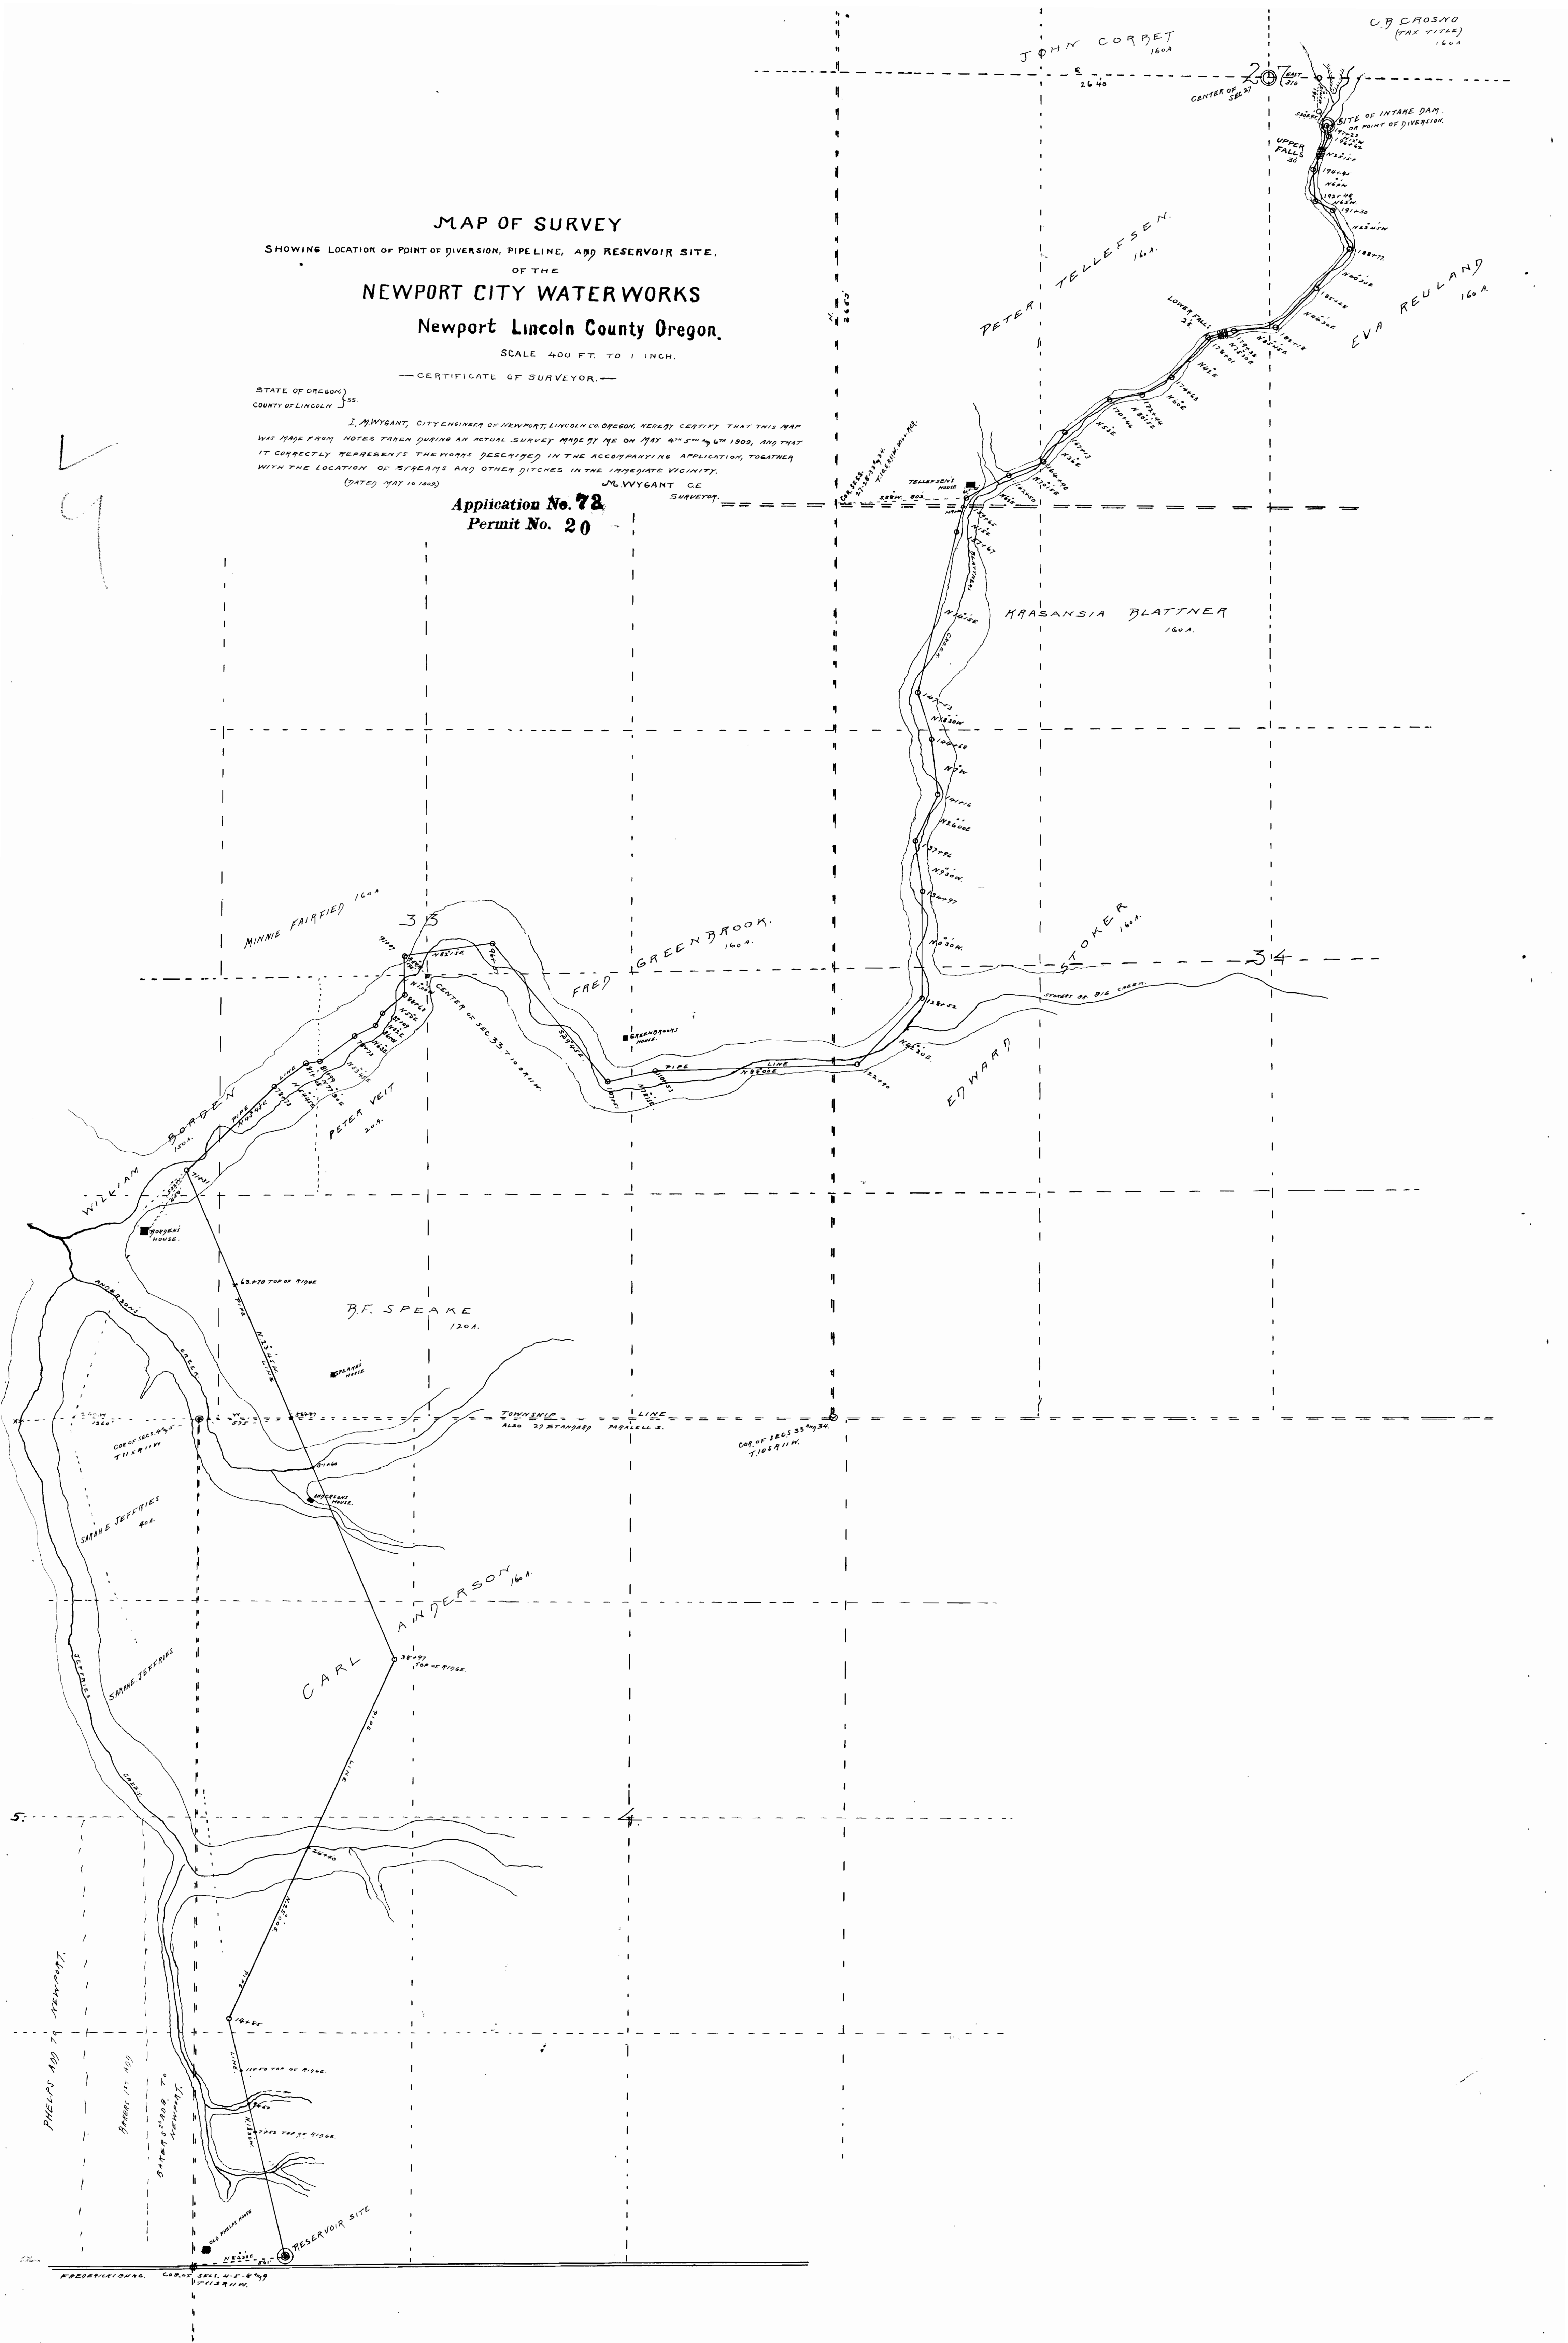


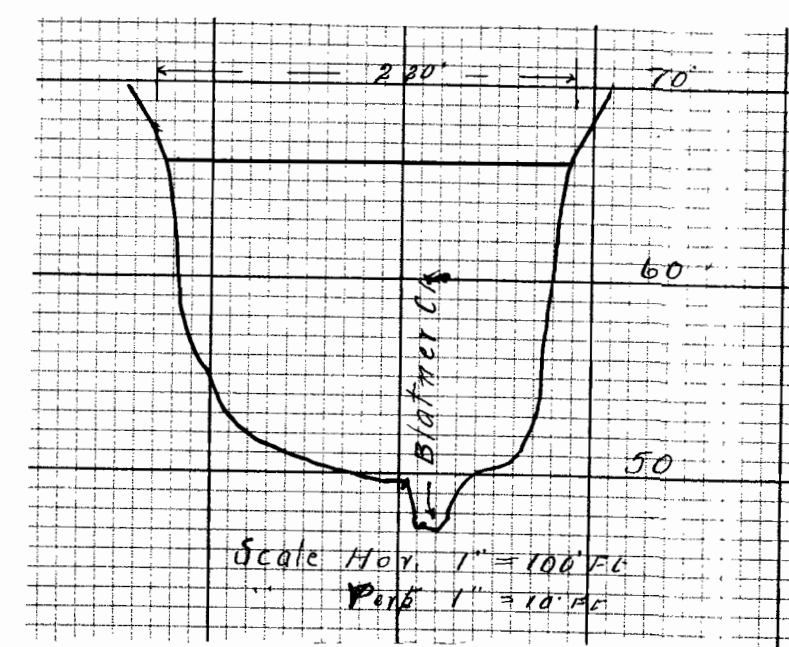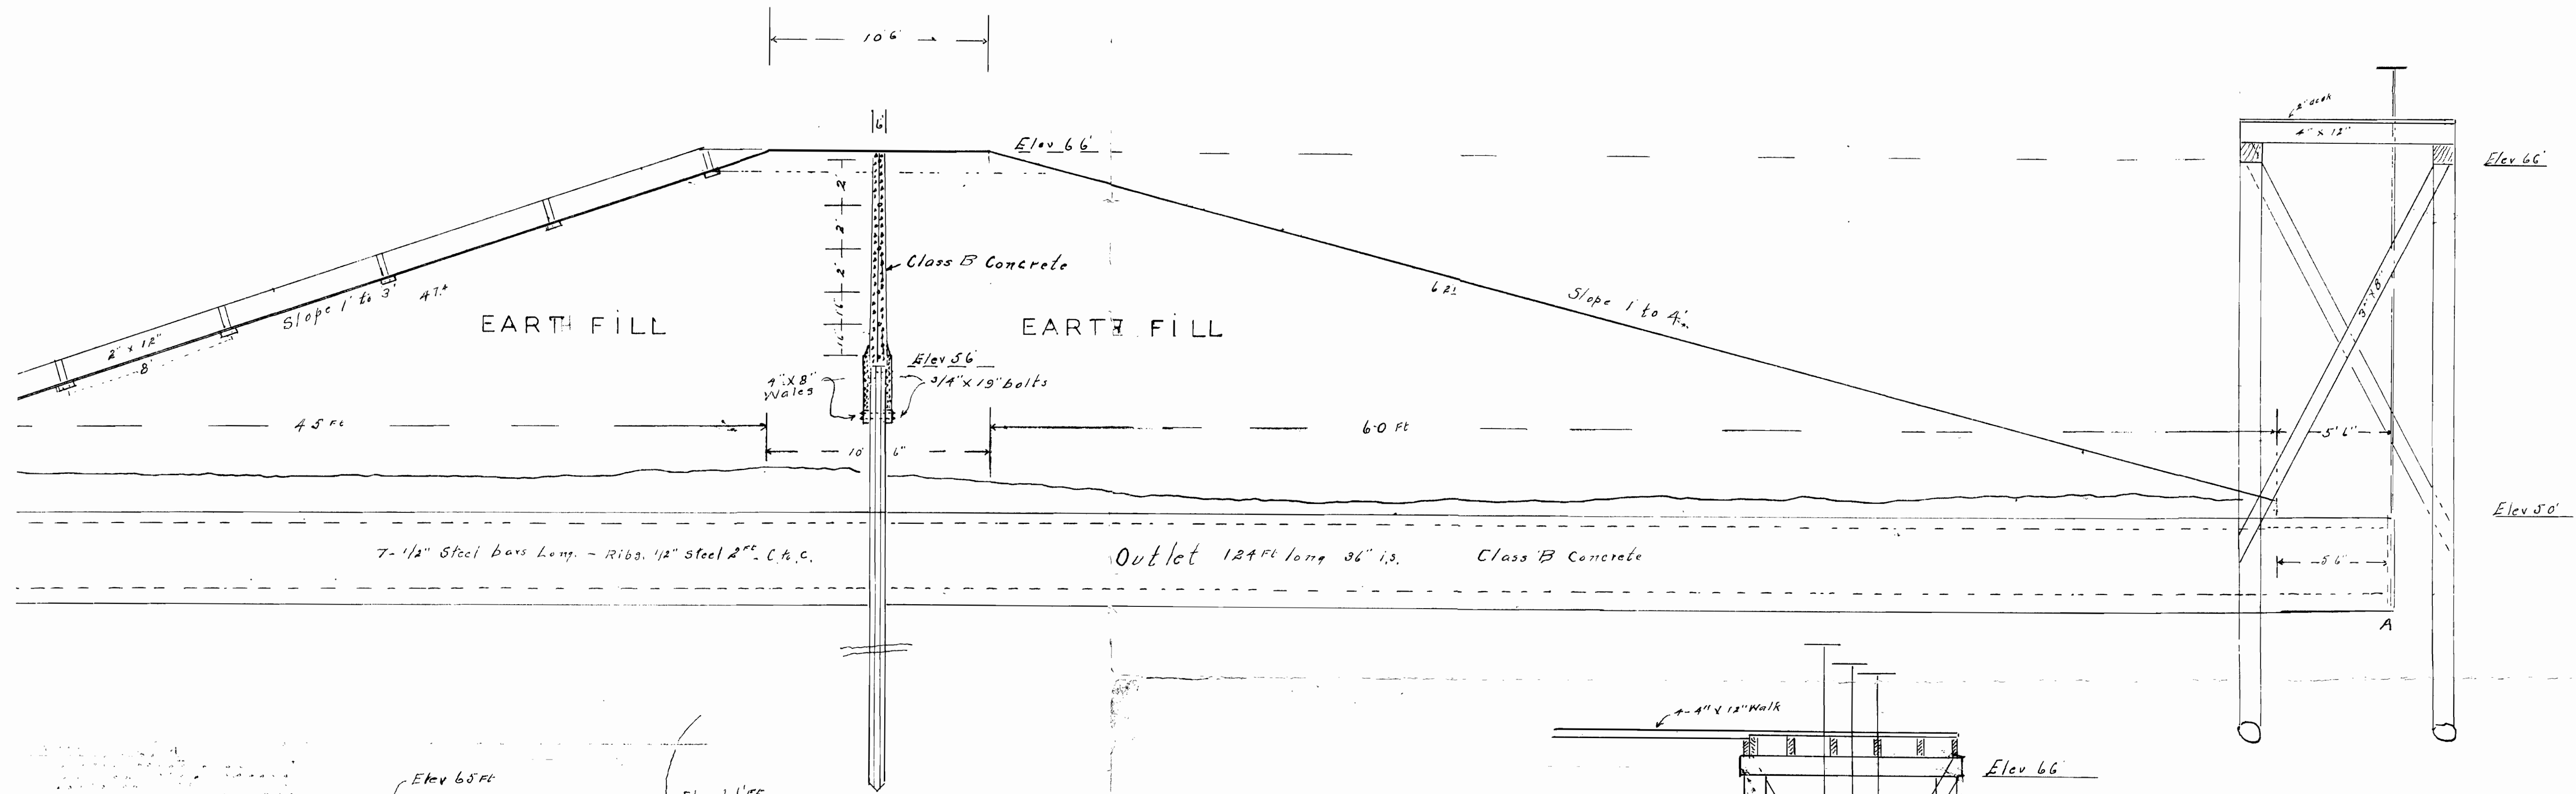

SECTION AT DAM.

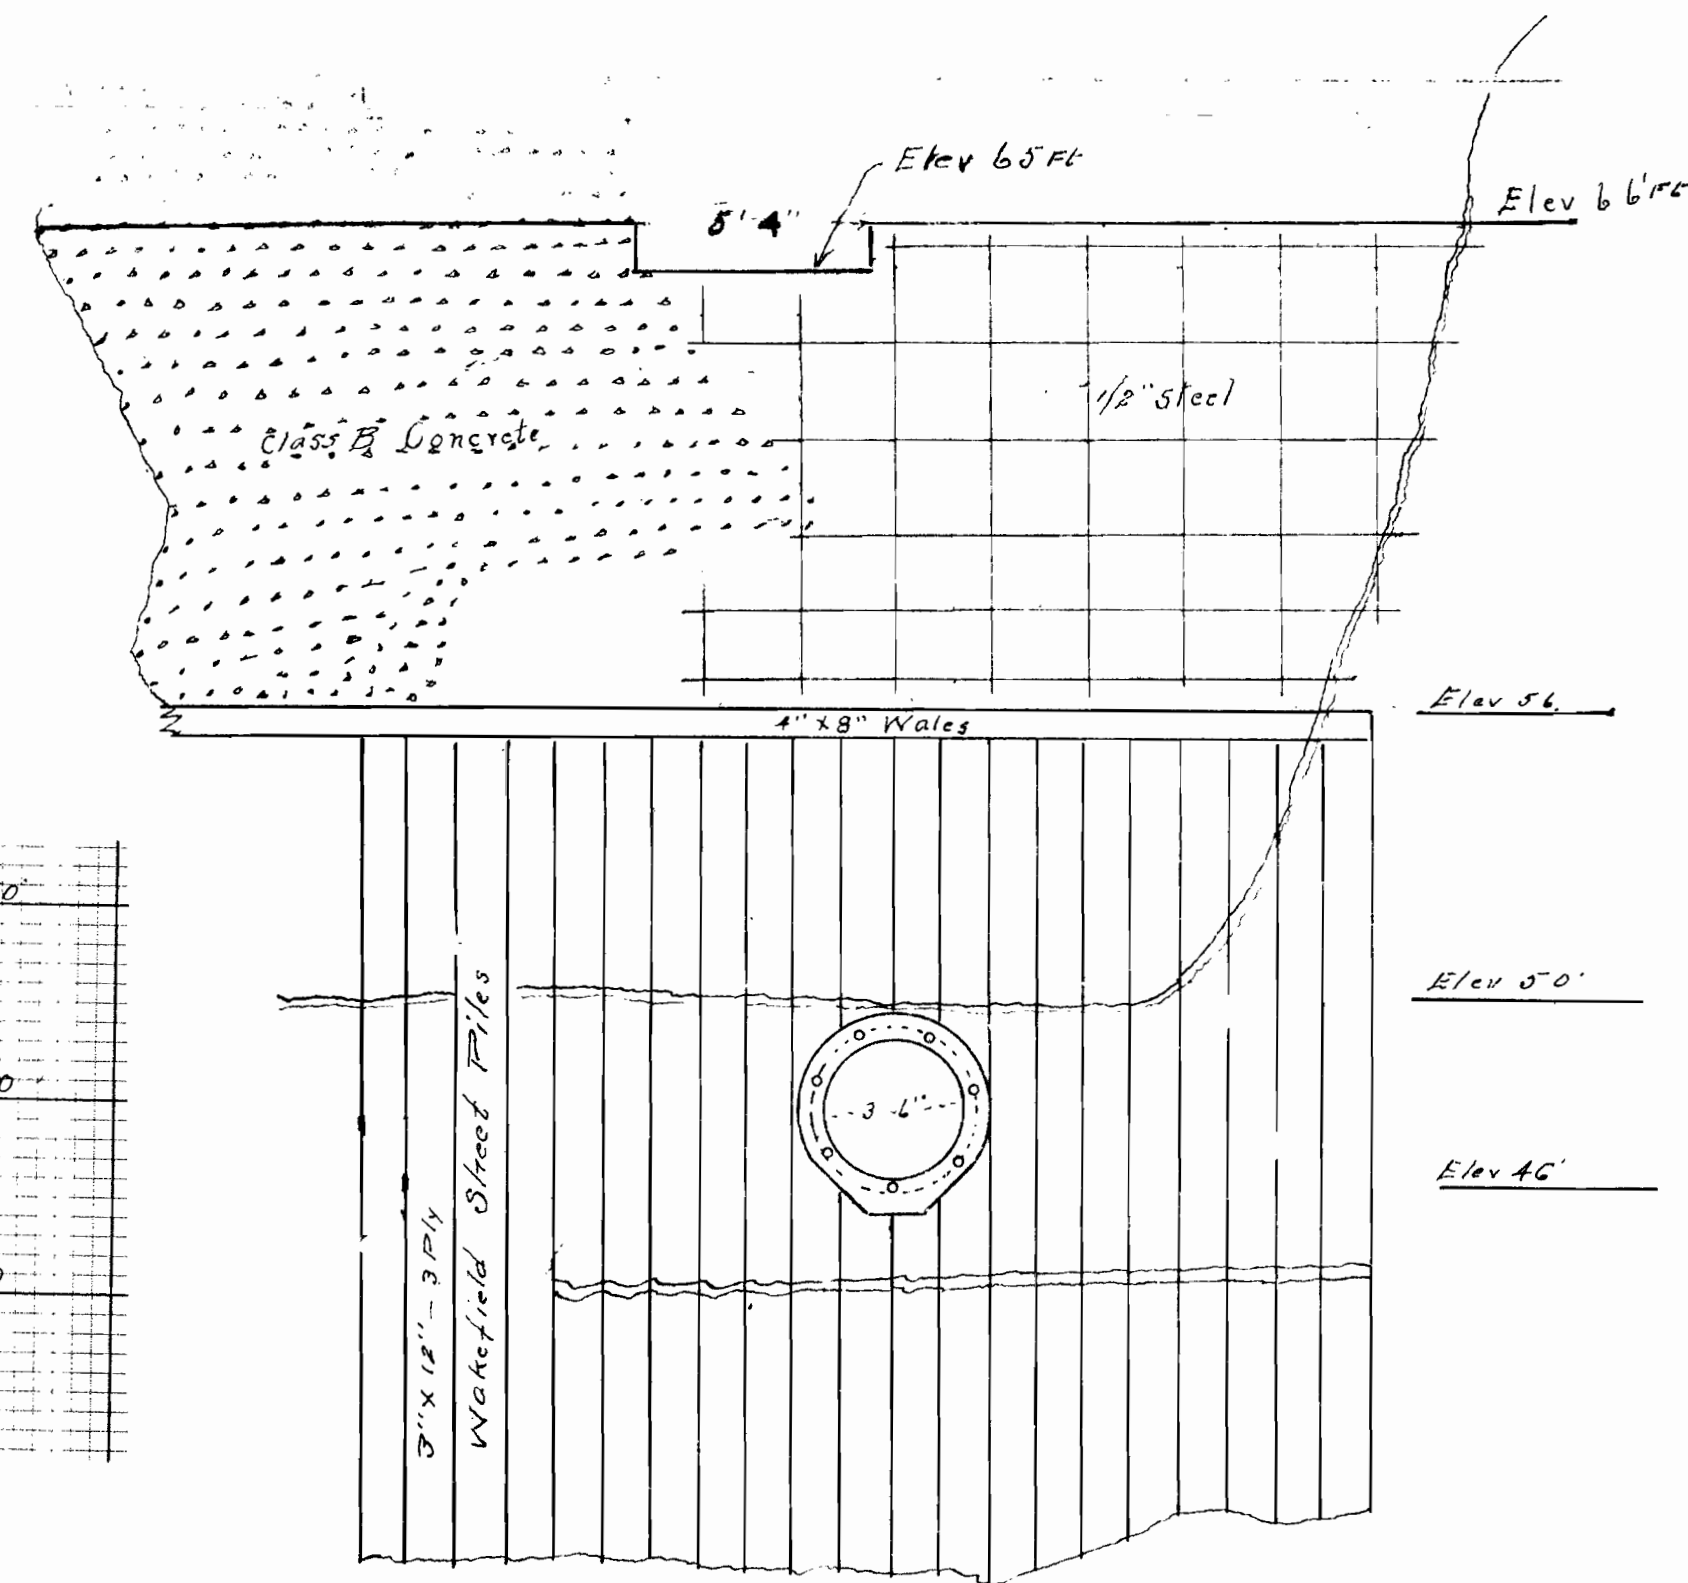

PLAN OF CORE

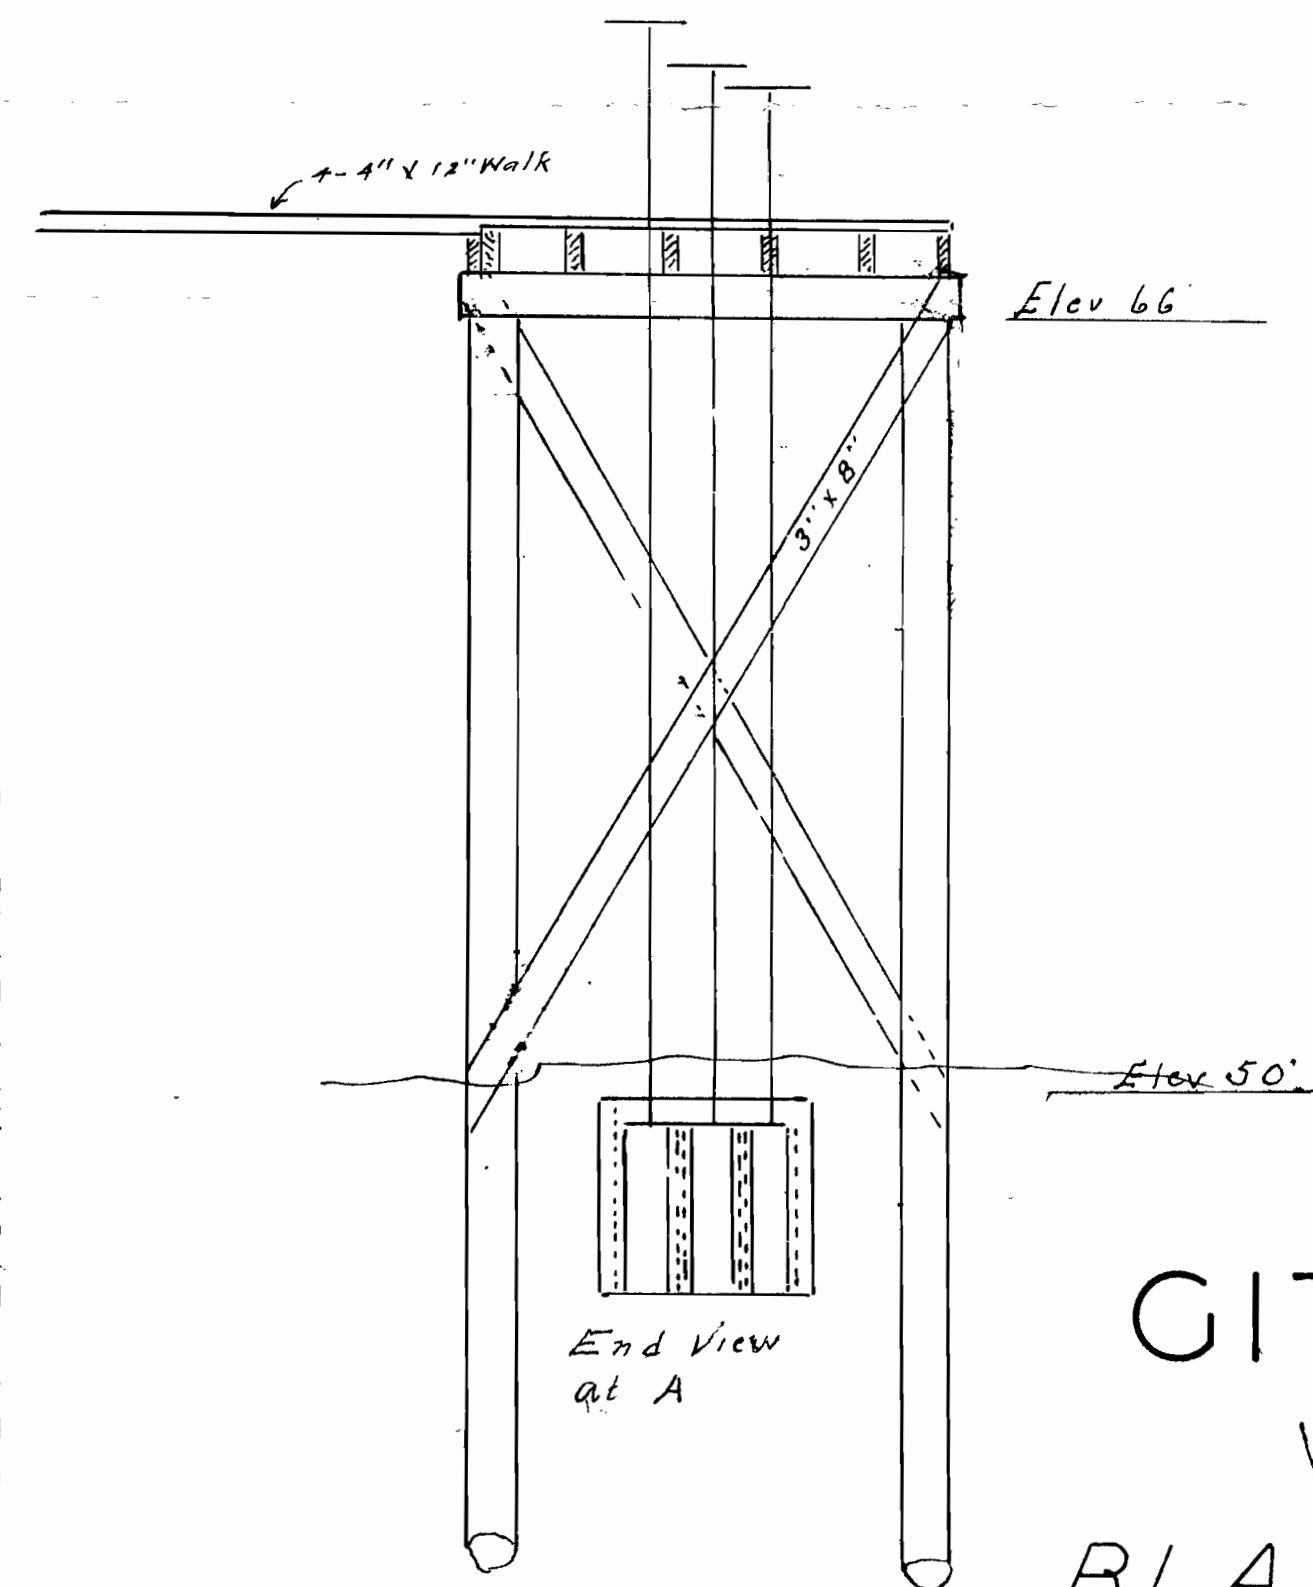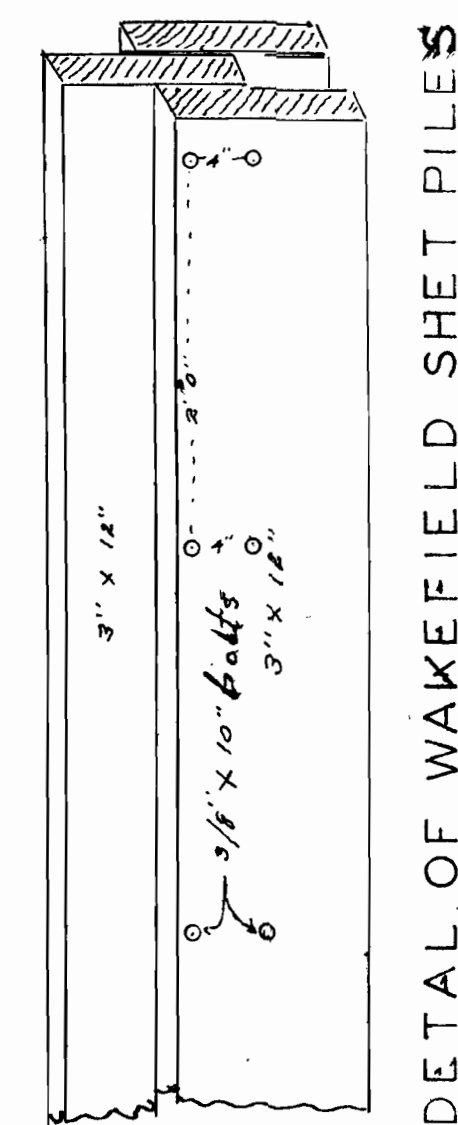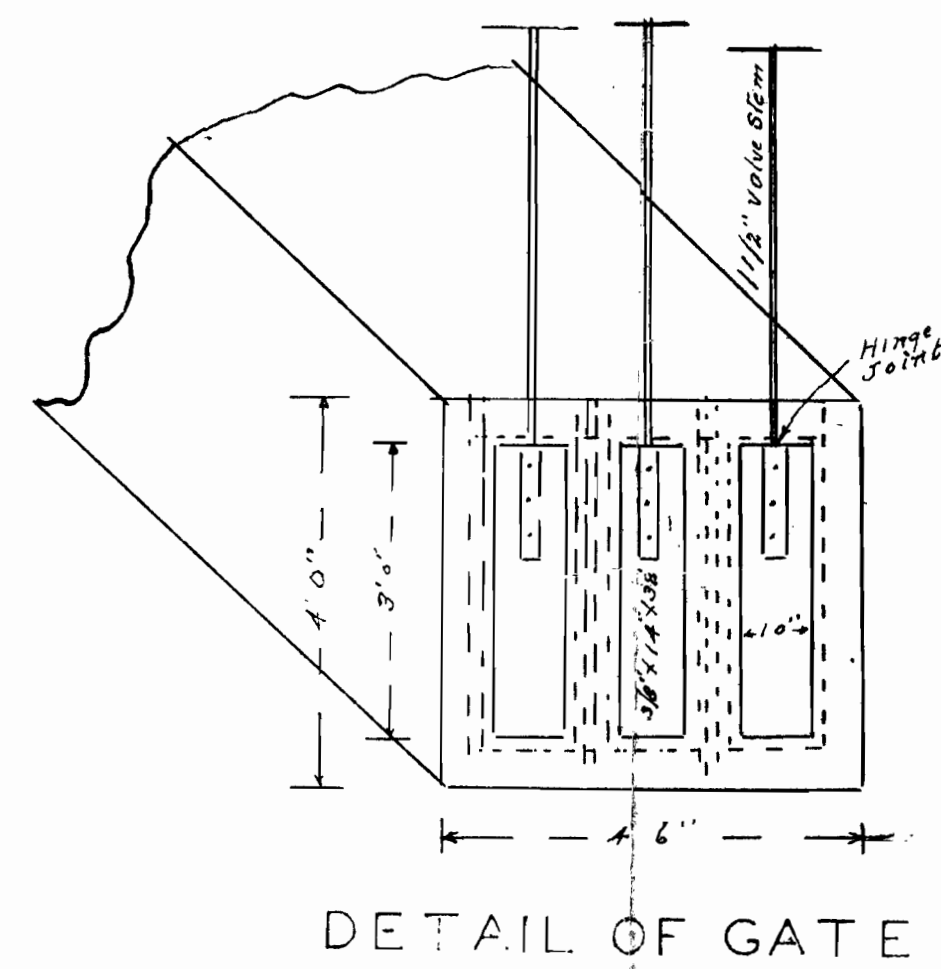

scale 1" = 4'

SHEET # 1 OF 2 Sheets

CITY OF NEWPORT.
WATER DEPT.
BLATNER CREEK DAM
1941

Designed by
Andrew L. Porter
City Eng. Oregon Register #455