LEGEND

DISCRIPTION	SYMBOLS
SECTION LINE	
QUARTER-QUARTER LINE	
TAX LOT LINE	
CREEK	
IRRIGATION CANAL	
FENCE	
SECTION CORNER	36 31 / 1 6
RECOGNIZED SURVEY CORNER	
IRRIGATION PUMP/WELL	W
PRIMARY WATER RIGHT AREAS FROM EXISTING JACA WELL #5 WITH SUPPLEMENTAL WATER FROM PROPOSED OBENDORF WELL #1	6.30 ACRES
PRIMARY WATER RIGHT AREAS FROM EXISTING JACA WELL #1 WITH SUPPLEMENTAL WATER FROM PROPOSED OBENDORF WELL #1	192.40 ACRES
PRIMARY WATER RIGHT AREAS FROM PROPOSED OBENDORF WELL #1 WITH SUPPLEMENTAL WATER FROM EXISTING JACA WELL #5	30.60 ACRES
SUPPLEMENTAL WATER RIGHT AREAS FROM PROPOSED OBENDORF WELL #1	567.70 ACRES

LOCATION OF WELLS:

OBENDORF WELL #1
500' SOUTH AND 1850' WEST OF THE NE CORNER SECTION 15, T30S., R.46 E., W.M.

JACA WELL #1
300' NORTH AND 140' WEST OF THE SE CORNER SECTION 15, T30S., R.46 E., W.M.

JACA WELL #5
1290' NORTH AND 6500' EAST OF THE SW CORNER SECTION 9, T30S., R.46 E., W.M.

G-17500

PRIMARY WATER RIGHT PLACE OF USE (SEC., 1/4 1/4, ACRES, TAX LOT)

T.30 S. R. 46 E. SECTION 9:

(4.80 AC.)	NESW	1.00 AC.	TL2900
	NWSW	3.80 AC.	TL2900

T.30 S. R. 46 E. SECTION 10:

(1.50 AC.)	NESW	1.50 AC.	TL2900

T.30 S. R. 46 E. SECTION 14:

(10.20 AC.)	SWSW	6.50 AC.	TL3601
	NWSW	3.70 AC.	TL3601

T.30 S. R. 46 E. SECTION 15:

(212.80 AC.)	SWNE	17.30 AC.	TL2900
	NWNE	3.50 AC.	TL2900
	SESE	5.20 AC.	TL2900
	SWSE	26.50 AC.	TL2900
	NWSE	24.90 AC.	TL2900
	NESW	31.40 AC.	TL2900
	SESW	31.40 AC.	TL2900
	SWSW	31.40 AC.	TL2900
	NWSW	31.40 AC.	TL2900
	SENW	3.00 AC.	TL2900
	SWNW	4.30 AC.	TL2900
	NWNW	2.50 AC.	TL2900

SUPPLEMENTAL WATER RIGHT PLACE OF USE (SEC., 1/4 1/4, ACRES, TAX LOT)

T.30 S. R. 46 E. SECTION 9:

(236.00 AC.)	NESE	29.50 AC.	TL2900
	SESE	29.50 AC.	TL2900
	SWSE	29.50 AC.	TL2900
	NWSE	29.50 AC.	TL2900
	NESW	29.50 AC.	TL2900
	SESW	29.50 AC.	TL2900
	SWSW	29.50 AC.	TL2900
	NWSW	29.50 AC.	TL2900

T.30 S. R. 46 E. SECTION 10:

(121.70 AC.)	SENW	24.50 AC.	TL2900
	NESW	24.50 AC.	TL2900
	SESW	15.00 AC.	TL2900
	SWSW	28.70 AC.	TL2900
	NWSW	29.00 AC.	TL2900

T.30 S. R. 46 E. SECTION 14:

(36.50 AC.)	SWSW	24.50 AC.	TL3601
	NWSW	12.00 AC.	TL3601

T.30 S. R. 46 E. SECTION 15:

(402.80 AC.)	SWNE	17.30 AC.	TL2900
	NWNE	20.40 AC.	TL2900
	NESE	31.40 AC.	TL2900
	SESE	31.40 AC.	TL2900
	SWSE	31.40 AC.	TL2900
	NWSE	31.40 AC.	TL2900
	NESW	31.40 AC.	TL2900
	SESW	31.40 AC.	TL2900
	SWSW	31.40 AC.	TL2900
	NWSW	31.40 AC.	TL2900
	NENW	38.00 AC.	TL2900
	SENW	30.70 AC.	TL2900
	SWNW	14.50 AC.	TL2900
	NWNW	30.70 AC.	TL2900

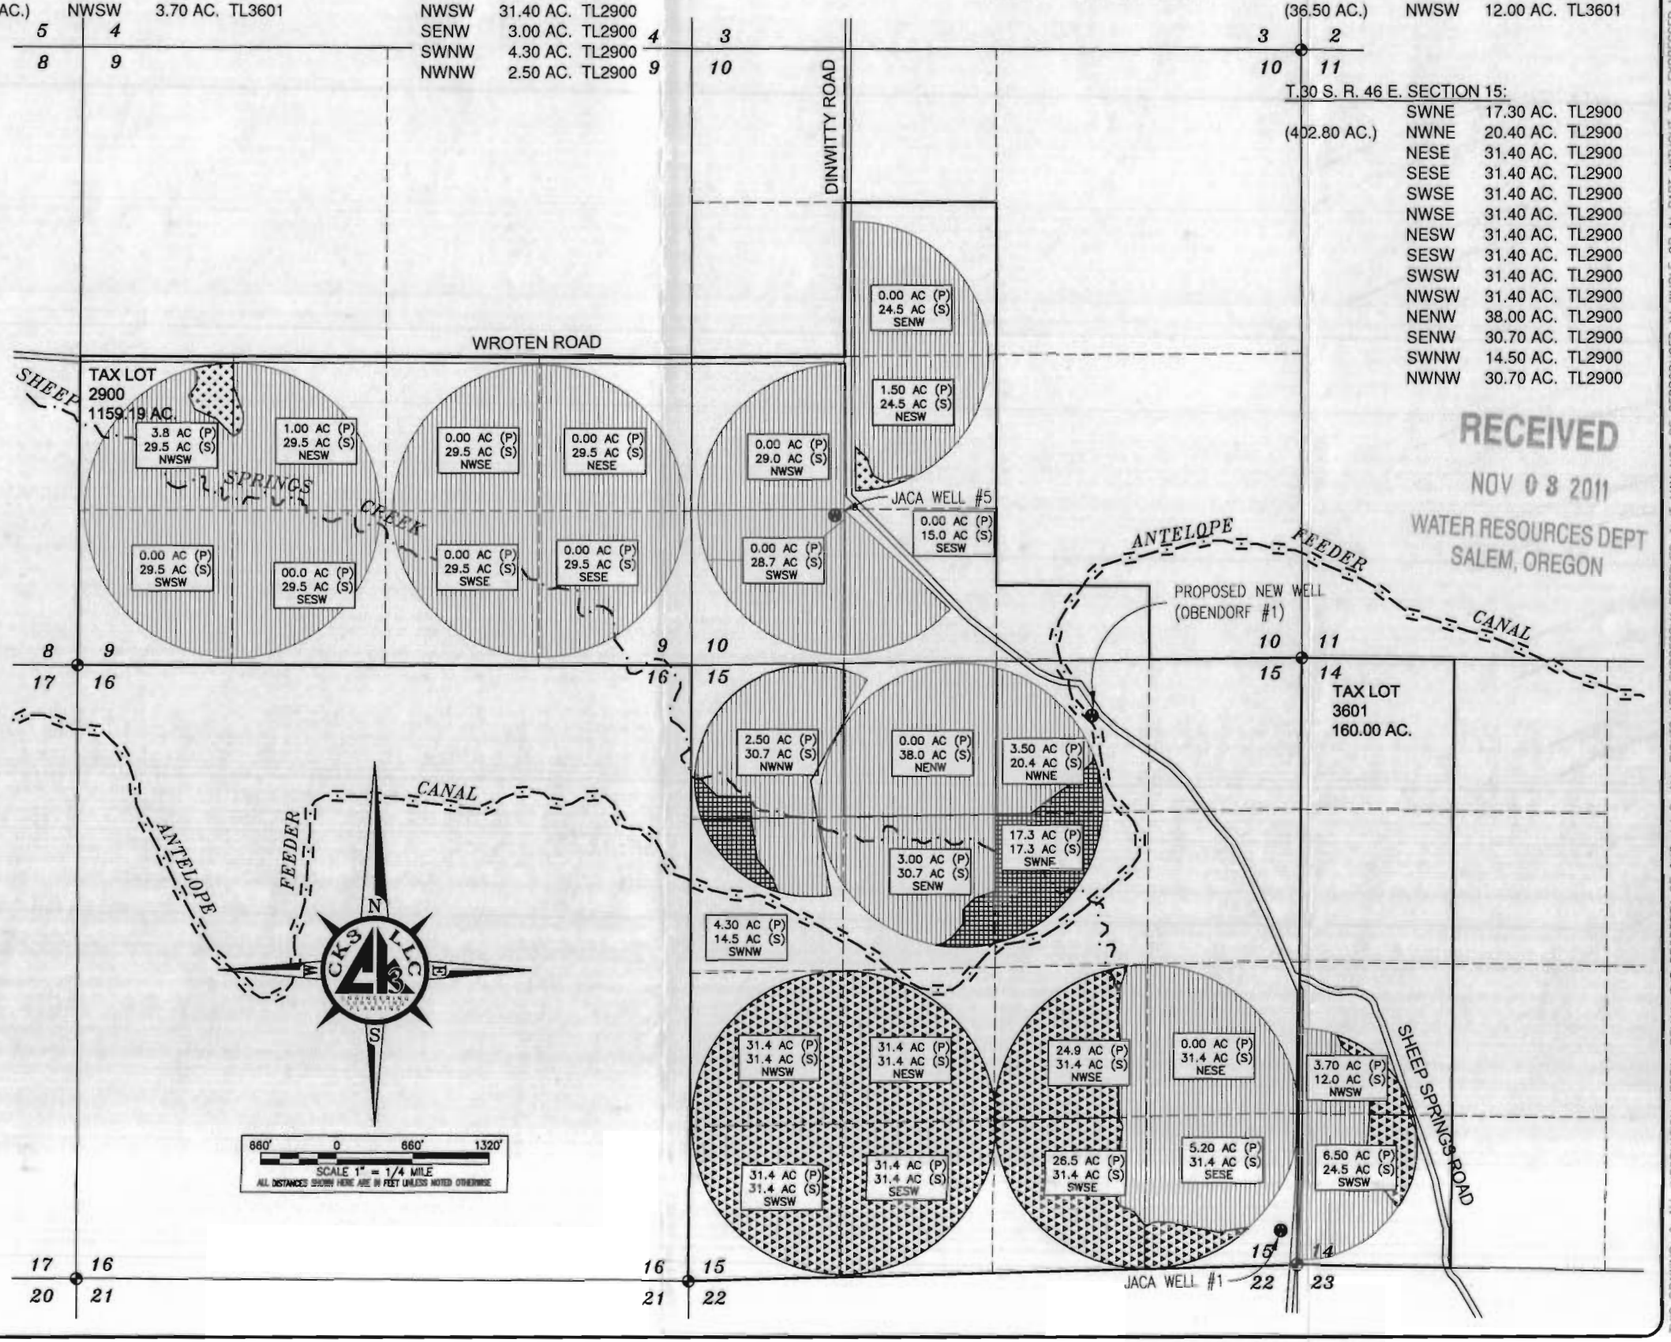

RECEIVED
NOV 03 2011
WATER RESOURCES DEPT
SALEM, OREGON

#	REVISION	DATE
01		
02		
03		
04		

ENG. BY: NA
APR. BY: SRE
DWG. BY: PJW
DATE: 10/18/11

THIS DRAWING, & ALL INFORMATION, HEREIN, REMAIN THE PROPERTY OF CK3, LLC. ALL RIGHTS ARE EXPRESSLY RESERVED & IT MAY NOT BE REPRODUCED IN WHOLE OR IN PART WITHOUT THE EXPRESSED WRITTEN CONSENT OF CK3, LLC

WATER RIGHT APPLICATION MAP
T 30 S, R 46 E,
SEC. 9, 10, 14 & 15, W.M.
MALHEUR COUNTY, OREGON

BROCK & PHILIP OBENDORF FARMS
26538 SAND ROAD
PARMA, ID. 83660

CK3, LLC
368 S.W. 5th Avenue
Ontario, Oregon 97914
Phn: (541) 889-5411
Fax: (541) 889-2074
CIVIL–STRUCTURAL–ELECTRICAL
ENGINEERING, SURVEYING & PLANNING

WR1
SHEET: 1 OF 1
JOB: CO-11013