

MAP TO ACCOMPANY WATER RIGHT APPLICATION

FOR


CHARLES K. KELLEY

SECTIONS 7 & 18
TOWNSHIP 39 SOUTH RANGE 19 EAST,
LAKE COUNTY, OREGON

RECEIVED

DEC 30 2011

WATER RESOURCES DEPT
SALEM, OREGON

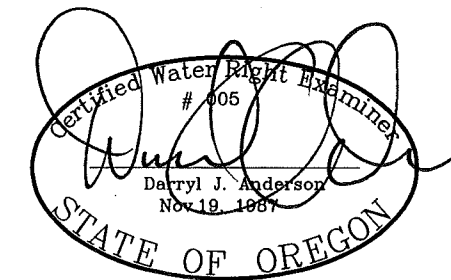

RENEWAL 12/31/13

LEGEND


- SECTION LINE
- 1/4 SECTION LINE
- 1/16 SECTION LINE
- IRRIGATION MAIN LINE
- DISTRIBUTION DITCH



SCALE: 1"=1320'

APPLICATION NO. _____

NOTE:
PREPARATION OF THIS MAP IS FOR IDENTIFYING PROPOSED
WATER RIGHTS ONLY. IT HAS NO INTENT TO PROVIDE
LOCATIONS OR DIMENSIONS OF PROPERTY BOUNDARIES.

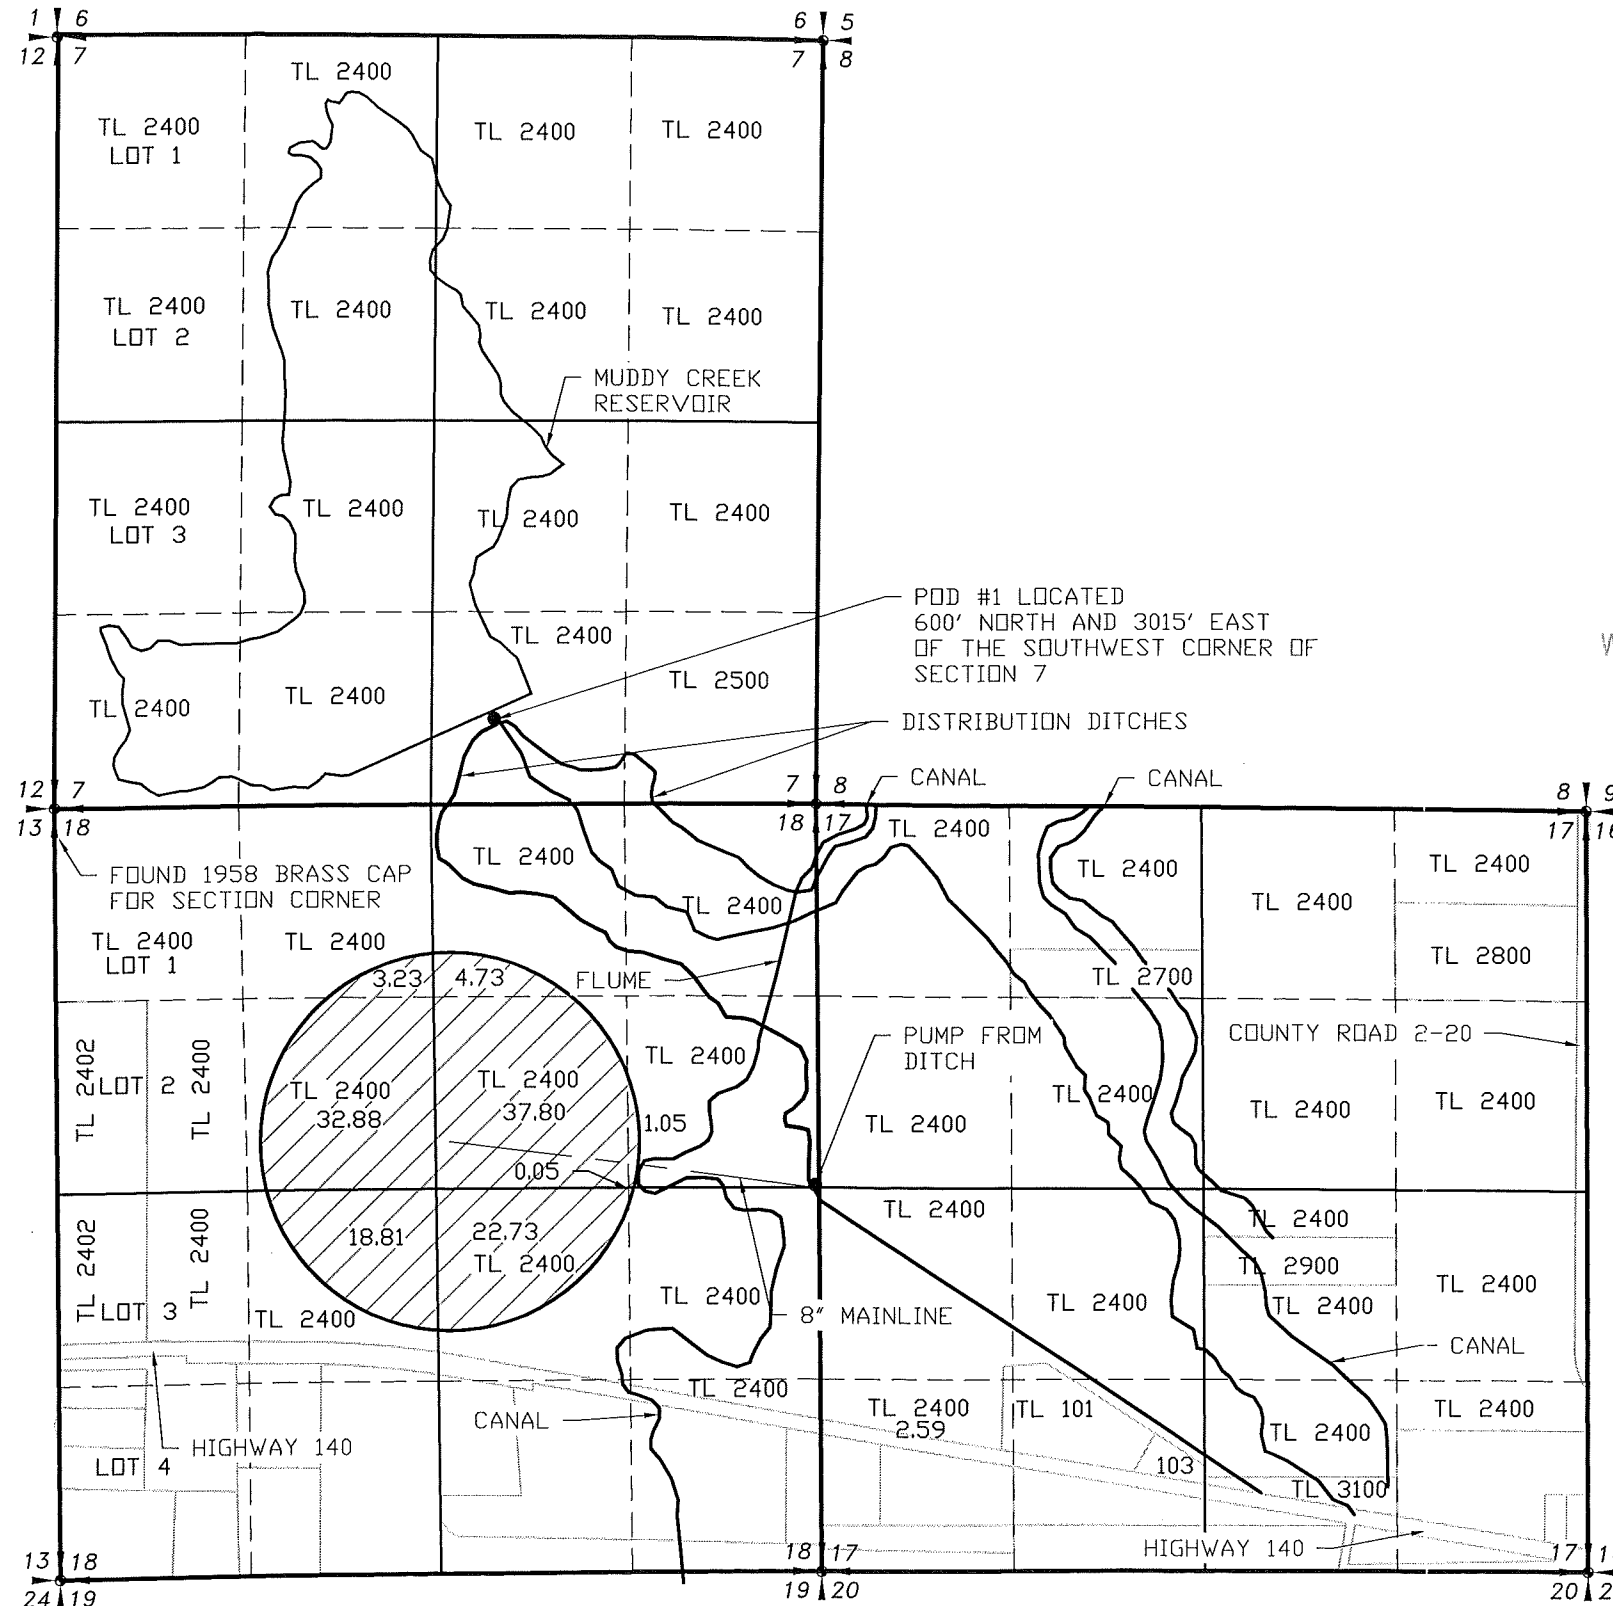

REVISION	BY

ANDERSON ENGINEERING
AND SURVEYING, INC.
P.O. BOX 28
LAKEVIEW, OREGON
97630
(541) 947-4407
FAX: 947-2321

FOR:
CHARLES K. KELLEY
P.O. BOX 711
LAKEVIEW, OR 97630
541-947-3000

MAP TO ACCOMPANY WATER
RIGHT APPLICATION FOR
CHARLES K. KELLEY

DATE:	12/13/11
SCALE:	1"=1320'
DWG. BY:	R.C.
JOB:	2011-115
FILE:	2011-115
SHEET:	1 OF 1