

REVISED

ADJUDICATION CLAIMS MAP

FOR


JACK OWENS RANCHES

LOCATED IN T.34S., R.07 1/2E., W.M., SEC. 1 & 2 AND T.33S., R.07 1/2E., W.M., SEC 36
KLAMATH COUNTY, OREGON

RECEIVED

OCT 20 1998

WATER RESOURCES DEPT.
SALEM, OREGON

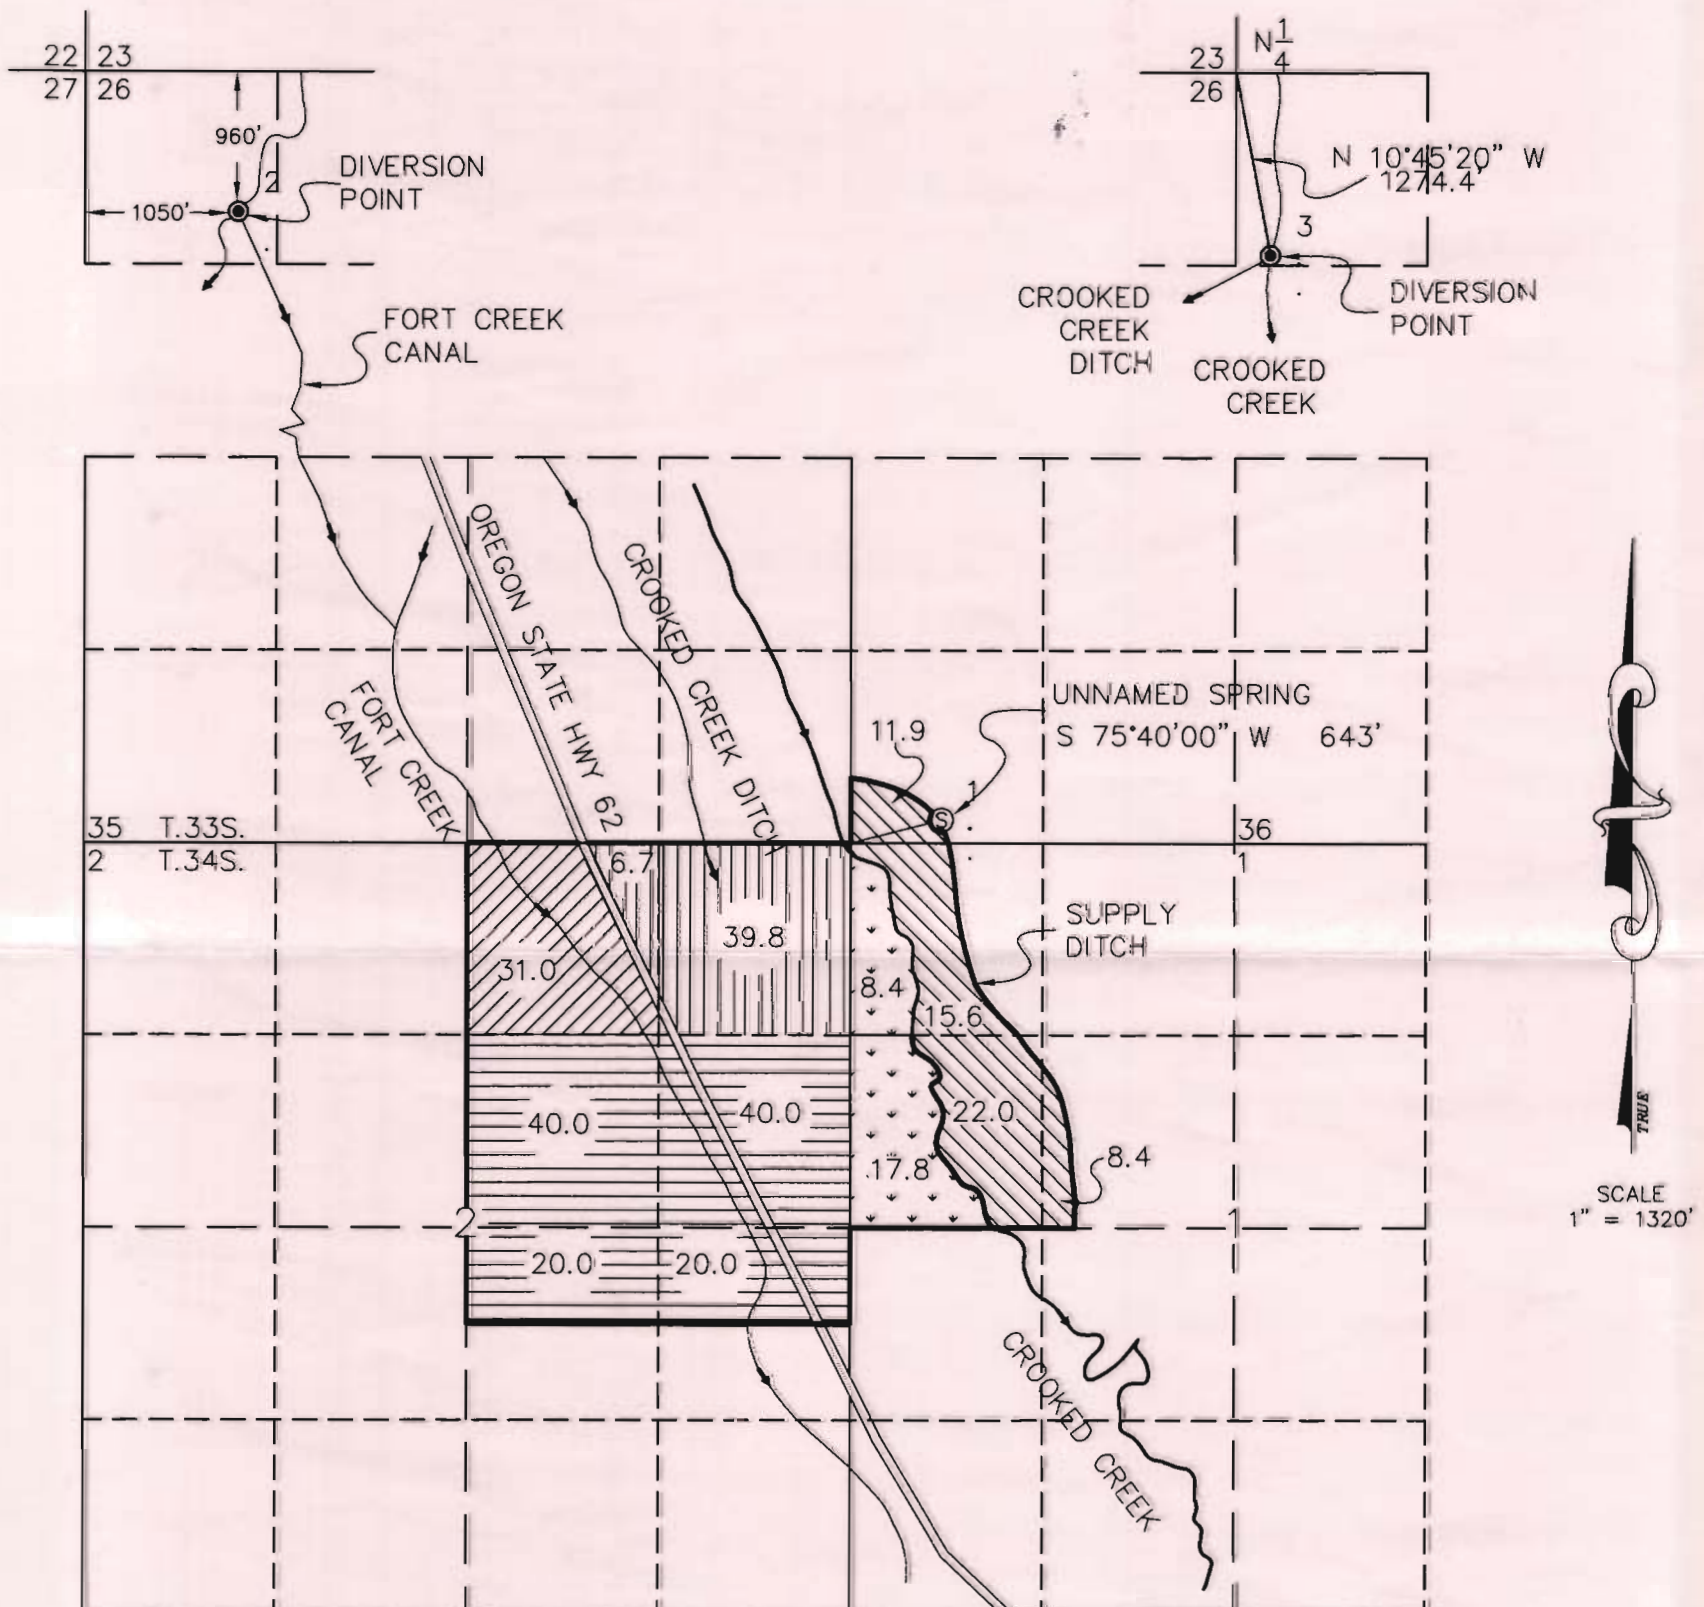

AREAS ARE IN ACRES

- LAND IRRIGATED UNDER CERTIFICATE NO. 36070
- LAND IRRIGATED UNDER CERTIFICATE NO. 67519
- LAND IRRIGATED UNDER CERTIFICATE NO. 36071
- LAND IRRIGATED UNDER CERTIFICATE NO. 10925
- LAND IRRIGATED WITH COMMINGLED WATER FROM FORT CREEK CANAL AND CROOKED CREEK DITCH

ADKINS

CONSULTING
ENGINEERS, INC.

THIS MAP IS FOR THE PURPOSE OF
IDENTIFYING THE LOCATION OF THE
WATER RIGHT ONLY AND HAS NO
INTENT TO PROVIDE DIMENSIONS OR
LOCATION OF PROPERTY LINES.

2950 Shasta Way • Klamath Falls, Oregon 97603 • (541) 884-4666 • FAX (541) 884-5335
October, 1998 Klamath Falls, OR • Medford, OR • Alturas, CA JOB No. 1429-0101

CLAIM # 59 PAGE # 050
KLAMATH ADJUDICATION

