

RECEIVED

JUL 12 1999

T. 40 S., R. 4 E., W.M.

WATER RESOURCES DEPT.
SALEM, OREGON

APPLICANTS:


JENNIFER & KATHLEEN WALT
16180 HIGHWAY 66
ASHLAND, OR. 97520
KLAMATH ADJUDICATION CLAIM NO. 200

KLAMATH ADJUDICATION

CLAIM # 200 PAGE # 0068

NOTE: THIS MAP HAS BEEN PREPARED FOR WATER RIGHT PURPOSES ONLY, NOT FOR BOUNDARY LOCATIONS.

SCALE: 1" = 1320'

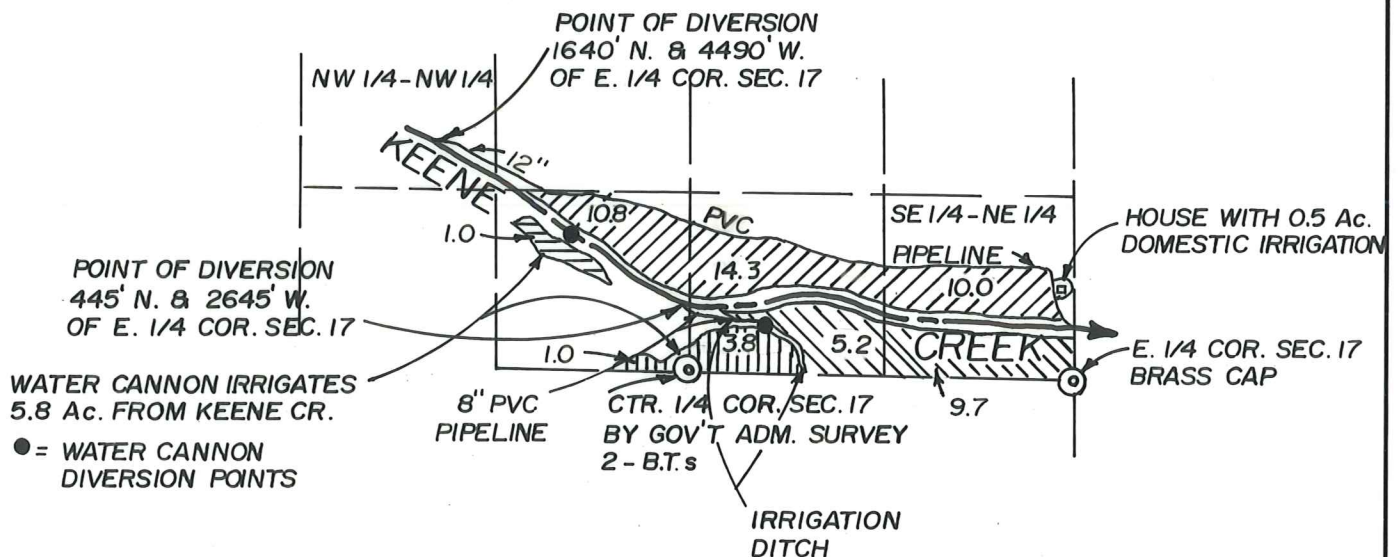

NORTHERLY PIPELINE WATER USE

0.81 C.F.S. PASTURE IRRIGATION
0.01 C.F.S. DOMESTIC IRRIGATION
0.008 C.F.S. WATER TROUGH FOR LIVE STOCK

SOUTHERLY PIPELINE WATER USE

0.34 C.F.S. PASTURE IRRIGATION
0.002 C.F.S. LIVE STOCK CONSUMPTION

WATER CANNON

0.13 C.F.S. PASTURE IRRIGATION
TOTAL WATER USE: 1.3 C.F.S.
FROM KEENE CREEK ONLY

