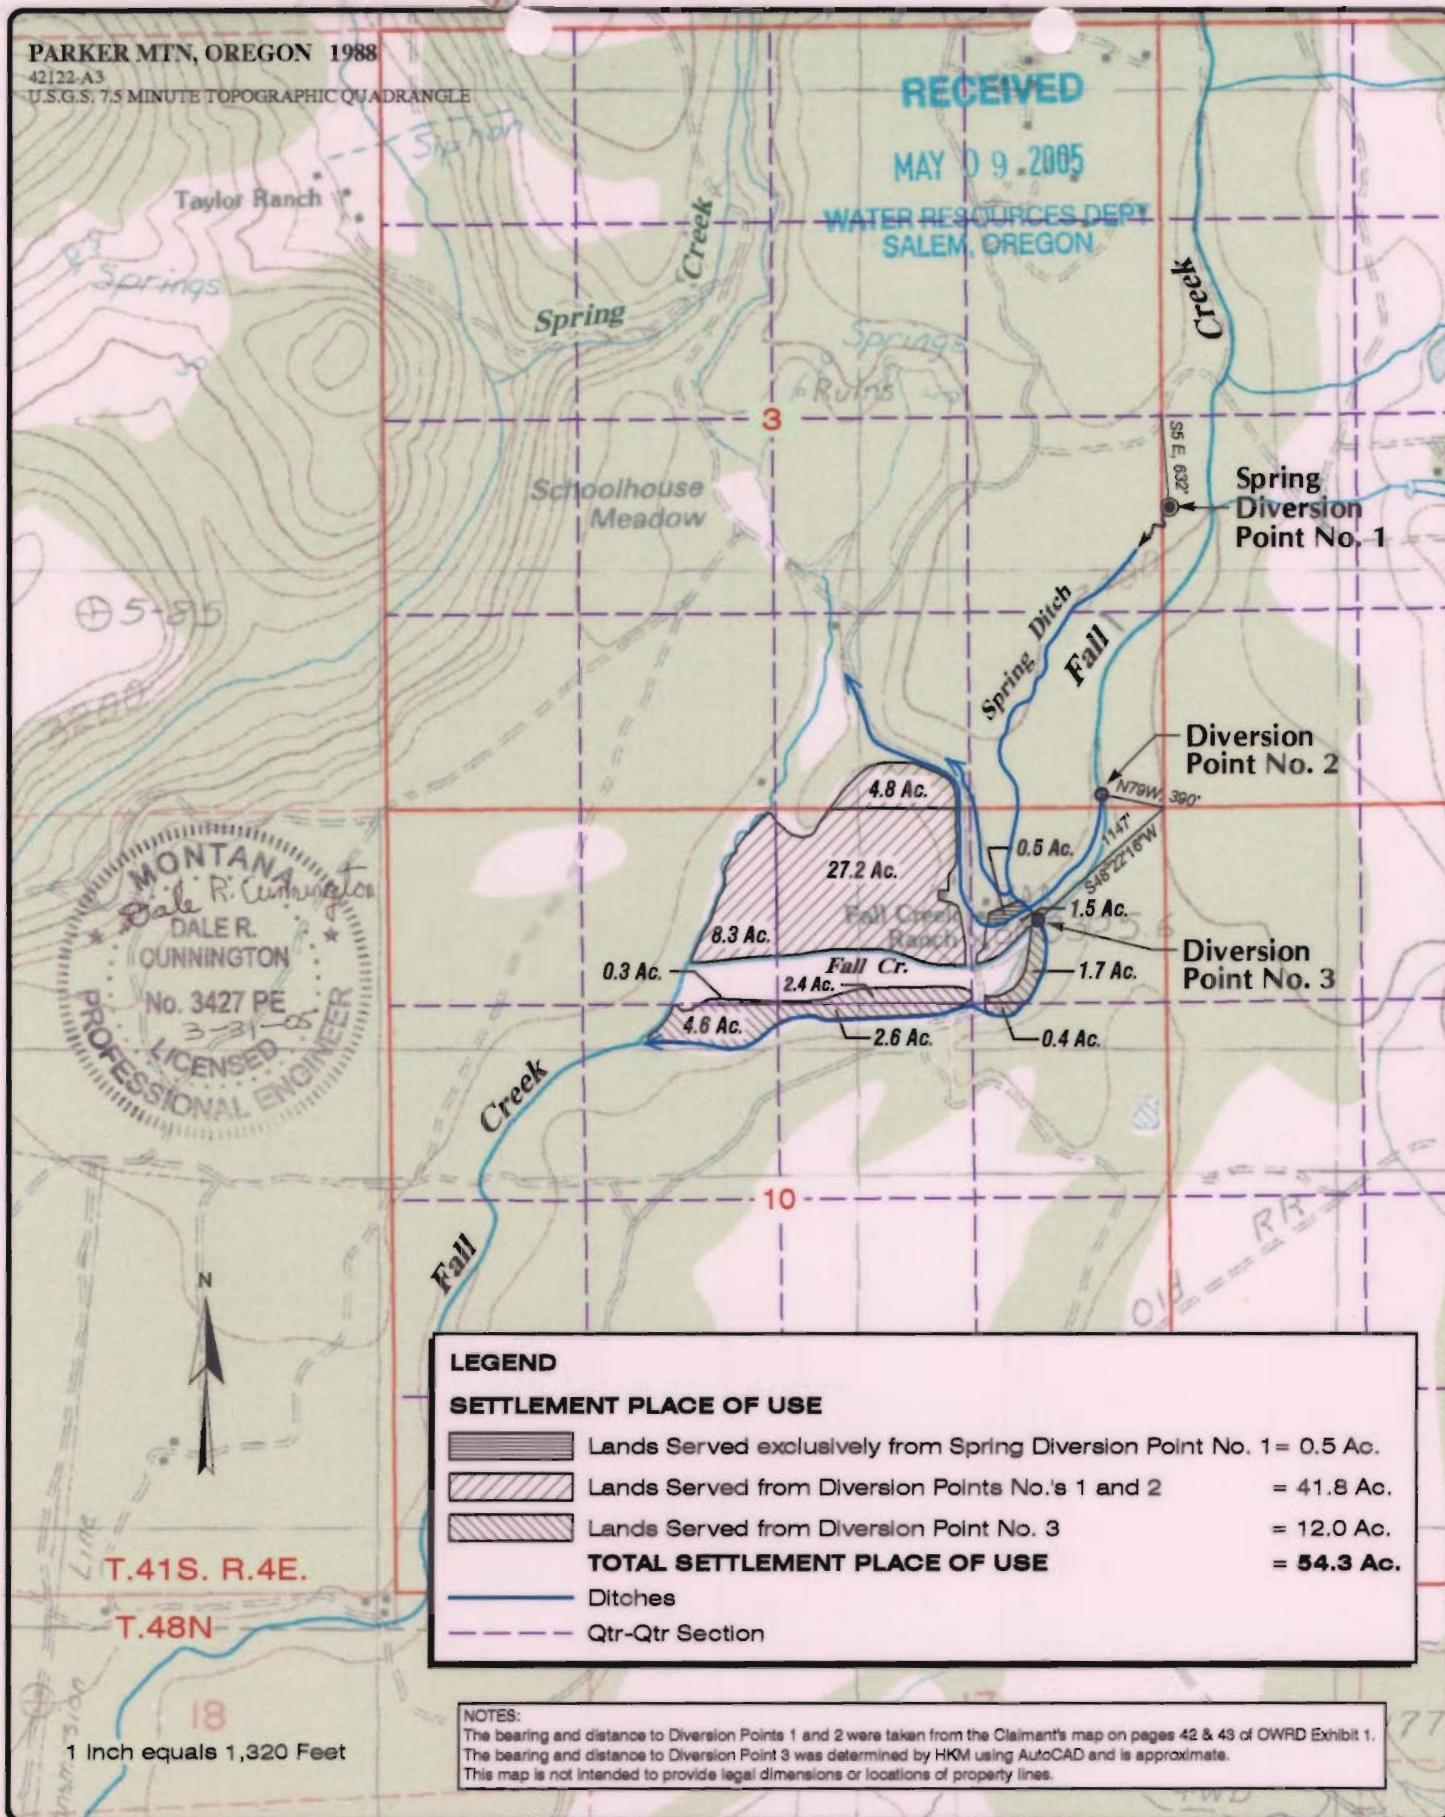


RECEIVED

 
MAY 09 2005

WATER RESOURCES DEPT
SALEM, OREGON



 
LEGEND

SETTLEMENT PLACE OF USE

-  Lands Served exclusively from Spring Diversion Point No. 1 = 0.5 Ac.
-  Lands Served from Diversion Points No.'s 1 and 2 = 41.8 Ac.
-  Lands Served from Diversion Point No. 3 = 12.0 Ac.

TOTAL SETTLEMENT PLACE OF USE

= 54.3 Ac.

-  Ditches
-  Qtr-Qtr Section

NOTES:

The bearing and distance to Diversion Points 1 and 2 were taken from the Claimant's map on pages 42 & 43 of OWRD Exhibit 1. The bearing and distance to Diversion Point 3 was determined by HKM using AutoCAD and is approximate. This map is not intended to provide legal dimensions or locations of property lines.

KLAMATH BASIN WATER RIGHTS ADJUDICATION
CLAIM NO. 216 - SETTLEMENT
CLAIMANT: JERRY BARRY



HKM Engineering Inc.
Granite Tower Building
222 N. 32nd St., Suite 700
P.O. Box 31318
Billings, MT 59107-1318
(406) 454-4399, FAX (406) 454-4398

Copyright © 2006 HKM Engineering Inc., All Rights Reserved.

N:\Klamath\CLAIM\CLAIM-216\ArcGIS\Exhibit\Claim216 1999.mxd 9/11/2005 2:22 March 30, 2006 BJ