



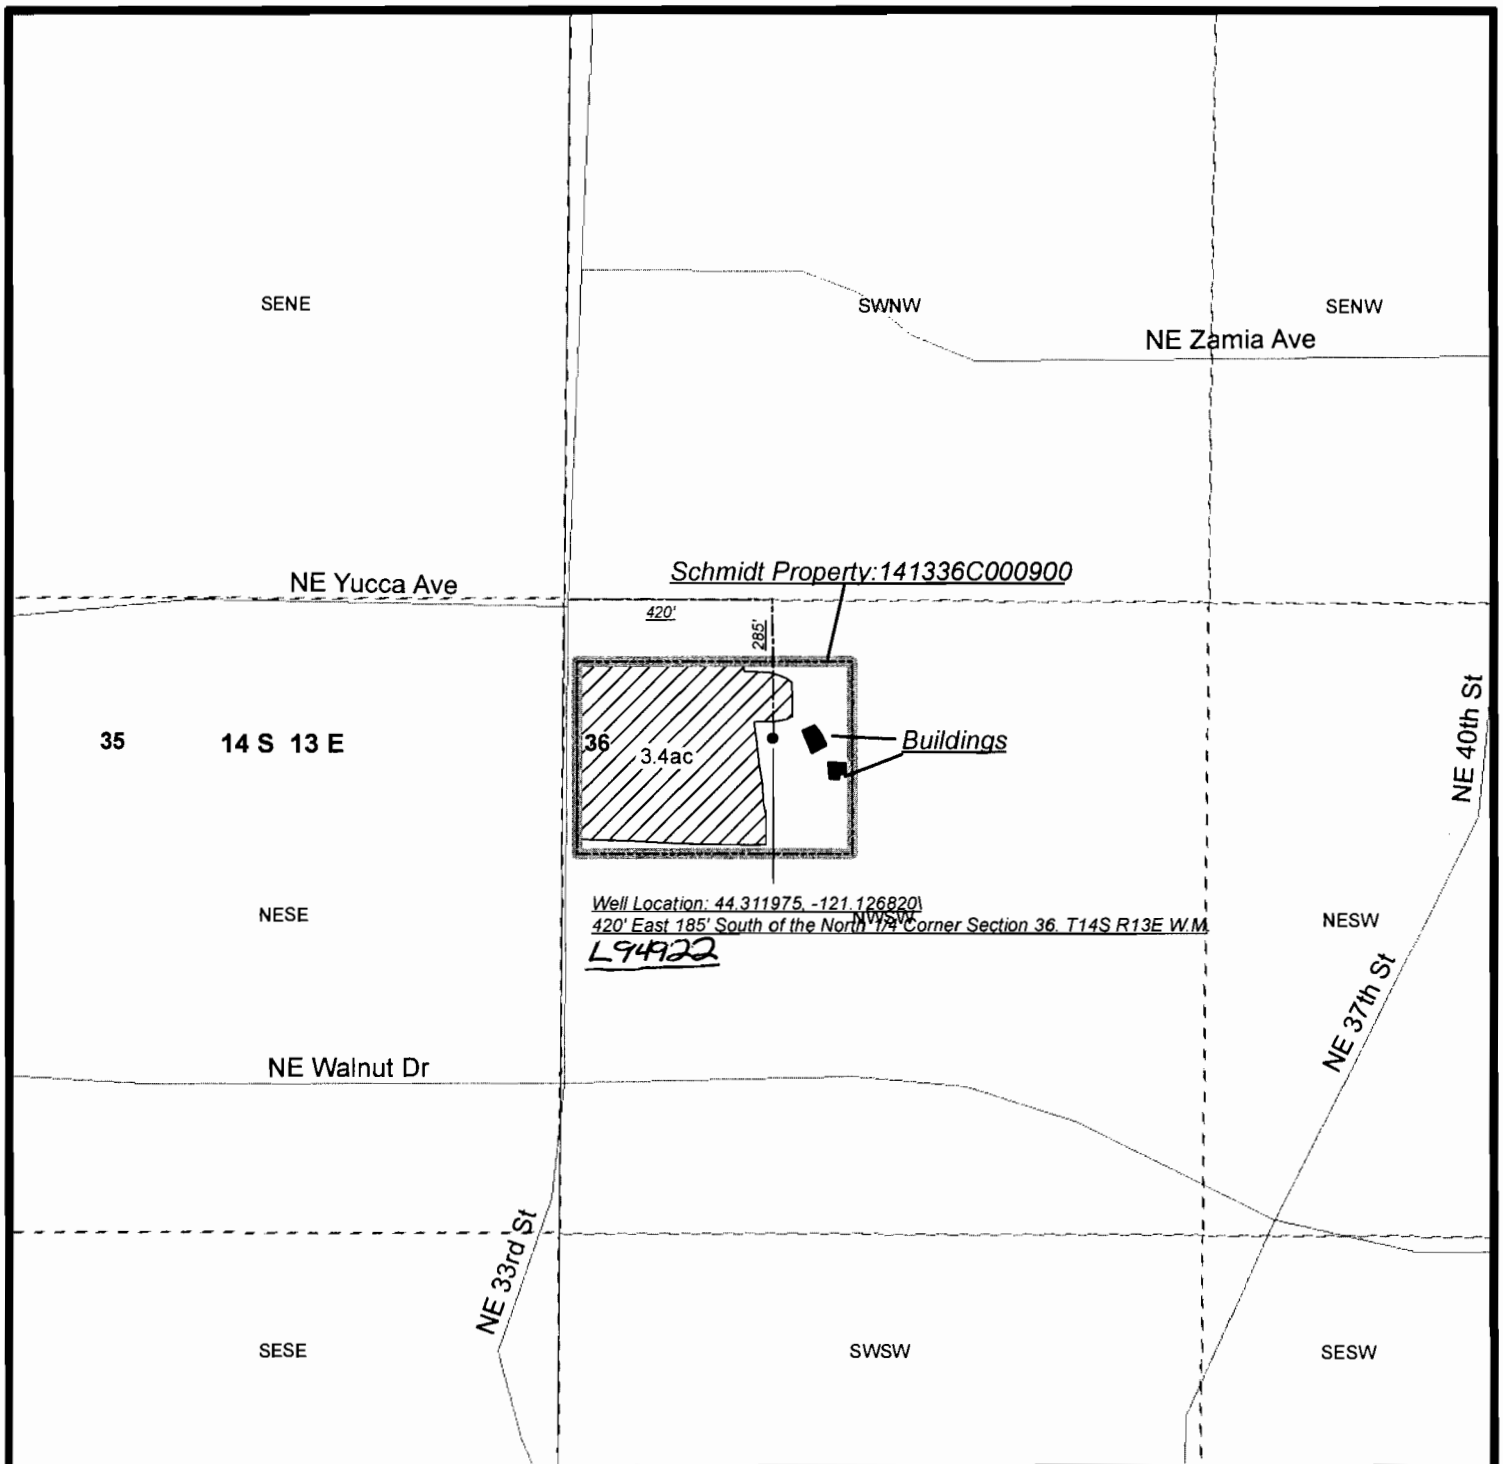

1 Inch = 400 Feet

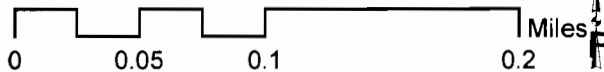

RECEIVED BY OWRD

SEP 27 2012

SALEM, OR

Application for Primary Irrigation of 3.4 Acres
Bonita I. & Erwin E. Schmidt
Deschutes County, OR

- | | |
|--------------------------|--------------------------|
| Ground Water Primary | Water bodies |
| Schmidt Property Outline | Glaciers/snow fields |
| Townships | Islands |
| Sections | Wet areas |
| Quarter quarters | Ditches, canals, flumes |
| Streets | Pipelines, etc. |
| | Perennial |
| | Intermittent or seasonal |
| | Ephemeral |
| | stream names |


Map Disclaimer:
 This product is for informational purposes and may not have been prepared for, or be suitable for legal, engineering, or surveying purposes. Users of this information should review or consult the primary data and information sources to ascertain the usability of the information.
 This map is not intended to display property lines.

Disclaimer: This listing is the result of a manual search of the records of the Watermaster's Plat Cards and the WRIS database. The listing has not been field checked. That a right is of record is no guarantee that it has not been abandoned under the conditions of ORS 540.610. The plat card records of listed by the 40.0 acre quarter-quarter within a section. If the water right listed within a quarter-quarter is on more than one tax lot, this office has not itemized that water rights for each tax lot - only a survey could accurately depict how much of the water rights are on each tax lot.


Map made by David Bates, Assistant WM Dist 11 Bend oR

9-20-2012

617598

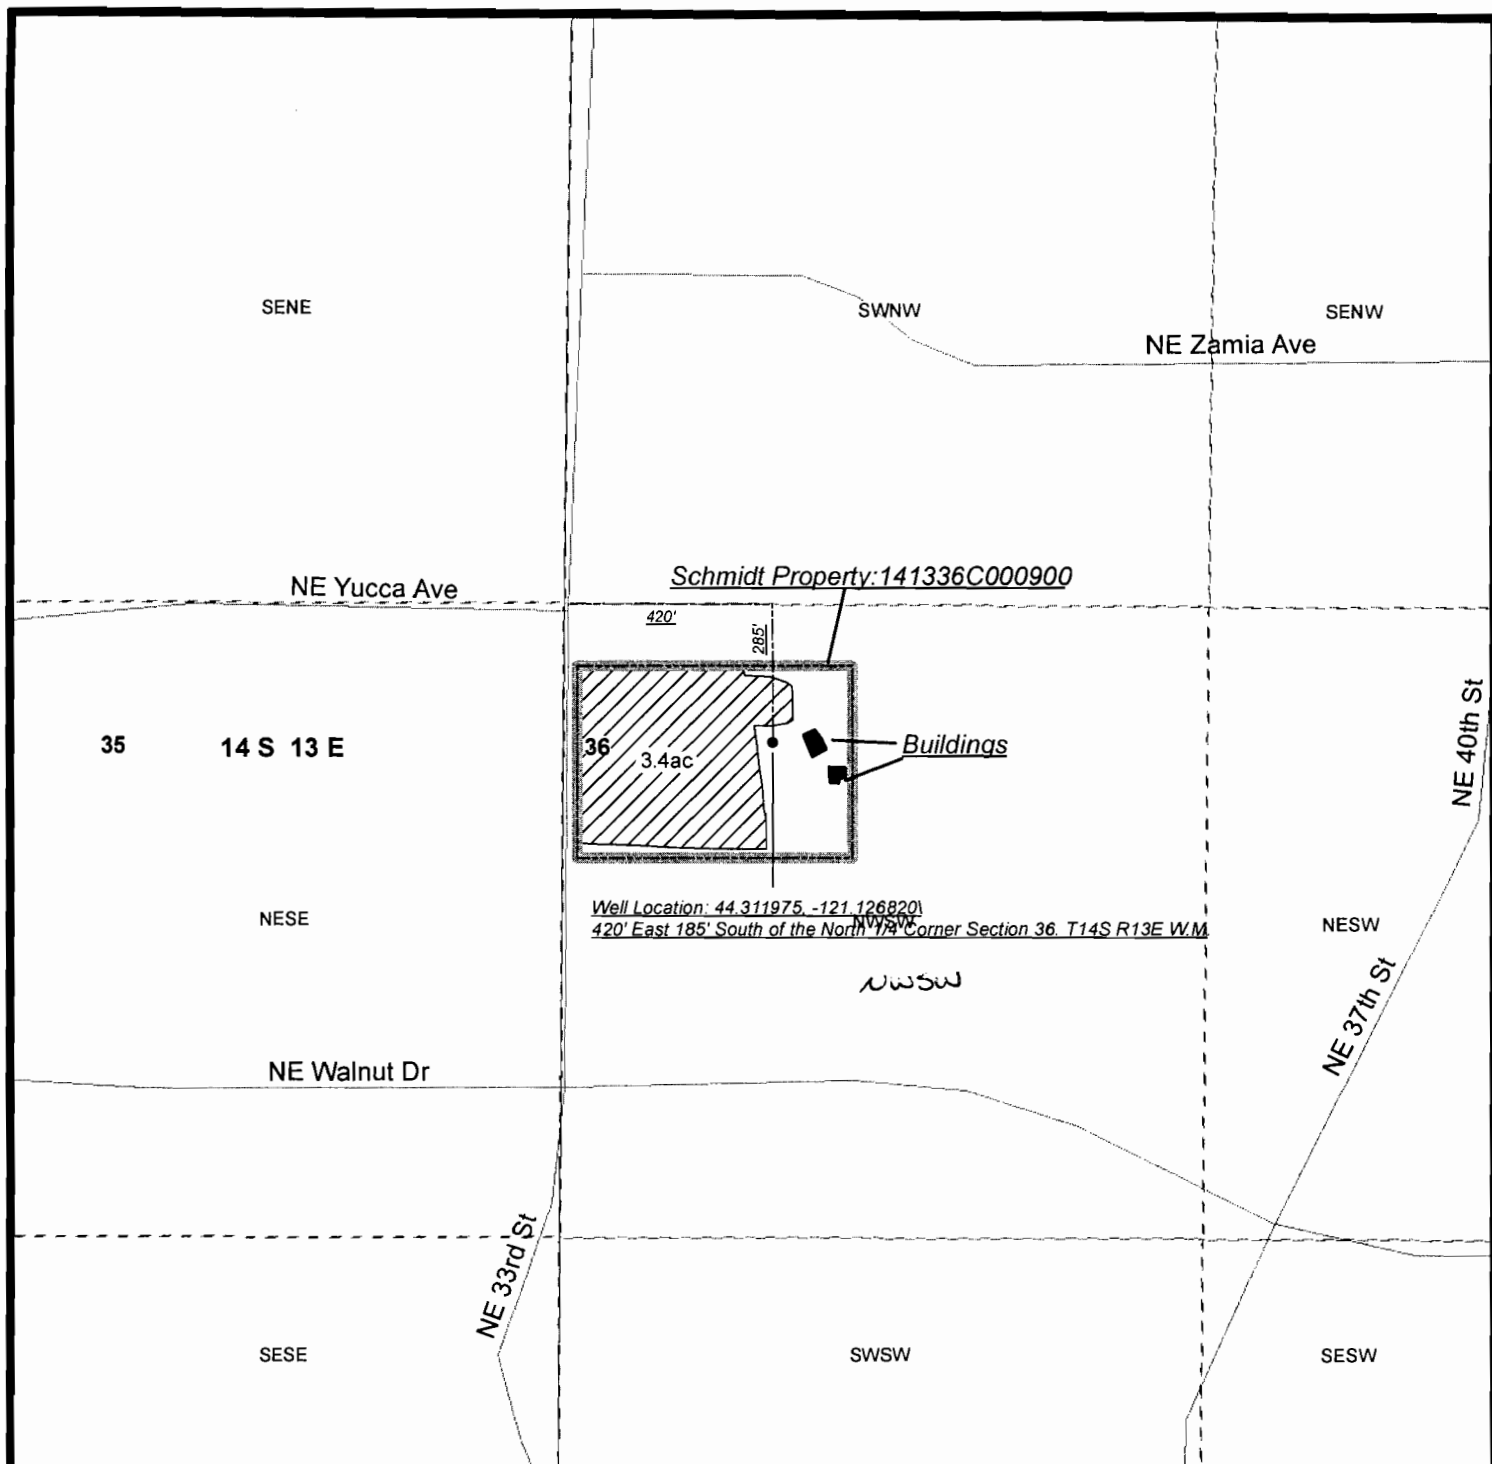

1 Inch = 400 Feet

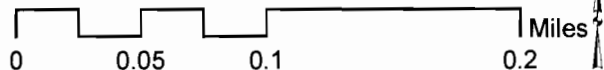

RECEIVED BY OWRD

SEP 27 2012

SALEM, OR

Map Disclaimer:
This product is for informational purposes and may not have been prepared for, or be suitable for legal, engineering, or surveying purposes. Users of this information should review or consult the primary data and information sources to ascertain the usability of the information.
This map is not intended to display property lines.

Disclaimer: This listing is the result of a manual search of the records of the Watermaster's Plat Cards and the WRIS database. The listing has not been field checked. That a right is of record is no guarantee that it has not been abandoned under the conditions of ORS 540.610. The plat card records of listed by the 40.0 acre quarter-quarter within a section. If the water right listed within a quarter-quarter is on more than one tax lot, this office has not itemized that water rights for each tax lot - only a survey could accurately depict how much of the water rights are on each tax lot.

Map made by David Bates, Assistant WM Dist 11 Bend oR

Application for Primary Irrigation of 3.4 Acres
Bonita I. & Erwin E. Schmidt
Deschutes County, OR

- | | |
|--------------------------|--------------------------|
| Ground Water Primary | Water bodies |
| Schmidt Property Outline | Glaciers/snow fields |
| Townships | Islands |
| Sections | Wet areas |
| Quarter quarters | Ditches, canals, flumes |
| Streets | Pipelines, etc. |
| | Perennial |
| | Intermittent or seasonal |
| | Ephemeral |
| | stream names |

9-20-2012

G-17588