


TOWNSHIP 35 SOUTH, RANGE 12 EAST, W. M.

Owner # 27, Property # 1

OWRD Claim # 255

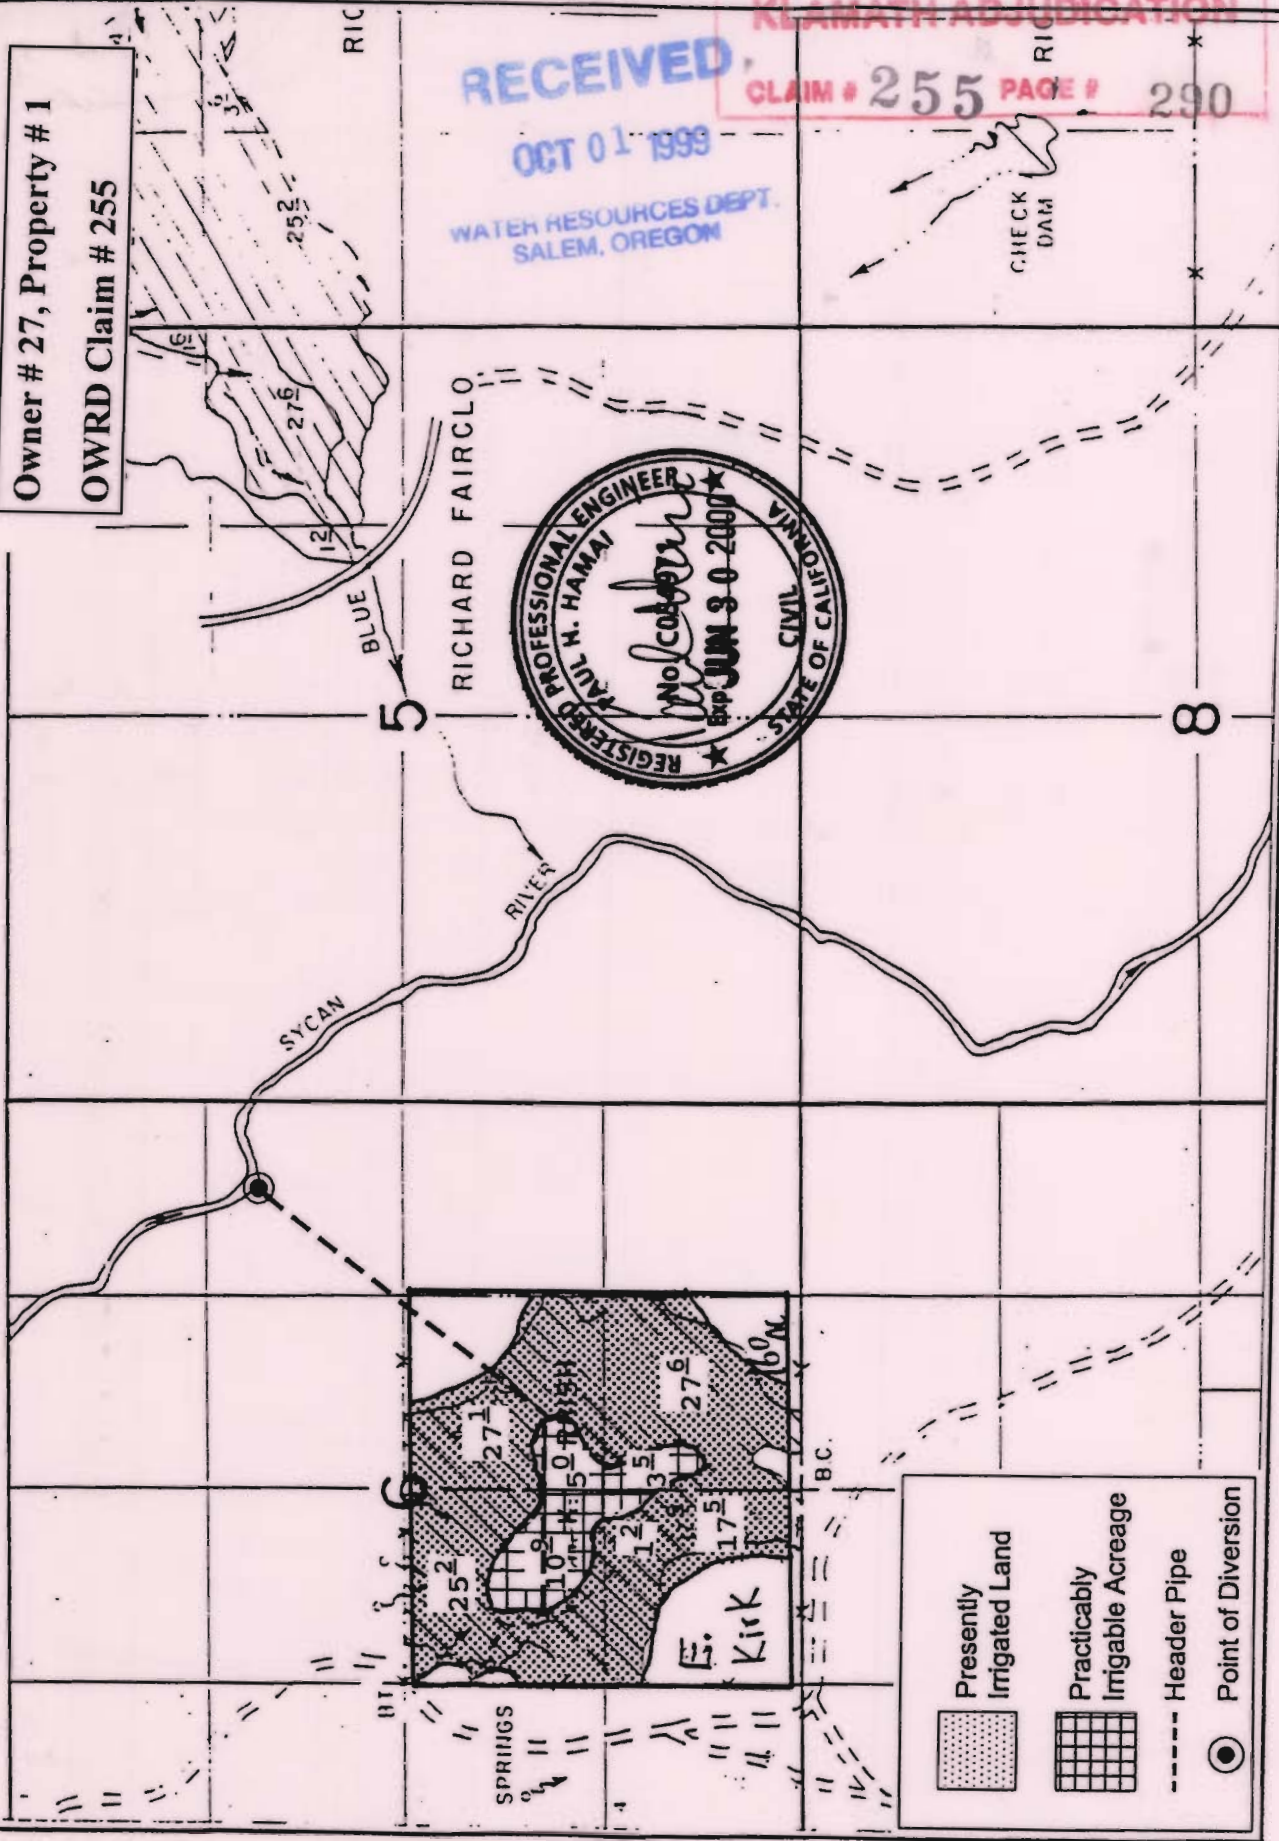


RECEIVED

OCT 01 1999

WATER RESOURCES DEPT.
SALEM, OREGON

KLAMATH ADJUDICATION
CLAIM # 255 PAGE # 290

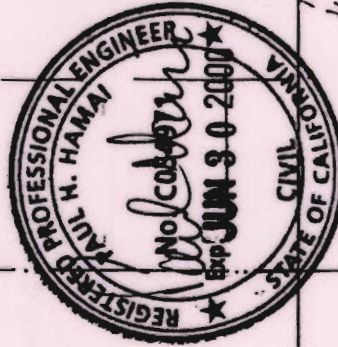

Presently
Irrigated Land



Practicably
Irrigable Acreage



Header Pipe



Point of Diversion



By: Natural Resources Consulting Engineers Inc.

1250 Addison St., Suite 204

Berkeley, Ca. 94702

Berkeley (510)841-7814

NRCE

