ADJUDICATION CLAIM MAP

GALLAGHER CLAIM NO. 128

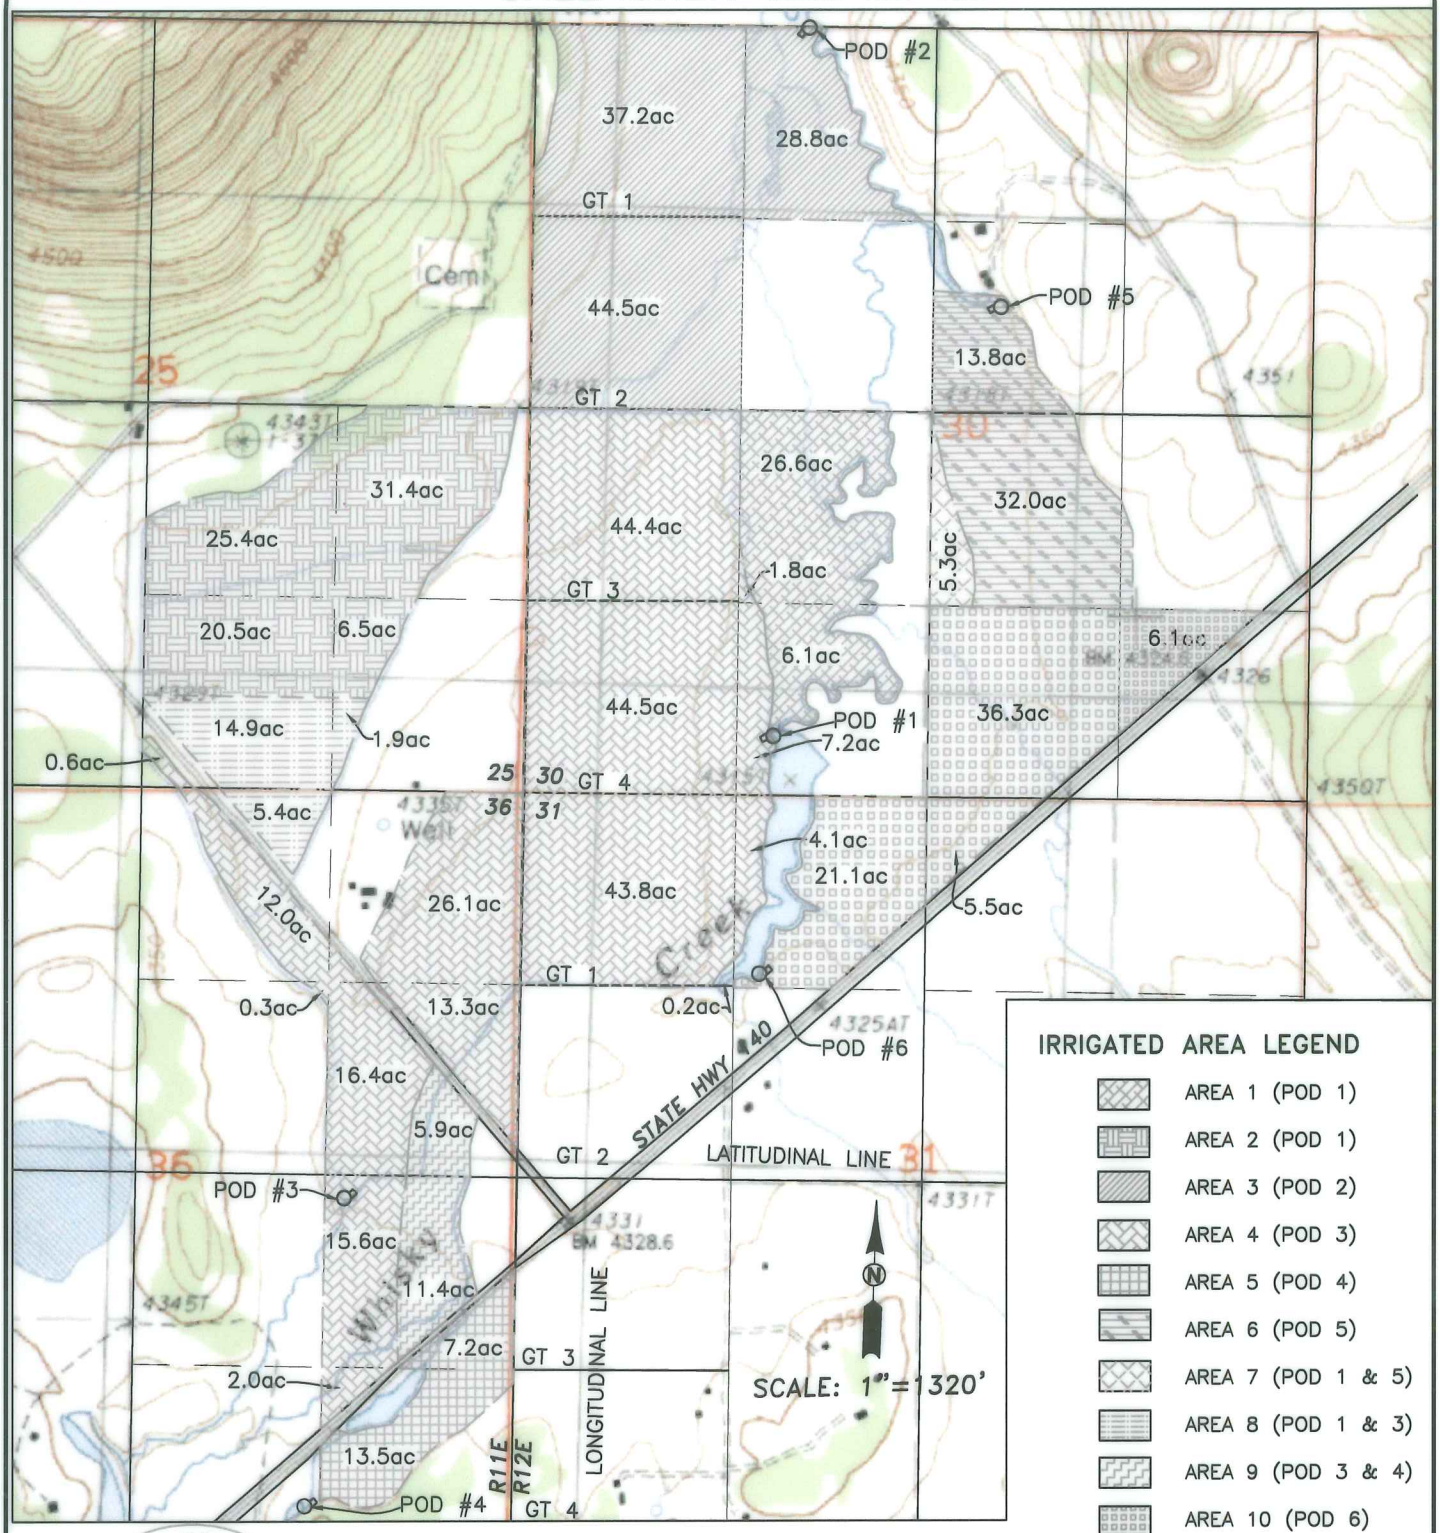

IRRIGATED AREA LEGEND

- AREA 1 (POD 1)
- AREA 2 (POD 1)
- AREA 3 (POD 2)
- AREA 4 (POD 3)
- AREA 5 (POD 4)
- AREA 6 (POD 5)
- AREA 7 (POD 1 & 5)
- AREA 8 (POD 1 & 3)
- AREA 9 (POD 3 & 4)
- AREA 10 (POD 6)

REGISTERED PROFESSIONAL ENGINEER
18566 PE
OREGON
JULY 10, 1998
STEVE N LOVEMARK

EXPIRES: 12/31/2006

*NOTE:
BACKGROUND MAP PROVIDED THROUGH TERRAIN NAVIGATOR, USGS.

IRRIGATED AREAS SHOWN IN ACRES

DIVERSION PUMP

MAIN DITCH LOCATIONS ARE APPROXIMATE

THE PURPOSE OF THIS MAP IS TO IDENTIFY THE LOCATION OF THE WATER RIGHT ONLY. THERE IS NO INTENT TO PROVIDE DIMENSIONS OR LOCATIONS OF PROPERTY LINES.

RECEIVED
OCT 28 2005
WATER RESOURCES DEPT
SALEM, OREGON

i.e. ENGINEERING
741 SE Jackson Street
Roseburg, Oregon 97470
PHONE (541) 673-0166
FAX (541) 440-9392

PROJECT NO. 2033-01t4