

RECEIVED

DEC 13 2012



WATER RESOURCES DEPT
SALEM, OREGON

RESERVOIR APPLICATION MAP

FOR

**HIGH COUNTRY RANCH ROADS
AND PARKS ASSOCIATION**

T35S, R14E SEC.'S 7 & 8 W.M.
KLAMATH COUNTY, OREGON

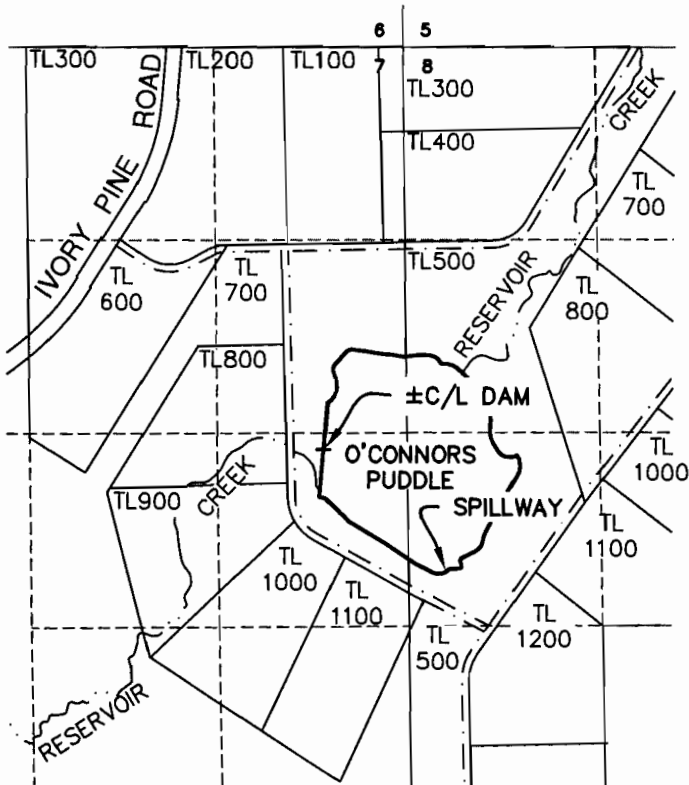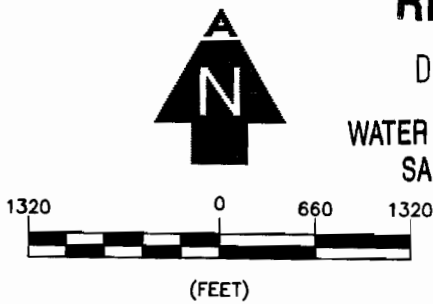

C/L DAM TIE:

±2,750 SOUTH AND ±580'
WEST FROM THE NE CORNER OF
SECTION 7, T35S, R14E W.M.

NOTES:


1. THIS MAP WAS PREPARED FROM NAIP 2005 AERIAL PHOTOGRAPH, KLAMATH COUNTY TAX MAPS AND OREGON GLO MAPS.
2. THE PURPOSE OF THIS MAP IS TO IDENTIFY THE LOCATION OF THE WATER RIGHT ONLY, AND IS NOT INTENDED TO PROVIDE DIMENSIONS OR LOCATION OF PROPERTY LINES.
3. A PORTION OF THE STORAGE (11.0af.) IS PERMITTED UNDER CERTIFICATE 85821.
4. PROPOSED USE: RECREATION, FISH AND WILDLIFE.
5. SURFACE AREA OF RESERVOIR WHEN FULL: 28.2 ACRES.

TWP	RANGE	MER	SEC	Q-Q	TAX LOT NUMBER
35S	14E	WM	7	SE NE	500
			7	NE SE	500
			8	SW NW	500
			8	NW SW	500

PROPOSED NEW STORAGE: 83.4af.
EXISTING STORAGE: 11.0af.
PROPOSED TOTAL STORAGE: 94.4af.

LEGEND

- | | | | |
|-------|---------------------|-----------|------------------|
| 7 | SECTION DESIGNATION | ————— | TAX LOT BOUNDARY |
| TL300 | TAX LOT NUMBER | ===== | ROADS |
| | EXISTING RESERVOIR | - - - - - | ROAD EASEMENT |
| ————— | EXISTING CREEK | ————— | SECTION LINE |
| | | - - - - - | 1/4 1/4 LINE |

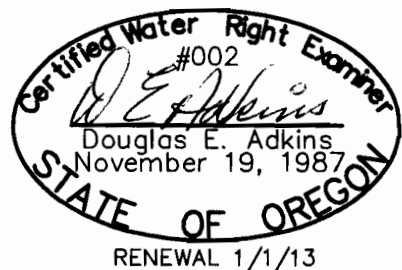

ADKINS



CONSULTING
ENGINEERING, L.L.C.

Engineers ▲ Planners ▲ Surveyors

2950 Shasta Way · Klamath Falls, Oregon 97603 · (541) 884-4666 · FAX (541) 884-5335

Oregon · California

12/12/12

APP-MAP

3122-01

**RESERVOIR
APPLICATION MAP**

FOR

**HIGH COUNTRY RANCH
ROADS AND PARKS ASSOCIATION**

T35S, R14E, SEC.'S 7 & 8 W.M.

KLAMATH COUNTY, OREGON

R-87853



RESERVOIR APPLICATION MAP

FOR

HIGH COUNTRY RANCH ROADS
AND PARKS ASSOCIATION

T35S, R14E SEC.'S 7 & 8 W.M.

KLAMATH COUNTY, OREGON

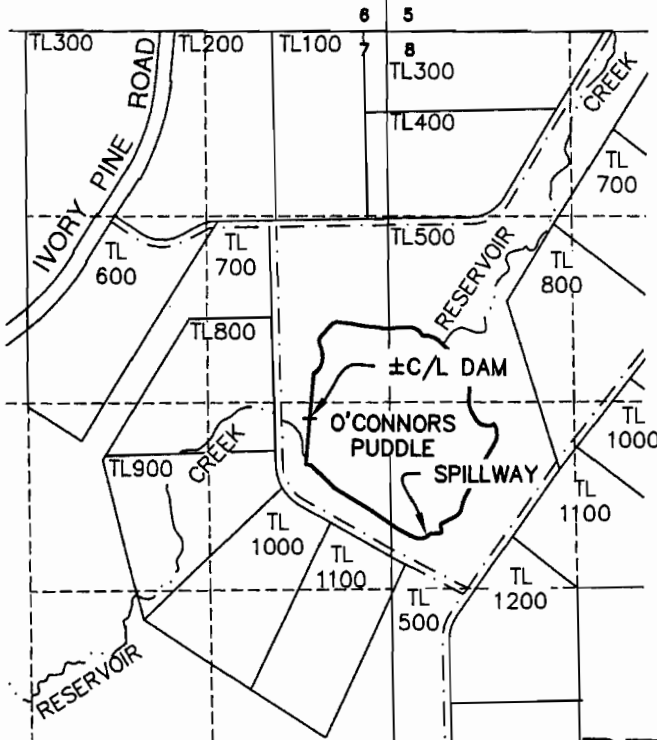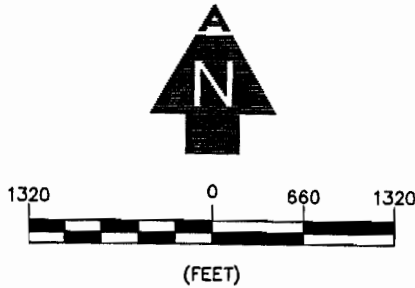

NOTES:

1. THIS MAP WAS PREPARED FROM NAIP 2005 AERIAL PHOTOGRAPH, KLAMATH COUNTY TAX MAPS AND OREGON GLO MAPS.
2. THE PURPOSE OF THIS MAP IS TO IDENTIFY THE LOCATION OF THE WATER RIGHT ONLY, AND IS NOT INTENDED TO PROVIDE DIMENSIONS OR LOCATION OF PROPERTY LINES.
3. A PORTION OF THE STORAGE (11.0af.) IS PERMITTED UNDER CERTIFICATE 85821.
4. PROPOSED USE: RECREATION, FISH AND WILDLIFE.
5. SURFACE AREA OF RESERVOIR WHEN FULL: 28.2 ACRES.

TWP	RANGE	MER	SEC	Q-Q	TAX LOT NUMBER
35S	14E	WM	7	SE NE	500
			7	NE SE	500
			8	SW NW	500
			8	NW SW	500

PROPOSED NEW STORAGE: 83.4af.
EXISTING STORAGE: 11.0af.
PROPOSED TOTAL STORAGE: 94.4af.

C/L DAM TIE:

±2,750 SOUTH AND ±580'
WEST FROM THE NE CORNER OF
SECTION 7, T35S, R14E W.M.

RECEIVED


DEC 13 2012

WATER RESOURCES DEPT
SALEM, OREGON

LEGEND

- 7 SECTION DESIGNATION
TL300 TAX LOT NUMBER
 EXISTING RESERVOIR
 EXISTING CREEK

- TAX LOT BOUNDARY
 ROADS
 ROAD EASEMENT
 SECTION LINE
 1/4 1/4 LINE

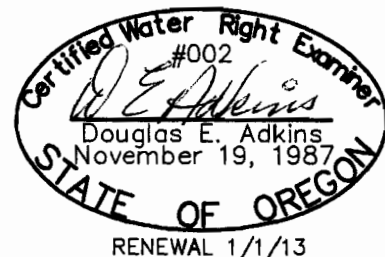

ADKINS

CONSULTING
ENGINEERING, L.L.C.

Engineers ▲ Planners ▲ Surveyors

2950 Shasta Way · Klamath Falls, Oregon 97603 · (541) 884-4666 · FAX (541) 884-5335

Oregon · California

12/12/12

APP-MAP

3122-01

**RESERVOIR
APPLICATION MAP**

FOR

HIGH COUNTRY RANCH
ROADS AND PARKS ASSOCIATION


T35S, R14E, SEC.'S 7 & 8 W.M.

KLAMATH COUNTY, OREGON

R-87853



Supplement

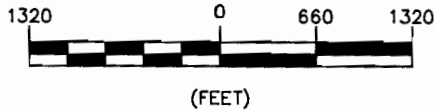


APPLICATION MAP

FOR

HIGH COUNTRY RANCH ROADS AND PARKS ASSOCIATION

T35S, R14E SEC.'S 7 & 8 W.M.

KLAMATH COUNTY, OREGON

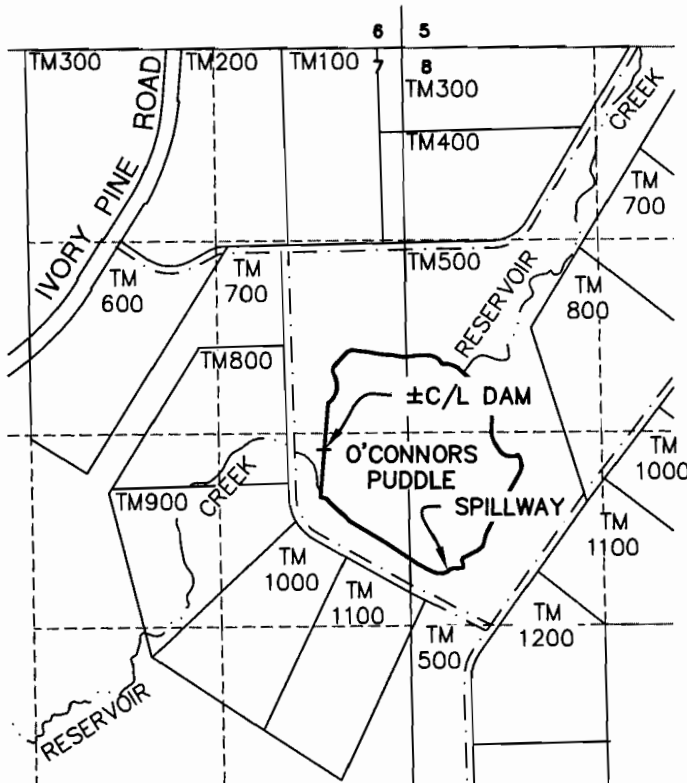

C/L DAM TIE:

±2,750 SOUTH AND ±580'
WEST FROM THE NE CORNER OF
SECTION 7, T35S, R14E W.M.

NOTES:

1. THIS MAP WAS PREPARED FROM NAIP 2005 AERIAL PHOTOGRAPH, KLAMATH COUNTY TAX MAPS AND OREGON GLO MAPS.
2. THE PURPOSE OF THIS MAP IS TO IDENTIFY THE LOCATION OF THE WATER RIGHT ONLY, AND IS NOT INTENDED TO PROVIDE DIMENSIONS OR LOCATION OF PROPERTY LINES.
3. A PORTION OF THE STORAGE (11.0af.) IS COVERED UNDER CERTIFICATE 85821.
4. PROPOSED USE: RECREATION, FISH AND WILDLIFE.
5. SURFACE AREA OF RESERVOIR WHEN FULL: 28.2 ACRES.

TWP	RANGE	MER	SEC	Q-Q	TAX LOT NUMBER
35S	14E	WM	7	SE NE	500
			7	NE SE	500
			8	SW NW	500
			8	NW SW	500

PROPOSED NEW STORAGE: 83.4af.

EXISTING STORAGE: 11.0af.

PROPOSED TOTAL STORAGE: 94.4af.

LEGEND

7	SECTION DESIGNATION	—	TAX LOT BOUNDARY
TM300	TAX MAP NUMBER	—	ROADS
	EXISTING RESERVOIR	- - -	ROAD EASEMENT
—	EXISTING CREEK	—	SECTION LINE
		- - -	1/4 1/4 LINE

RECEIVED
OWRD SALEM OR

DEC -7 2012

ADKINS



CONSULTING
ENGINEERING, L.L.C.

Engineers ▲ Planners ▲ Surveyors

2950 Shasta Way · Klamath Falls, Oregon 97603 · (541) 884-4666 · FAX (541) 884-5335

Oregon · California

12/3/12

APP-MAP

3122-01

APPLICATION MAP FOR HIGH COUNTRY RANCH ROADS AND PARKS ASSOCIATION

T35S, R14E, SEC.'S. 7 & 8 W.M.

KLAMATH COUNTY, OREGON

R-87453