

APPLICANT:
FOXGLOVE PROPERTIES LLP
/ DOMAINE SERENE WINERY


CONTACT:
RICHARD RAMAKERS
503-864-4600/238

APPLICATION MAP


SECTION 31,
T3S, R3W, TAXLOT 201
YAMHILL COUNTY.

NOTE:
THIS MAP IS PRODUCED TO PROPOSE THE
LOCATION OF A WATER RIGHT. IT IS NOT
INTENDED TO PROVIDE INFORMATION RELATIVE
TO THE LOCATION OF PROPERTY LINES.

ALL IRRIGATION
IS IN DLC 53

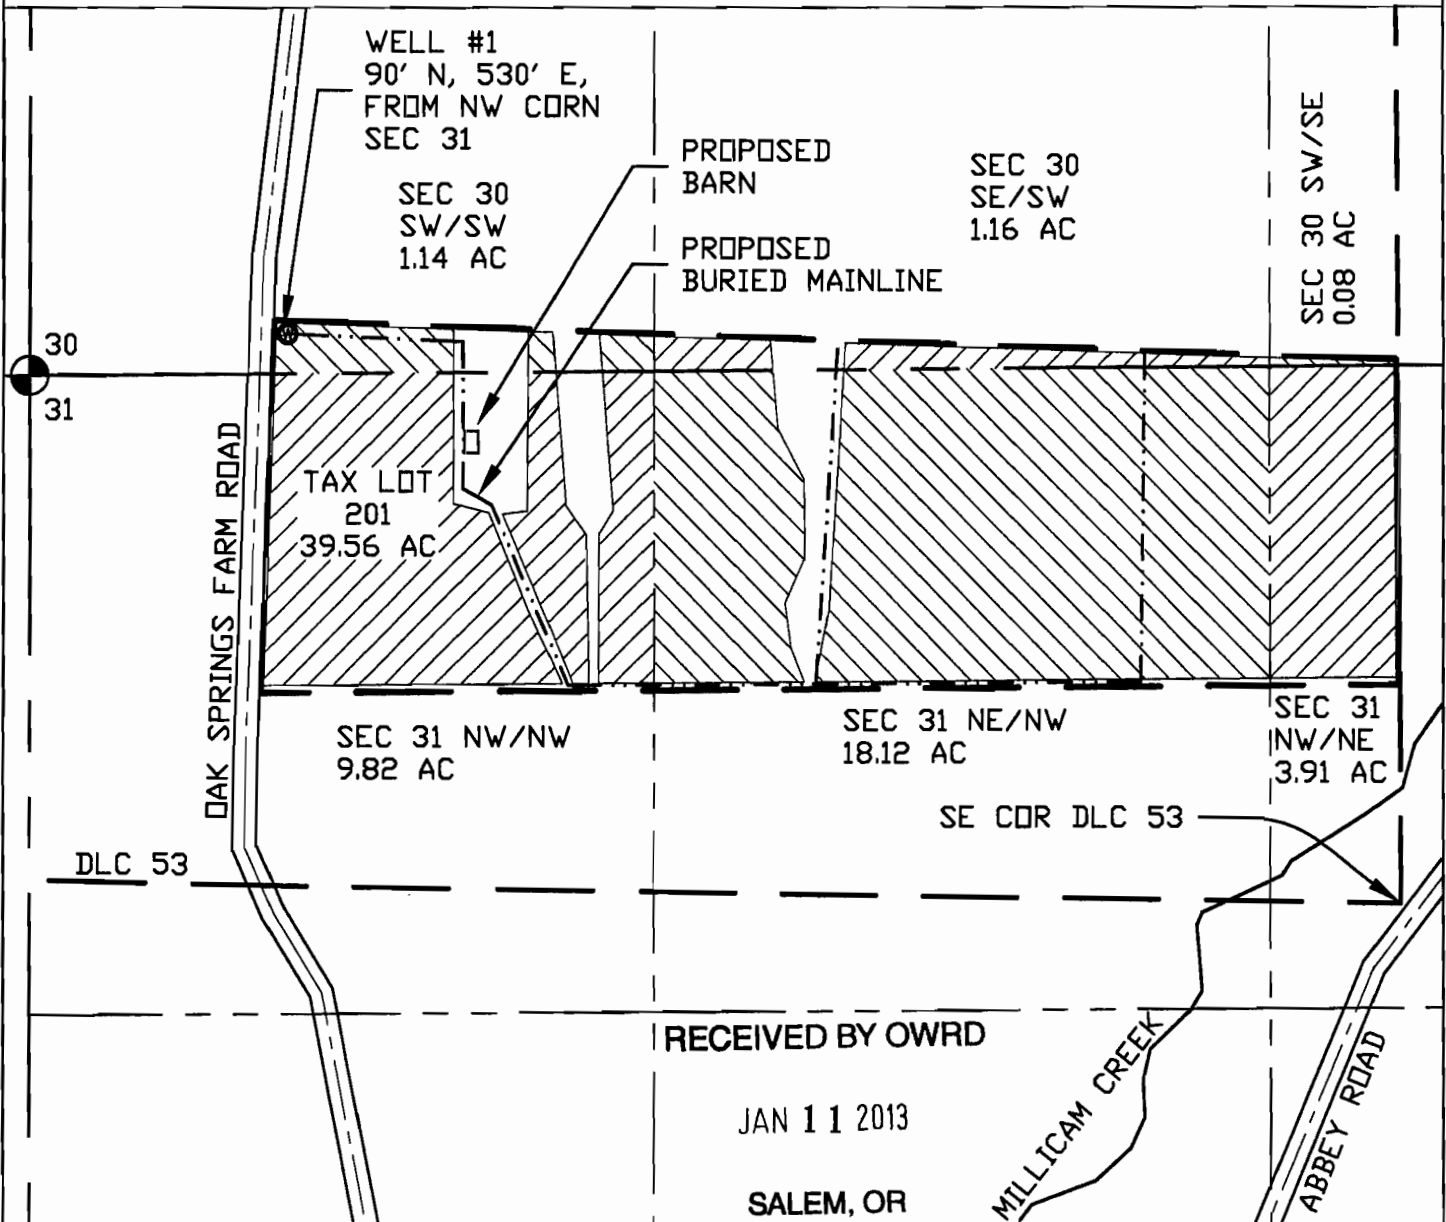

APPLICATION FOR PROPOSED WELL #1
AND IRRIGATION OF 34.23 ACRES

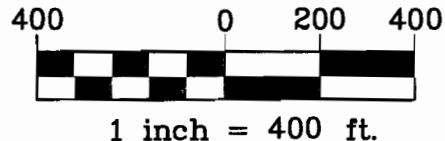

STUNTZNER ENGINEERING
2137 19TH AVENUE
FOREST GROVE, OR 97116
503-357-5717




MAP BASED ON:
TAX MAP: 3-3-31
USGS DUNDEE QUAD MAP


JOB No.: 312-083
REVISED: 11-12-12
DRAWING NAME:
DOMAINE SERENE ABBEY RD. GW

G-17610

WELL LOCATION DISTANCE TO OWRD SURFACE WATER

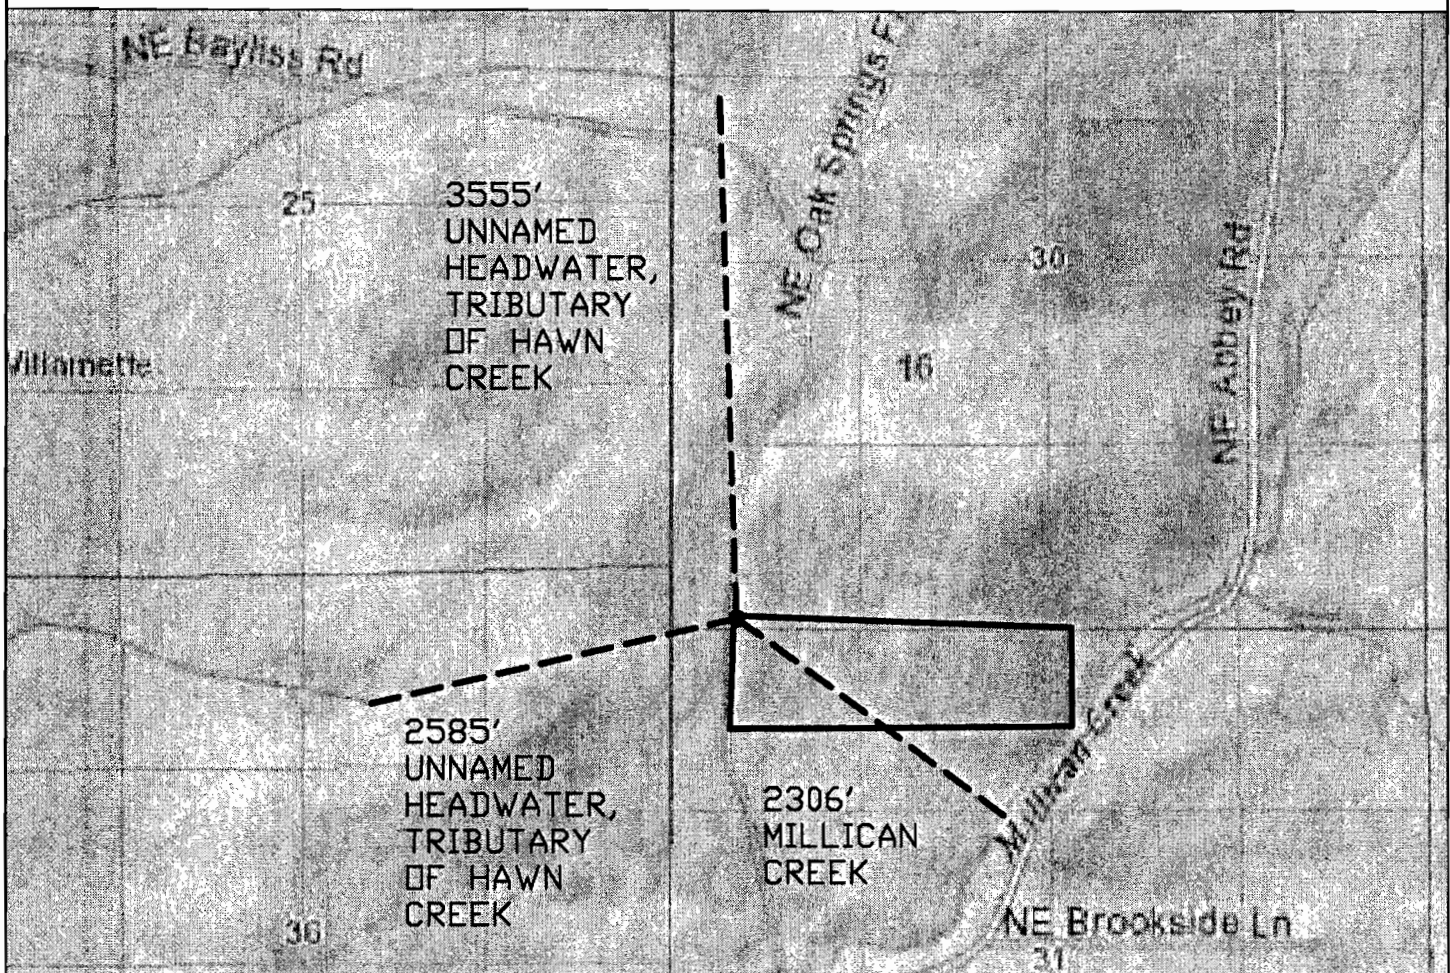


MAP BASED ON:
OWRD INTERACTIVE MAP

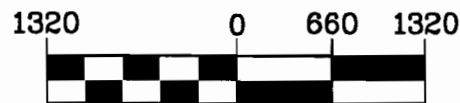

1 inch = 1320 ft.

SECTION 31,
T3S, R3W, TAXLOT 201
YAMHILL COUNTY.

STUNTZNER ENGINEERING
2137 19TH AVENUE
FOREST GROVE, OR 97116
503-357-5717

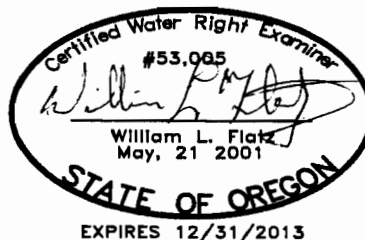

****NOTE:**
THIS MAP IS PRODUCED TO
PROPOSE THE LOCATION OF A
WATER RIGHT. IT IS NOT
INTENDED TO PROVIDE
INFORMATION RELATIVE TO THE
LOCATION OF PROPERTY LINES.

RECEIVED BY OWRD

JAN 11 2013

SALEM, OR

JOB No.: 312-083
REVISED: 11-26-12
DRAWING NAME:
DOMAINE SERENE ABBEY RD GW

G-17618