


T13S, R24E, W.M.
Section 22
Wheeler County, Oregon

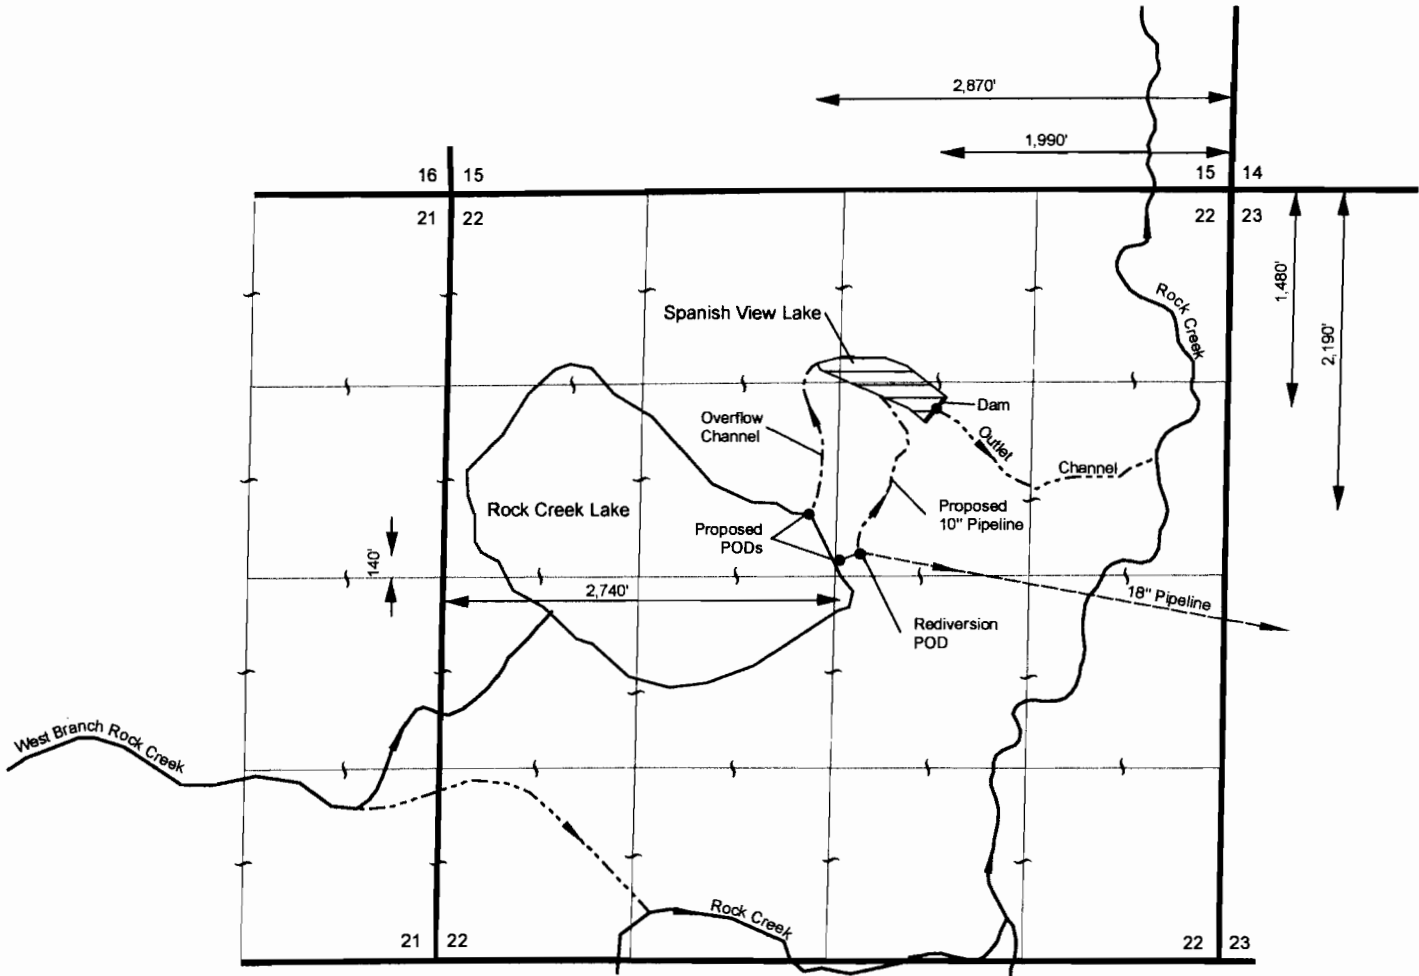

RECEIVED BY OWRD

January 10, 2013

FEB 12 2013

SALEM, OR

EXPLANATION:

 Reservoir to be Maintained
(Constructed under Permit R-14955)
(12.0 Acre-Feet from Storage)

THIS MAP IS NOT INTENDED TO
PROVIDE LEGAL DIMENSIONS OR
LOCATIONS OF PROPERTY
OWNERSHIP LINES.

SKOGKUM
WATER ASSOCIATES INC

P.O. Box 80174
Portland, OR 97280
(503) 319-8926



0 660 1,320 1,980 2,640 Feet

Scale: 1 inch = 1,320 feet

Spanish View Lake
Reservoir Maintenance
Application Map
Dayspring Partners LLC

S-87864