

T 4N R 32E WM
UMATILLA COUNTY

NE 1/4 NE 1/4 of Section 16
Tax lot #1900

WATER RIGHT APPLICATION

DALE PETERS


MARCH 8, 2013

Ph: 541-276-2234

RECEIVED BY OWRD


MAR 13 2013

SALEM, OR

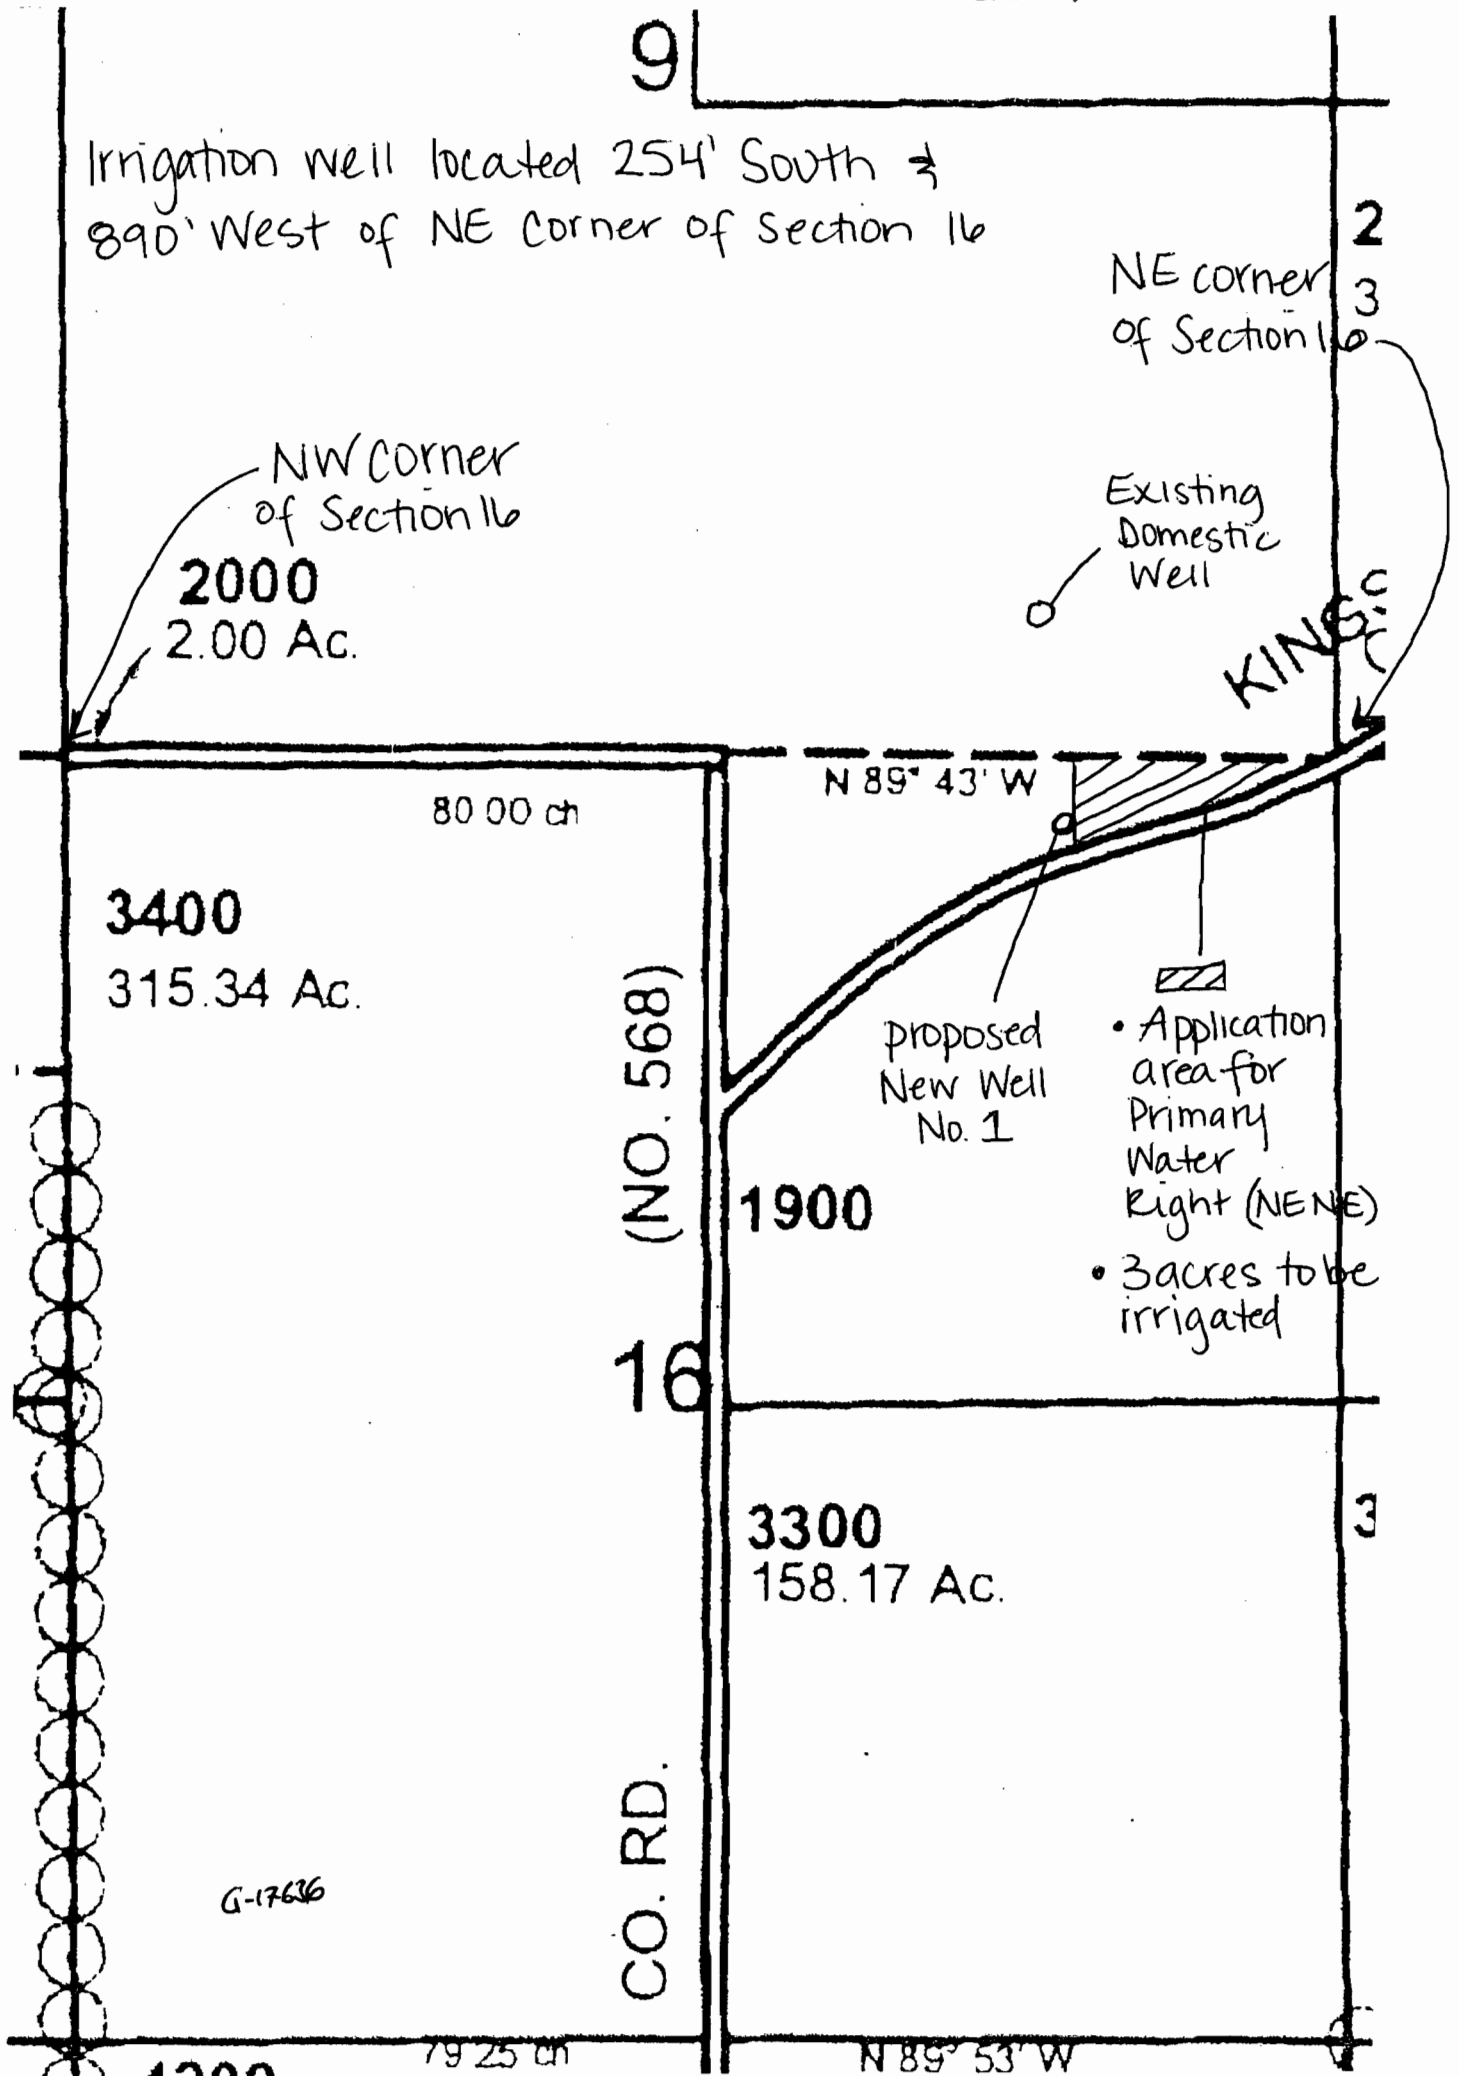

Superseded

T 4N R 32E WM
UMATILLA COUNTY
NE 1/4 NE 1/4 of Section 16
Tax lot #1900

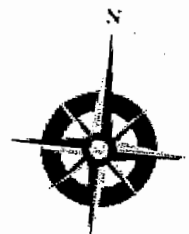

Existing domestic well

2000
2.00 Ac.

KING

80 00 ch

N 89° 43' W

3400
315.34 Ac.

(NO. 568)

Proposed New Well No.1
1900

Application Area For Primary Water Right (NENE)

16

3300
158.17 Ac.

WATER RIGHT APPLICATION
for Dale Peters
February 13, 2013
Phone 541-276-2234

RECEIVED BY OWRD

FEB 19 2013

RECEIVED BY OWRD

SALEM, OR

MAR 13 2013

SALEM, OR